



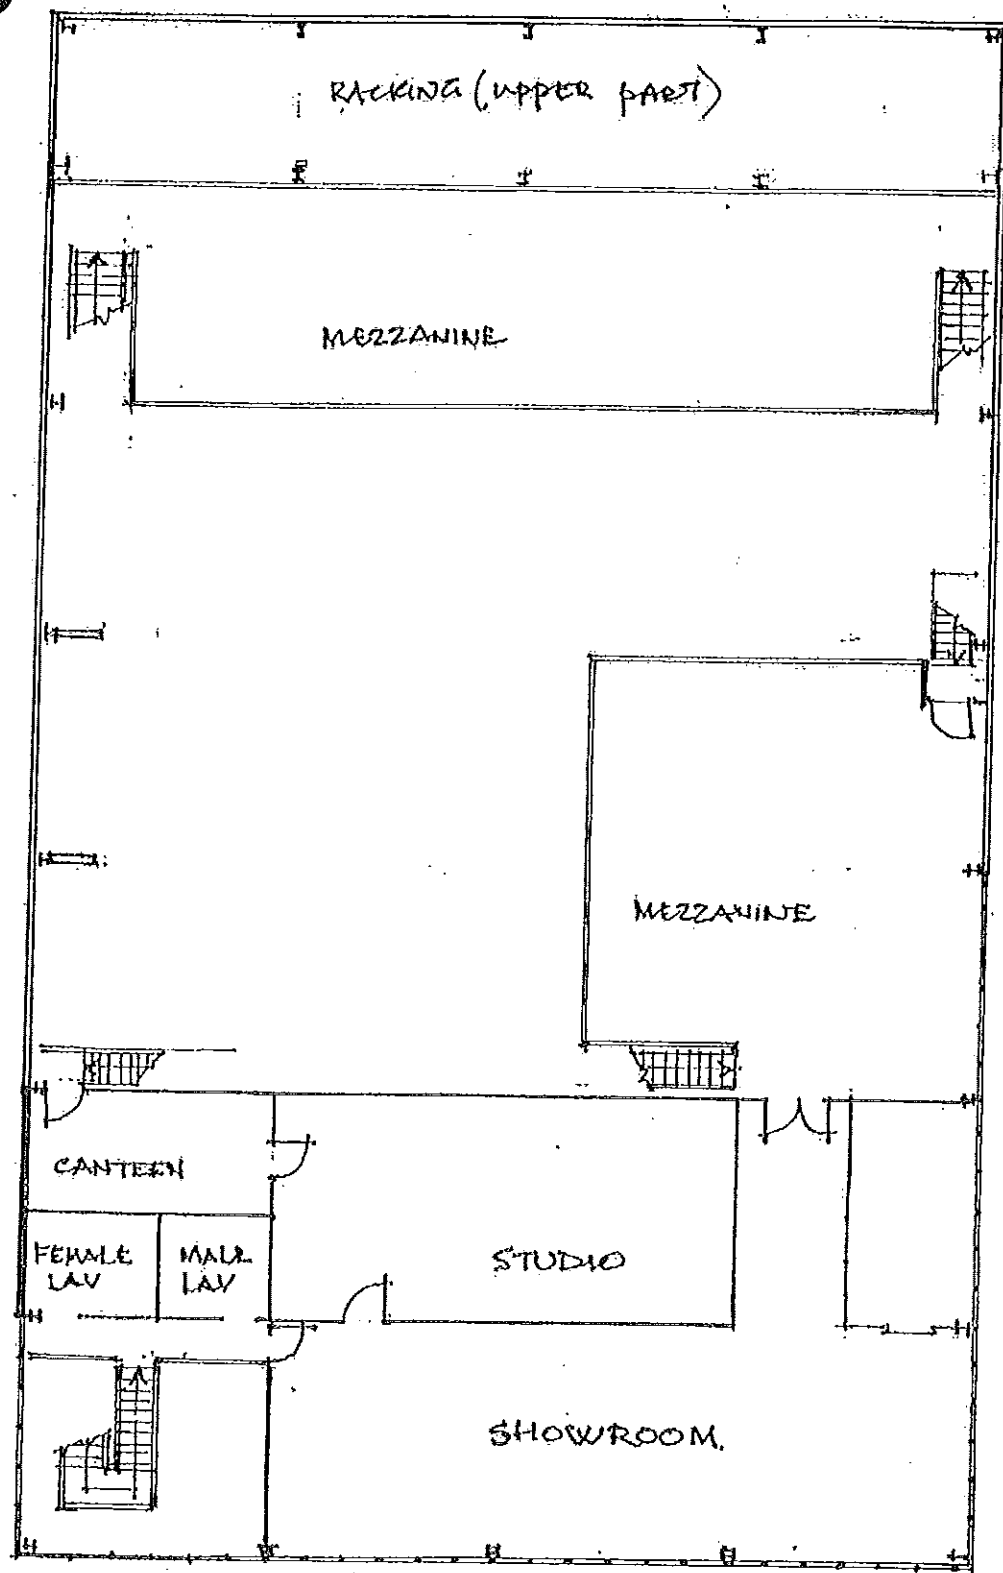

FIRST FLOOR PLAN

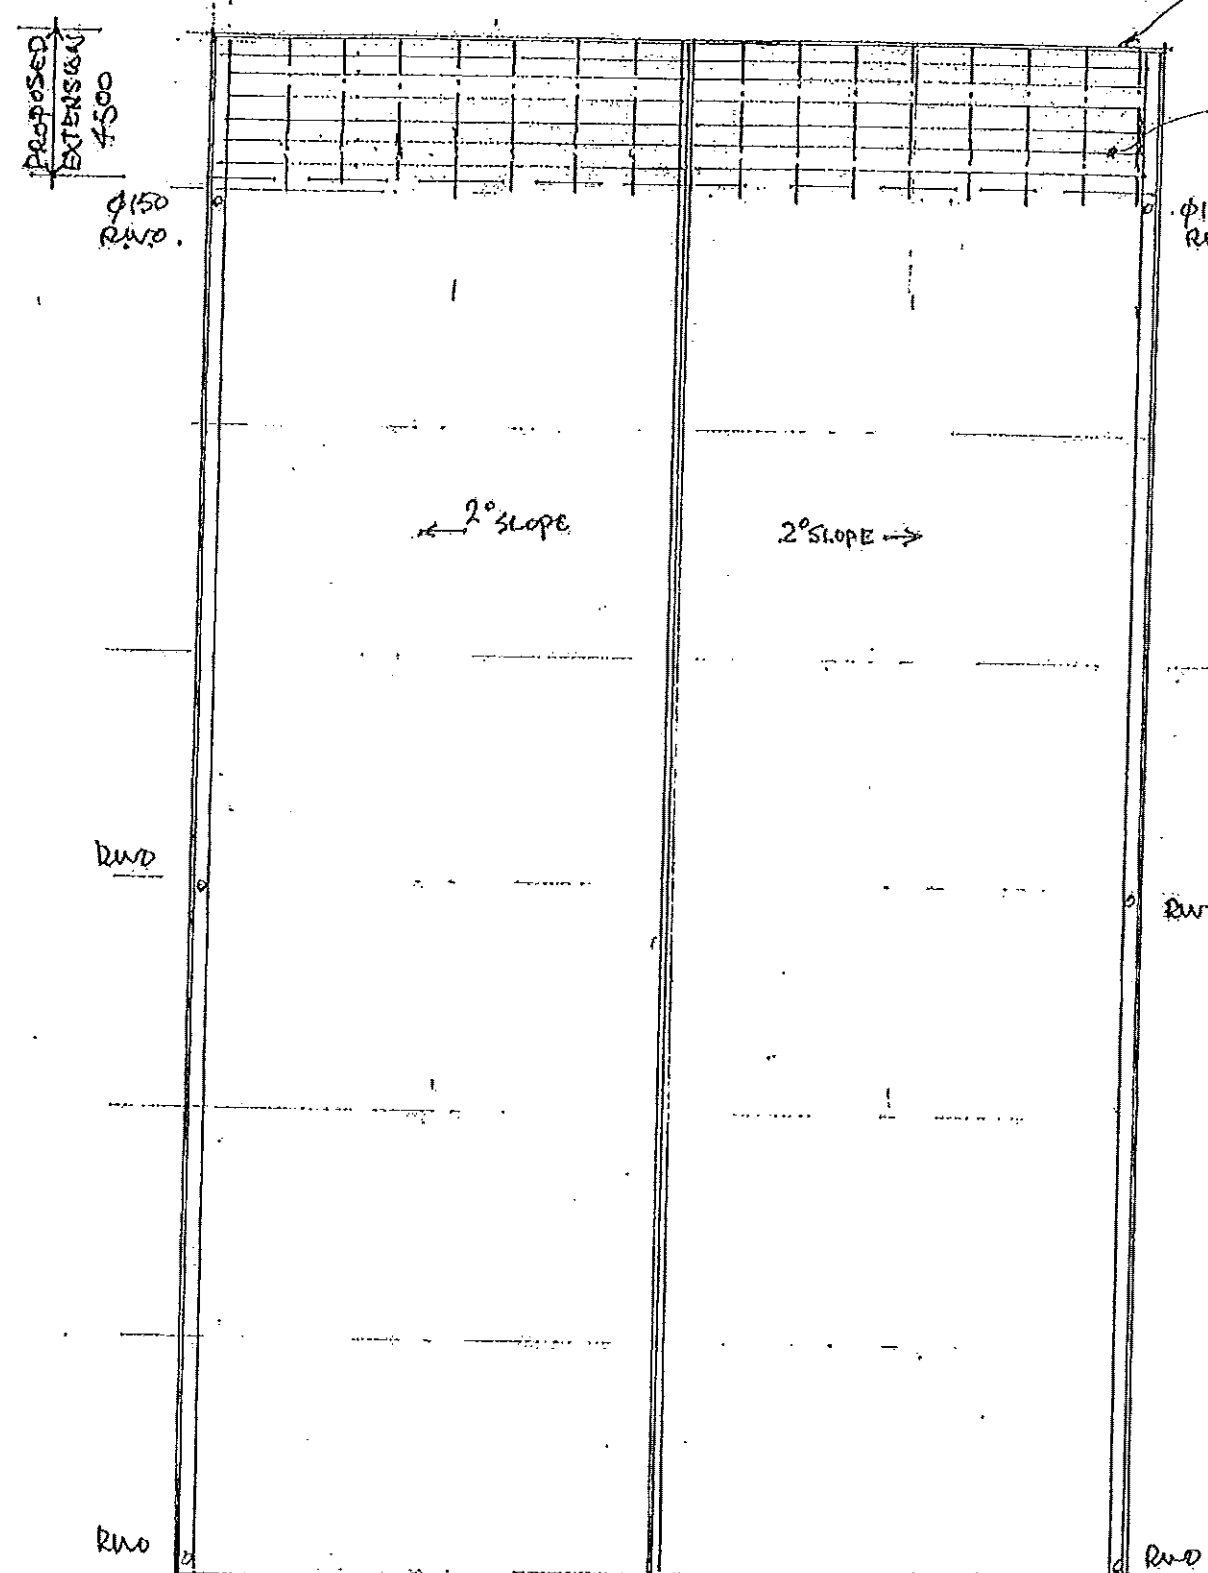

ROOF PLAN



PROPOSED WAREHOUSE EXTENSION

2 MARPLES WAY HAVANT HANTS

DRG NO. 02
DATE 1.2.05
SCALE 1:200

Solent
Business Supplies

2 Marples Way
Havant, Hants
PO9 1UH
Tel: (023) 9248 9933