


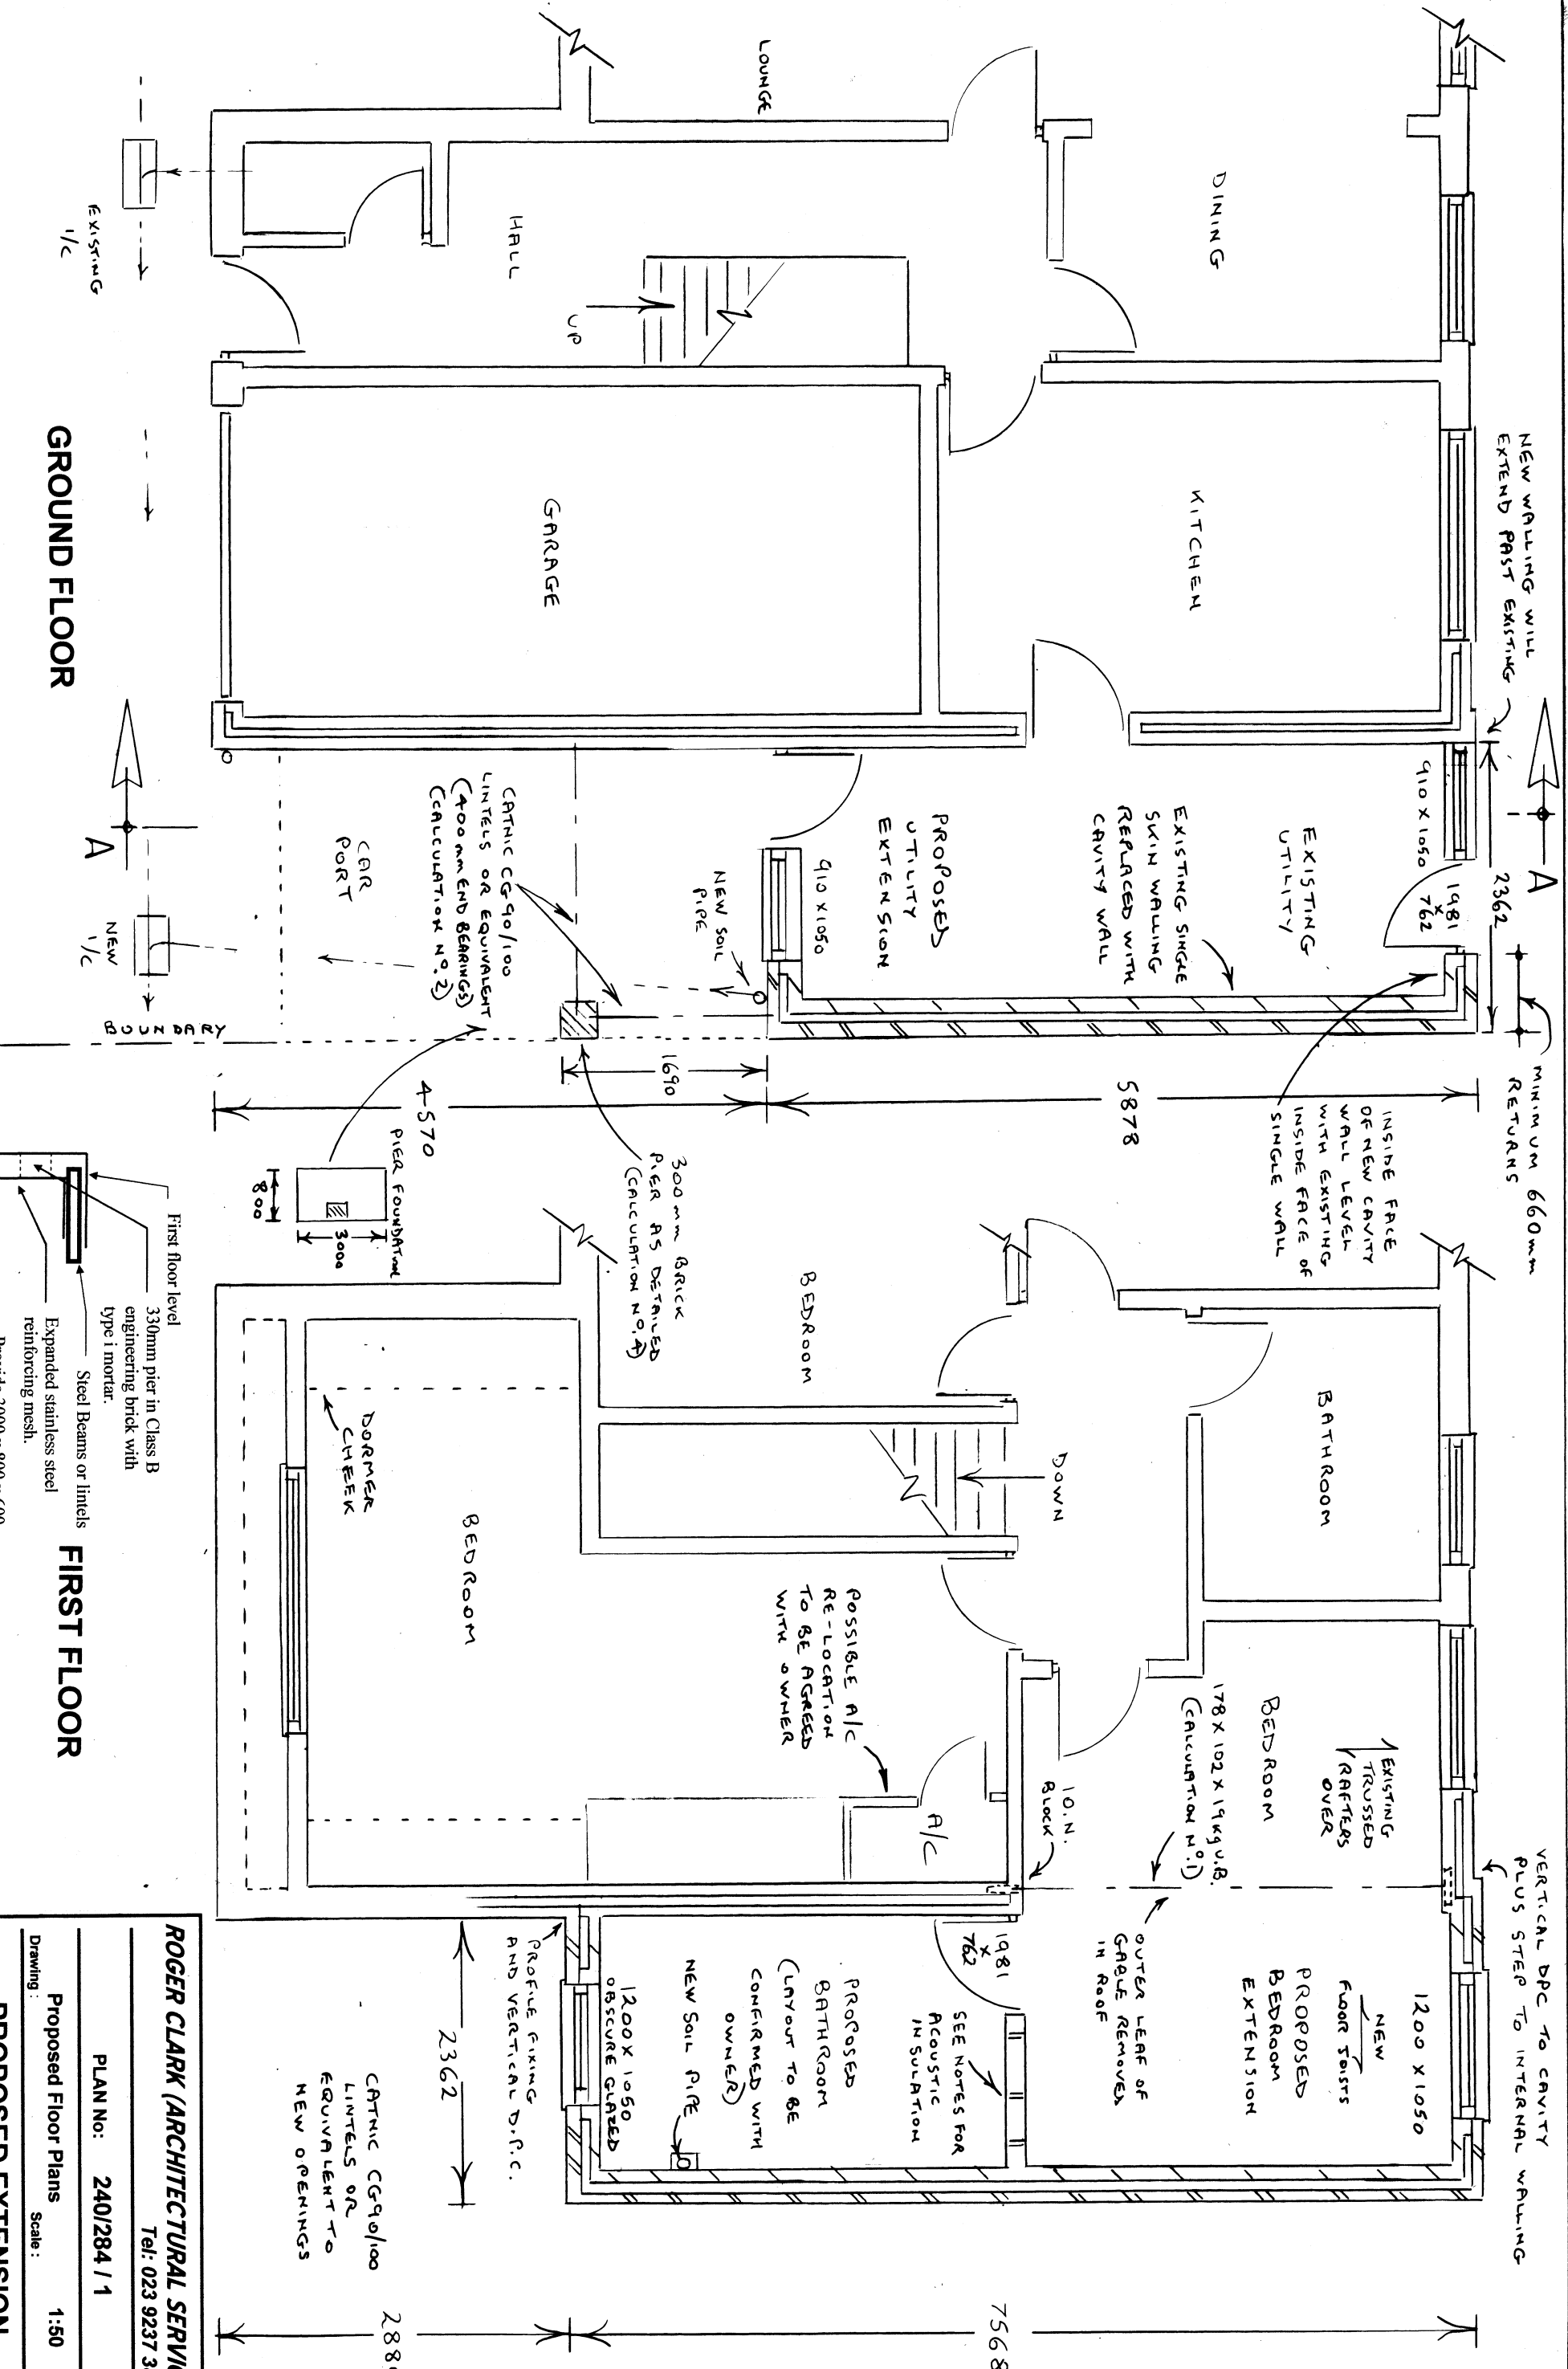

PROPOSED FLOOR PLANS 1:50

DETAIL OF FRONT PIER

ROGER CLARK (ARCHITECTURAL SERVICES)
Tel: 023 9237 3841

PLAN No: 240/284 / 1

Proposed Floor Plans Scale: 1:50

PROPOSED EXTENSION

18 PENNANT HILLS

BEDHAMPTON HAVANT