



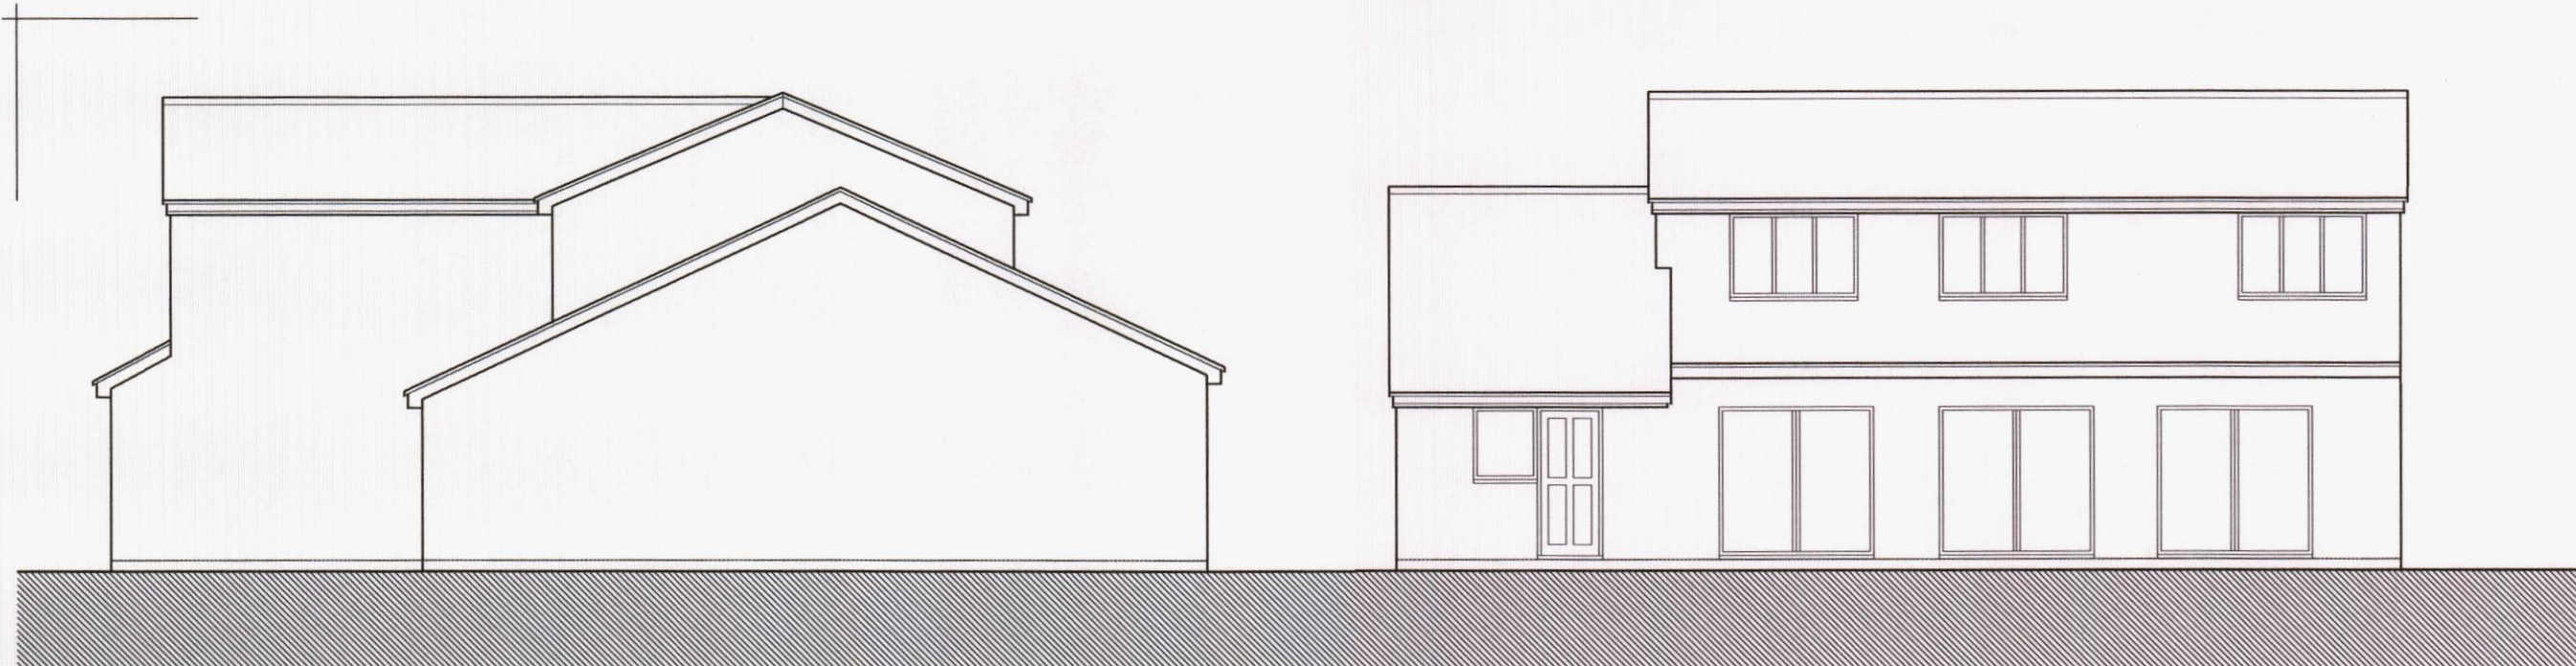

Side

Rear

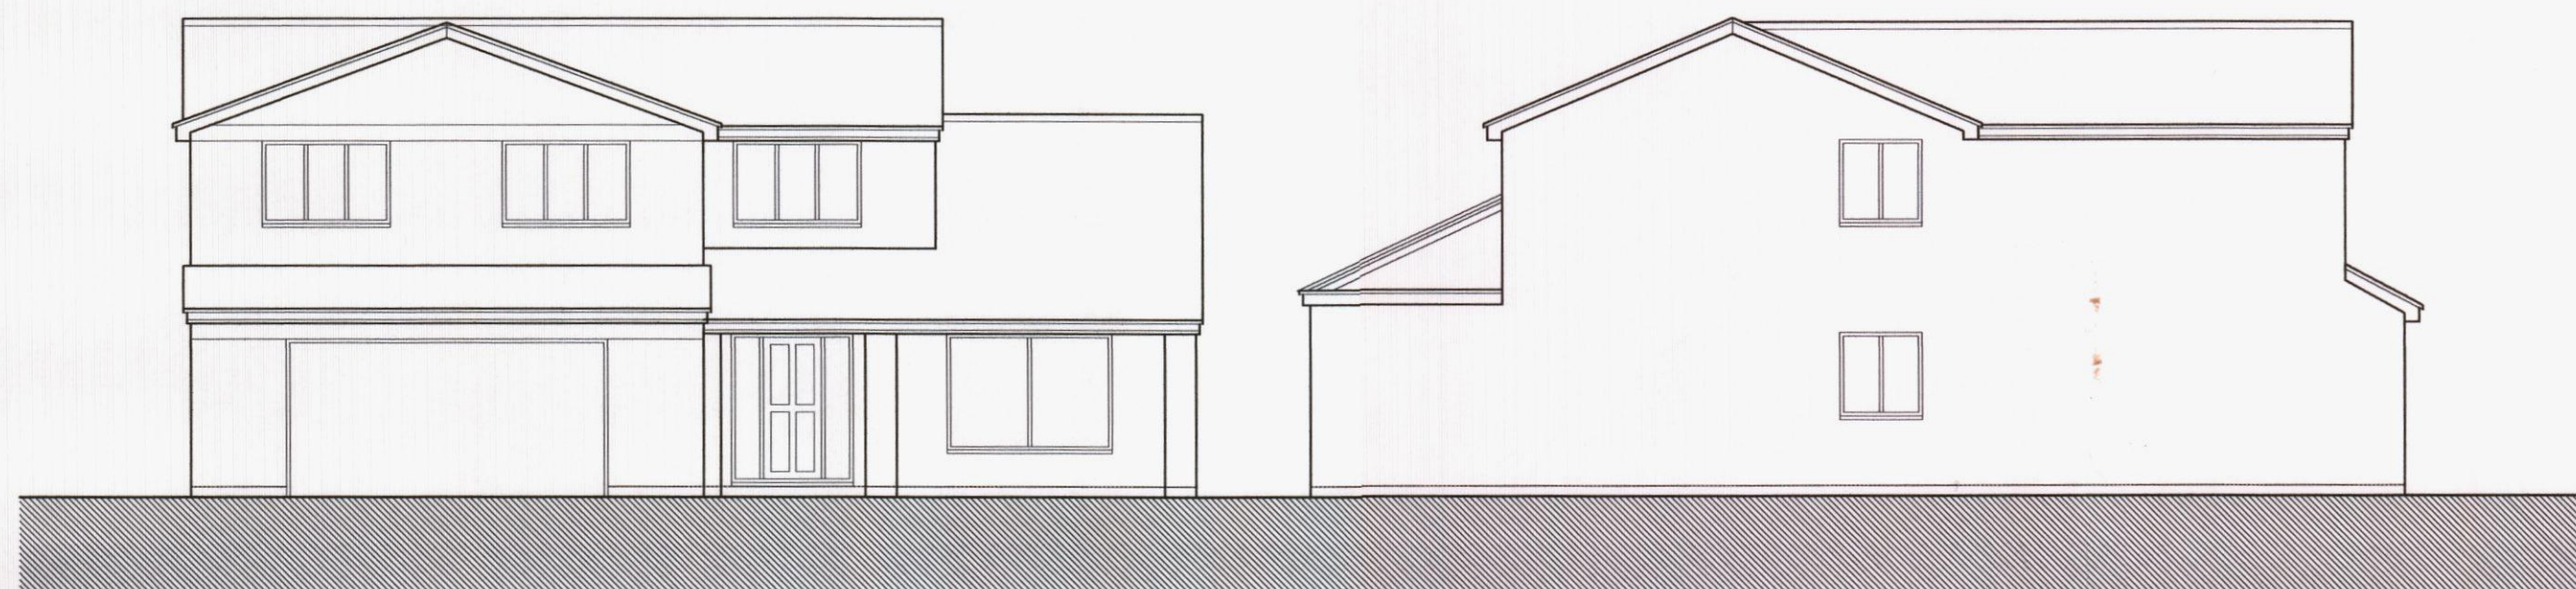


Front


Side

HAVANT BOROUGH
COUNCIL
12 MAY 2015
RECEIVED

-	-	Chk / Date	
-	Original Issue		
Rev		Down / Date	Chk / Date
This drawing is copyright and must not be disclosed to third parties without permission Scaled dimensions are not to be used for construction			

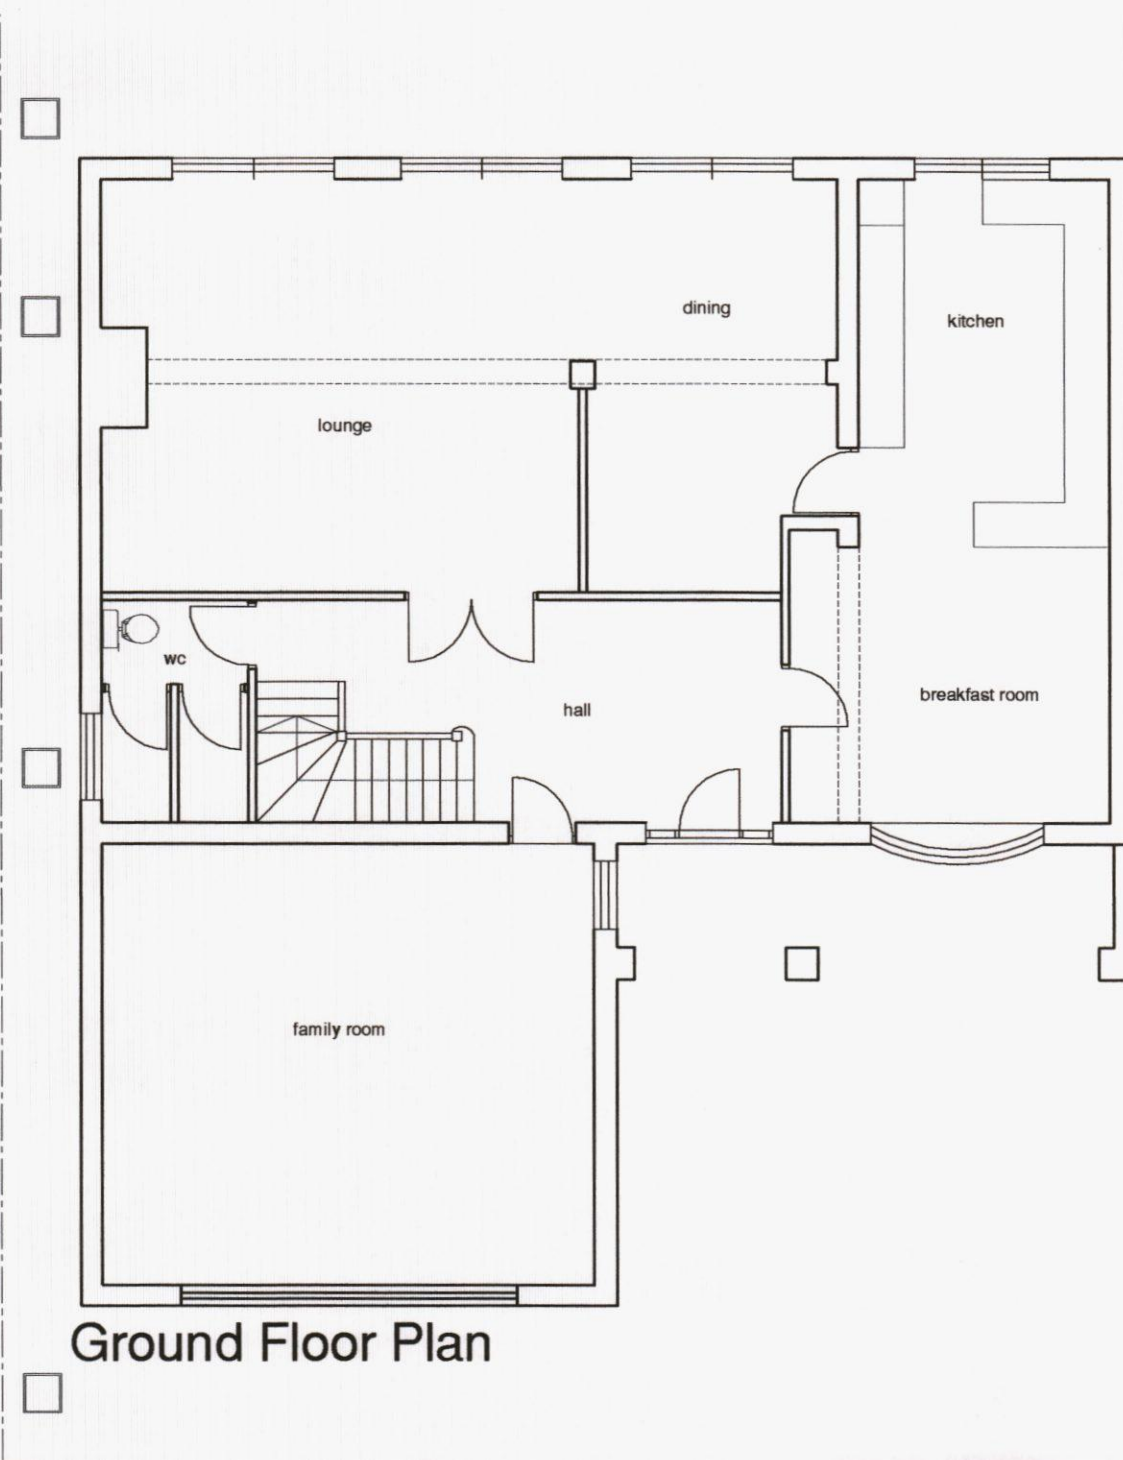

Ground Floor Plan

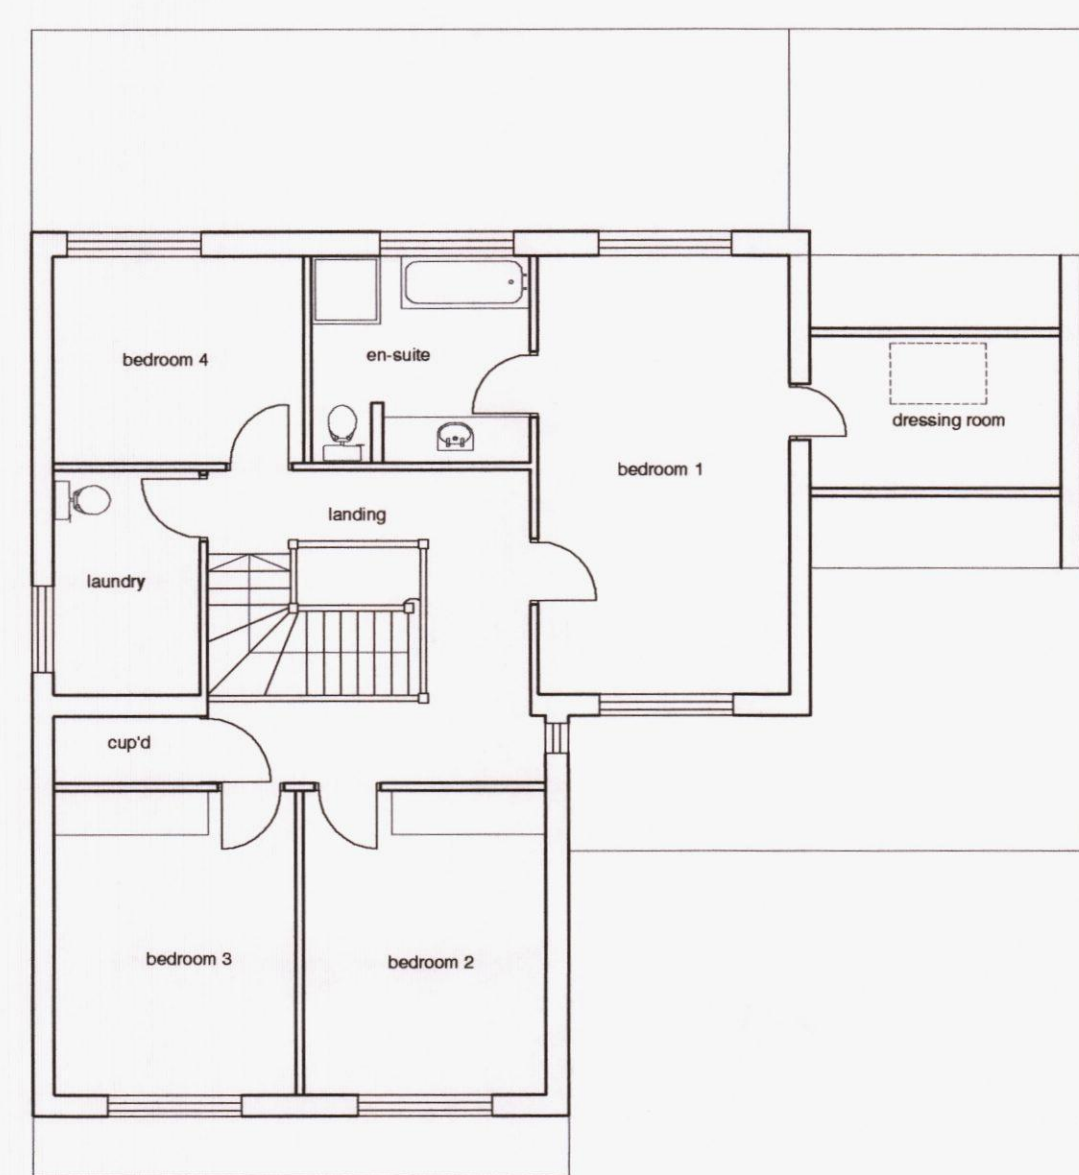

First Floor Plan

4 Queensgate
Queens Road
Fareham
Hampshire
PO16 0NW

Tel: 01329 288911
Fax: 01329 221913
E-mail: admin@m2architecture.com

PROJECT

Proposed Alterations to
8 North Shore Road
Hayling Island

CLIENT

Mrs C Kimber

DRAWING TITLE

Plans, Elevations
Existing

PROJECT NO.	DRAWING NO.	REV.	SCALE
14051	201		1:100