




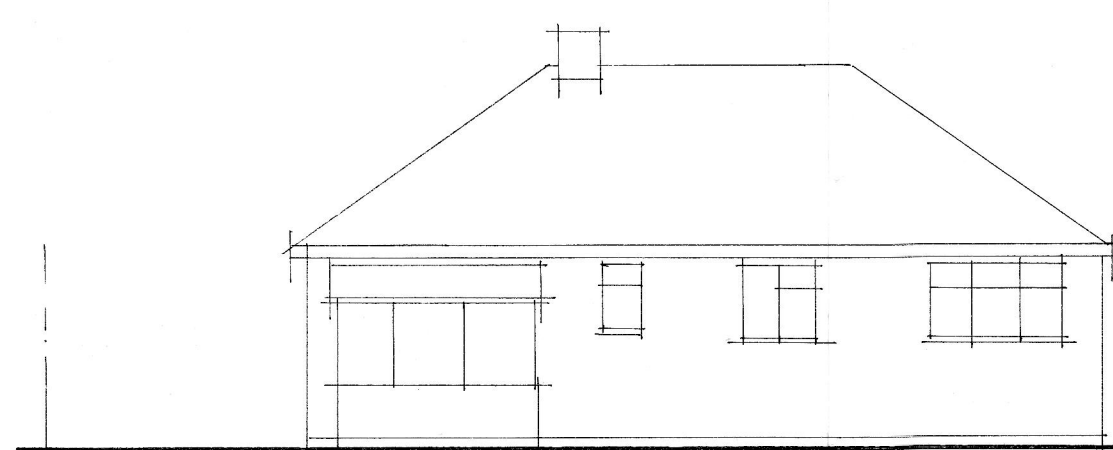


EXISTING REAR ELEVATION

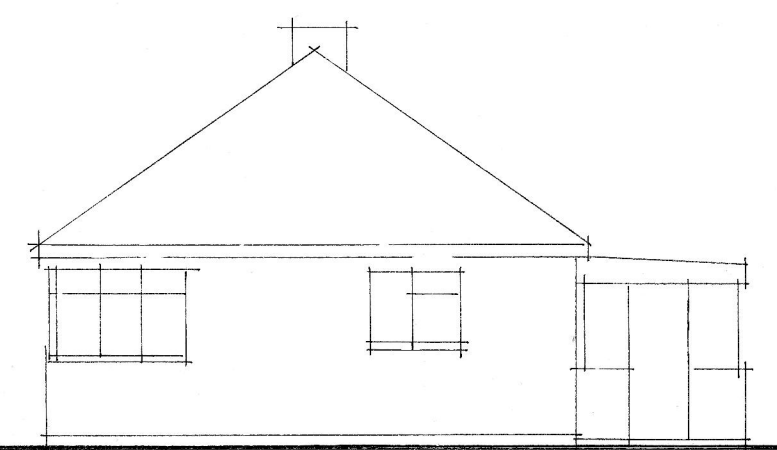

EXISTING SIDE ELEVATION

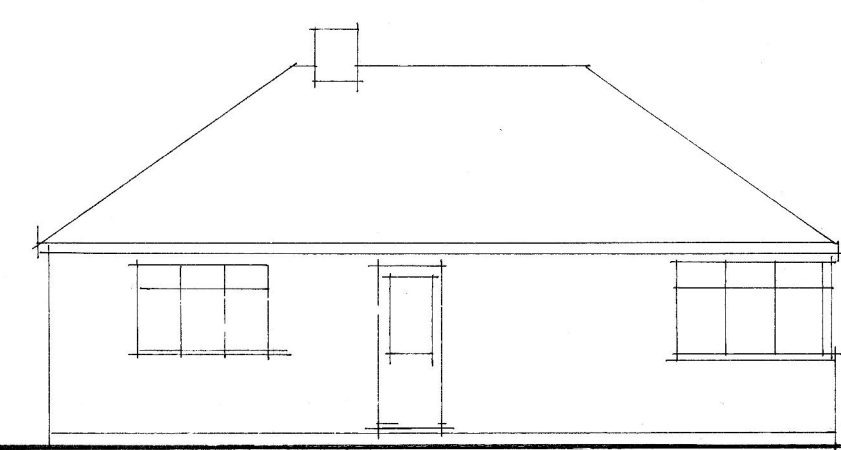


EXISTING FRONT ELEVATION

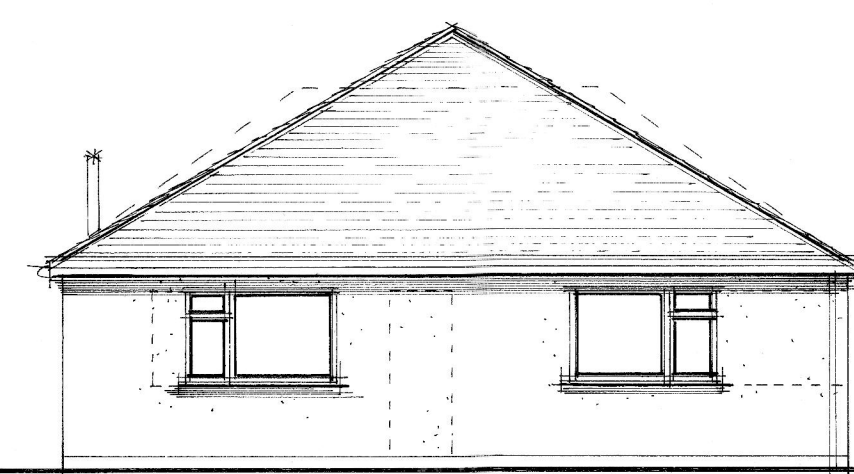


PROPOSED FRONT ELEVATION




PROPOSED SIDE ELEVATION

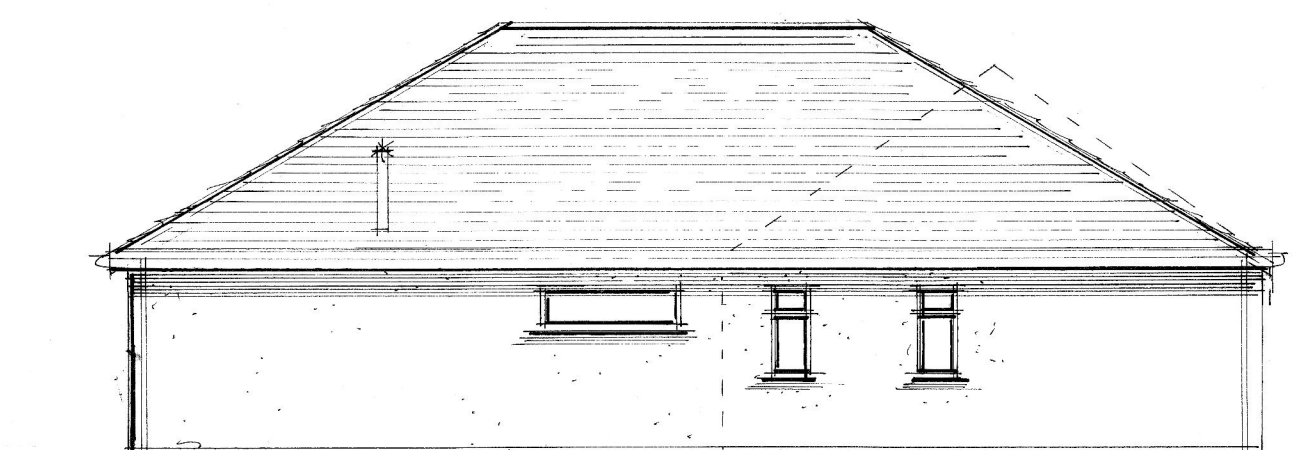


PROPOSED SIDE ELEVATION

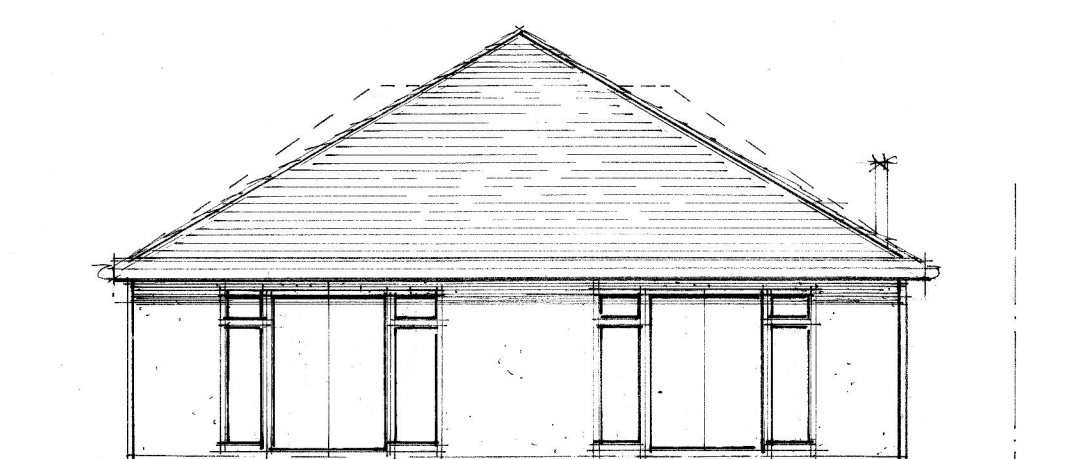


PROPOSED REAR ELEVATION

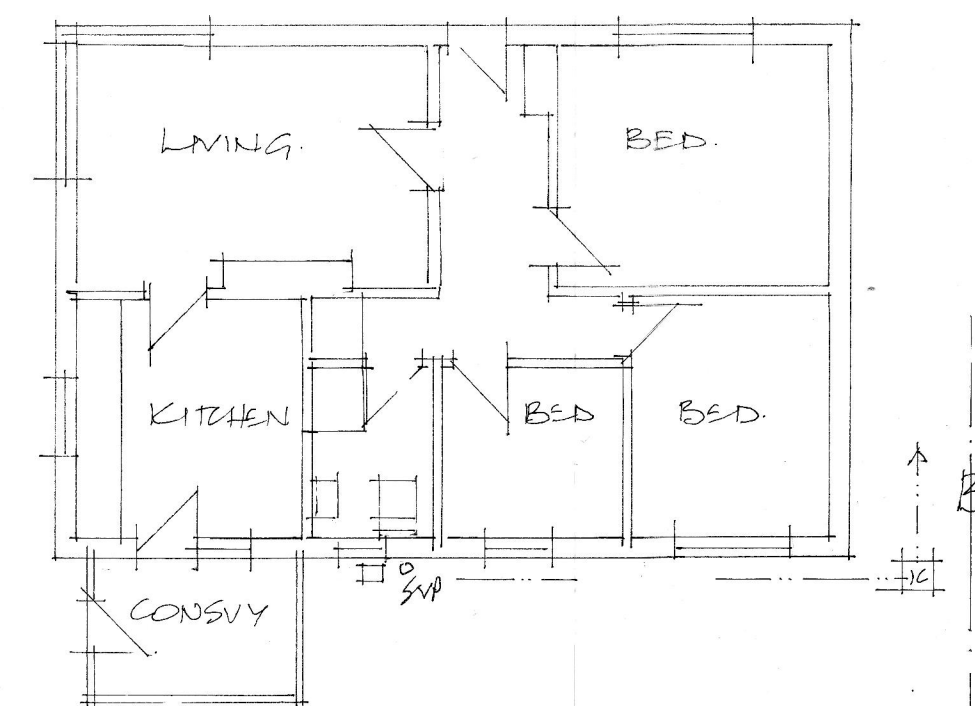


EXISTING GF. PLAN.

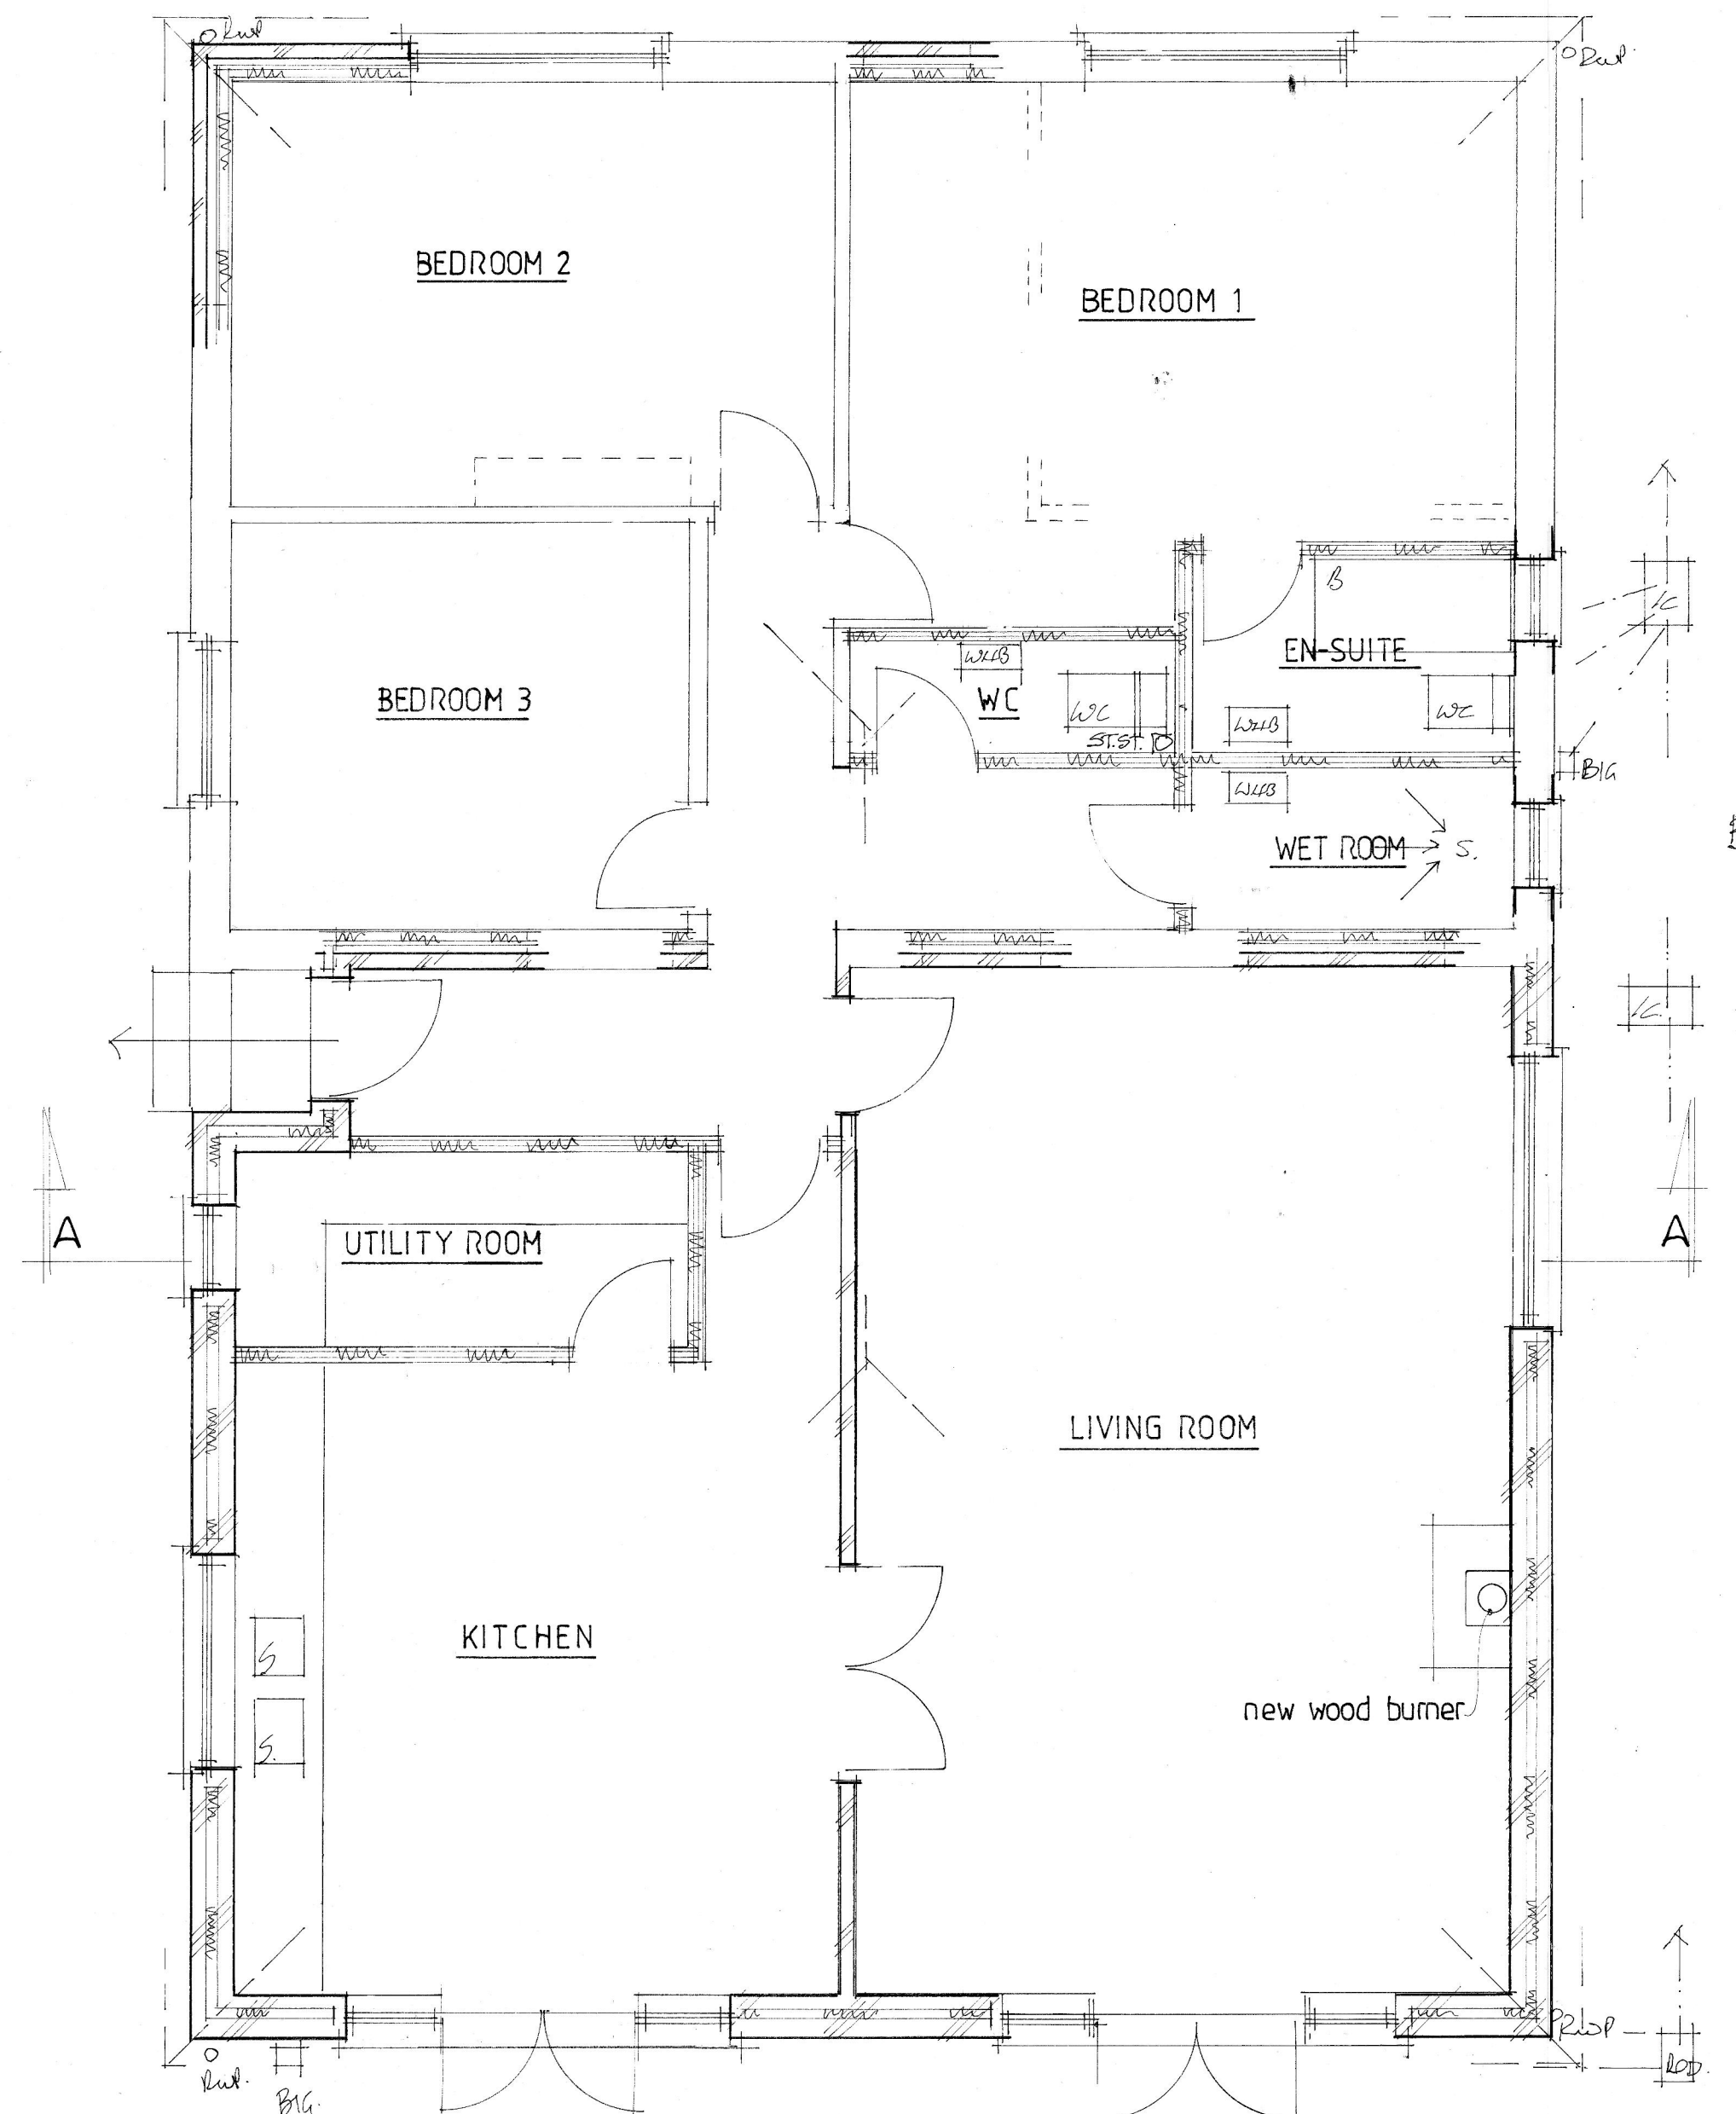

PROPOSED GROUND FLOOR PLAN

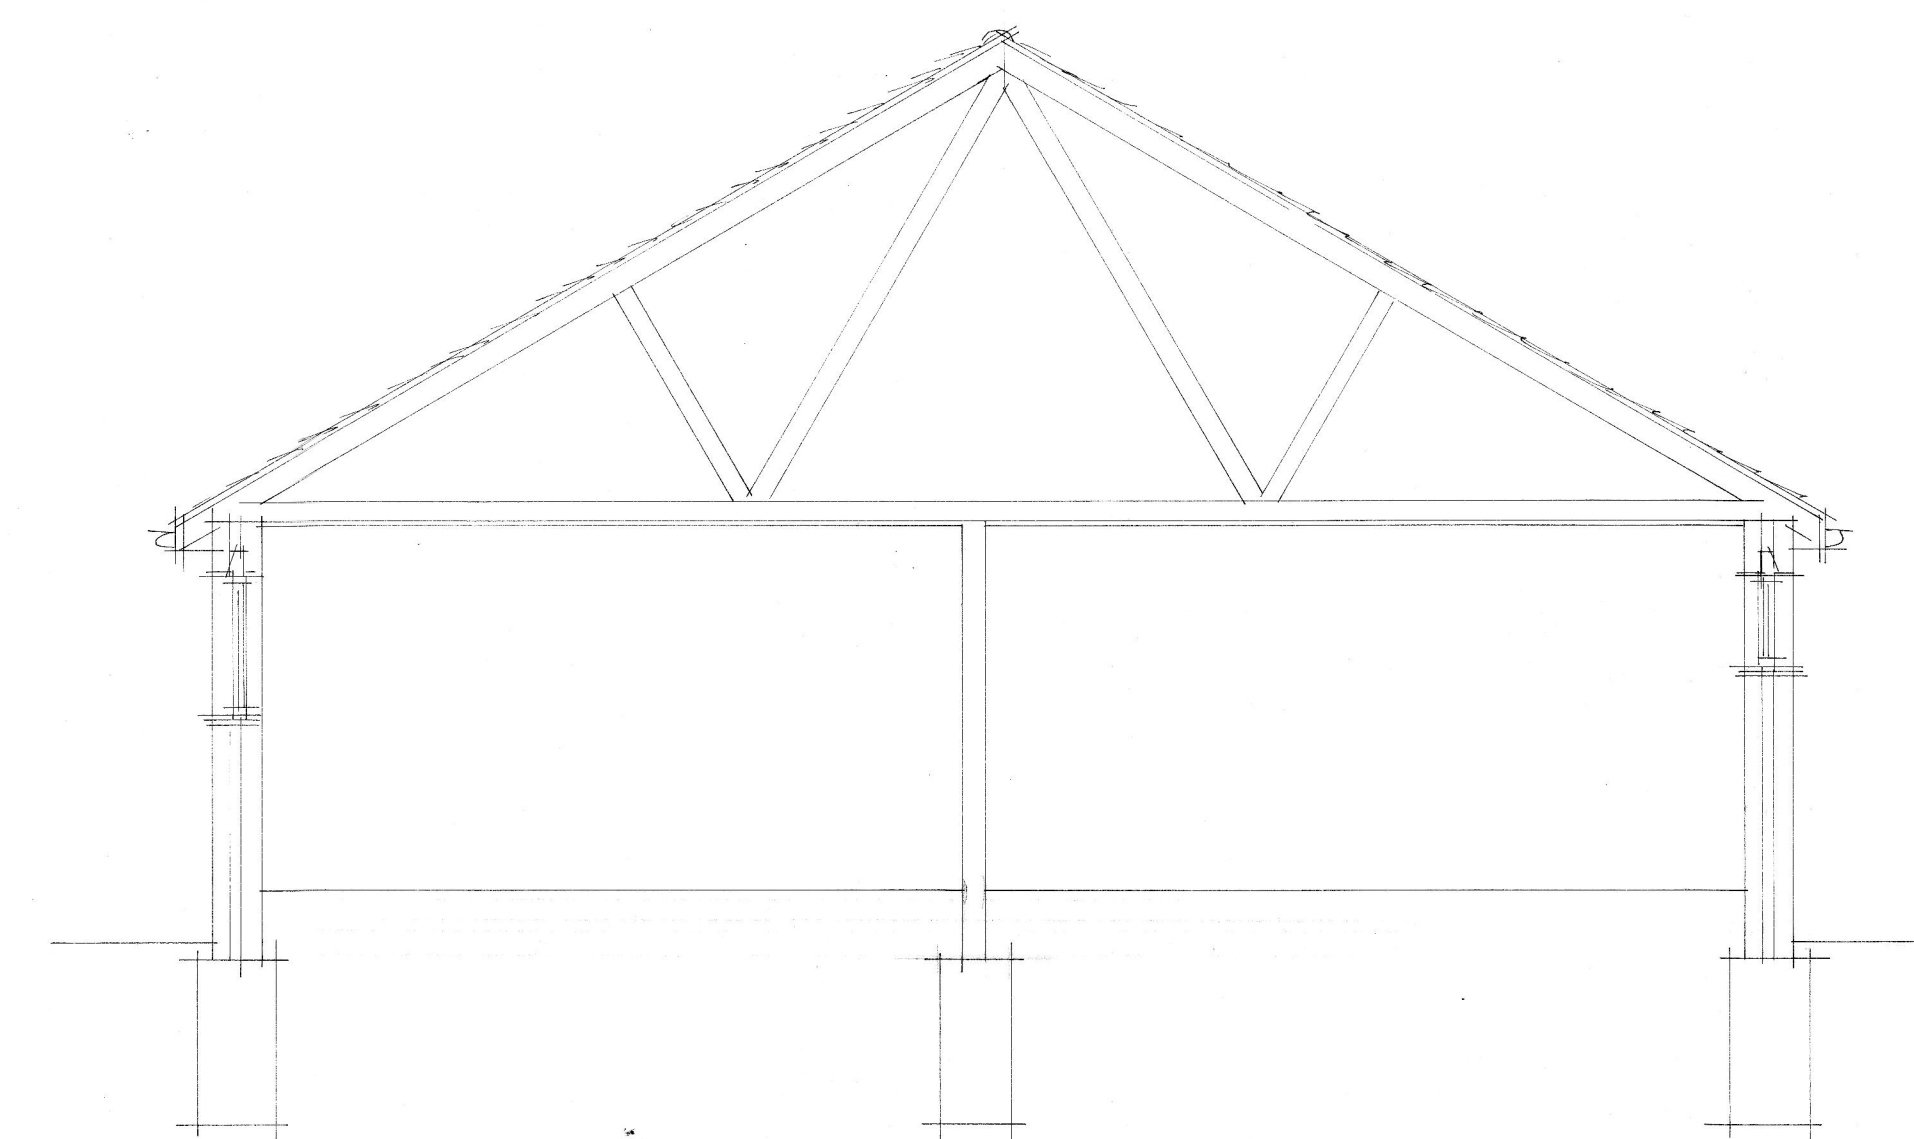

SECTION AA

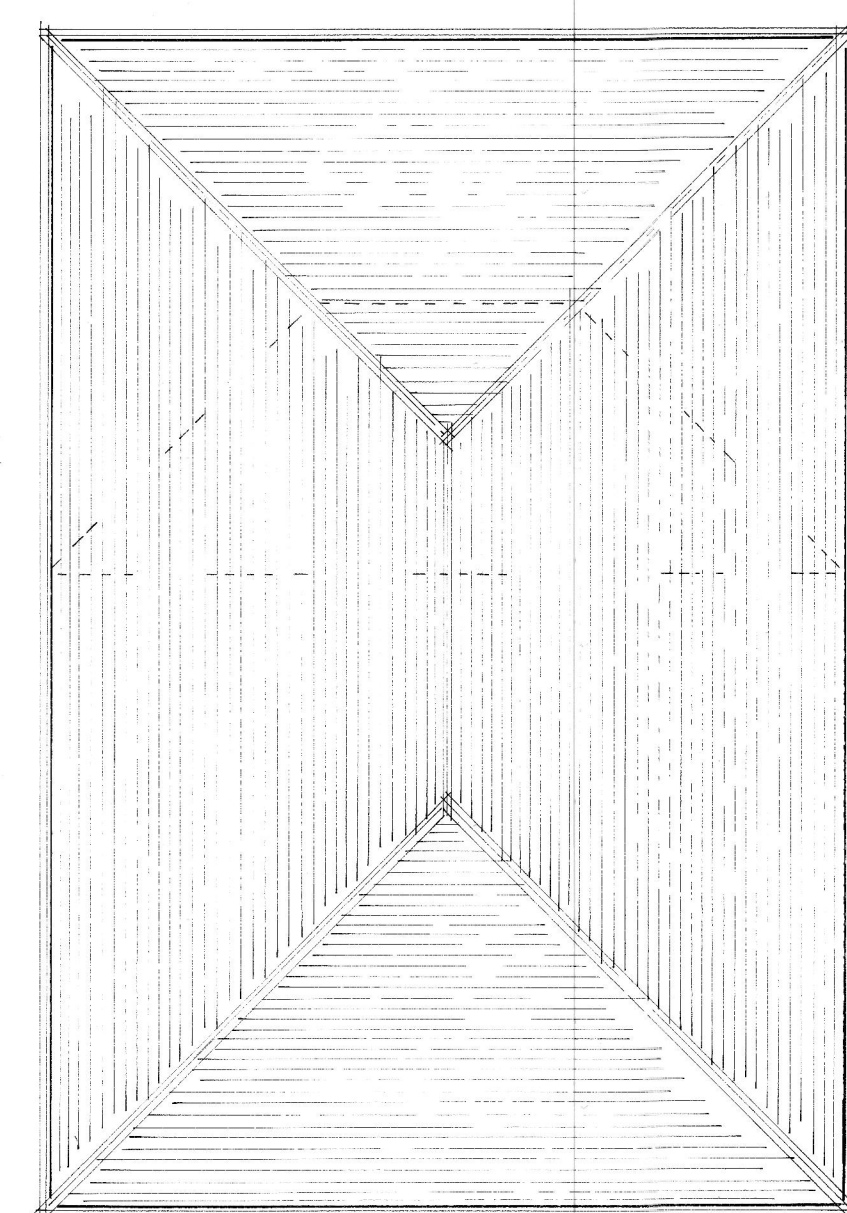

PROPOSED ROOF PLAN

A	B	Date	Revision

THORNS-YOUNG
ARCHITECTURAL

THORNS-YOUNG LTD
CHARTERED BUILDING CONSULTANTS
232 London Road, North End, Portsmouth PO2 9JQ
Tel: (023) 9267 2883 Fax: (023) 9266 3457
Website: www.thornsyong.co.uk

Client
MR & MRS. D. BRETT

Job Title
28 HASLEMERE GARDENS
HAYLING ISLAND

Drawing Title
PROPOSED SINGLE
STOREY REAR EXTENSION

Scale
1:100 & 1:50 AT A1

Date FEB '15 Drawn by BT/SA

Drg. No.
8011-15.1

Rev.
B

0 1 2 3 4 5 scale 1:50 m.
0 2 4 6 8 10 scale 1:100 m.