
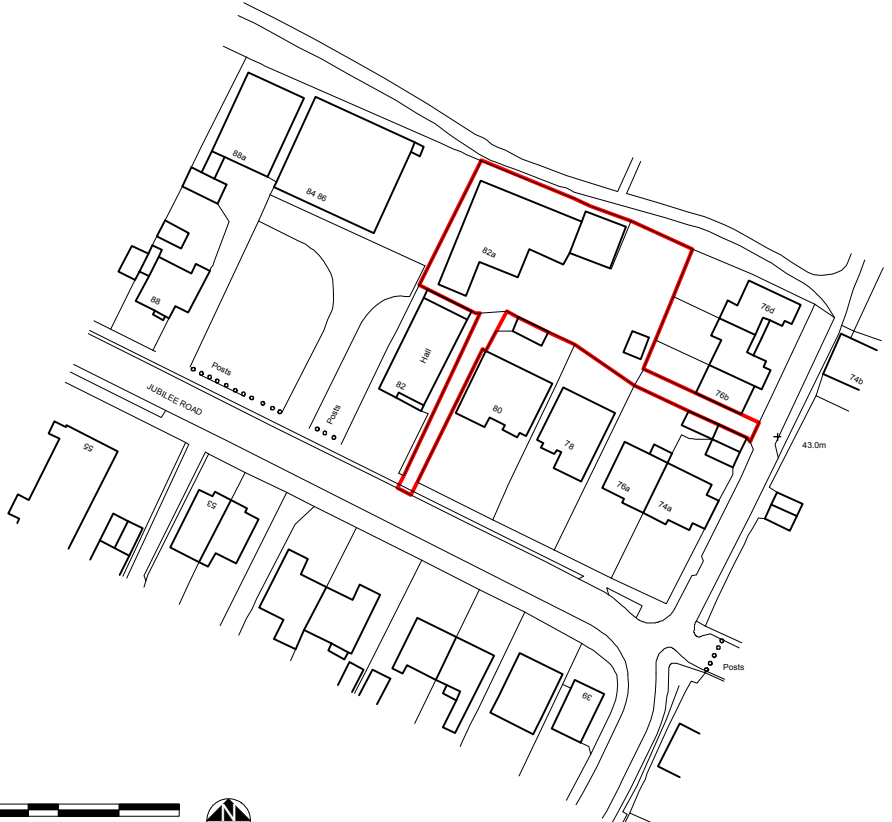
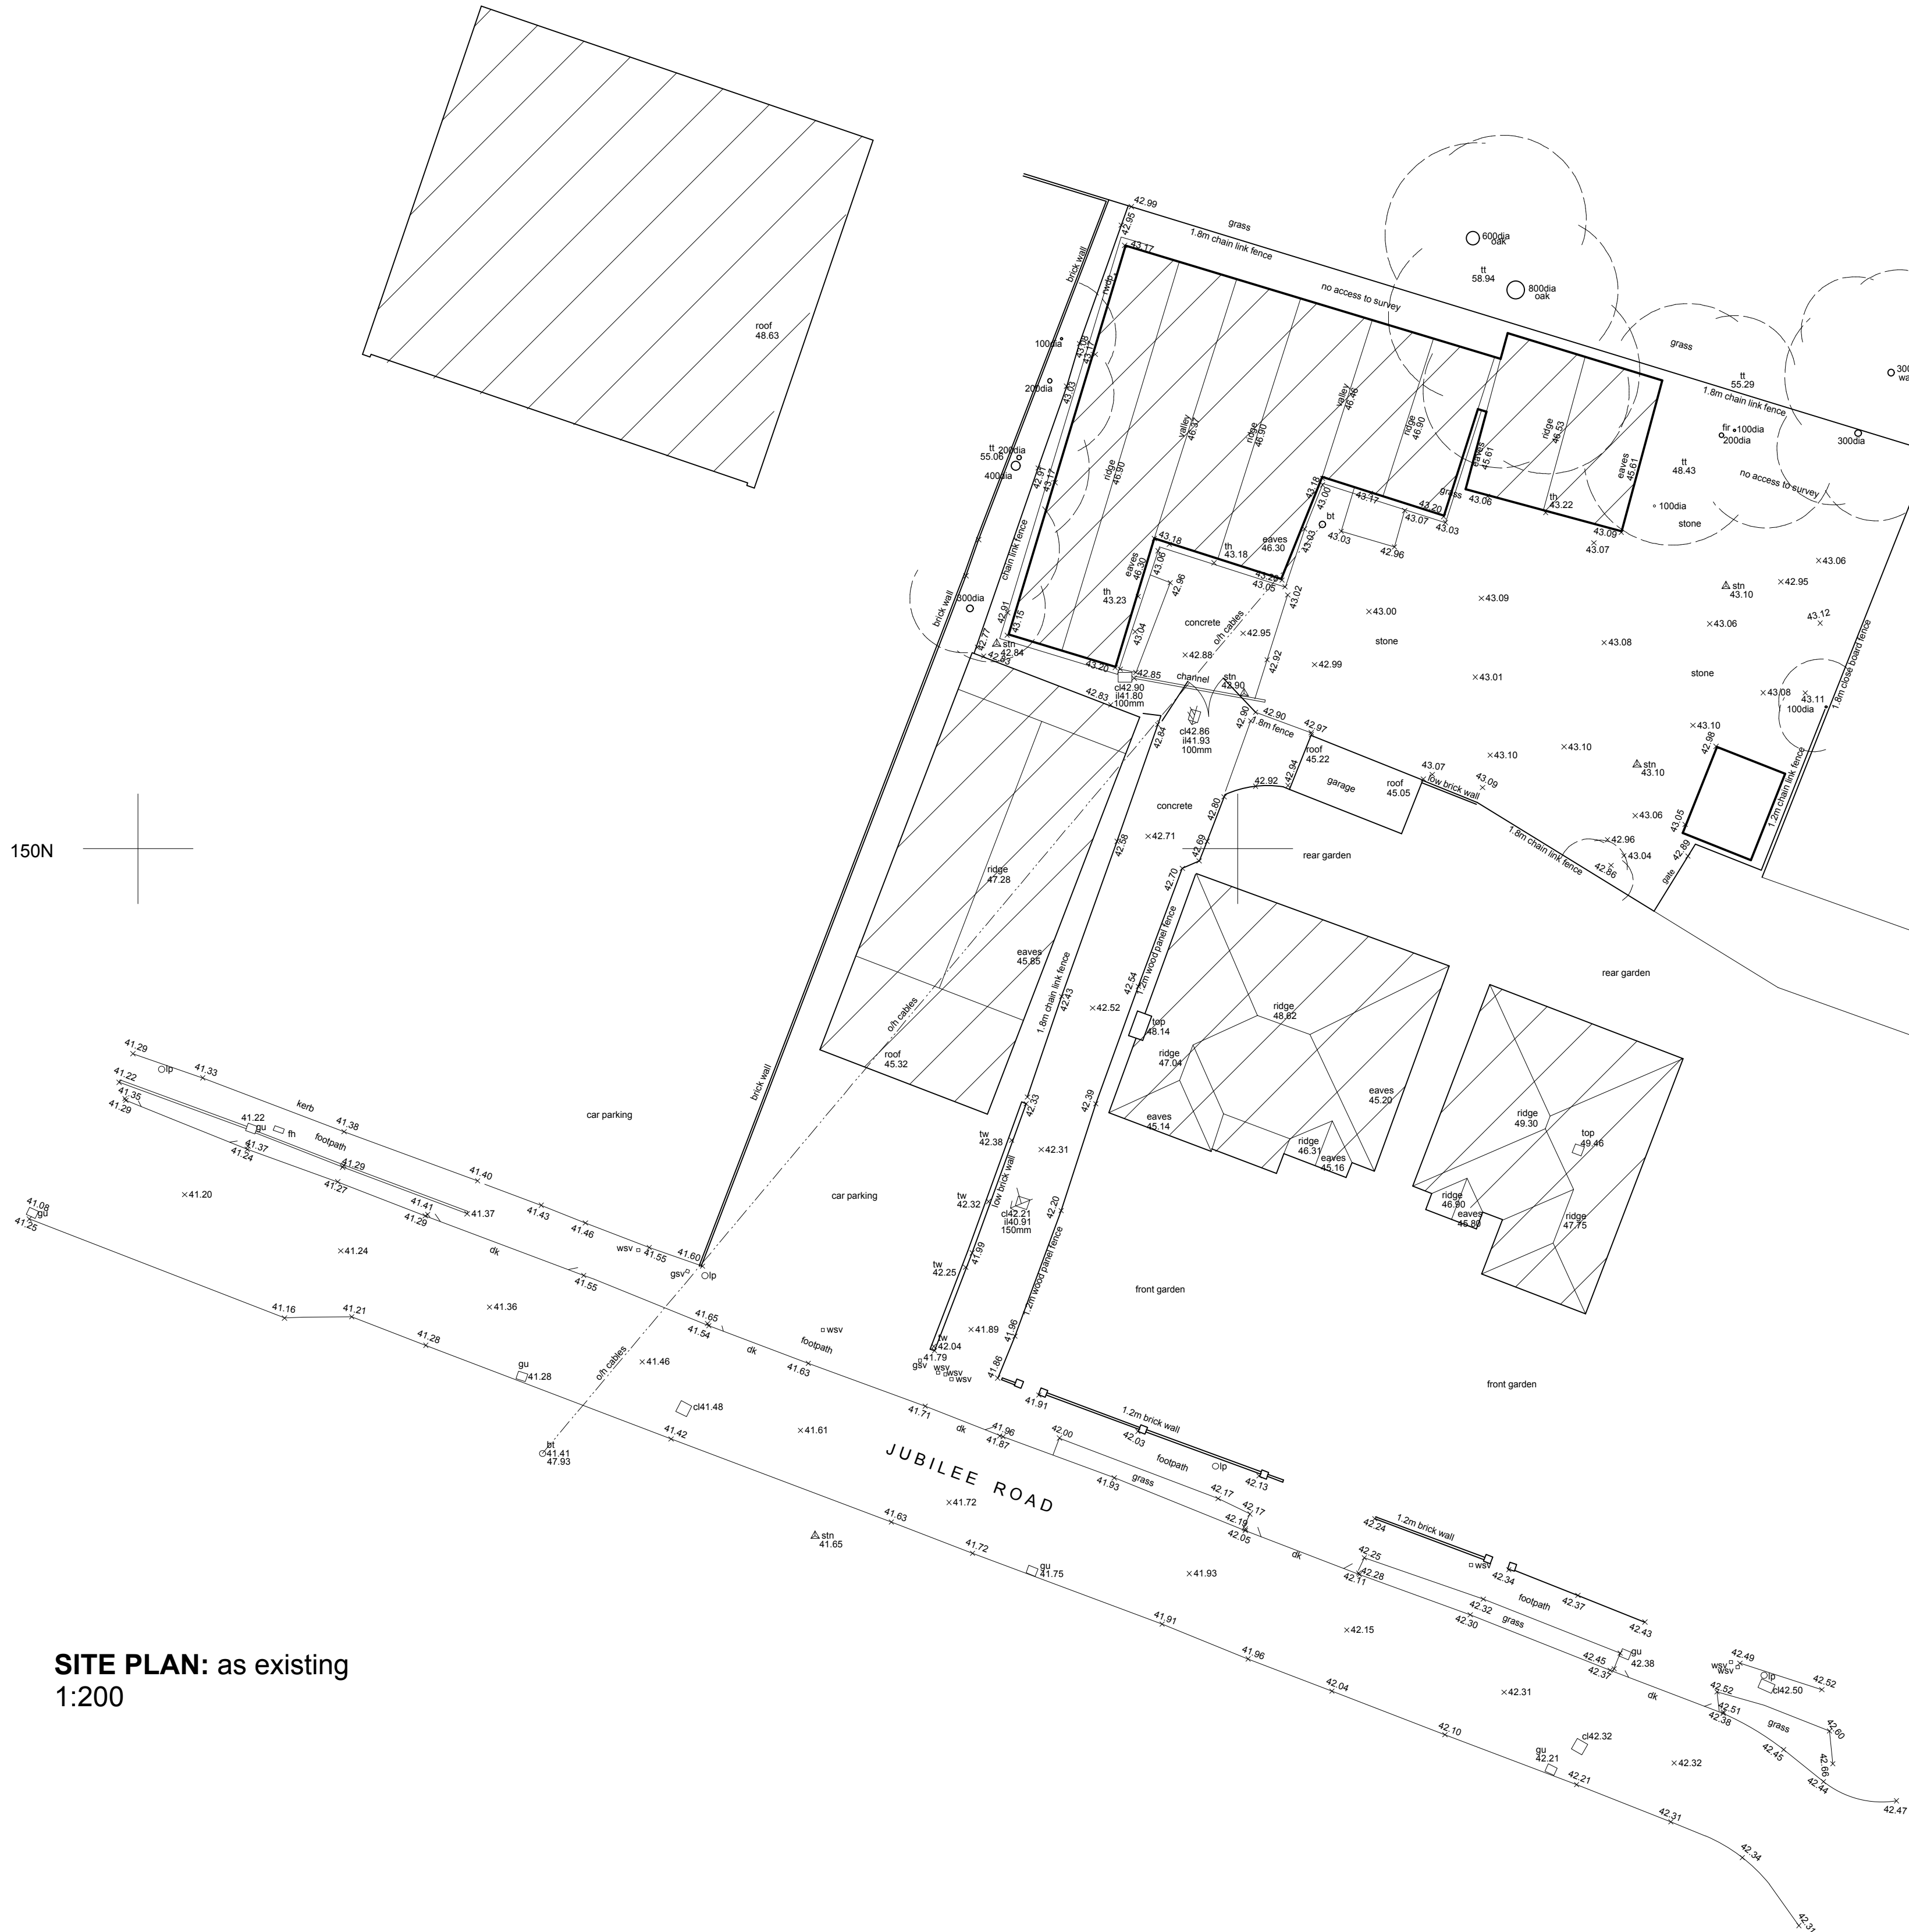
 
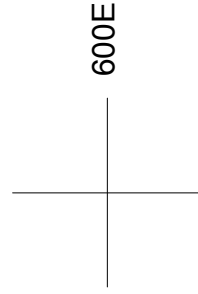
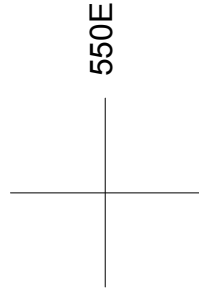



- KEY:
- bt British Telecom
 - cb Control Box
 - cl Cover Level
 - ctv Cable Television
 - dk Drop Kerb
 - el Electric
 - ep Electricity Pole
 - fh Fine Hydrant
 - gu Gully
 - gsv Gas Stop Valve
 - ht Height
 - ic Inspection Cover
 - il Invert Level
 - lp Lamp Post
 - mkr Marker
 - o/h Overhead
 - pb Post Box
 - p/cg Pram Crossing
 - np Name Plate
 - rs Road Sign
 - sv Stop Valve
 - tb Telephone Box
 - tl Traffic Light
 - tt Top of Tree
 - th Threshold
 - tw Top of Wall
 - utl Unable to Lift
 - vp Vent pipe
 - wm Water Meter
 - wsv Water Stop Valve

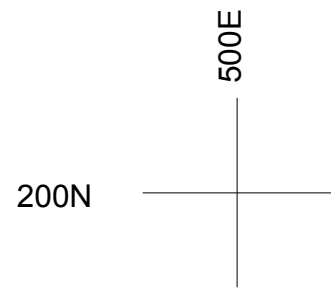

Ordnance Survey (c) Crown Copyright 2013. All rights reserved. Licence number 100020449

SITE LOCATION PLAN:
1:1250

SITE PLAN: as existing
1:200

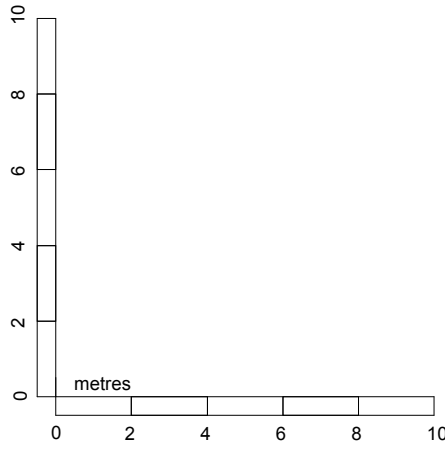

Project
Proposed Residential Development
82a Jubilee Road, Waterloo, Hants., PO7 7RE

Client
Sarah Chambers

Drawing:
Site Survey Plan

Scale:
1:200/1:1250 @ A1
1:400/1:2500 @ A3

Date:
May 2013

Drawn:
RMB

Drawing no:
PA13-119:01

Rev:
-

A 1 Victoria Square Lee-on-the-Solent Hants PO13 9NB
T 02392 16 46 40
E studio@plumarchitects.co.uk

plum
architects