


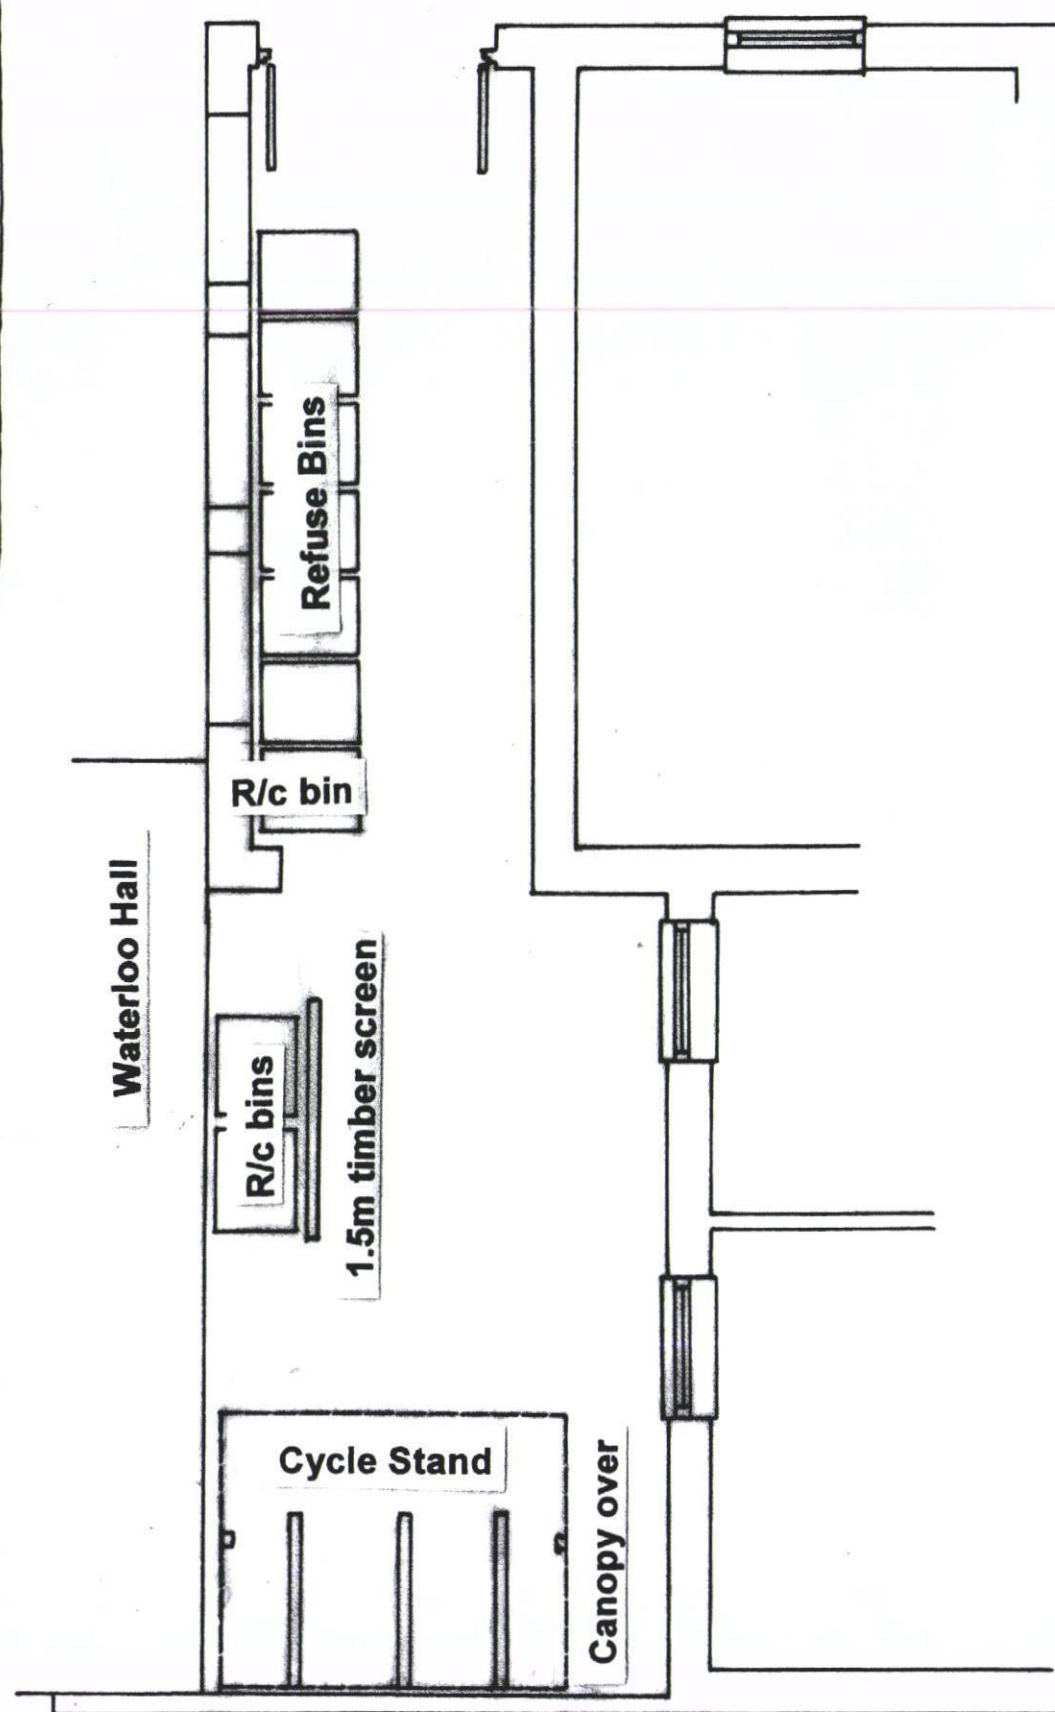

Extract from Ground Floor Plan 1:50



West Elevation 1:100



Drawing: X Revision: A
Date: Nov 2008 Scale: 1:100 1:50

36 Waterloo Road, Havant, PO9 1BH.
Cycle Stand and Collection Bins



24 Lodge Road,
Havant,
Hampshire,
PO9 3LL.
Tel/Fax 023 9247 5375.

© Crown copyright 2007. All rights reserved.
Licence number 100046335.