

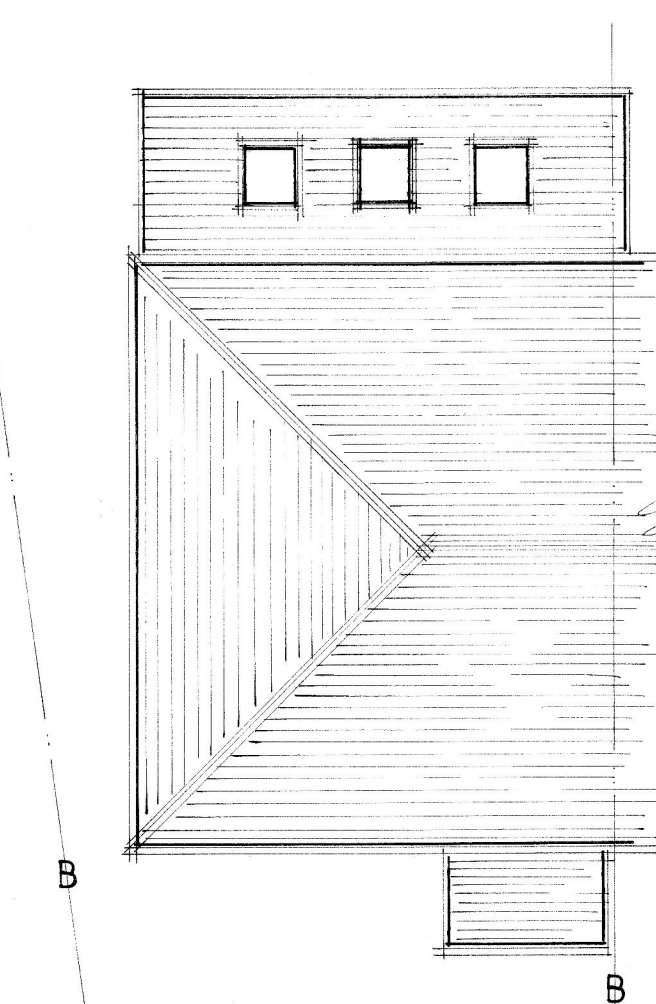
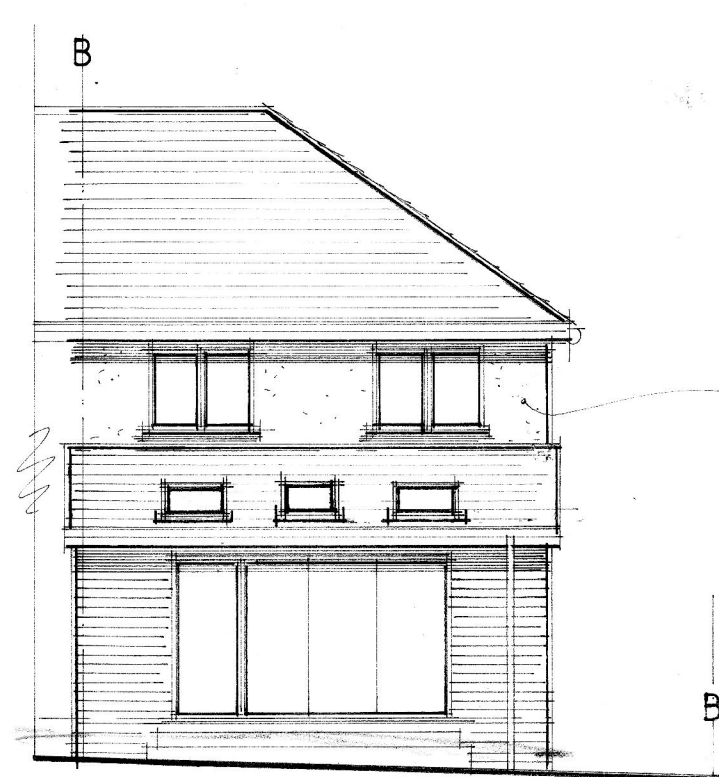
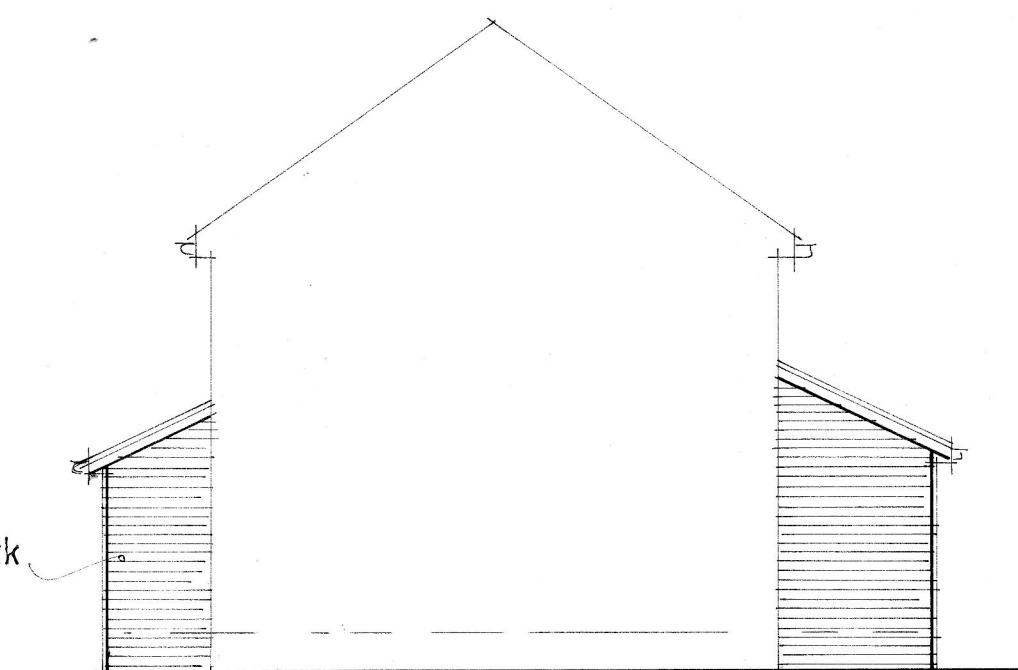


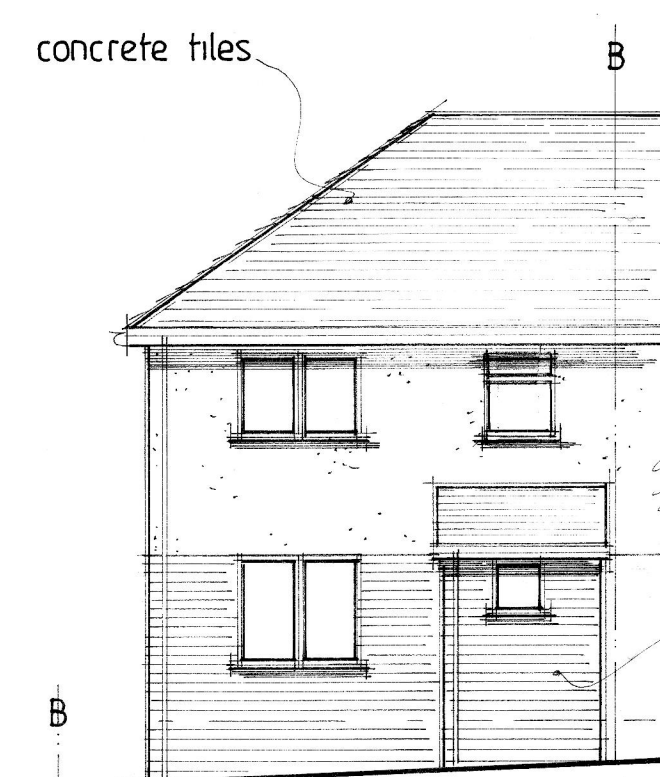


PROPOSED SOUTH EAST NORTH & WEST FACING ELEVATIONS.


PROPOSED ROOF PLAN

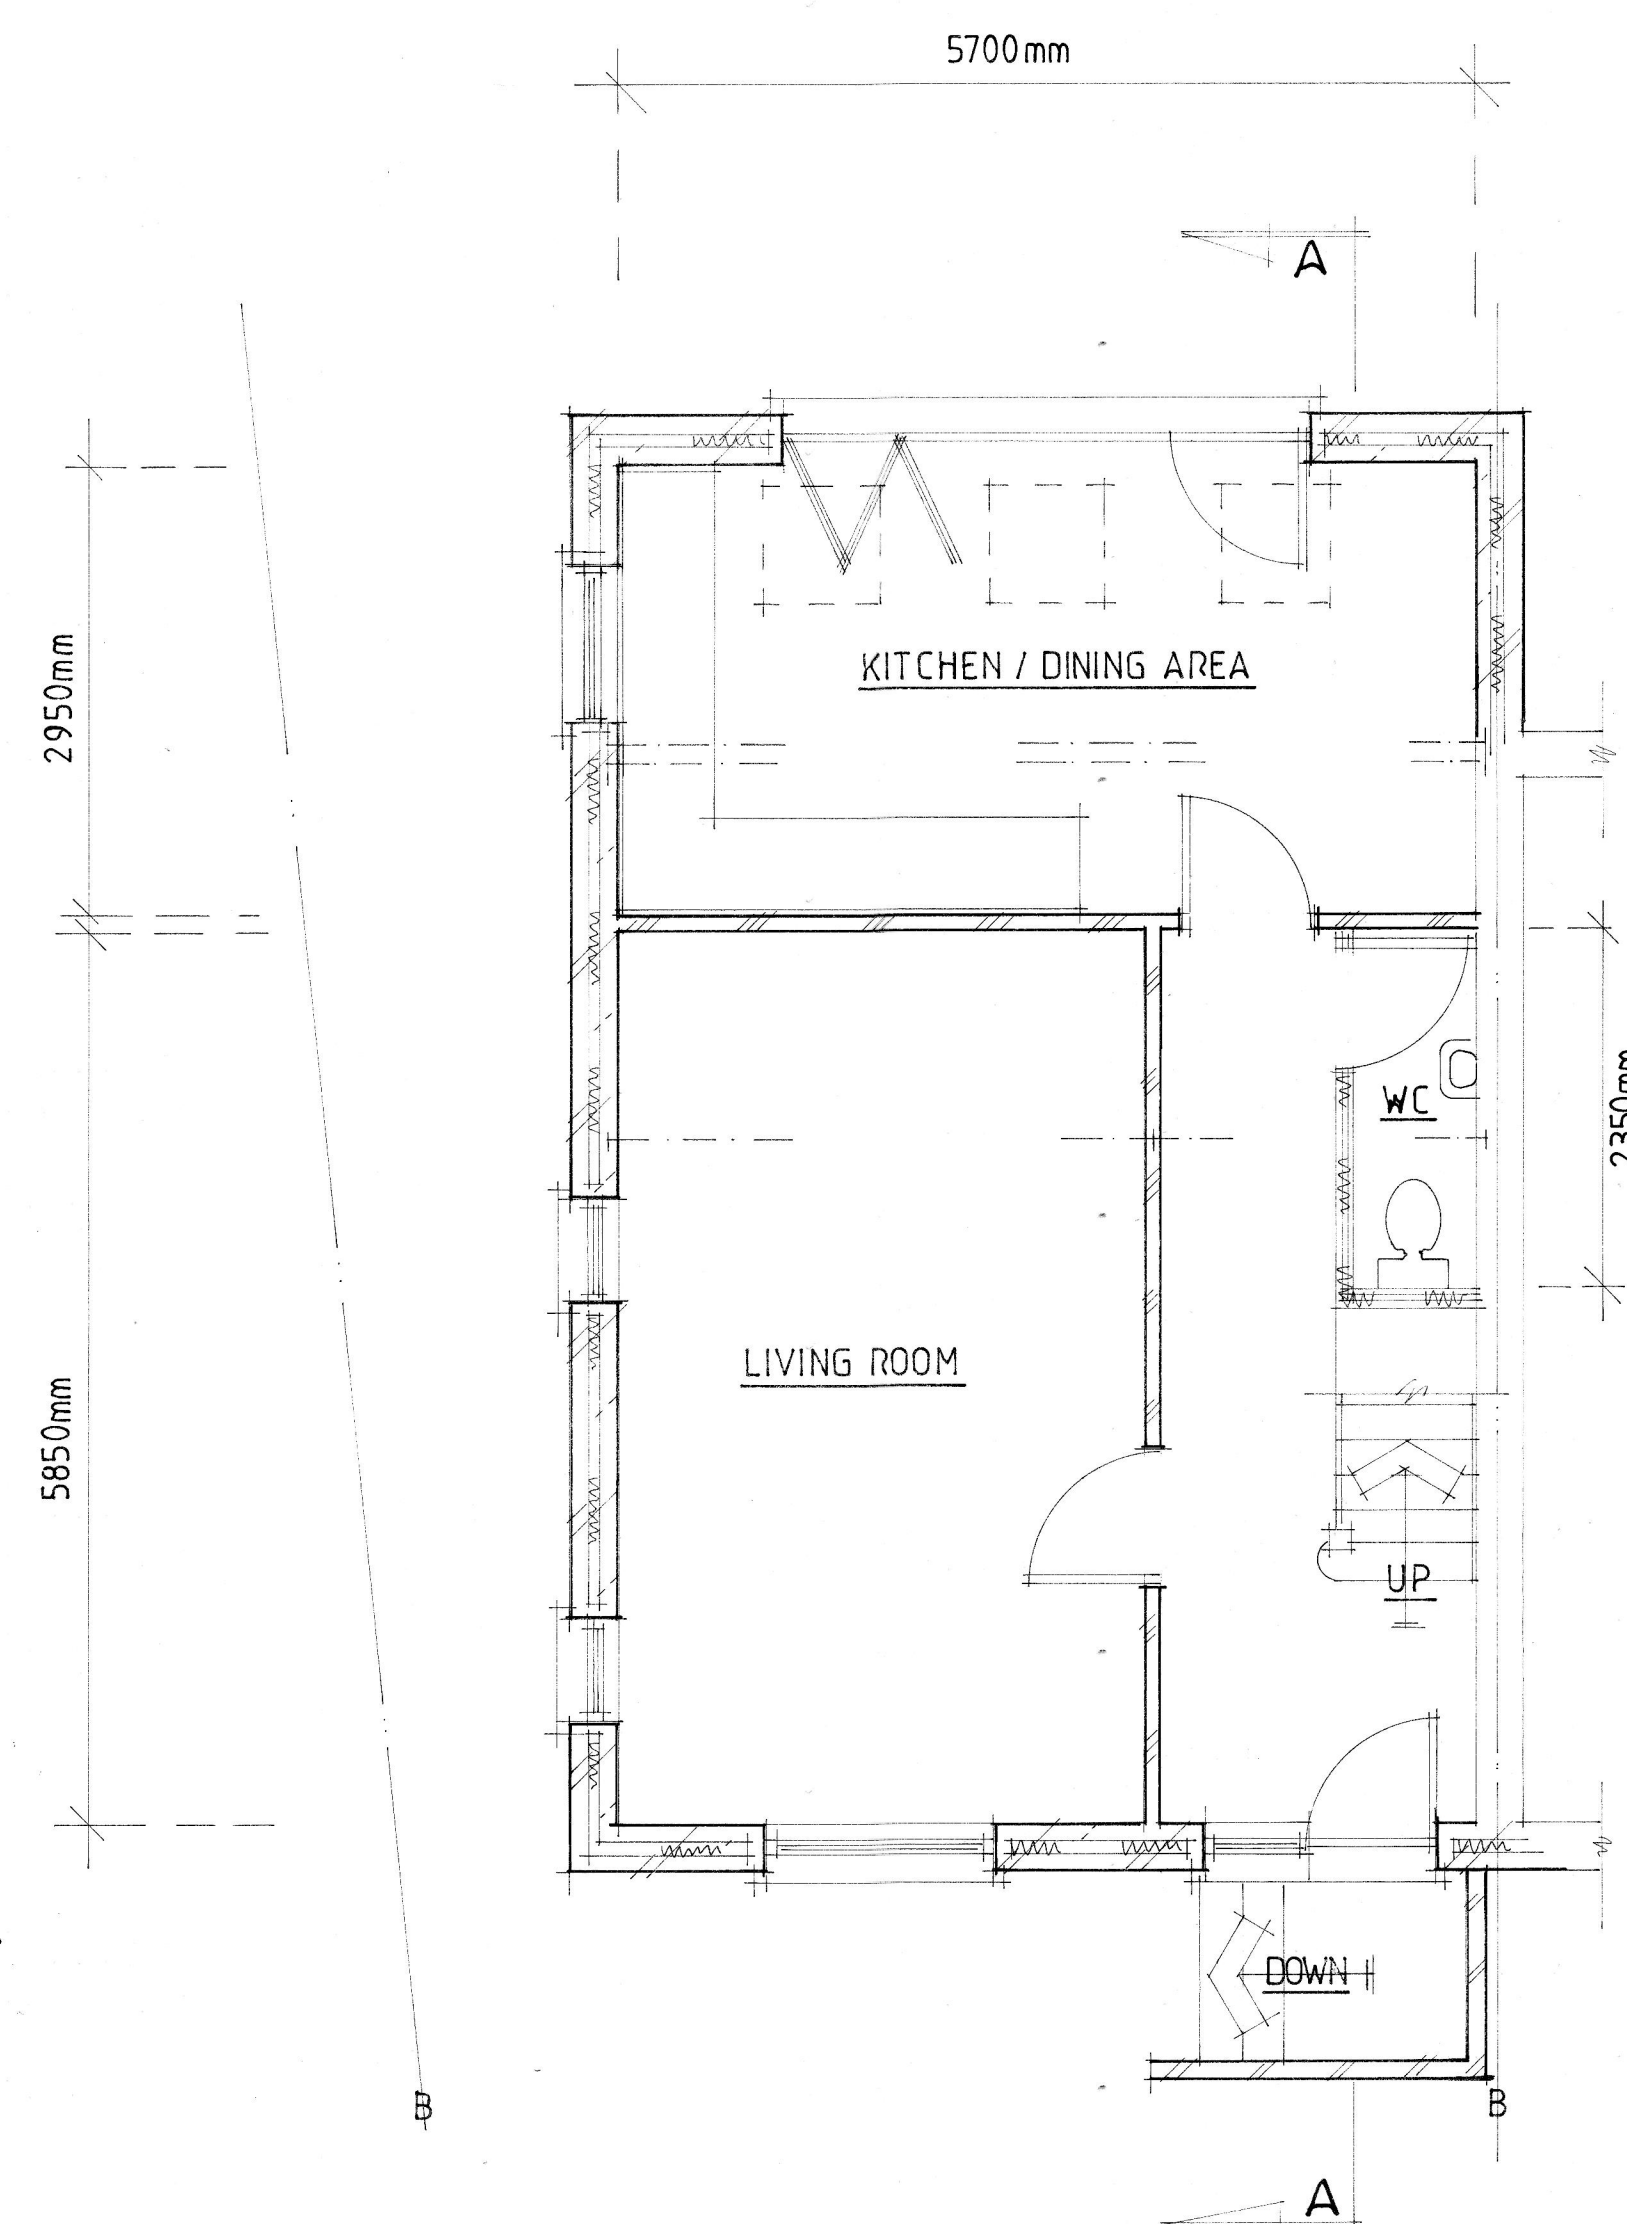

PROPOSED GROUND FLOOR PLAN.

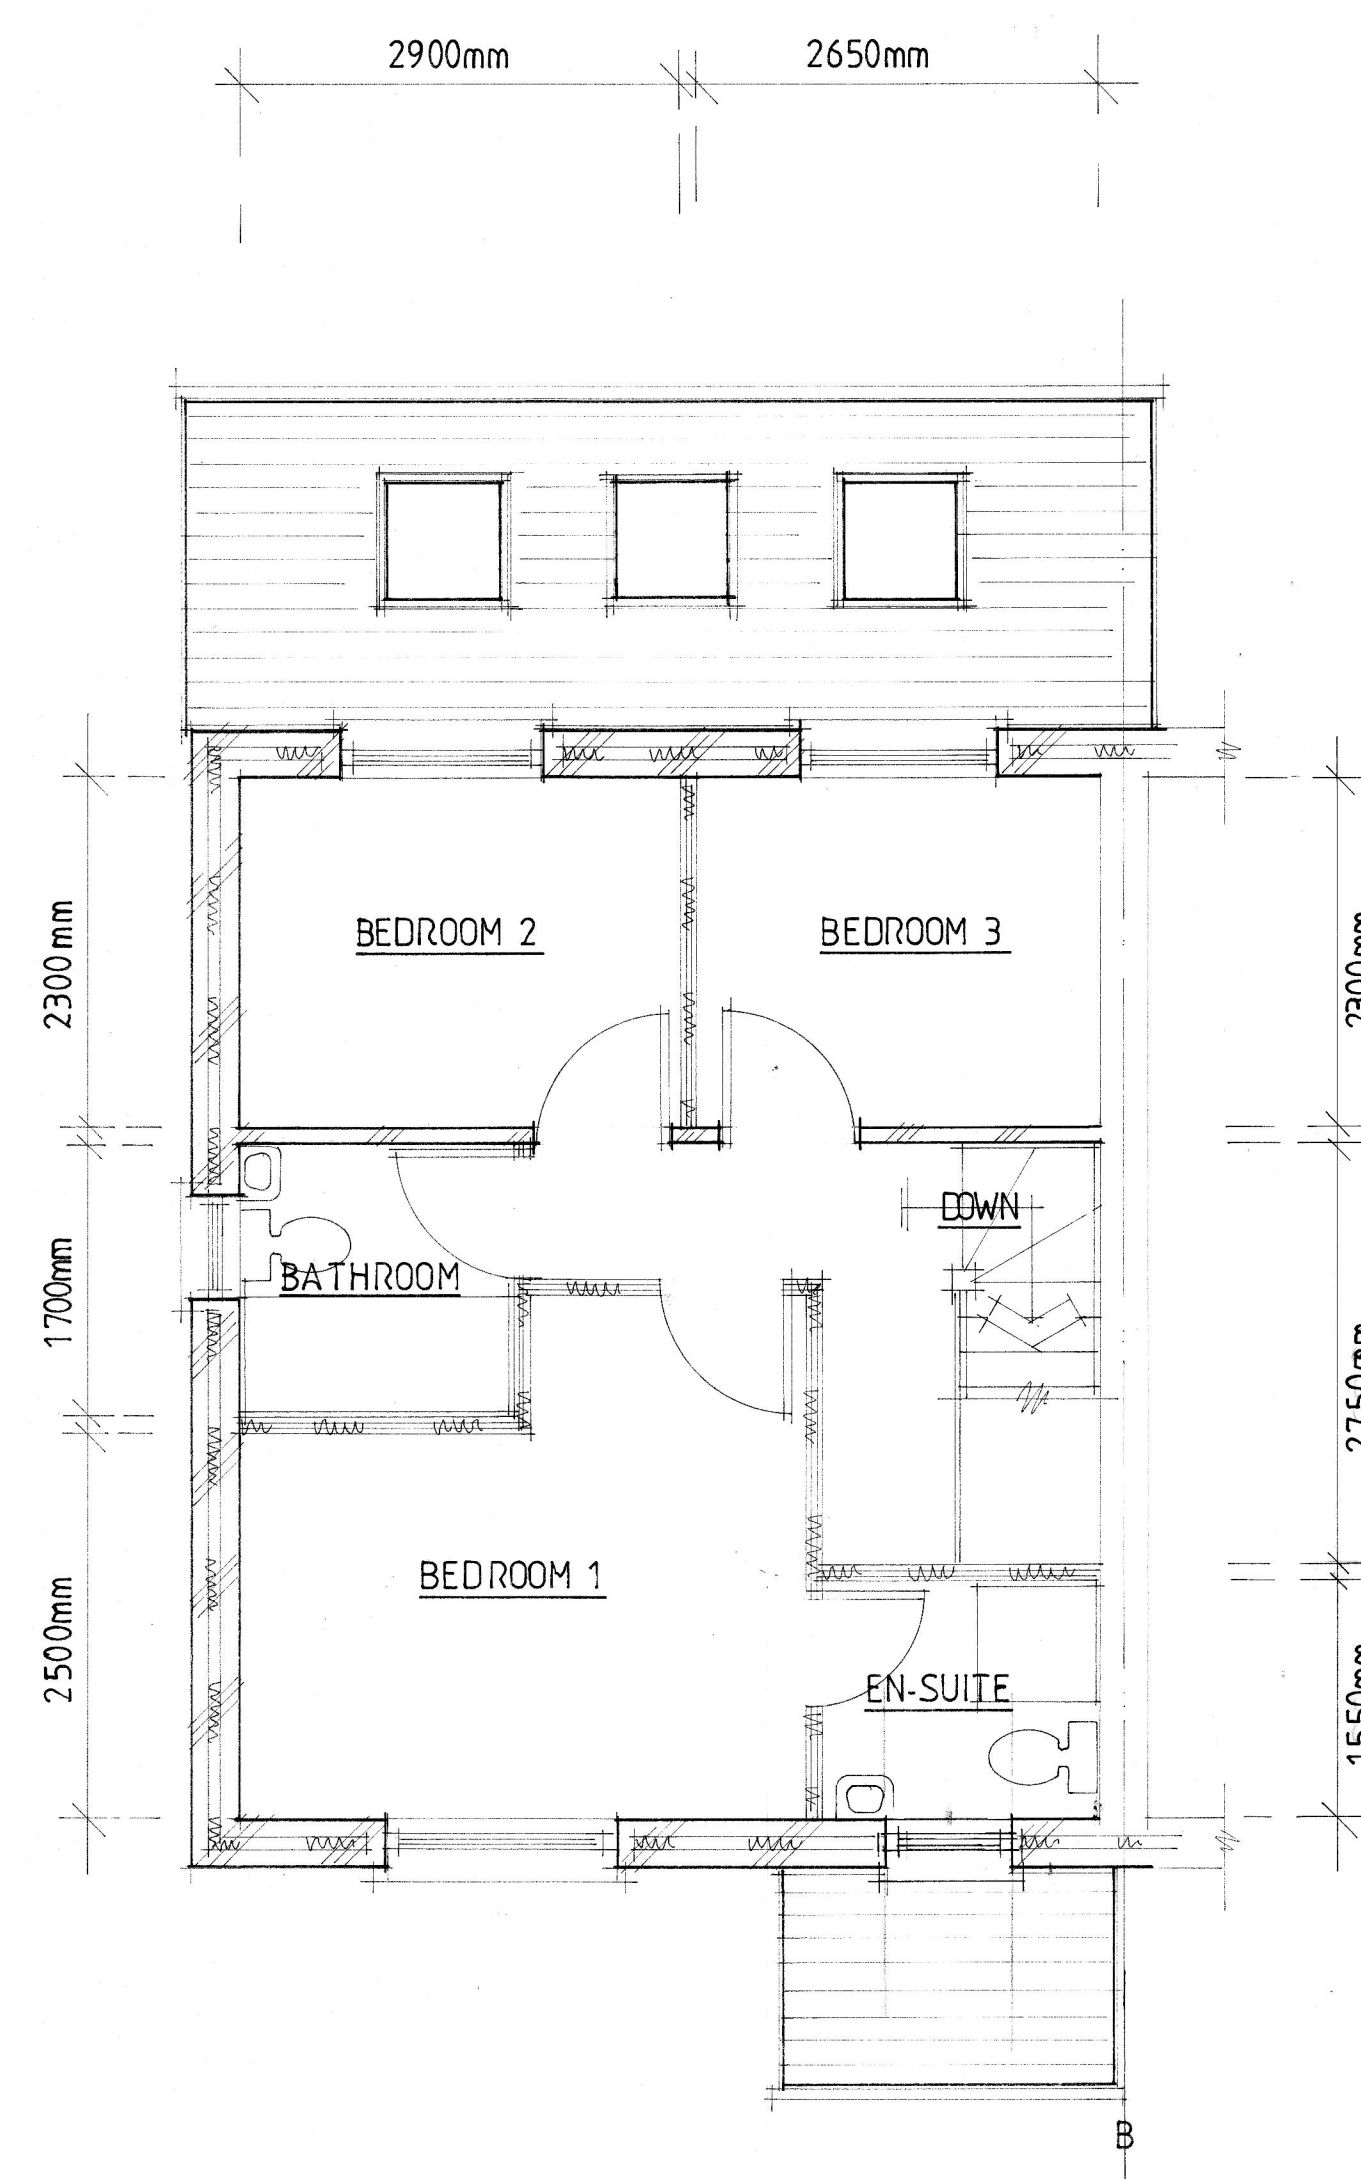

PROPOSED FIRST FLOOR PLAN.

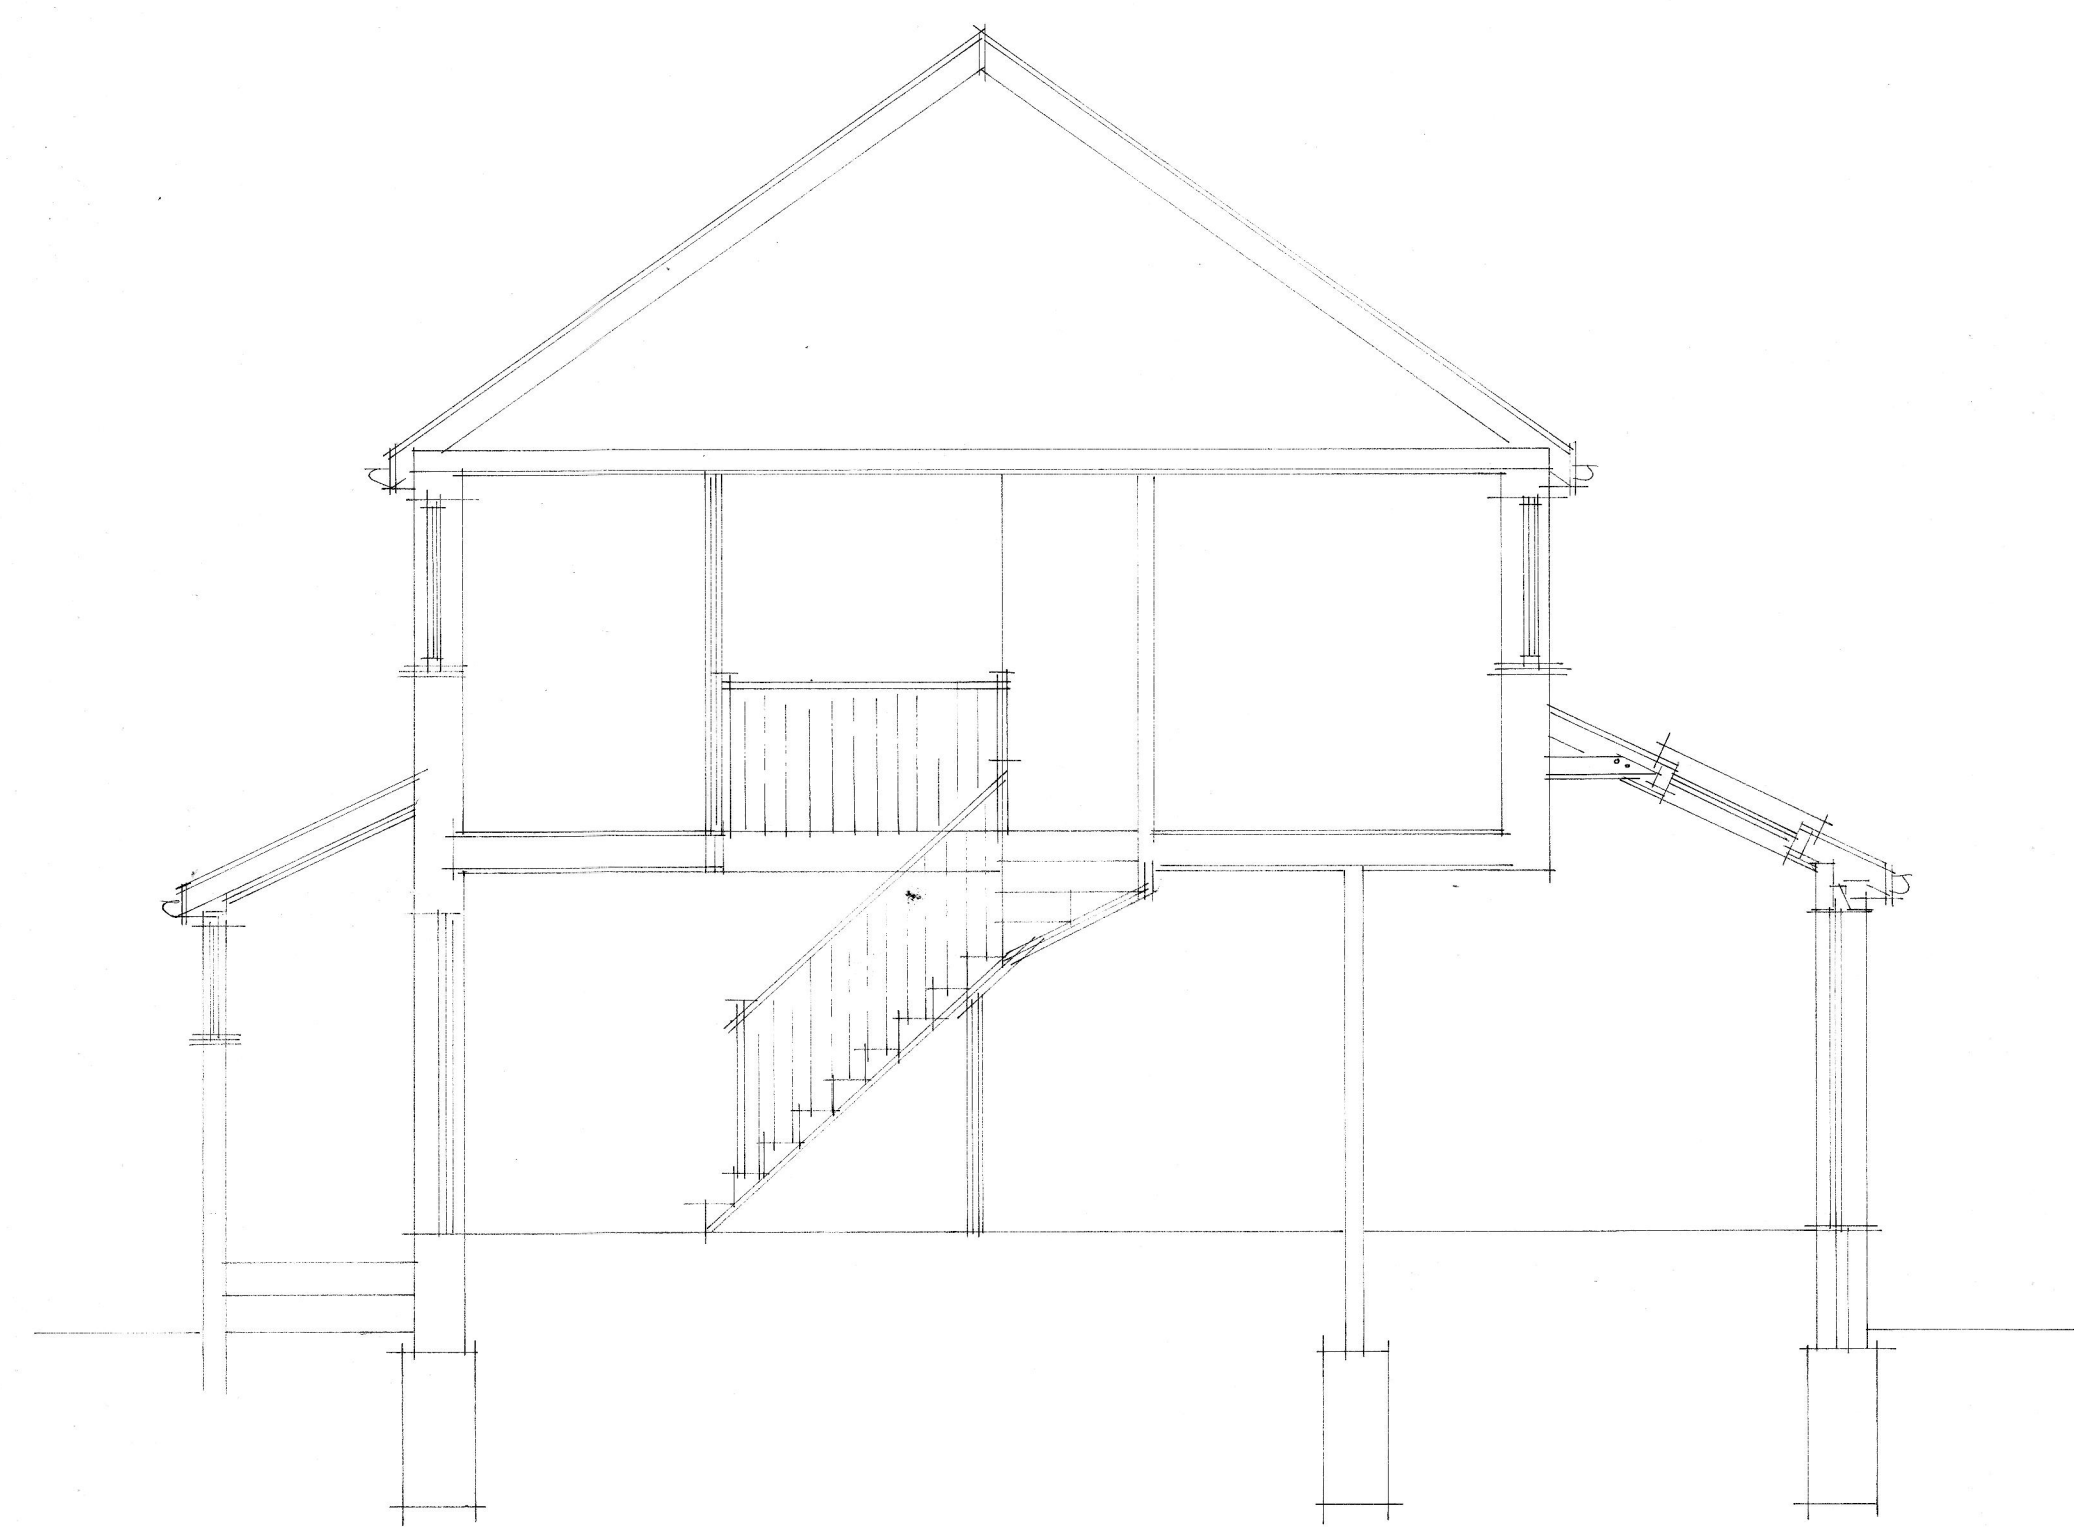

SECTION.AA.

B	FEB 2015	VIEWING ALIGNED
A	FEB 2015	DIMENSIONS & ALIEN CHANGES
Date		Revision

© copyright

THORNS-YOUNG
ARCHITECTURAL

THORNS-YOUNG LTD
CHARTERED BUILDING CONSULTANTS
232 London Road, North End, Portsmouth PO2 9JQ
Tel: (023) 9267 2883 Fax: (023) 9266 3457
Website: www.thornsyong.co.uk

Client

MR D HUTCHINSON.

Job Title

1 GITSHAM GARDENS
PURBROOK
WATERLOOVILLE

Drawing Title

NEW HOUSE:
FLOOR PLANS, SECTION,
ELEVATIONS &
ROOF PLAN.

Scale 1:100, 1:50 : at A1

Date FEB 2015 Drawn by SA

Drg. No.	Rev.
7079-14-1.	A.B.