




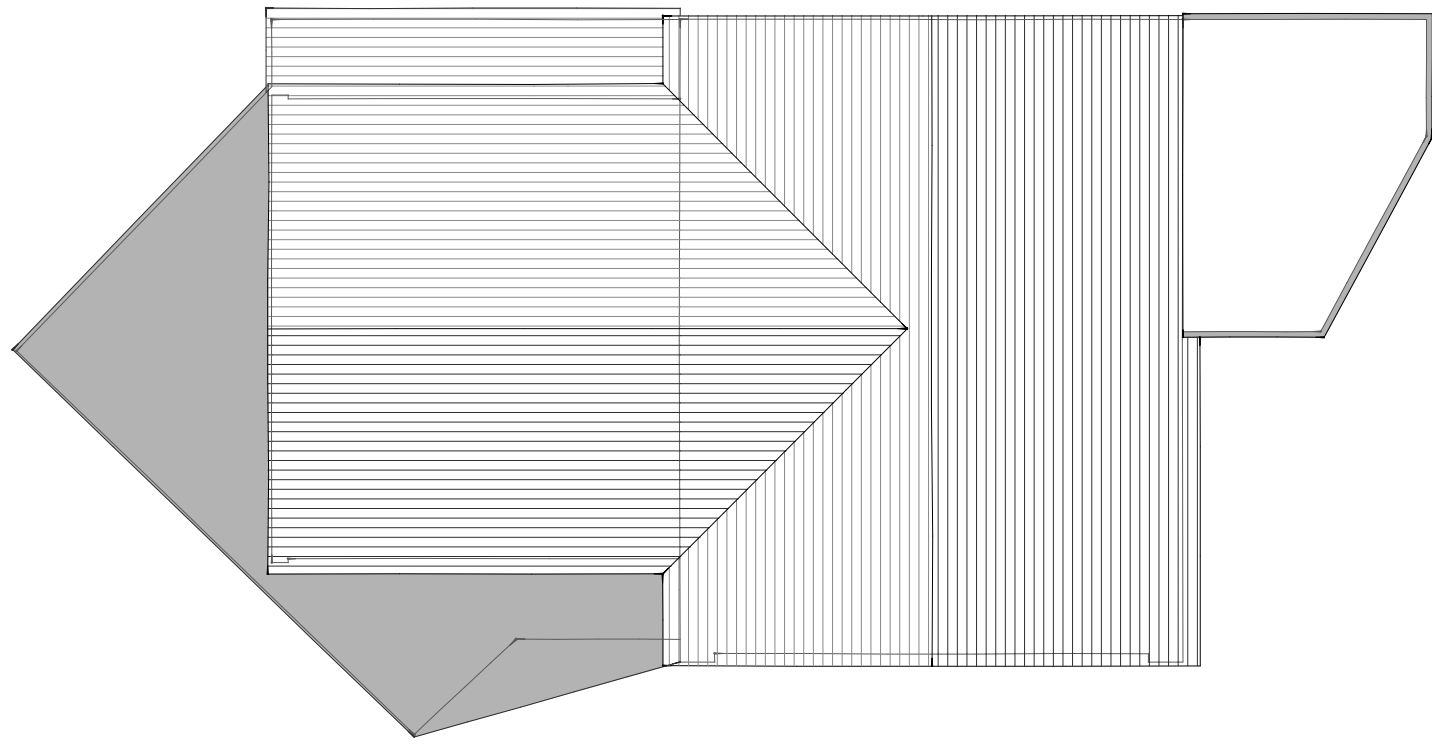

Roof Plan - As Proposed

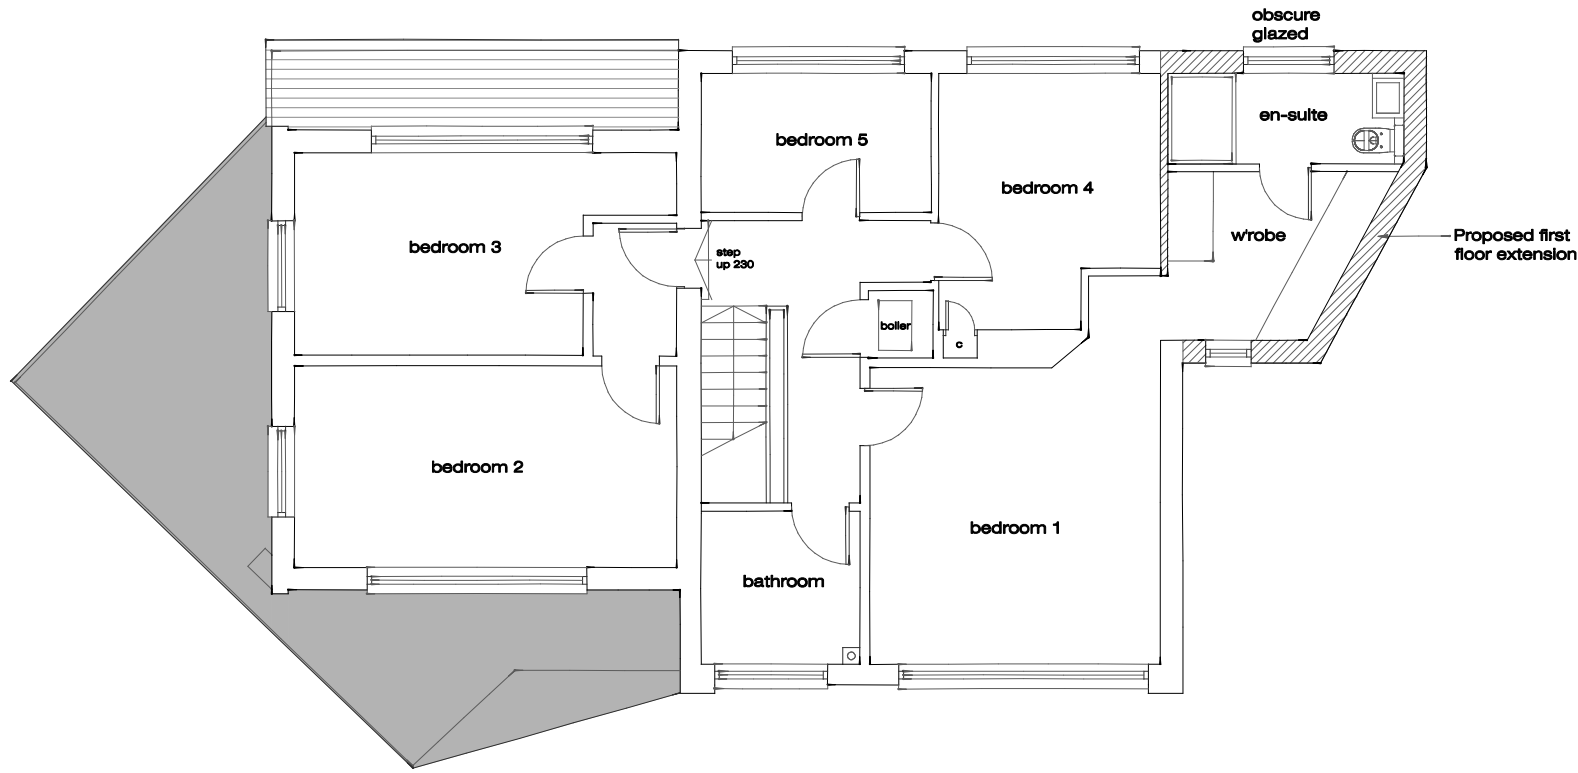


First Floor - As Proposed

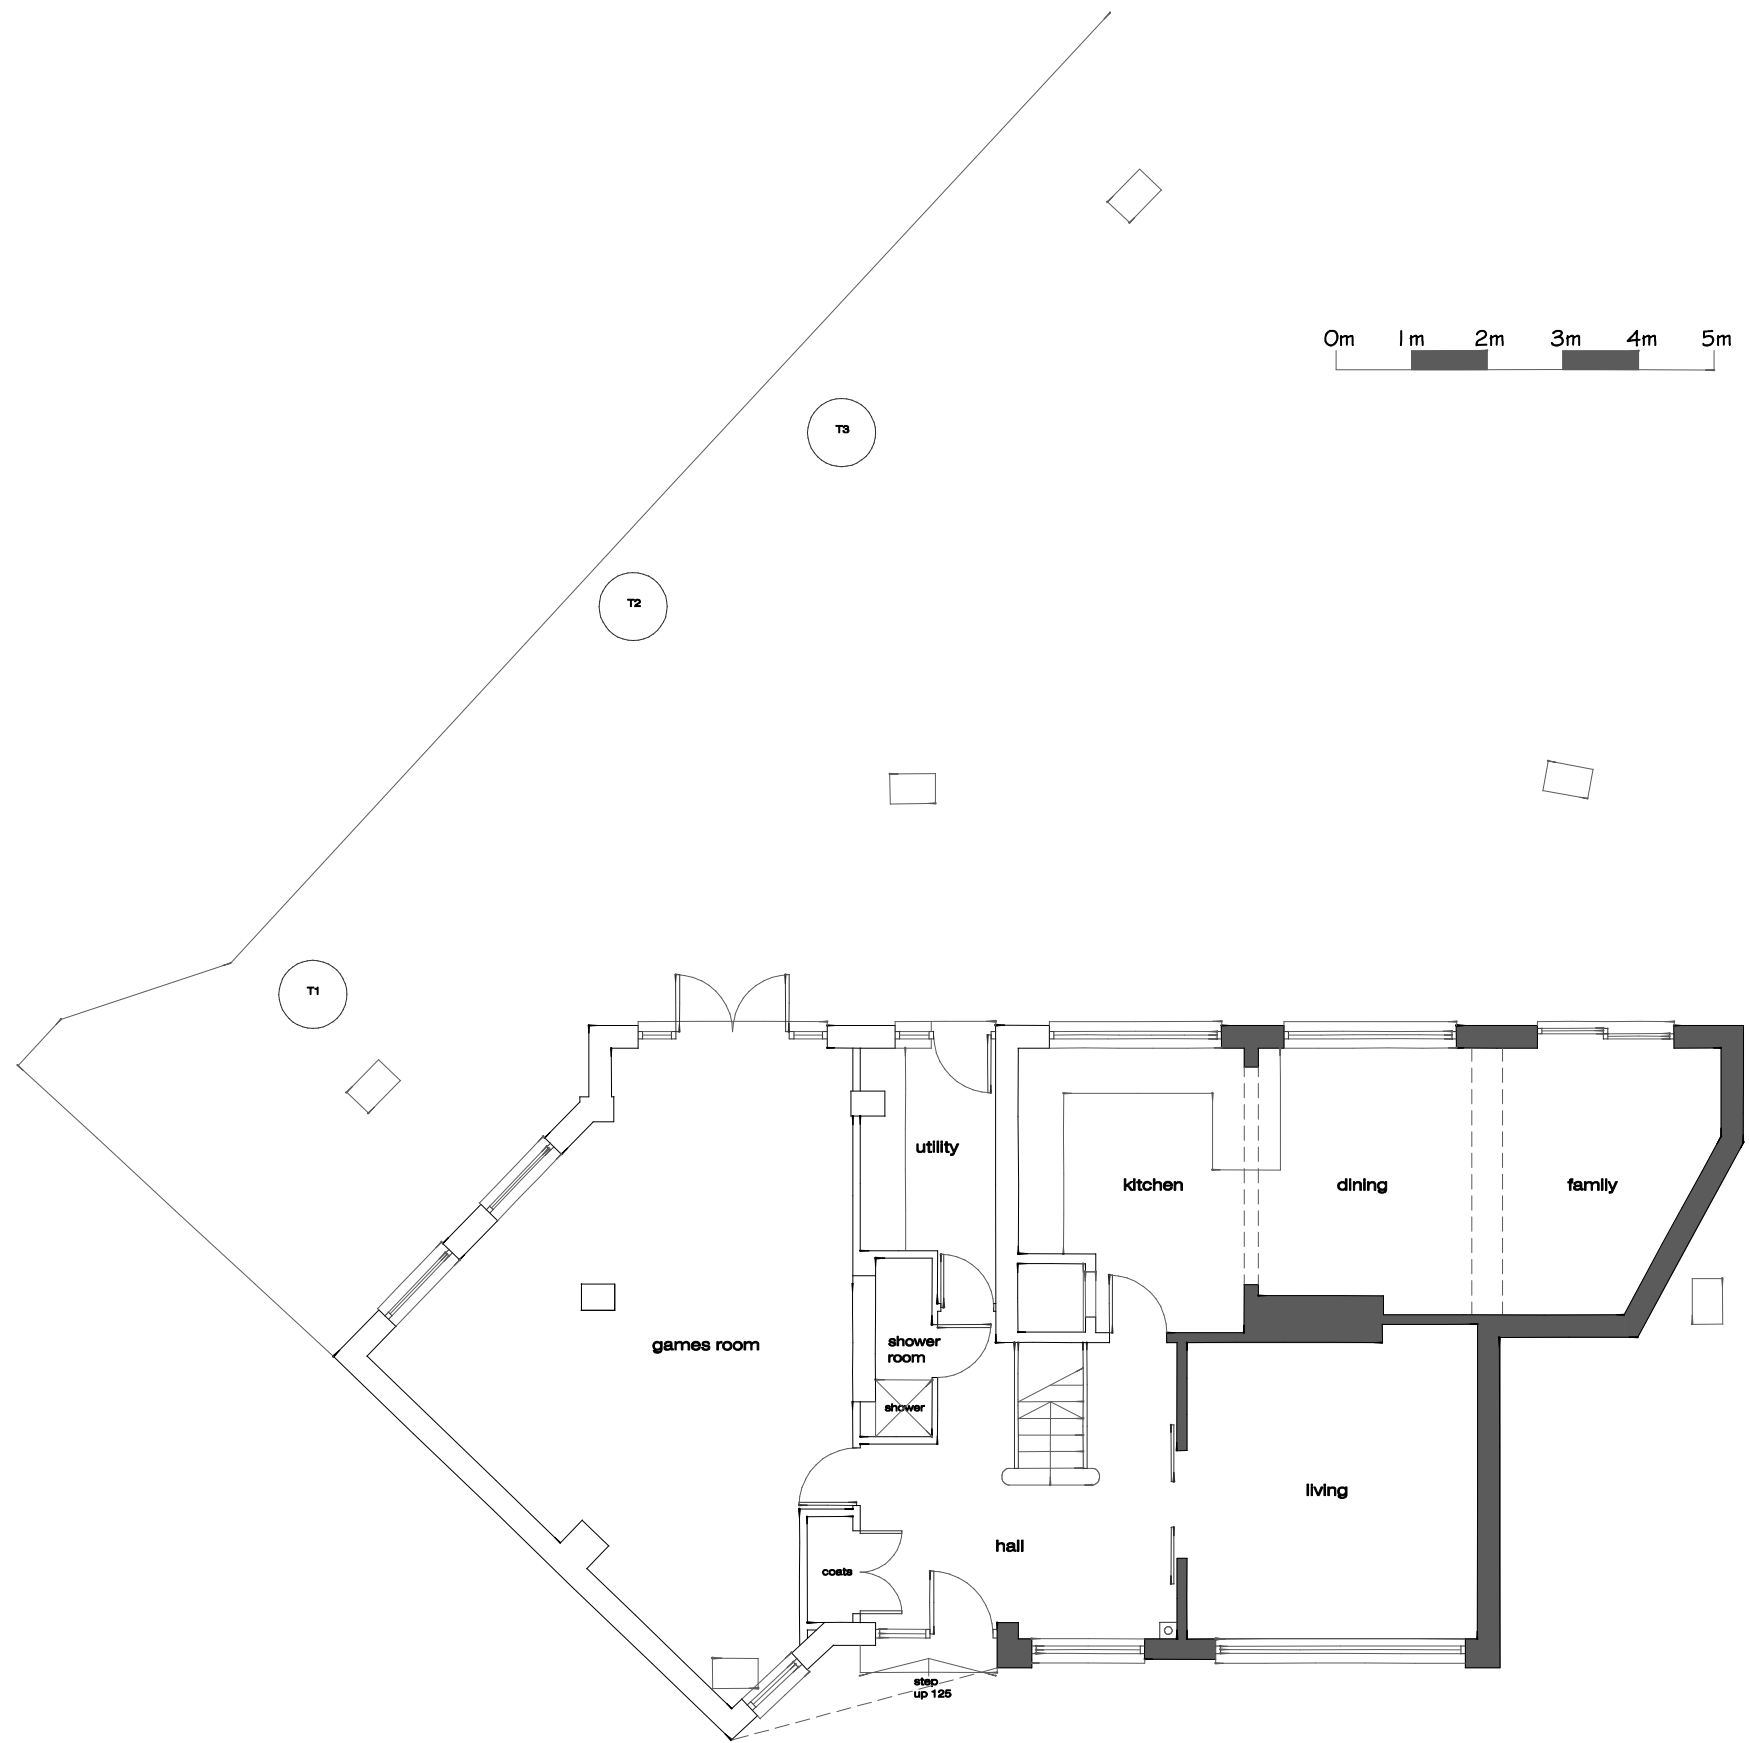

Ground Floor - As Proposed
(no change)




Front (North) Elevation - As Proposed

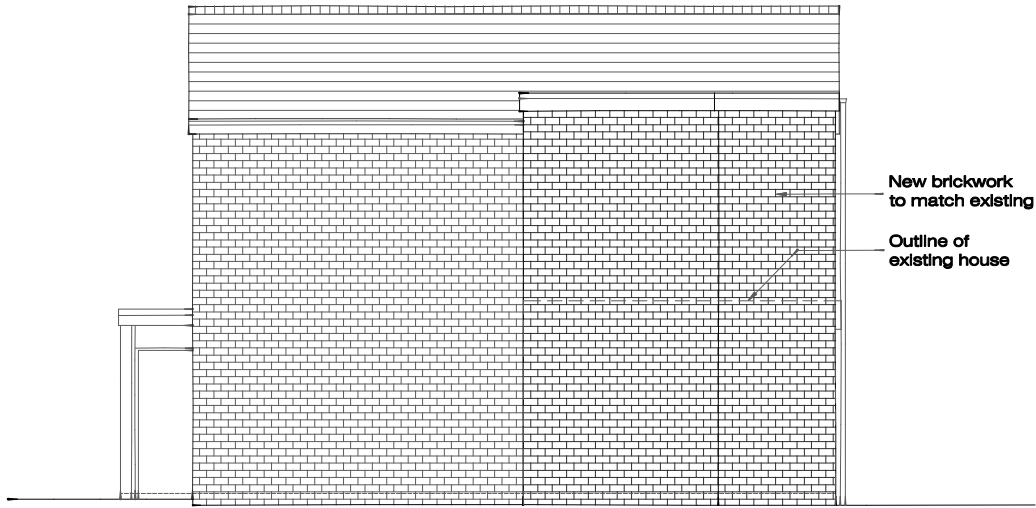


Side (West) Elevation - As Proposed



Rear (South) Elevation - As Proposed

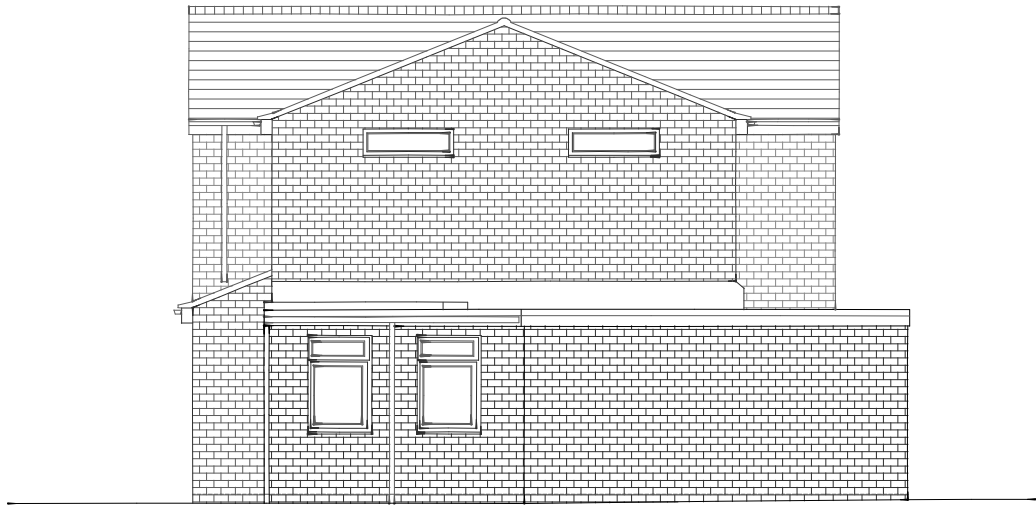

Side (East) Elevation - As Proposed
(no change)

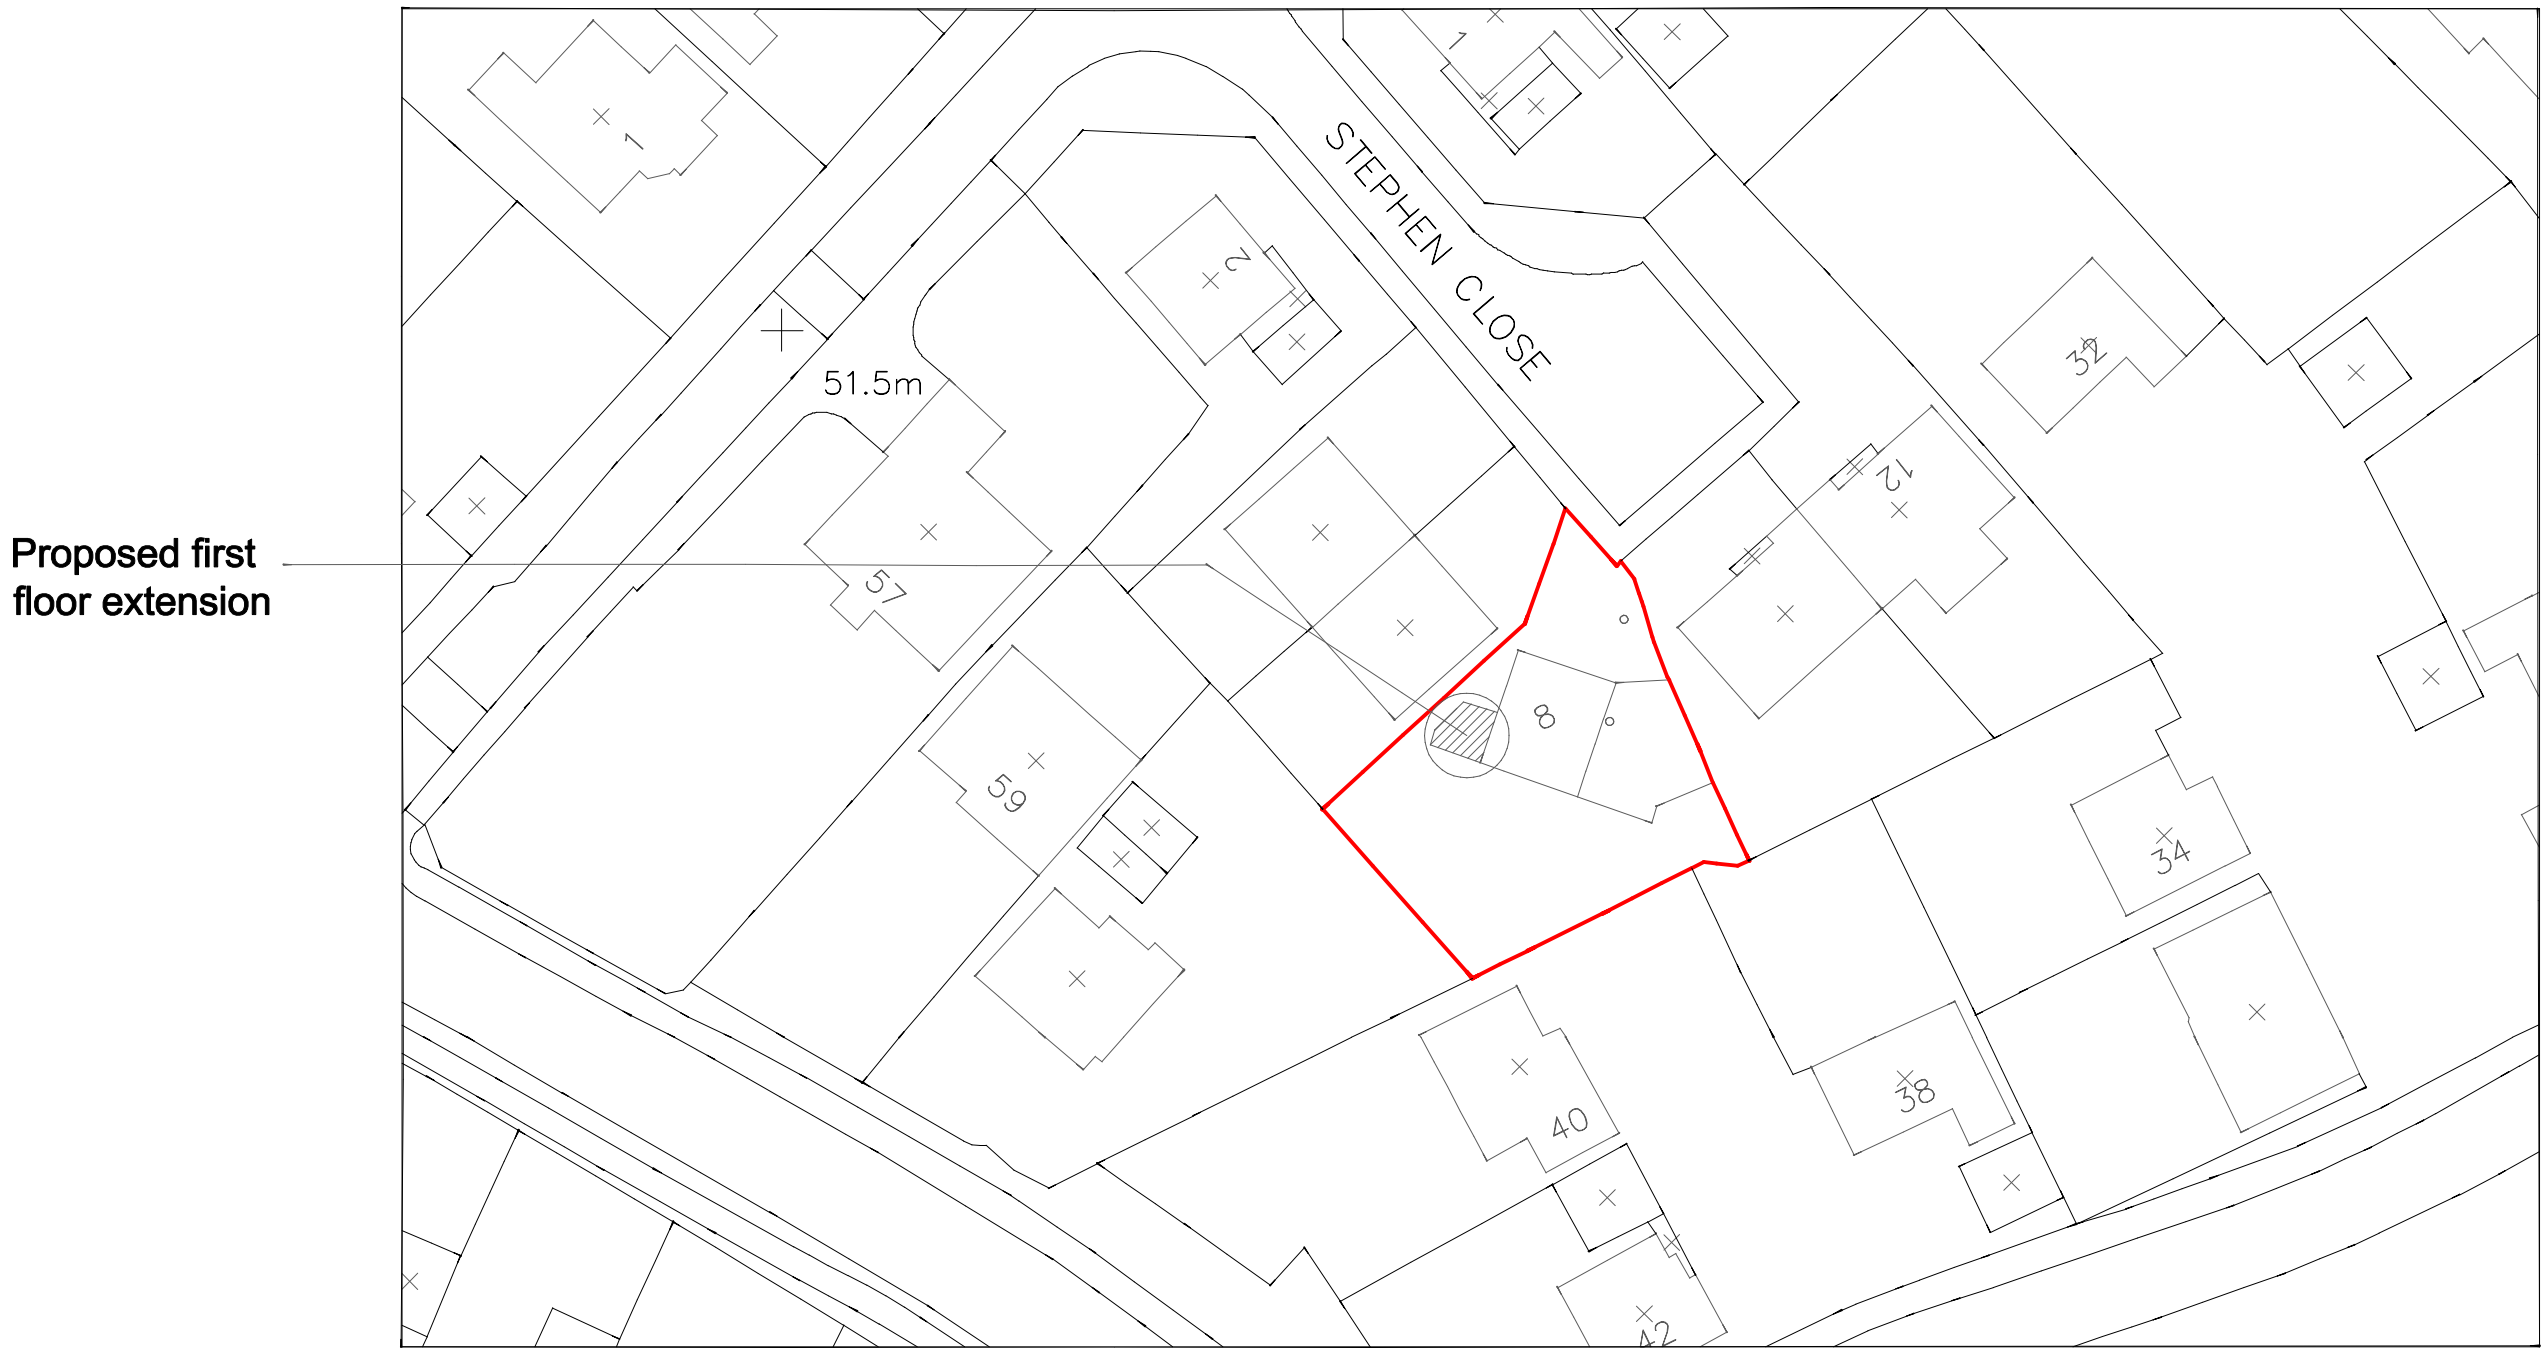

Block Plan - As Proposed - 1:500

-	Issued for Planning Application	NJ	03-07-14
Rev.		By	Date

jenkins architecture ltd
Middle House, 3 Sampson Close, Warsash, Southampton, SO31 9BU
t. 01489 880803 m. 07920 260758
nicholas@jenkinsarchitecture.co.uk

Project
8 Stephen Close, Waterlooville,
PO8 8BE
Client
Mr & Mrs D Jones

Title Plans & Elevations - As Proposed			
Date	April 14	Drawn By	NJ
Job No.	Drawing No.	Scale	Revision
14-137	101	1:100 /500@A1	-