


With exception to local authority submissions, this document is not to be scaled. All dimensions are to be checked on site to the satisfaction of the contractor prior to ordering materials etc.

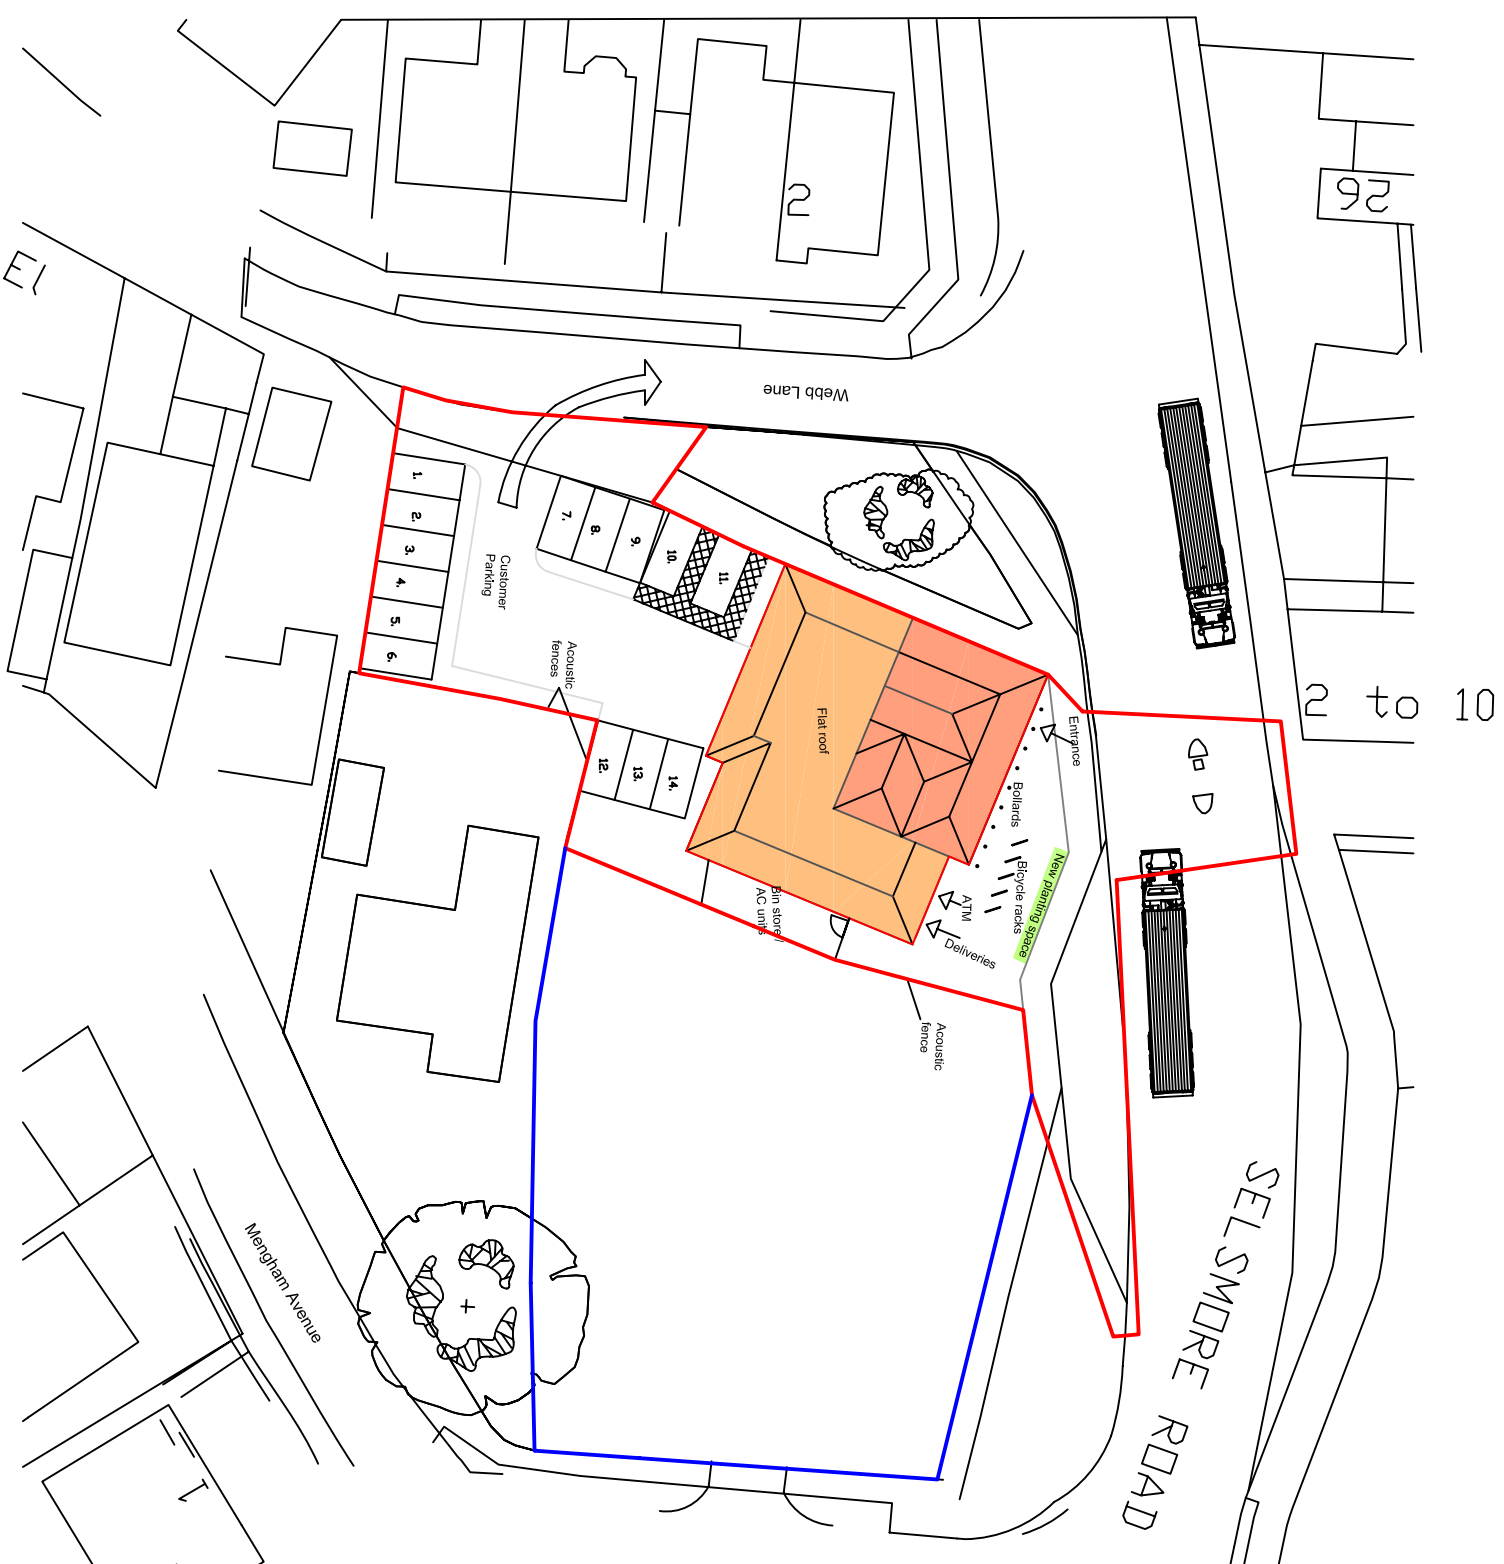

revisions

|          |                    |
|----------|--------------------|
| client   | project            |
| drawn by | Rose in June       |
| AF       | Hayling Island     |
|          | drawing            |
|          | Proposed Site Plan |

|             |             |
|-------------|-------------|
| drawing no. | revision    |
| P - 015     | A           |
| date        | scale at A3 |
| 30/07/13    | 1:500       |
| job no.     |             |
| SNBC251803  |             |



2 Charlotte Place  
 Southampton  
 SO14 0TB  
 t 02380 713 900  
 f 02380 713 901  
 e [atraser@savills.com](mailto:atraser@savills.com)