
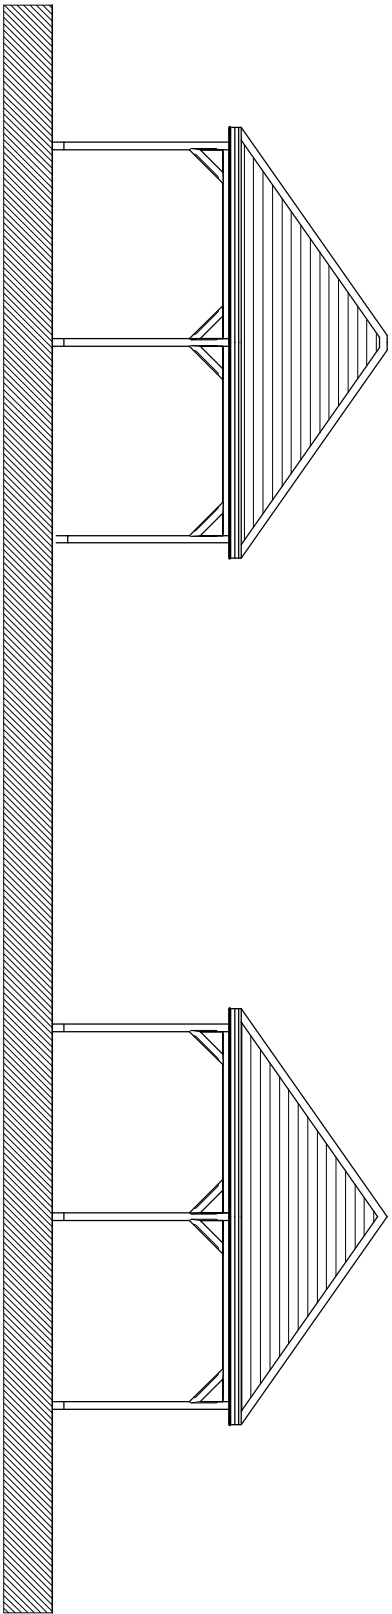


 


Front & Rear Elevations 1:100

Side Elevations

RWP's for guidance only:
see external works plan
for final positions


100x100mm posts
indicated subject to
eng. design

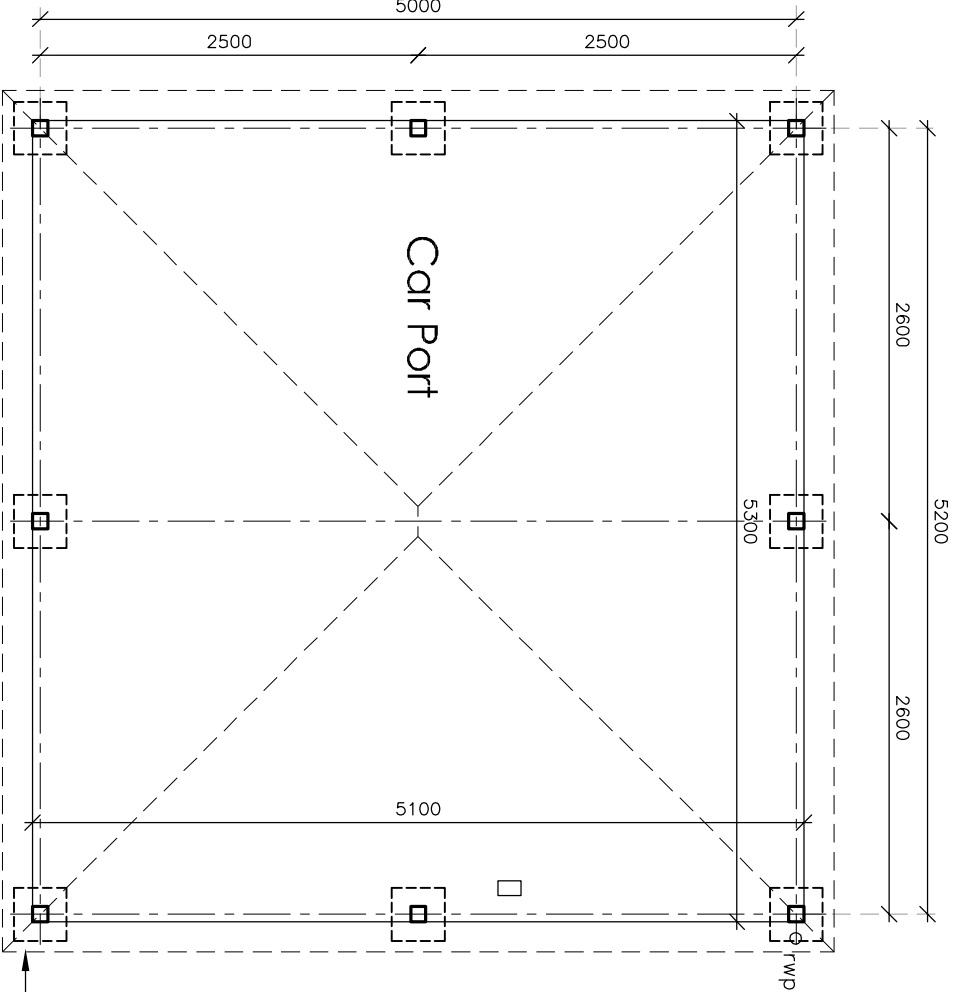

Car Port Plan 1:50



LINEAR SCALE 1:50
A3 @ 1:50

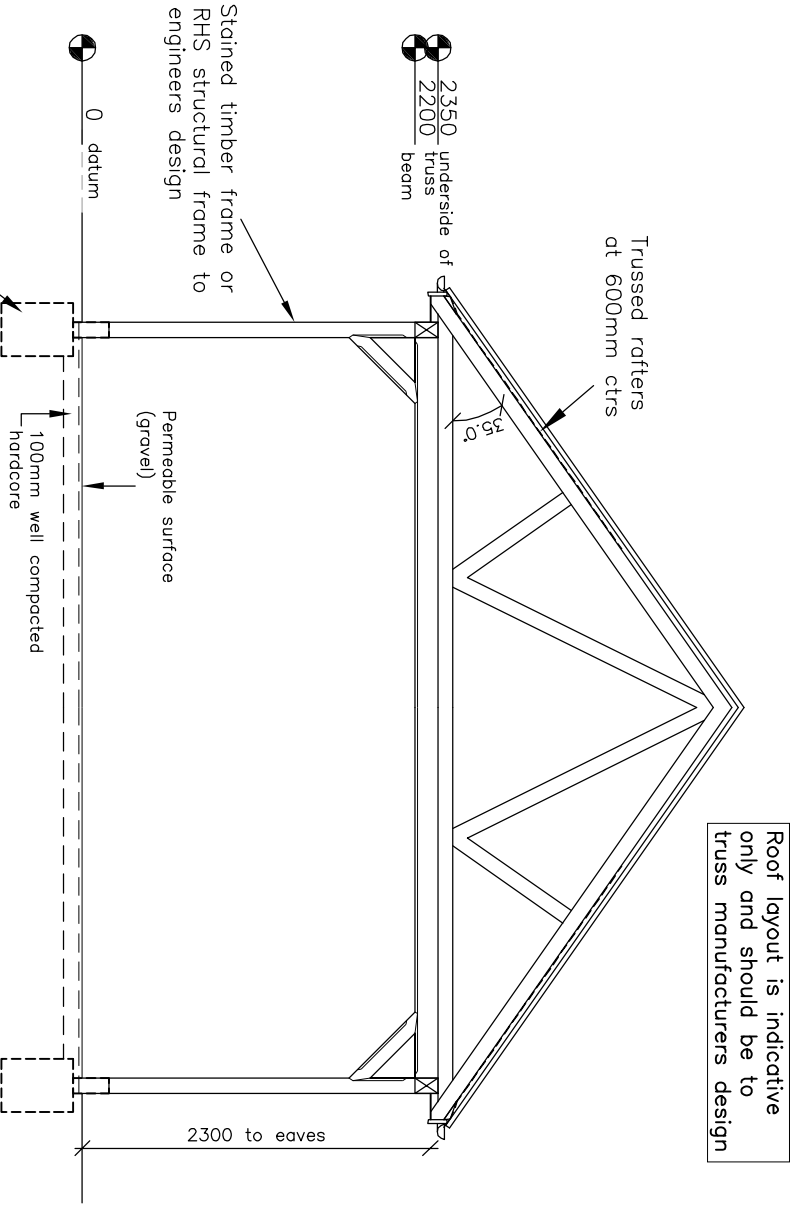

Roof layout is indicative
only and should be to
truss manufacturers design

Proposed base &
foundations also
subject to arb.
recommendations

Section

Foundations are indicative only and must be
designed to suit soil conditions and satisfy
NHBC/LA/structural engineers requirements

Drawing For Construction Purposes Only

Note: This drawing is to be read in conjunction with our Building Notes. The Building Notes are written in a separate A4 document.

All dimensions and details on this drawing should be checked and verified on site by the contractor before fabrication and erection. DO NOT scale from this drawing. Use figured dimensions only. Any discrepancies should be highlighted without delay.

Note: This drawing has been produced by the use of a topographical survey carried out by Wilson House Developments Ltd. ADP Architects Ltd cannot be held accountable for any discrepancies discovered on site. IF IN DOUBT ASK FOR CONFIRMATION.

architects & urban designers

Tel: 0845 365 1475
Email: moli@adp-uk.co.uk
www.adparchitects.co.uk

Richmond Court, 94 Botley Road, Park Gate, Southampton, SO31 1BA

Project name/address:
**New Dwelling
71 Stakes Hill Road
Waterlooville**

Client:
Wilson House Developments Ltd
Drawing title:
Double Car Port

Job number: **1663** Drawing number: **50** Revision:

Drawing scale/size: **1:50/100 (A3)** Date: **Dec 14** Drawn: **Hui**