



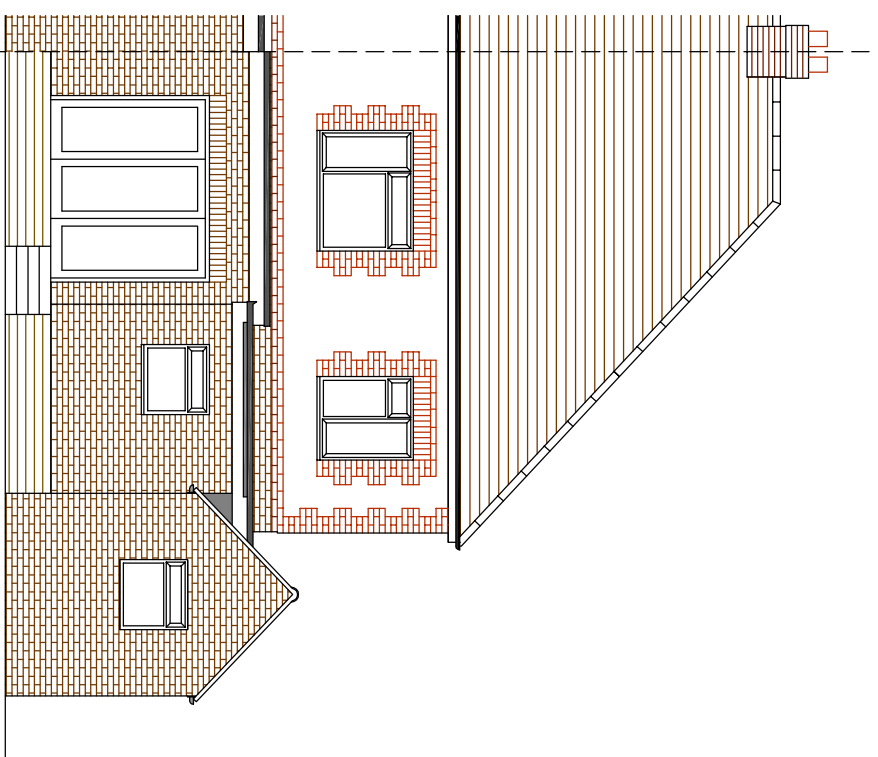


EAST ELEVATION (1:100)

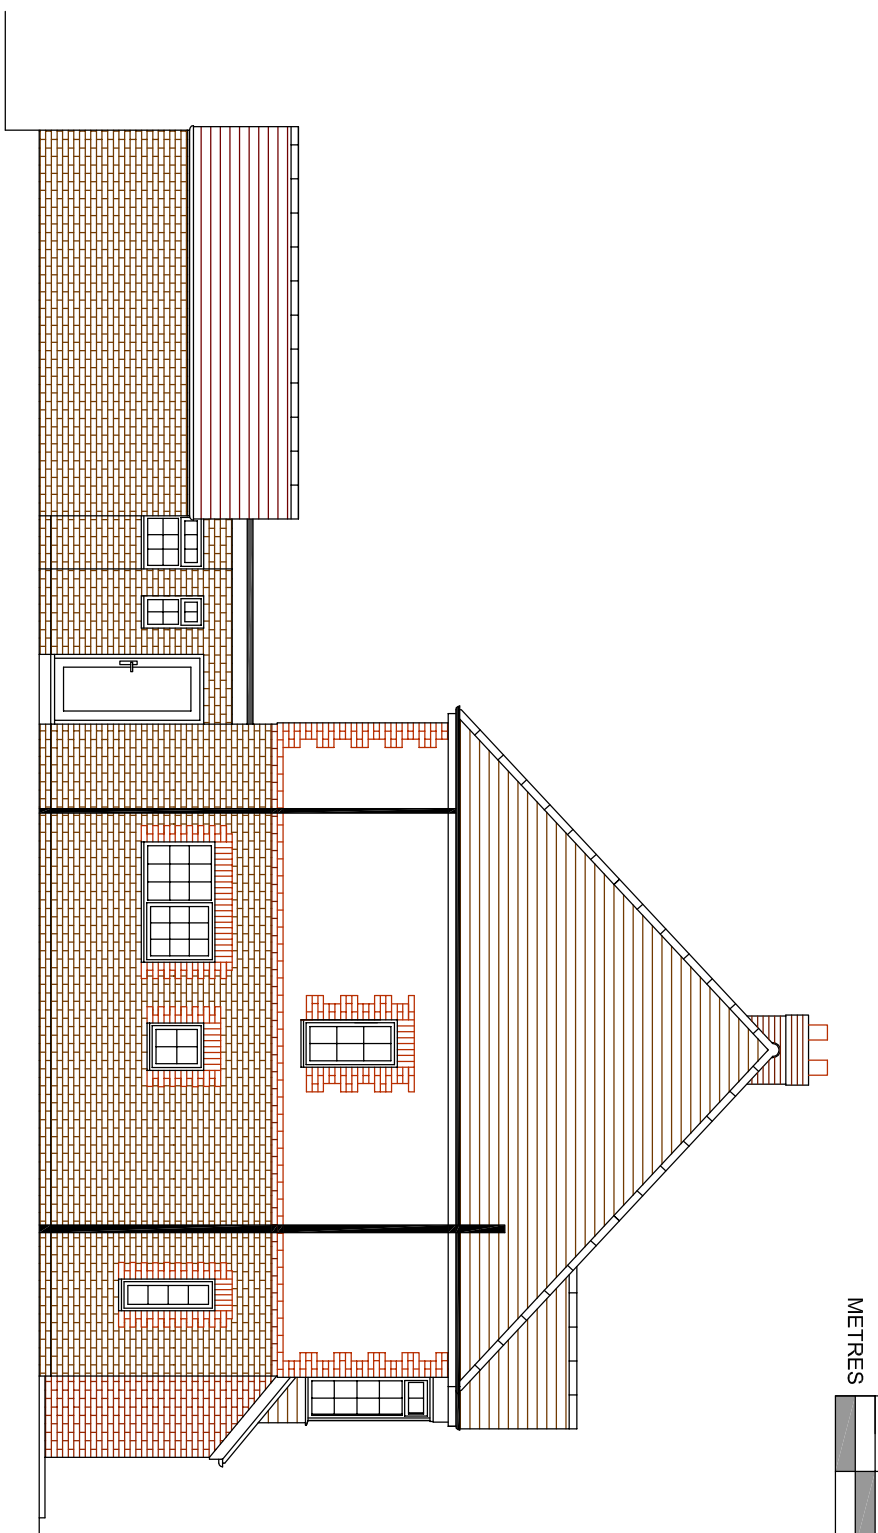

NORTH ELEVATION (1:100)



WEST ELEVATION (1:100)

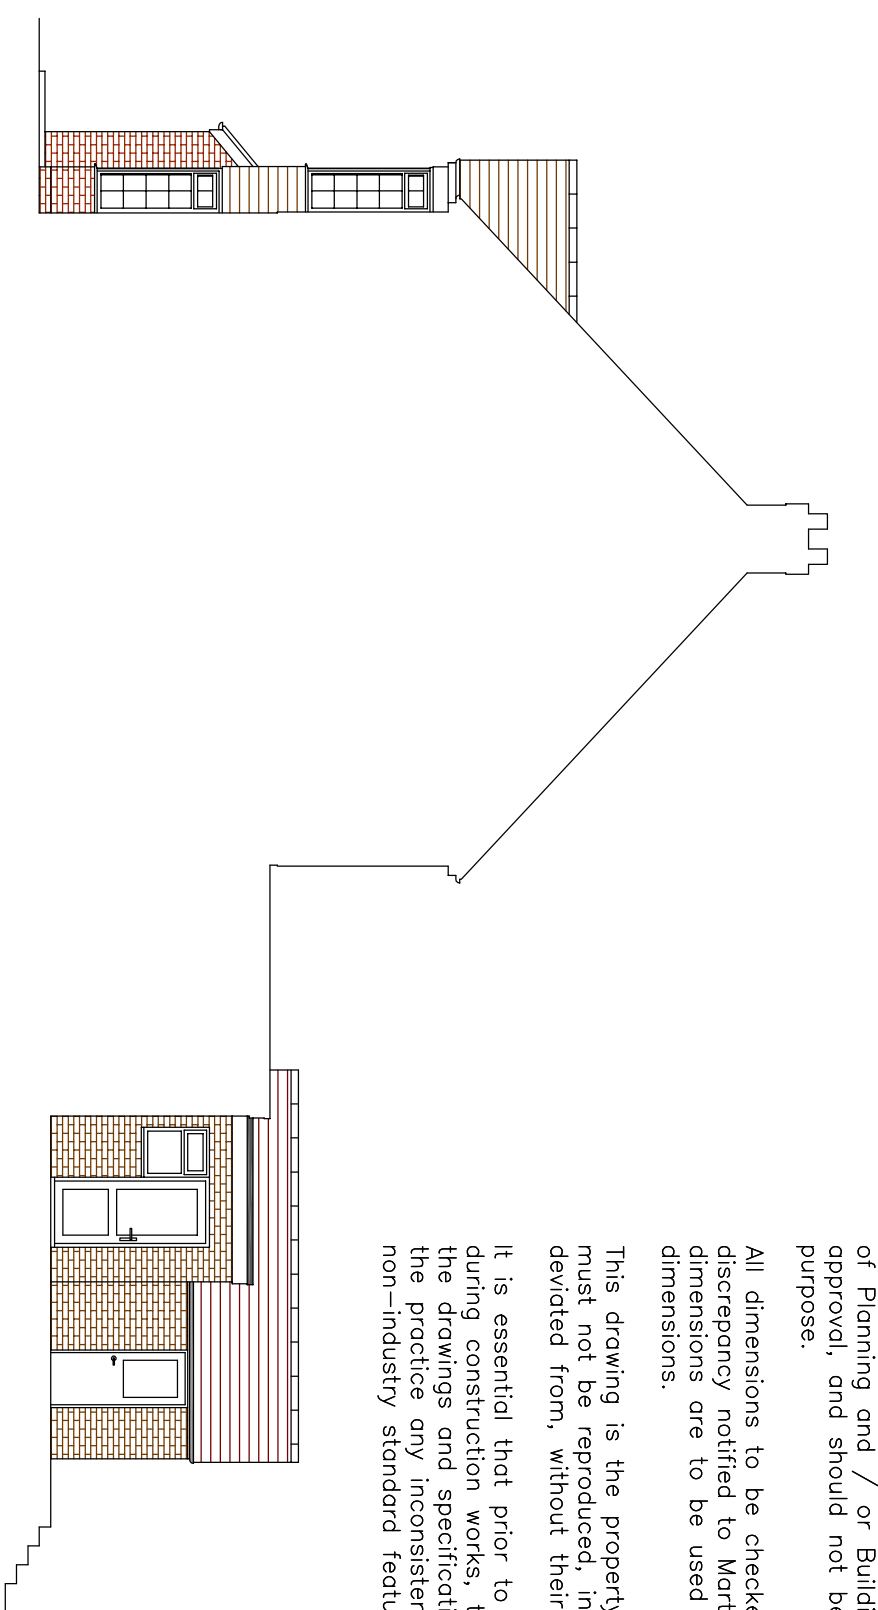

SOUTH ELEVATION (1:100)



NOTES

This drawing has been prepared for the purpose of Planning and / or Building Regulations approval, and should not be used for any other purpose.



All dimensions to be checked on site and any discrepancies notified to Martin Ralph. Written dimensions are to be used in preference to scaled dimensions.

This drawing is the property of Martin Ralph and must not be reproduced, in part or whole, or derived from, without their permission.


It is essential that prior to commencement, and during construction works, the contractor reviews the drawings and specification and discusses with the practice any inconsistencies, anomalies, non-industry standard features or other concerns.

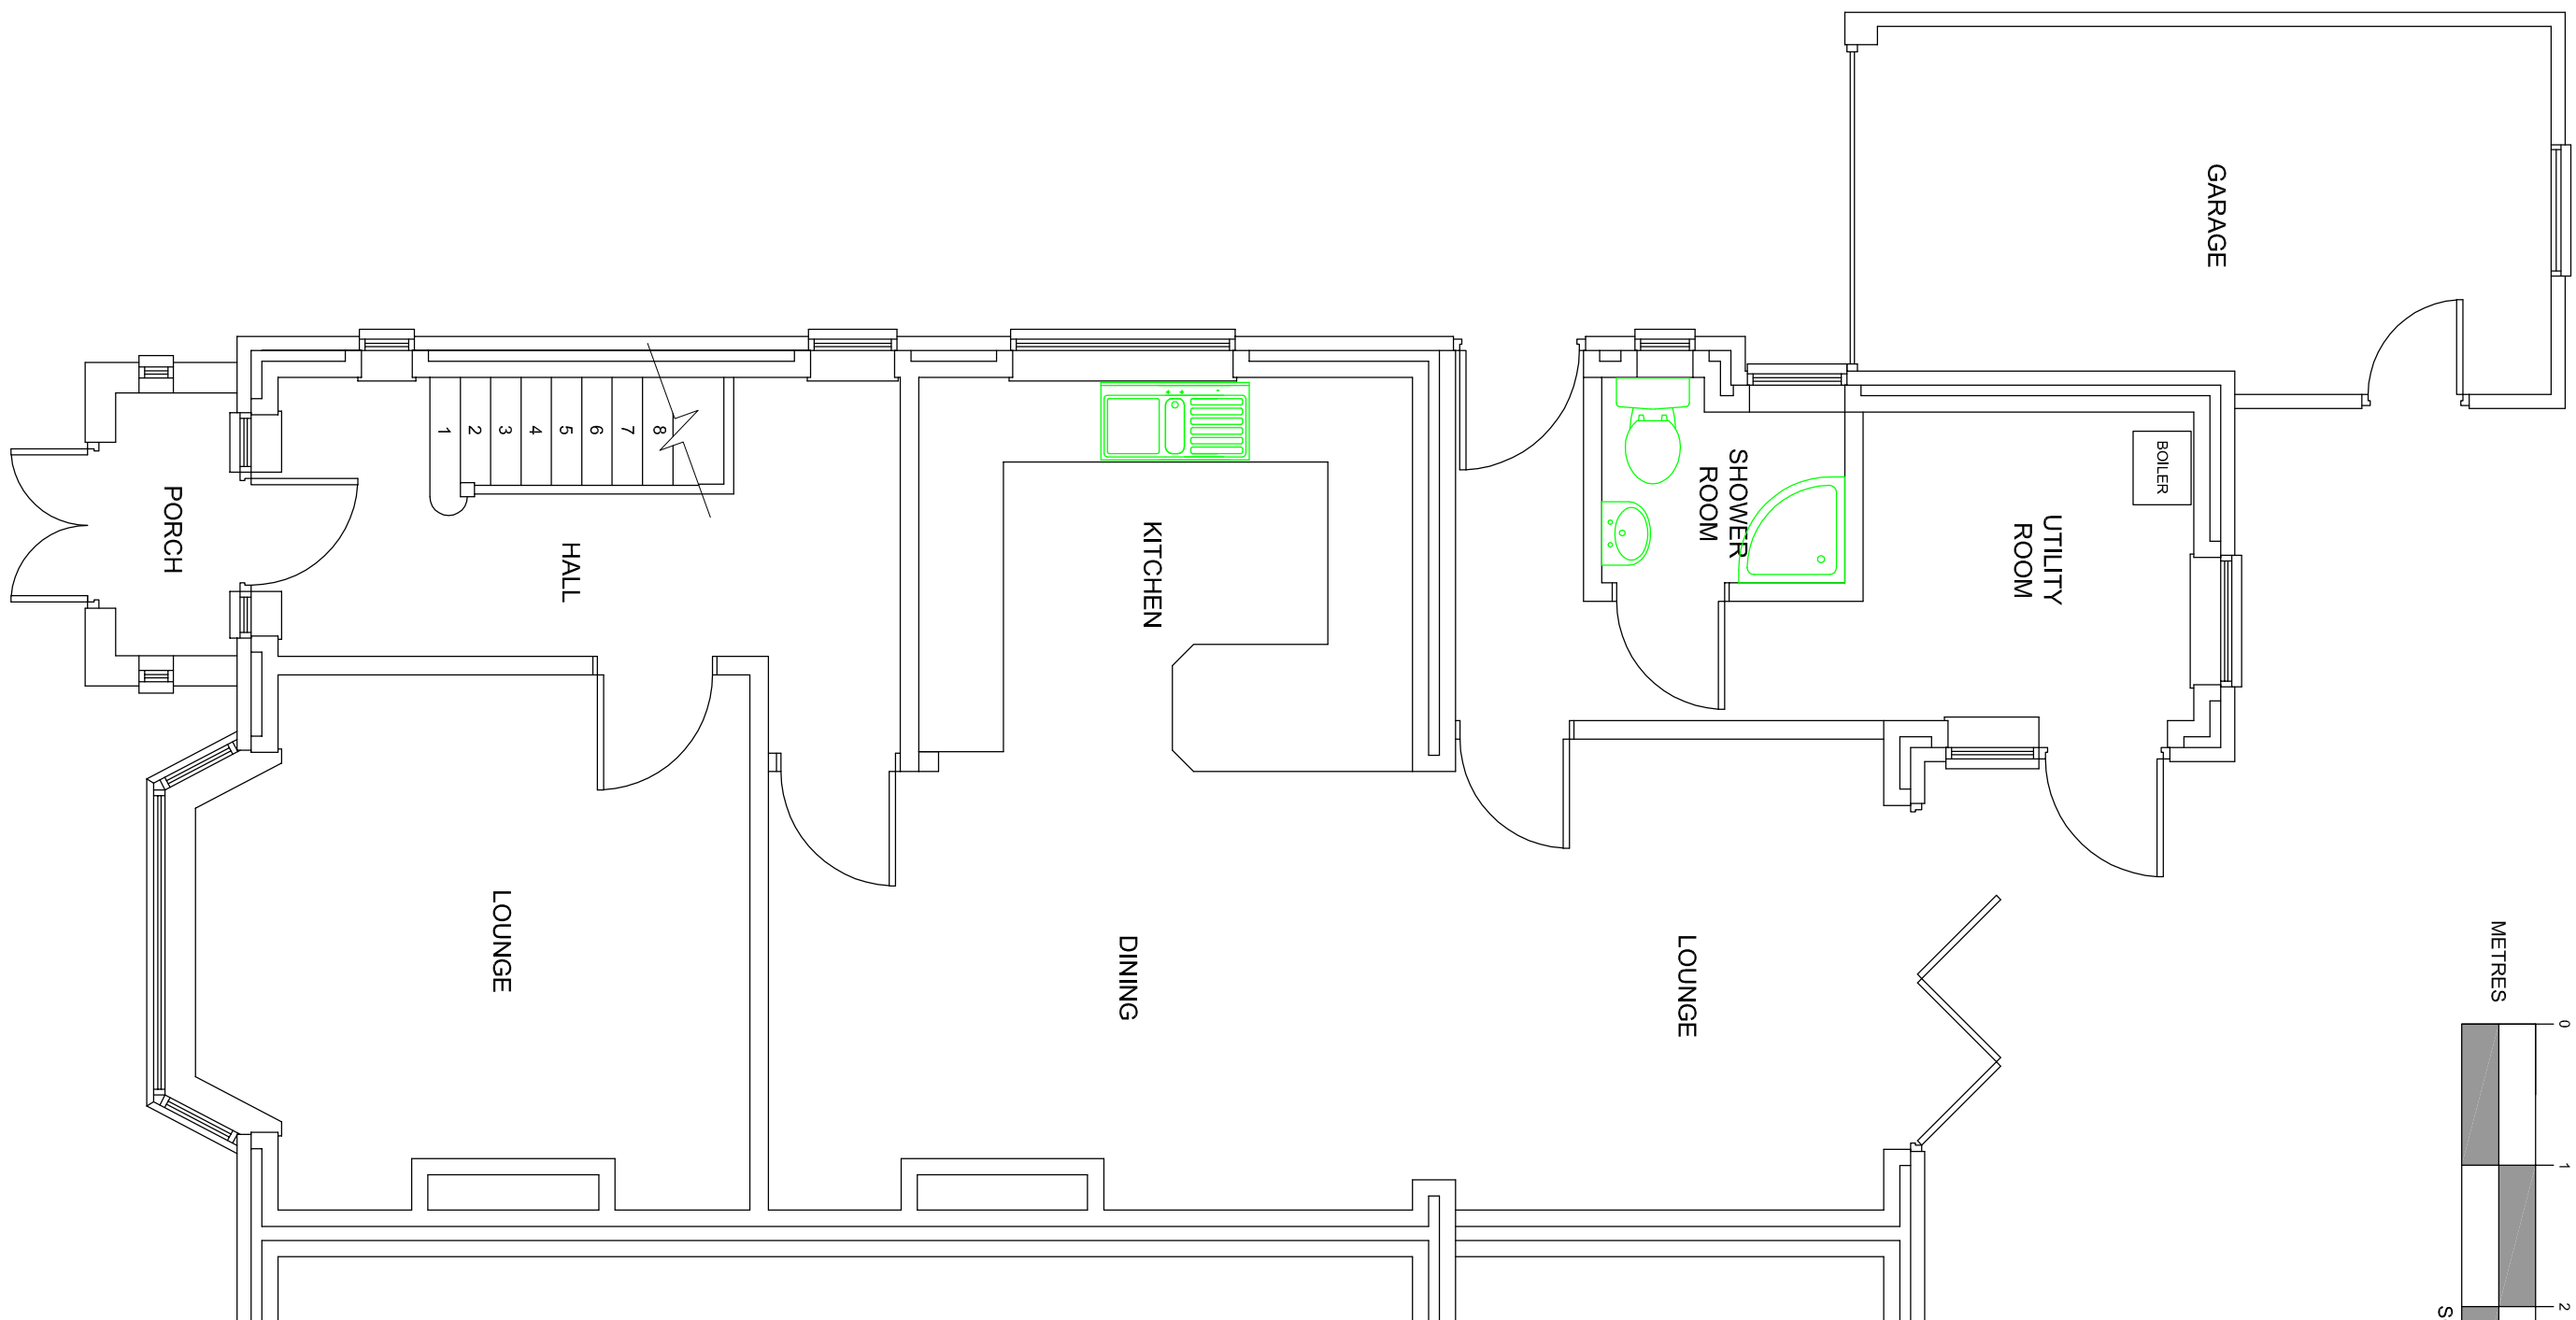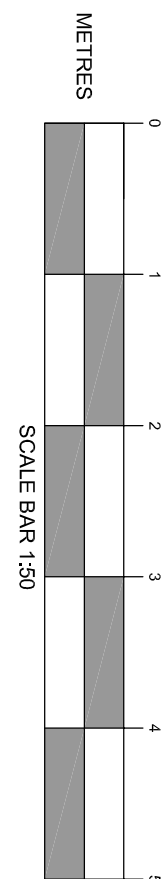




GROUND FLOOR PLAN (1:50)

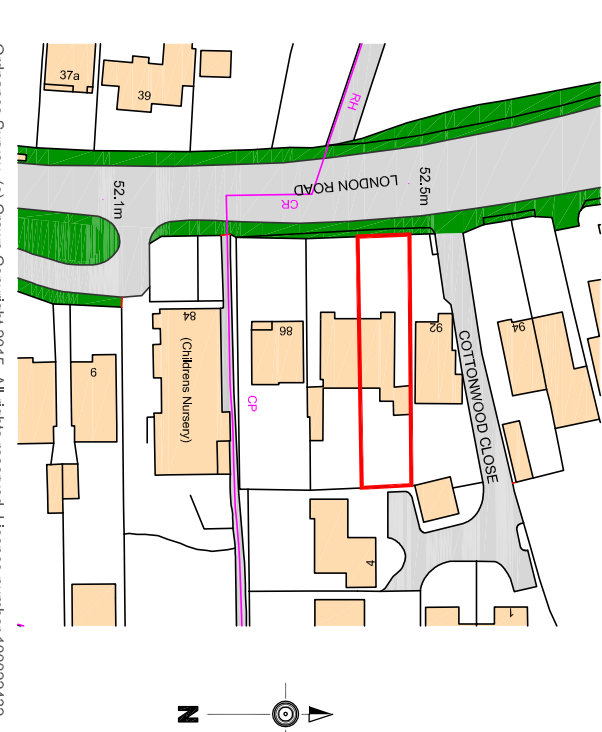 

LOCATION PLAN (1:1250)

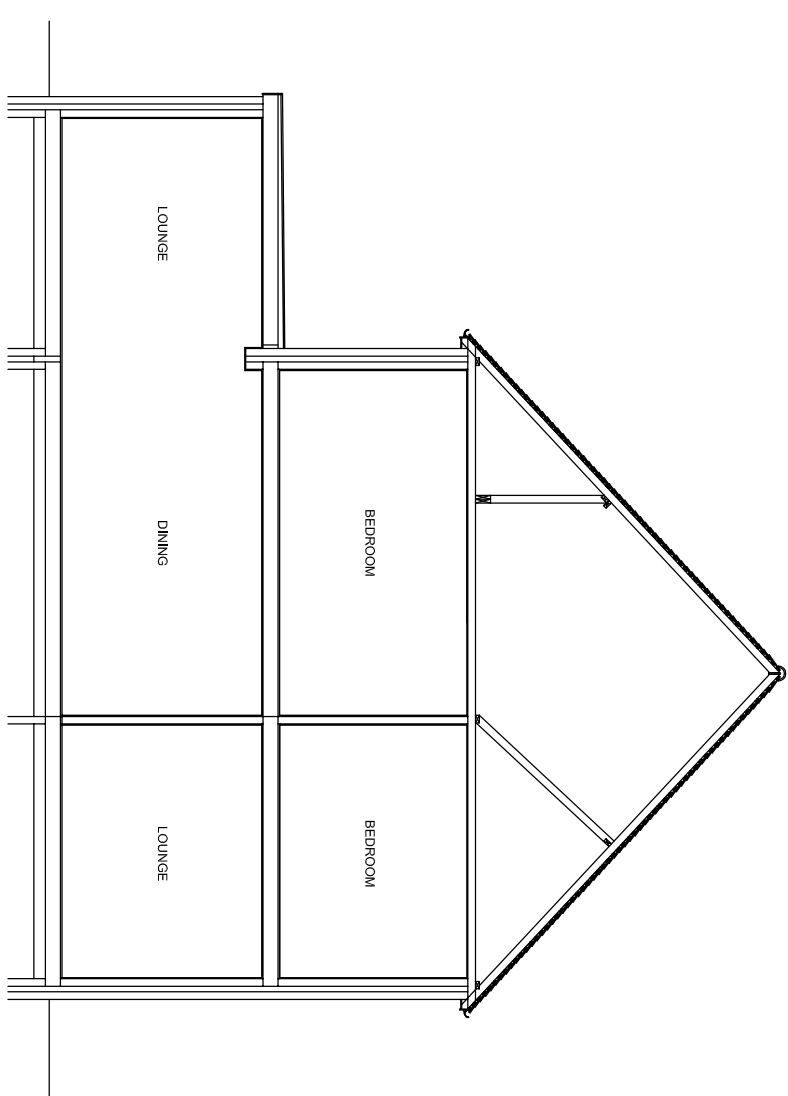

SECTION A-A (1:100)

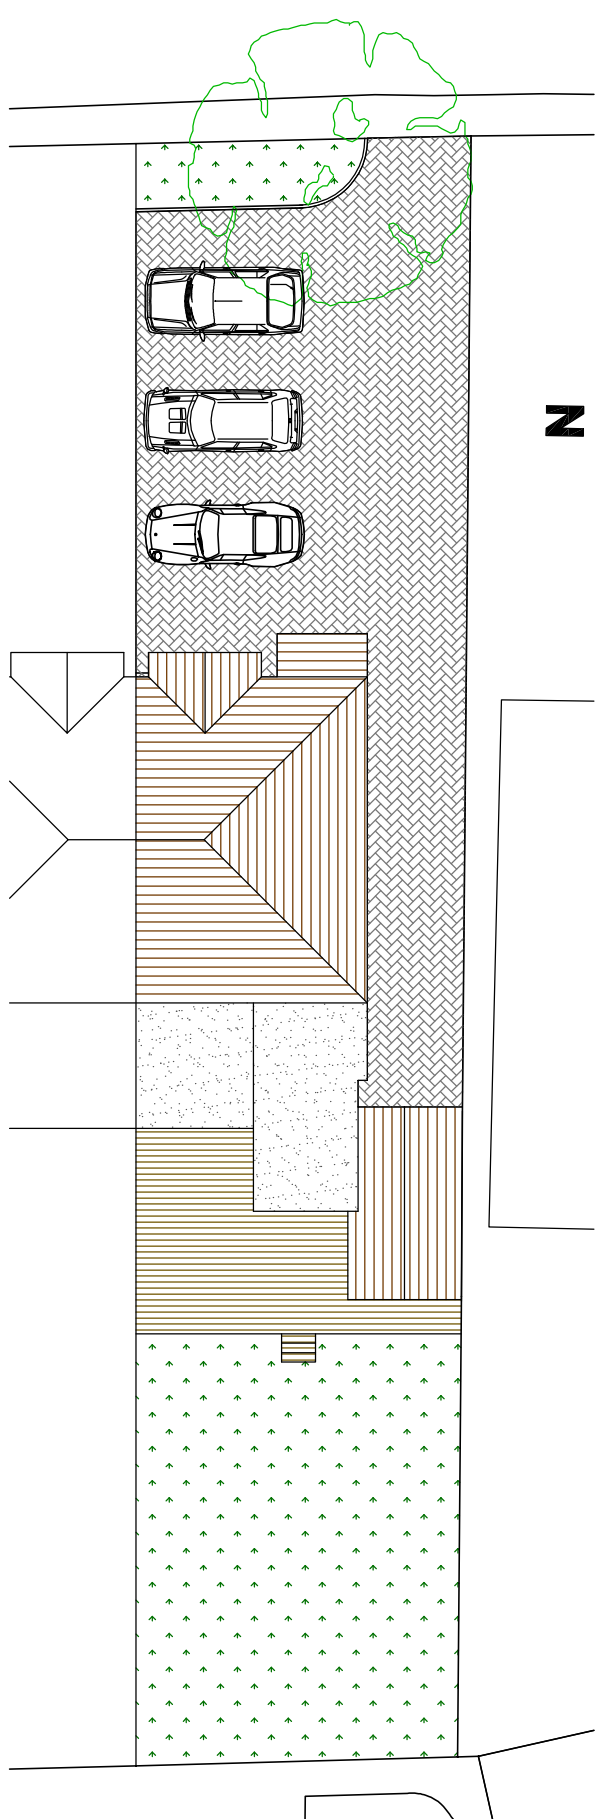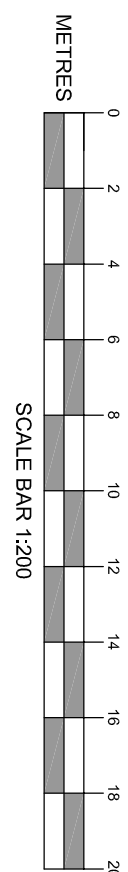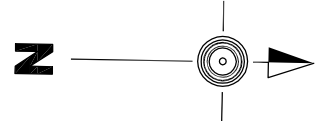

SITE PLAN (1:200)

AMENDMENTS		DATE
A	GARAGE WINDOW ADDED TO PLAN PARKING ADDED	29.05.2015
CLIENT MR & MRS PRICE 90 LONDON ROAD WATERLOOVILLE HAMPSHIRE		
PROJECT LOFT CONVERSION 90 LONDON ROAD PURBROOK WATERLOOVILLE HAMPSHIRE		
DRAWING TITLE		
EXISTING PLANS AND ELEVATIONS		
DATE 29.04.2015		
SCALE 1:50; 1:100; 1:200; 1:250 @ A1		
DRAWING NO.		REVISION
15/164/JR/01		A