

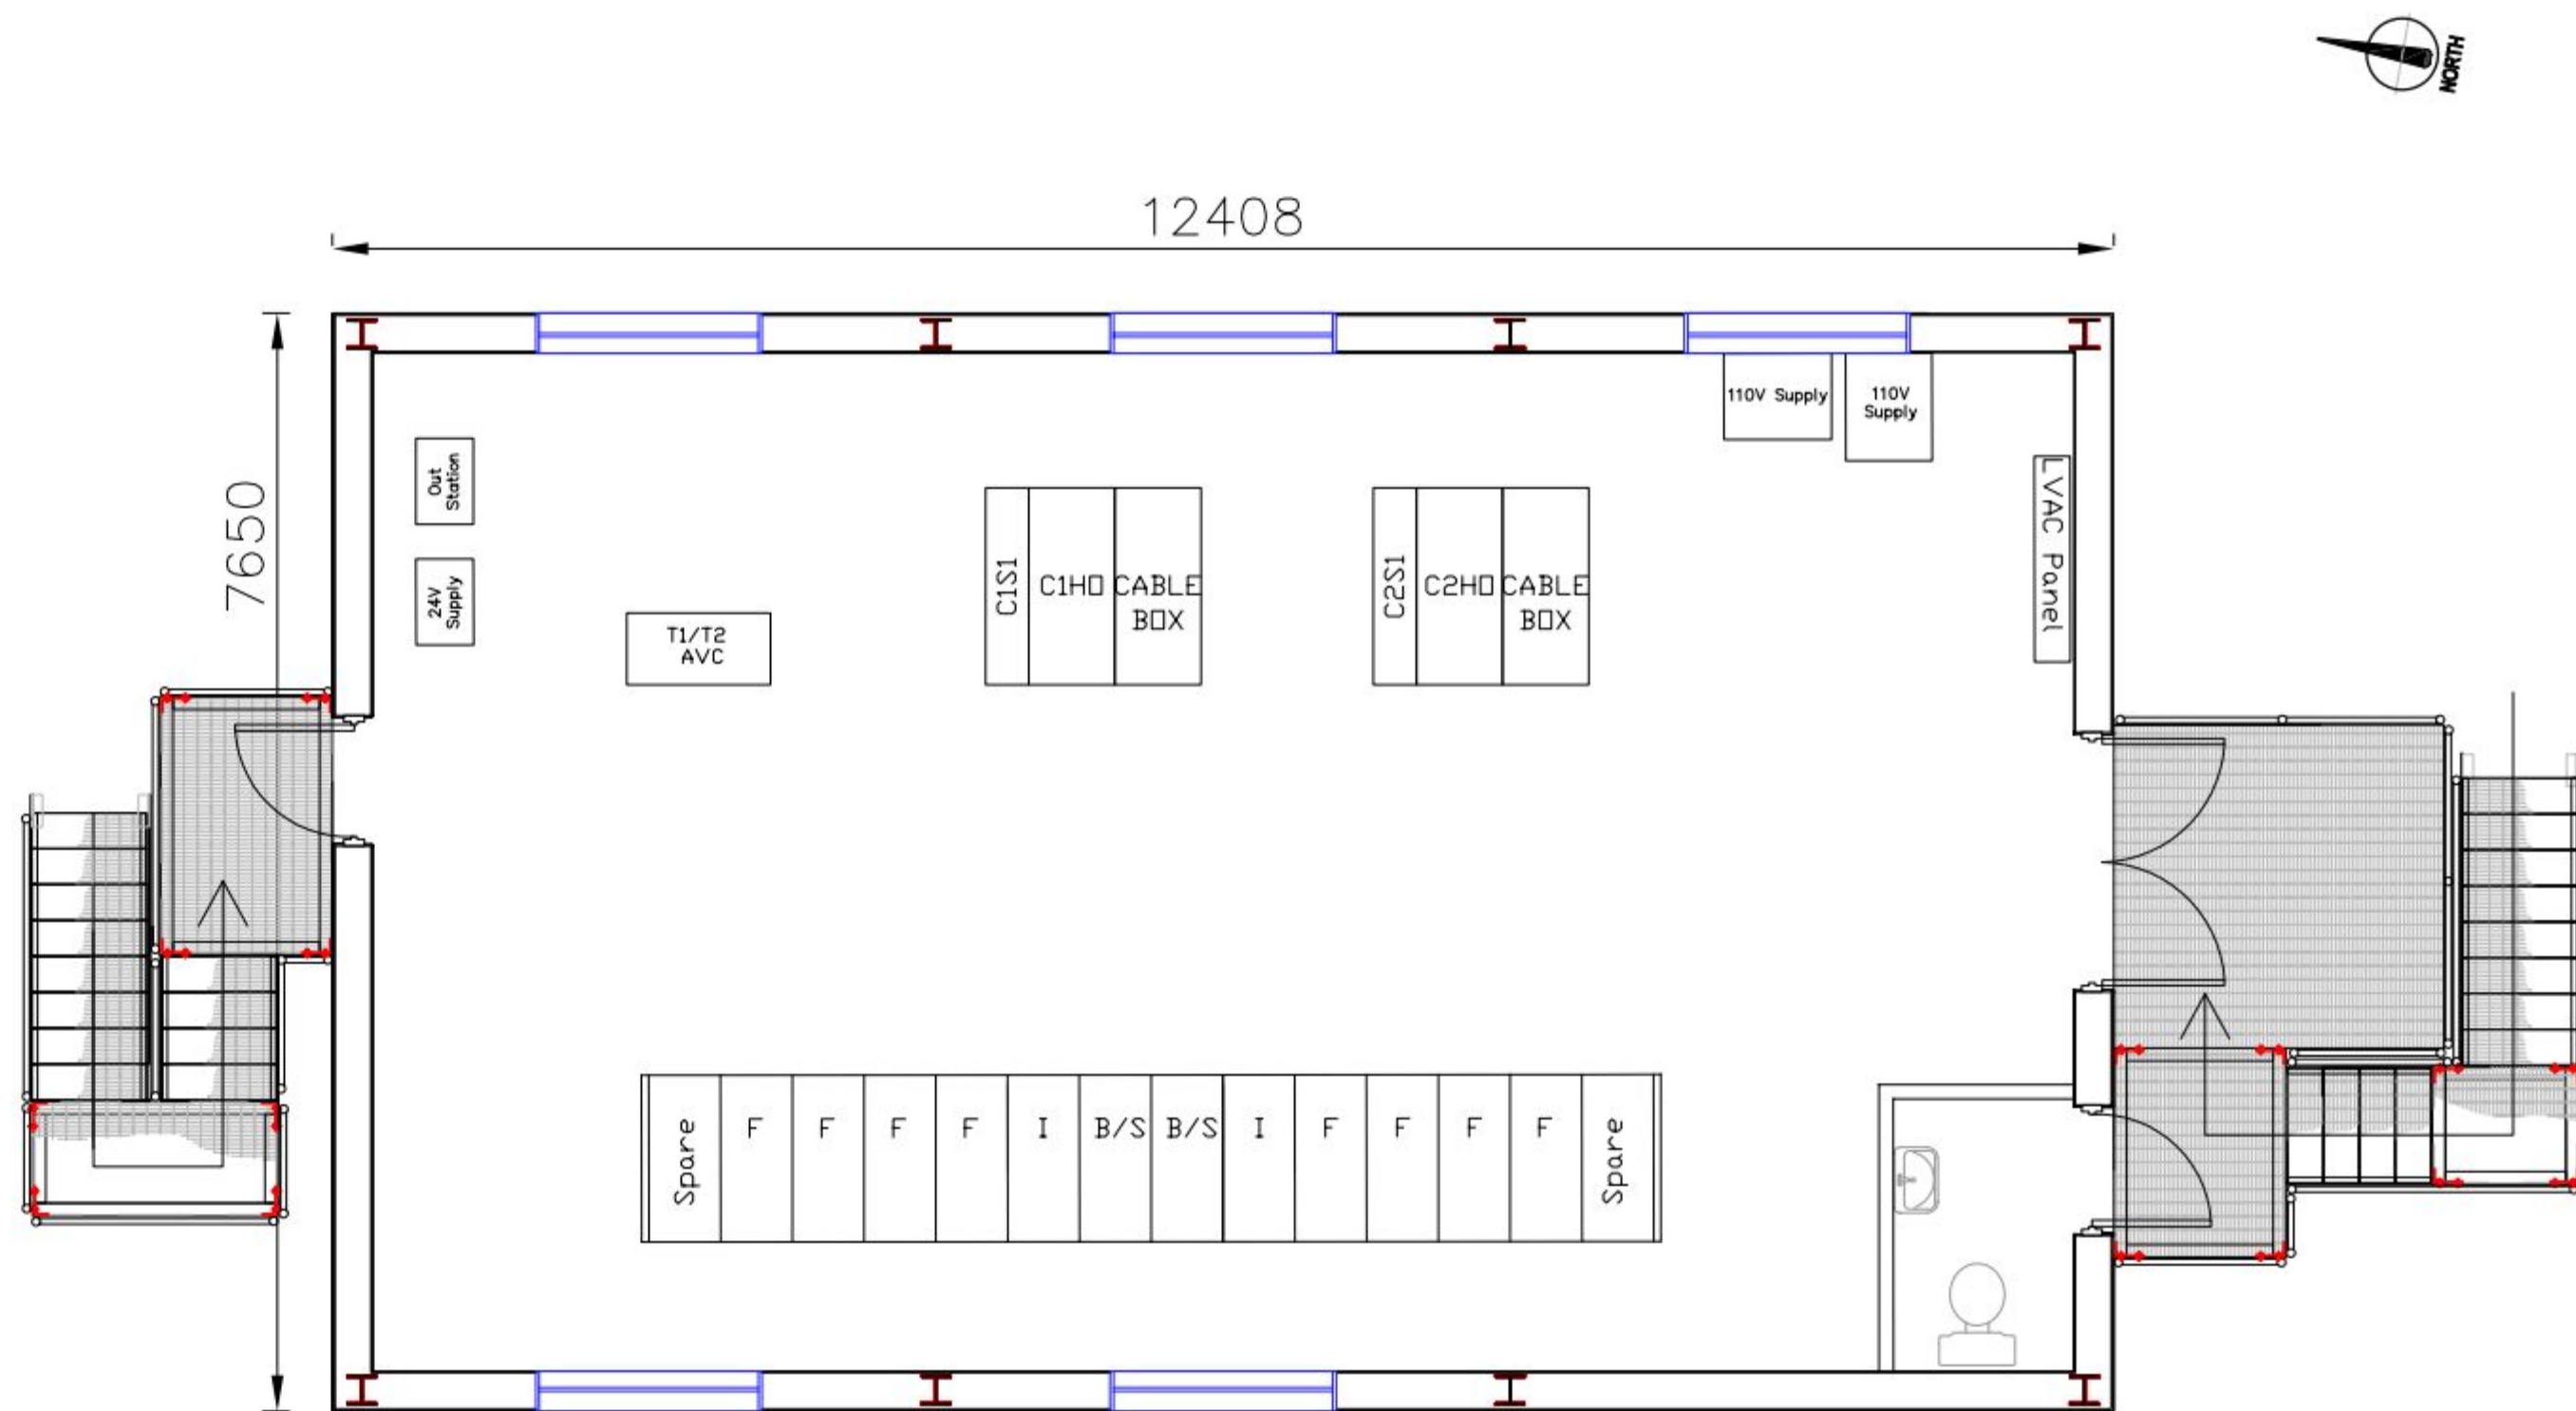
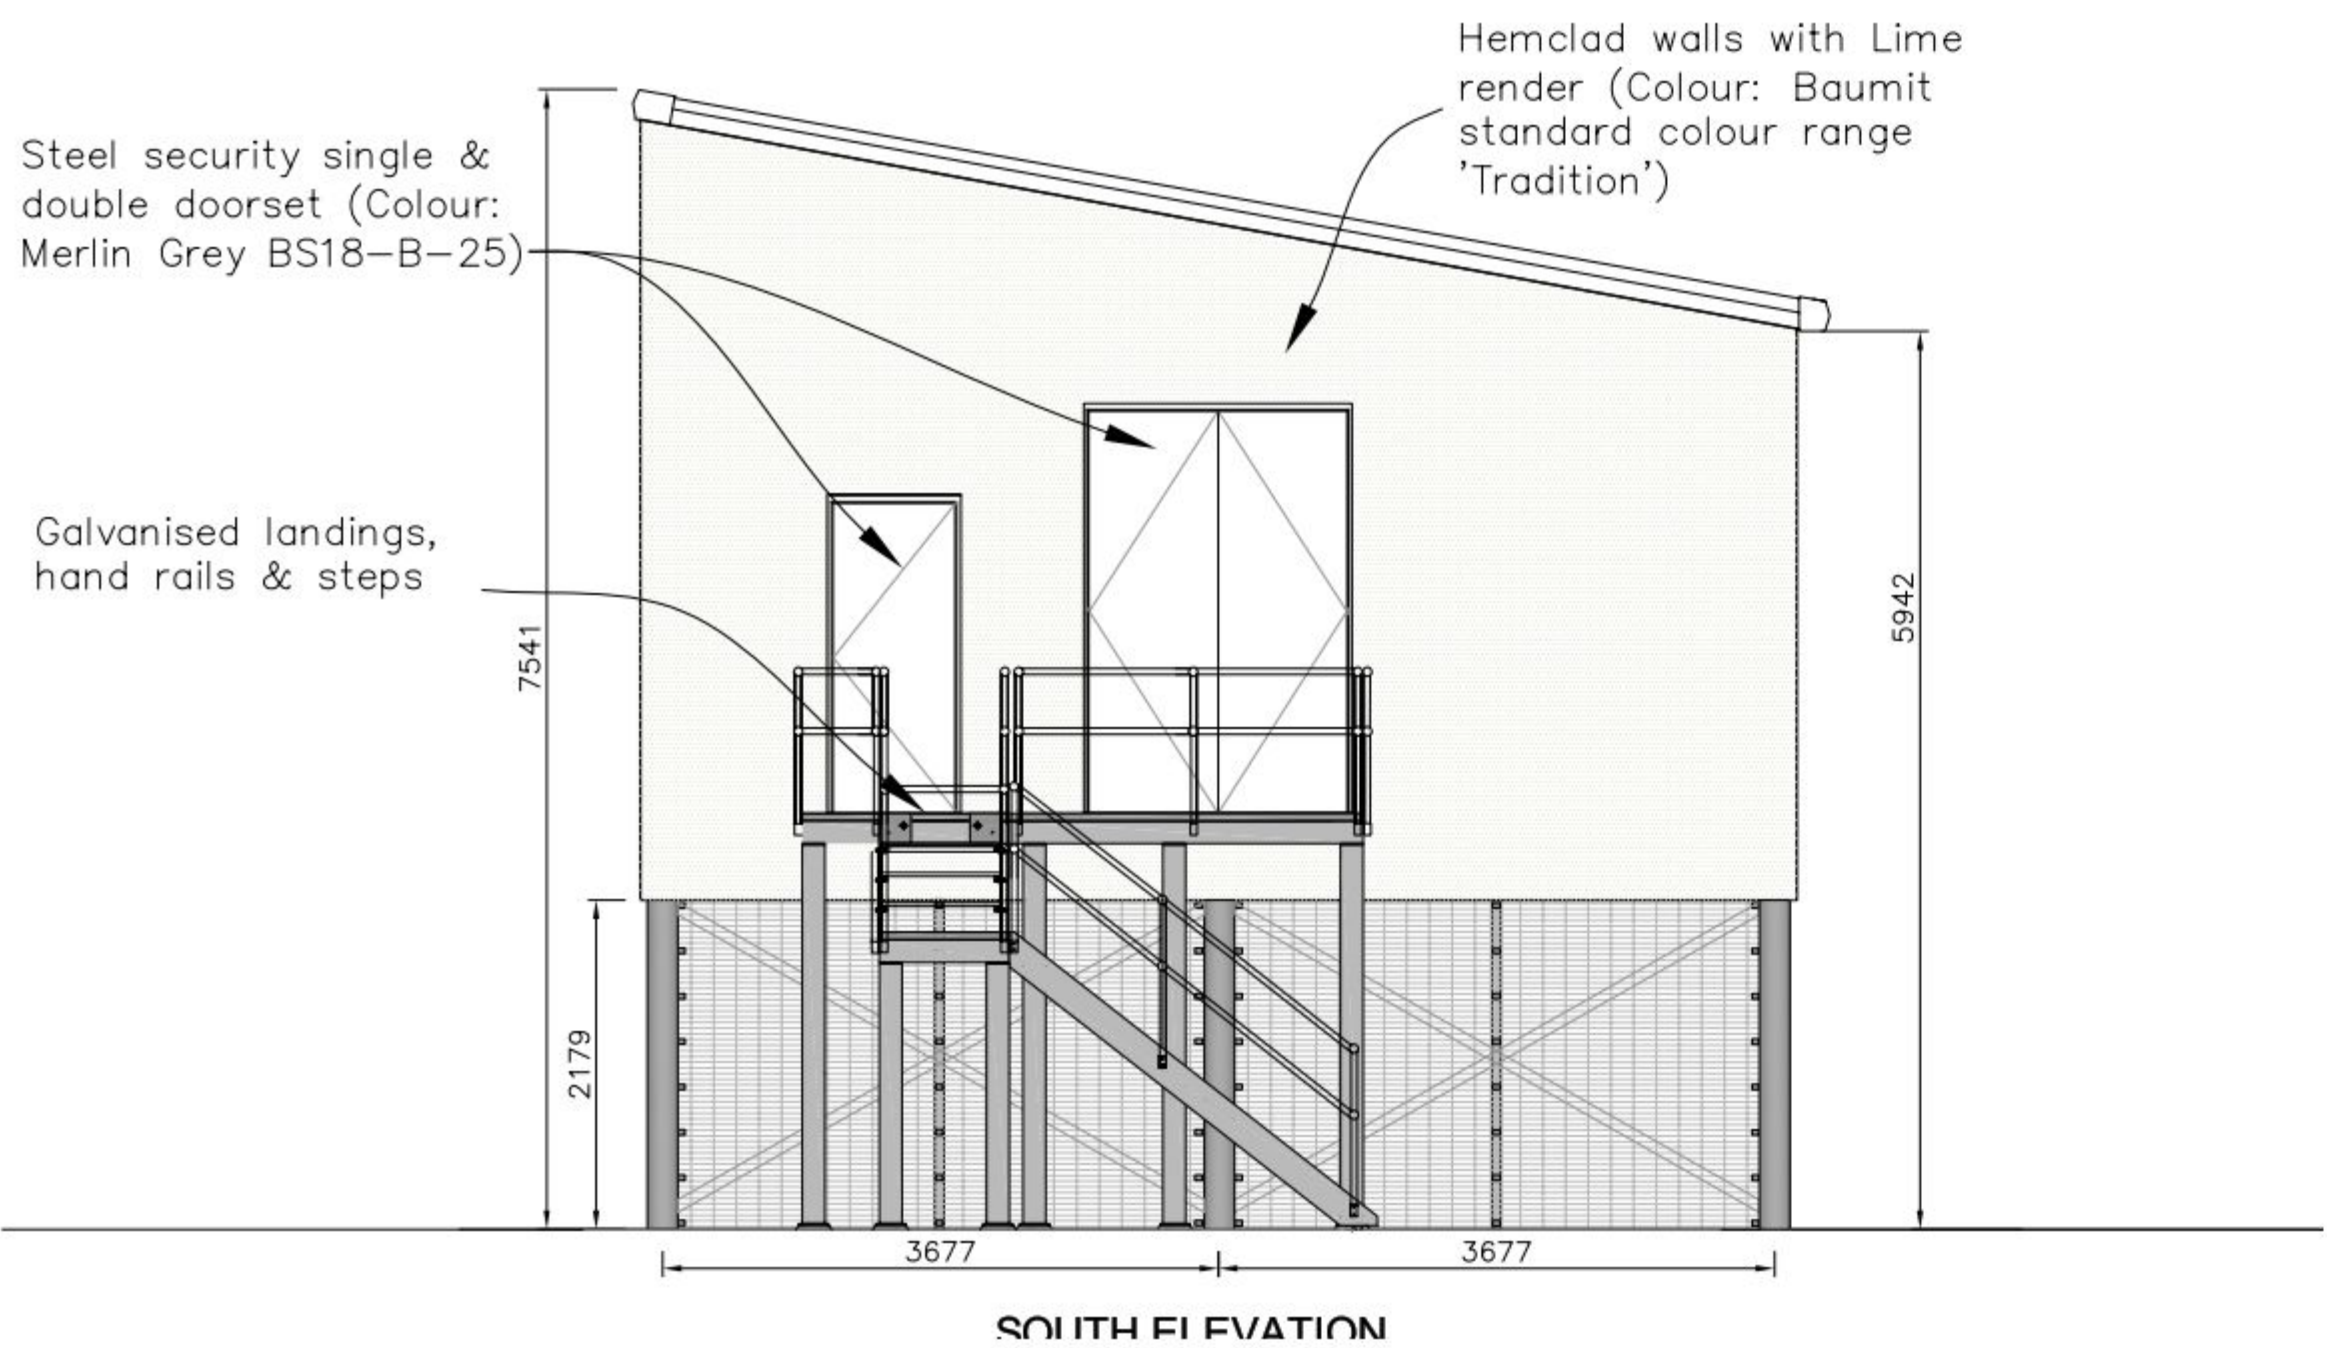
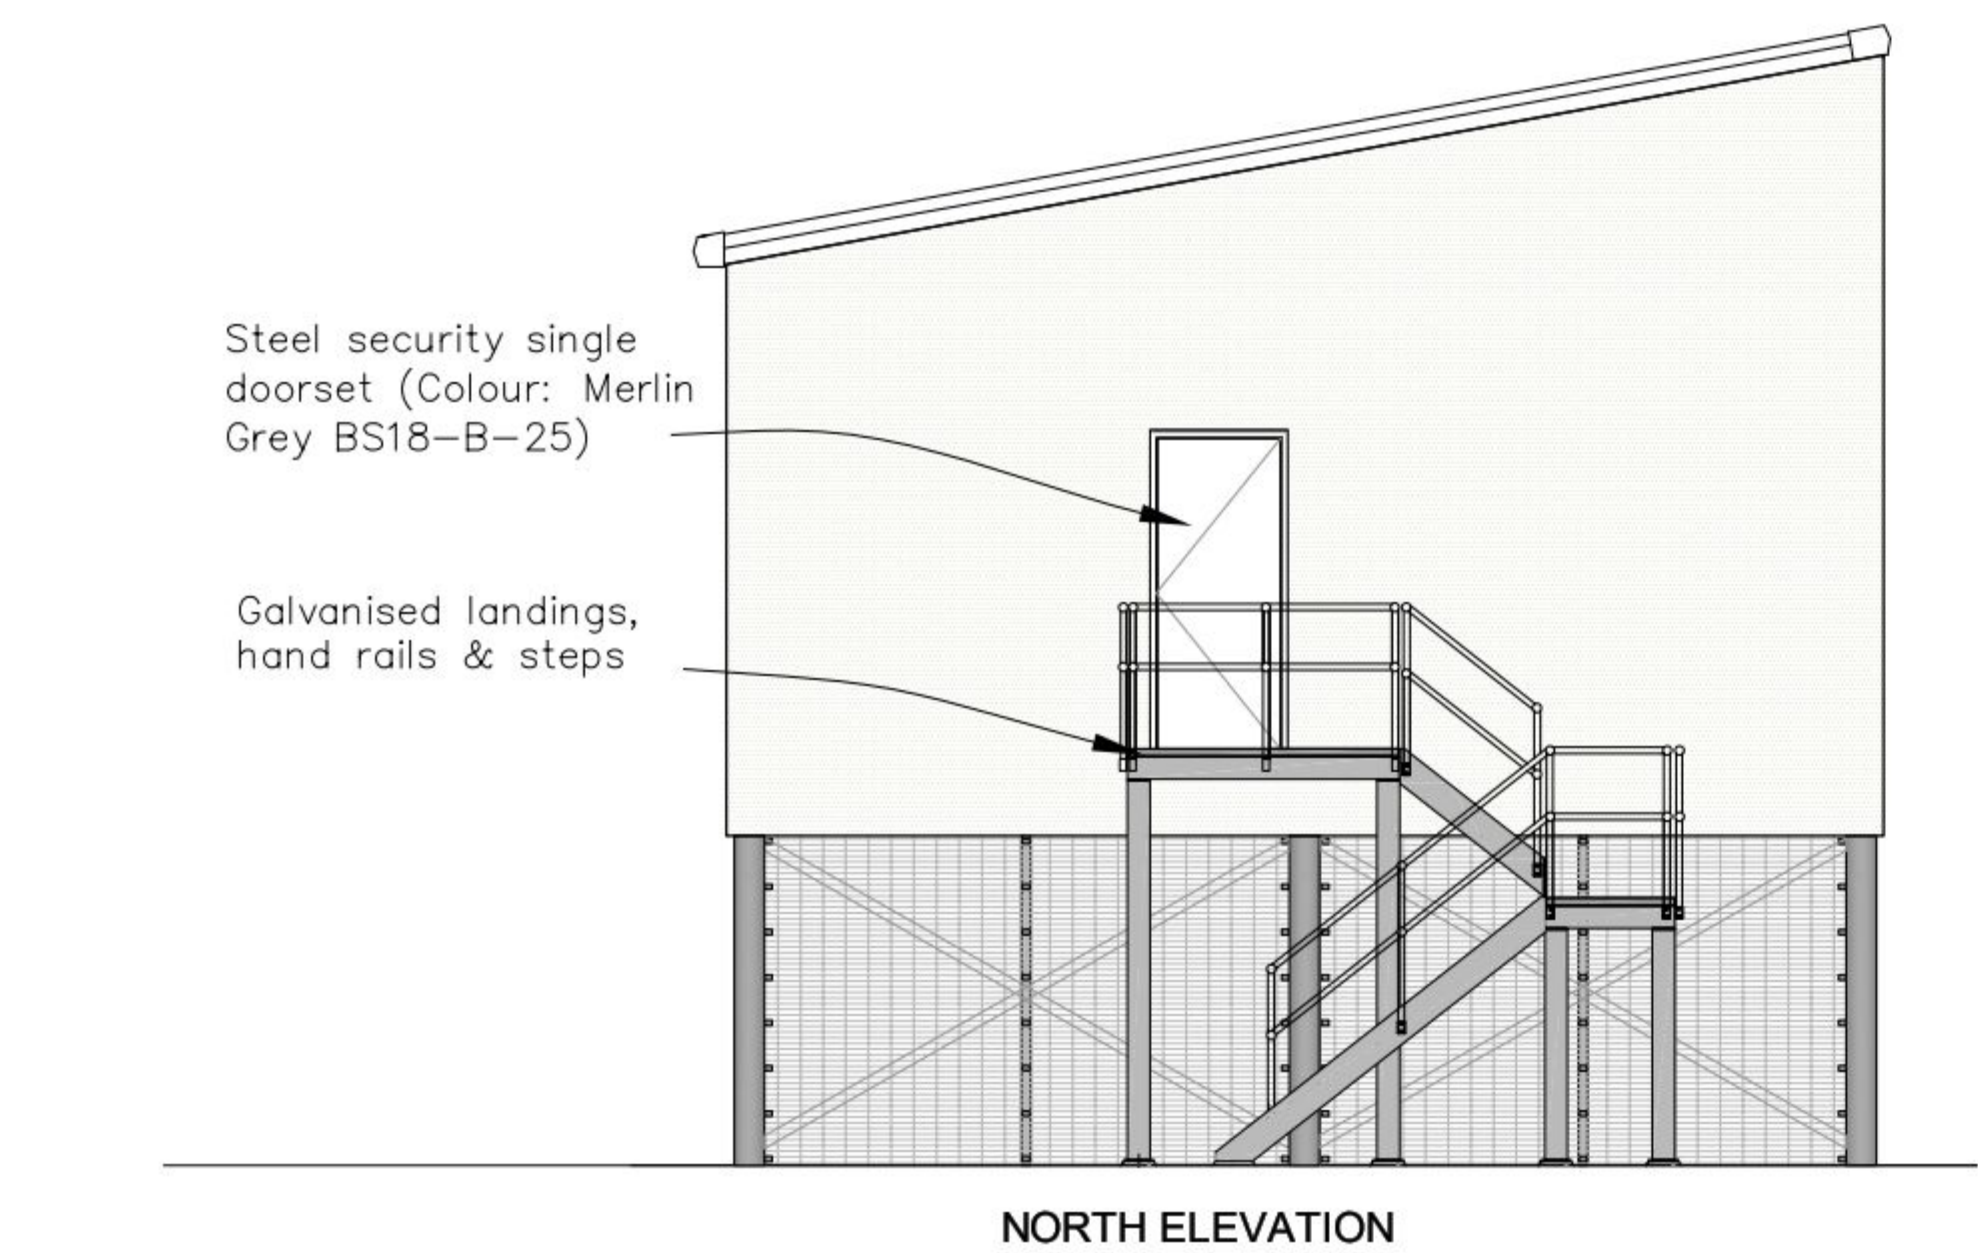


SUPERSEDED

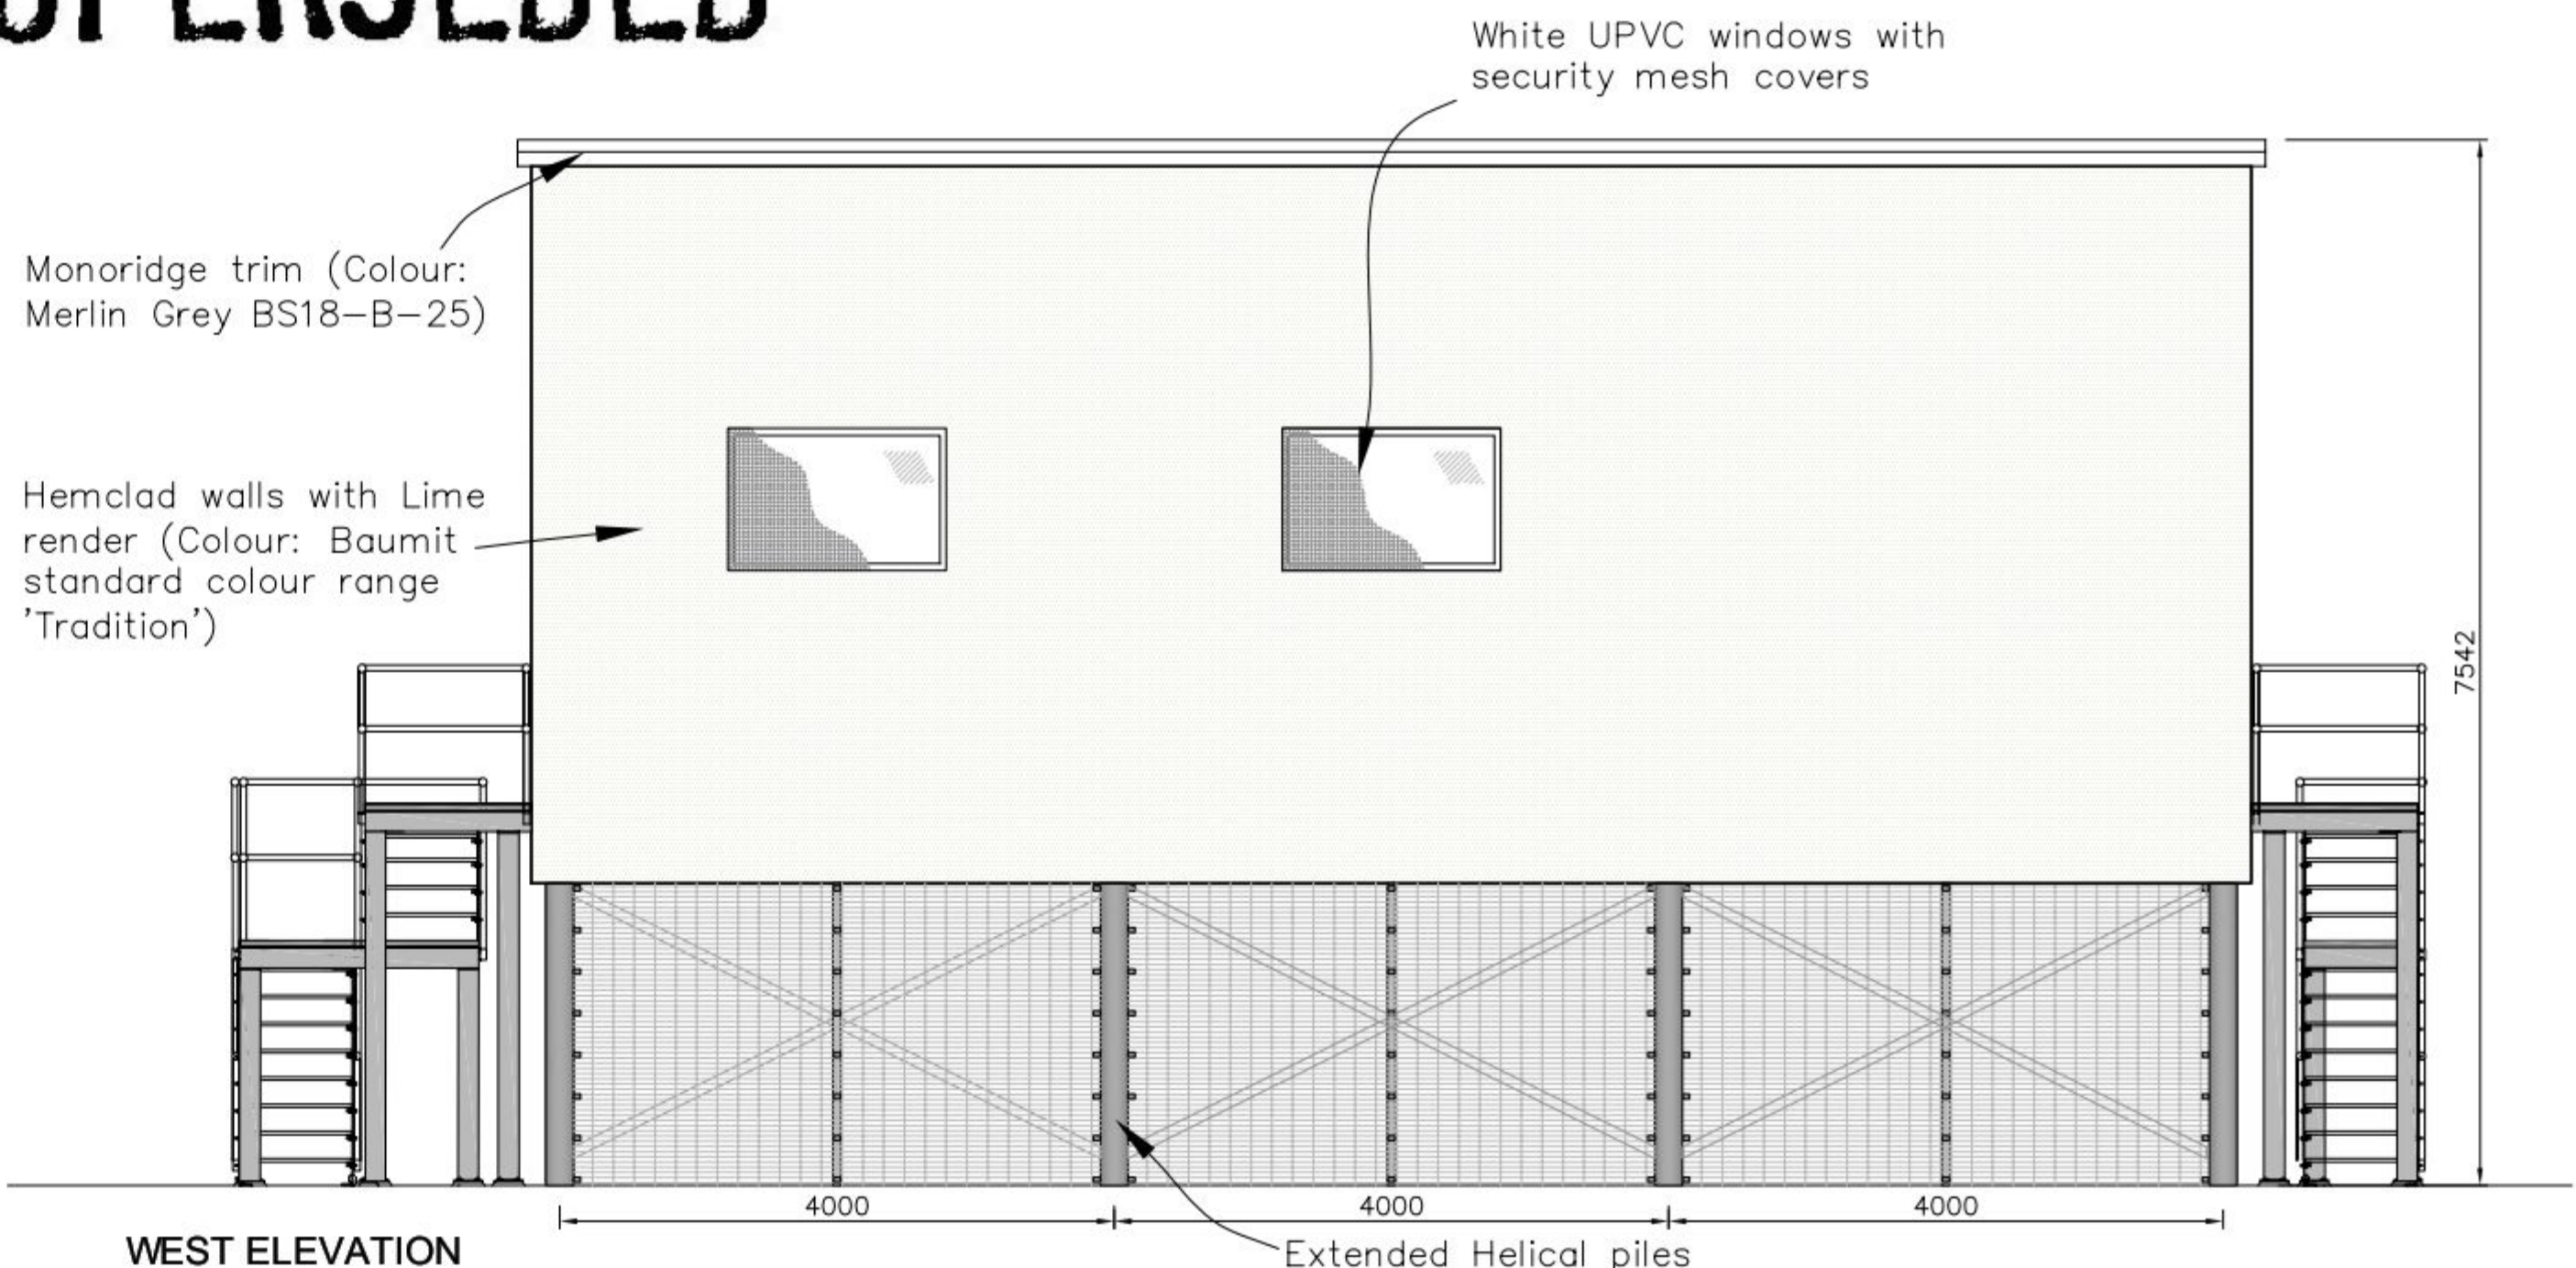

Switch House Floor Plan

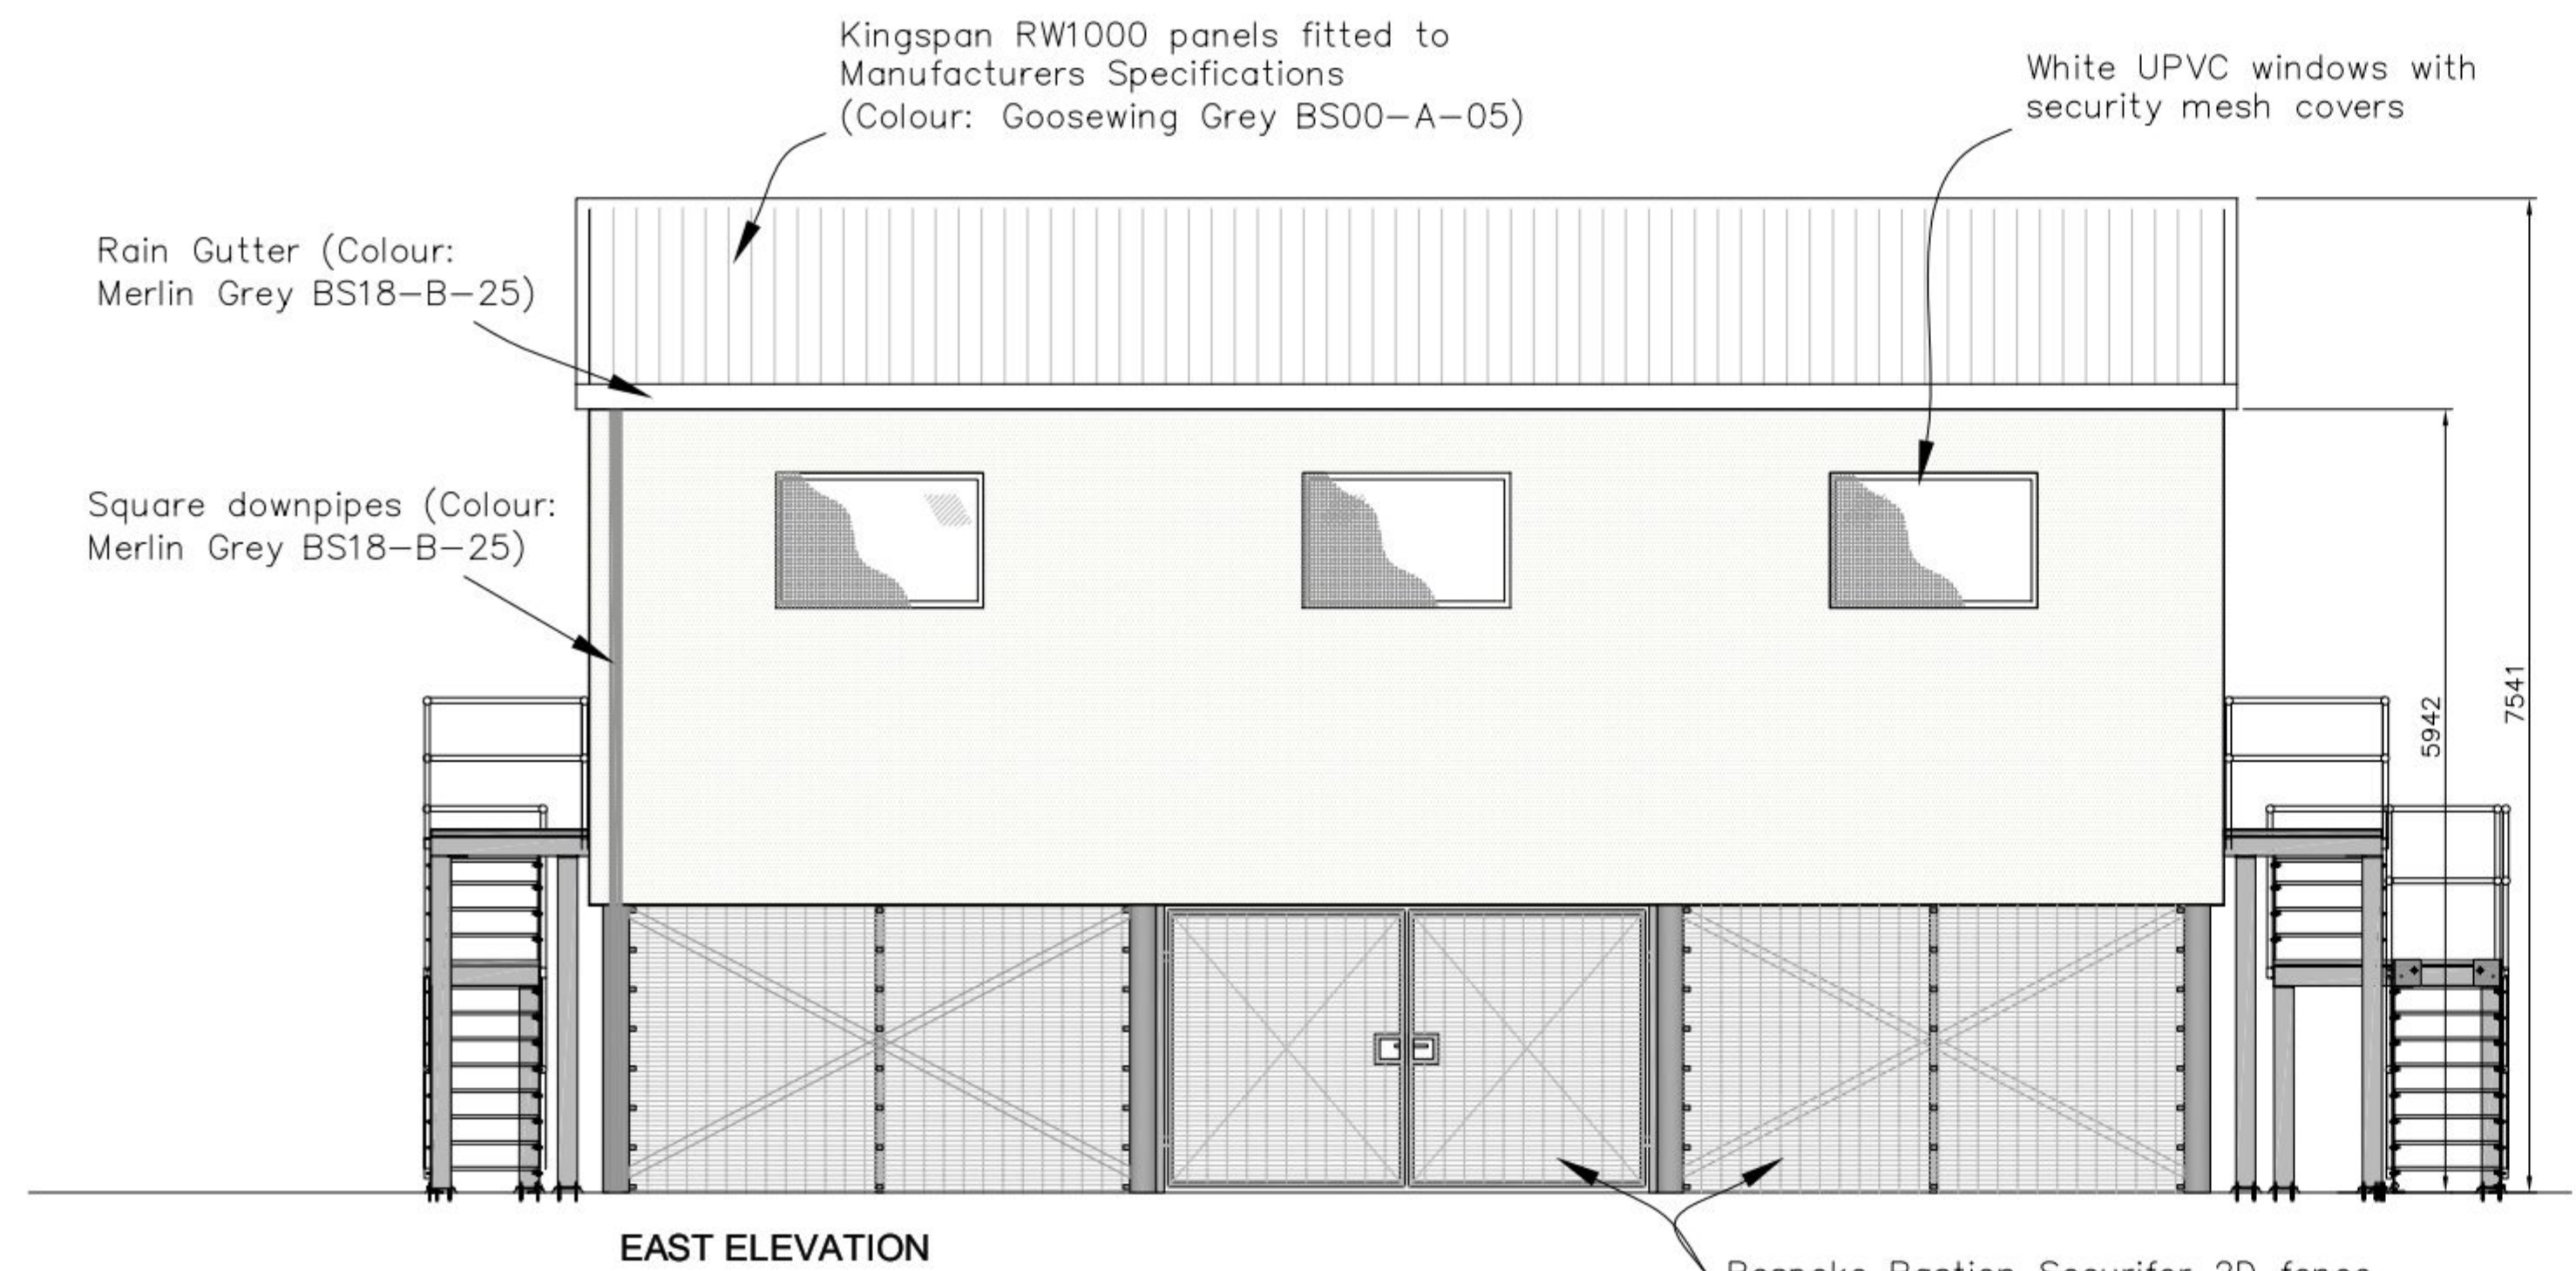

PL1 25.06.14 Planning Issue
Rev | Date | Amendment | By
KB

PLANNING

Project and Building Consultancy
Cluttons LLP, Seacourt Tower
West Way, Oxford, OX2 0JJ
Tel No: 01865 728000
www.cluttons.com

Project
Emsworth Sub-Station
Land between New Brighton Road
Emsworth, Hampshire

Client
SSE

Drawing
Proposed Switch House
Plan & Elevations

Scale: 1:50 @ A1
Drawn By: KB Date: May '14
Approved By: IP/JC Date: May '14
Drg No.: 24034/02 Rev: PL1

CLUTTONS