

NOTES:

This drawing has been prepared for the purpose of Planning and/or Building Regulations approval only, and is not to be used for any other purpose.

All dimensions to be checked on site and any discrepancy notified to The Martin Ralph Group. Written dimensions are to be used in preference to scaled dimensions.

This drawing is the property of The Martin Ralph Group and must not be reproduced, in part or whole, or deviated from, without their permission.

PLANNING AMENDMENT

RIDGE AND EAVES HEIGHT ON CHALET BUNGALOW 2 HAVE BEEN REDUCED AS RECOMMENDED BY PLANNERS.

AMENDMENTS		DATE
C	Planning Amendment	22.01.15
B	Layout updated / Key added	10.10.14
A	Layout updated	25.09.14

CLIENT
LANDMARK ESTATES LTD

PROJECT
RESIDENTIAL DEVELOPMENT
48 HART PLAIN AVENUE,
WATERLOOVILLE

DRAWING TITLE
SITE PLANS
EXISTING AND PROPOSED

DATE
12.07.2014

SCALE
1:500 @ A3

DRAWING No.
14A_067 004



REVISION
C



CHARTERED SURVEYORS
ARCHITECTS & ENGINEERS

11 Dragoon House
Hussar Court
Brambles Business Park
Portsmouth
Hampshire
PO7 7SF

www.martinralph.co.uk
info@martinralph.co.uk
T. 023 9225 7711
F. 023 9225 7712

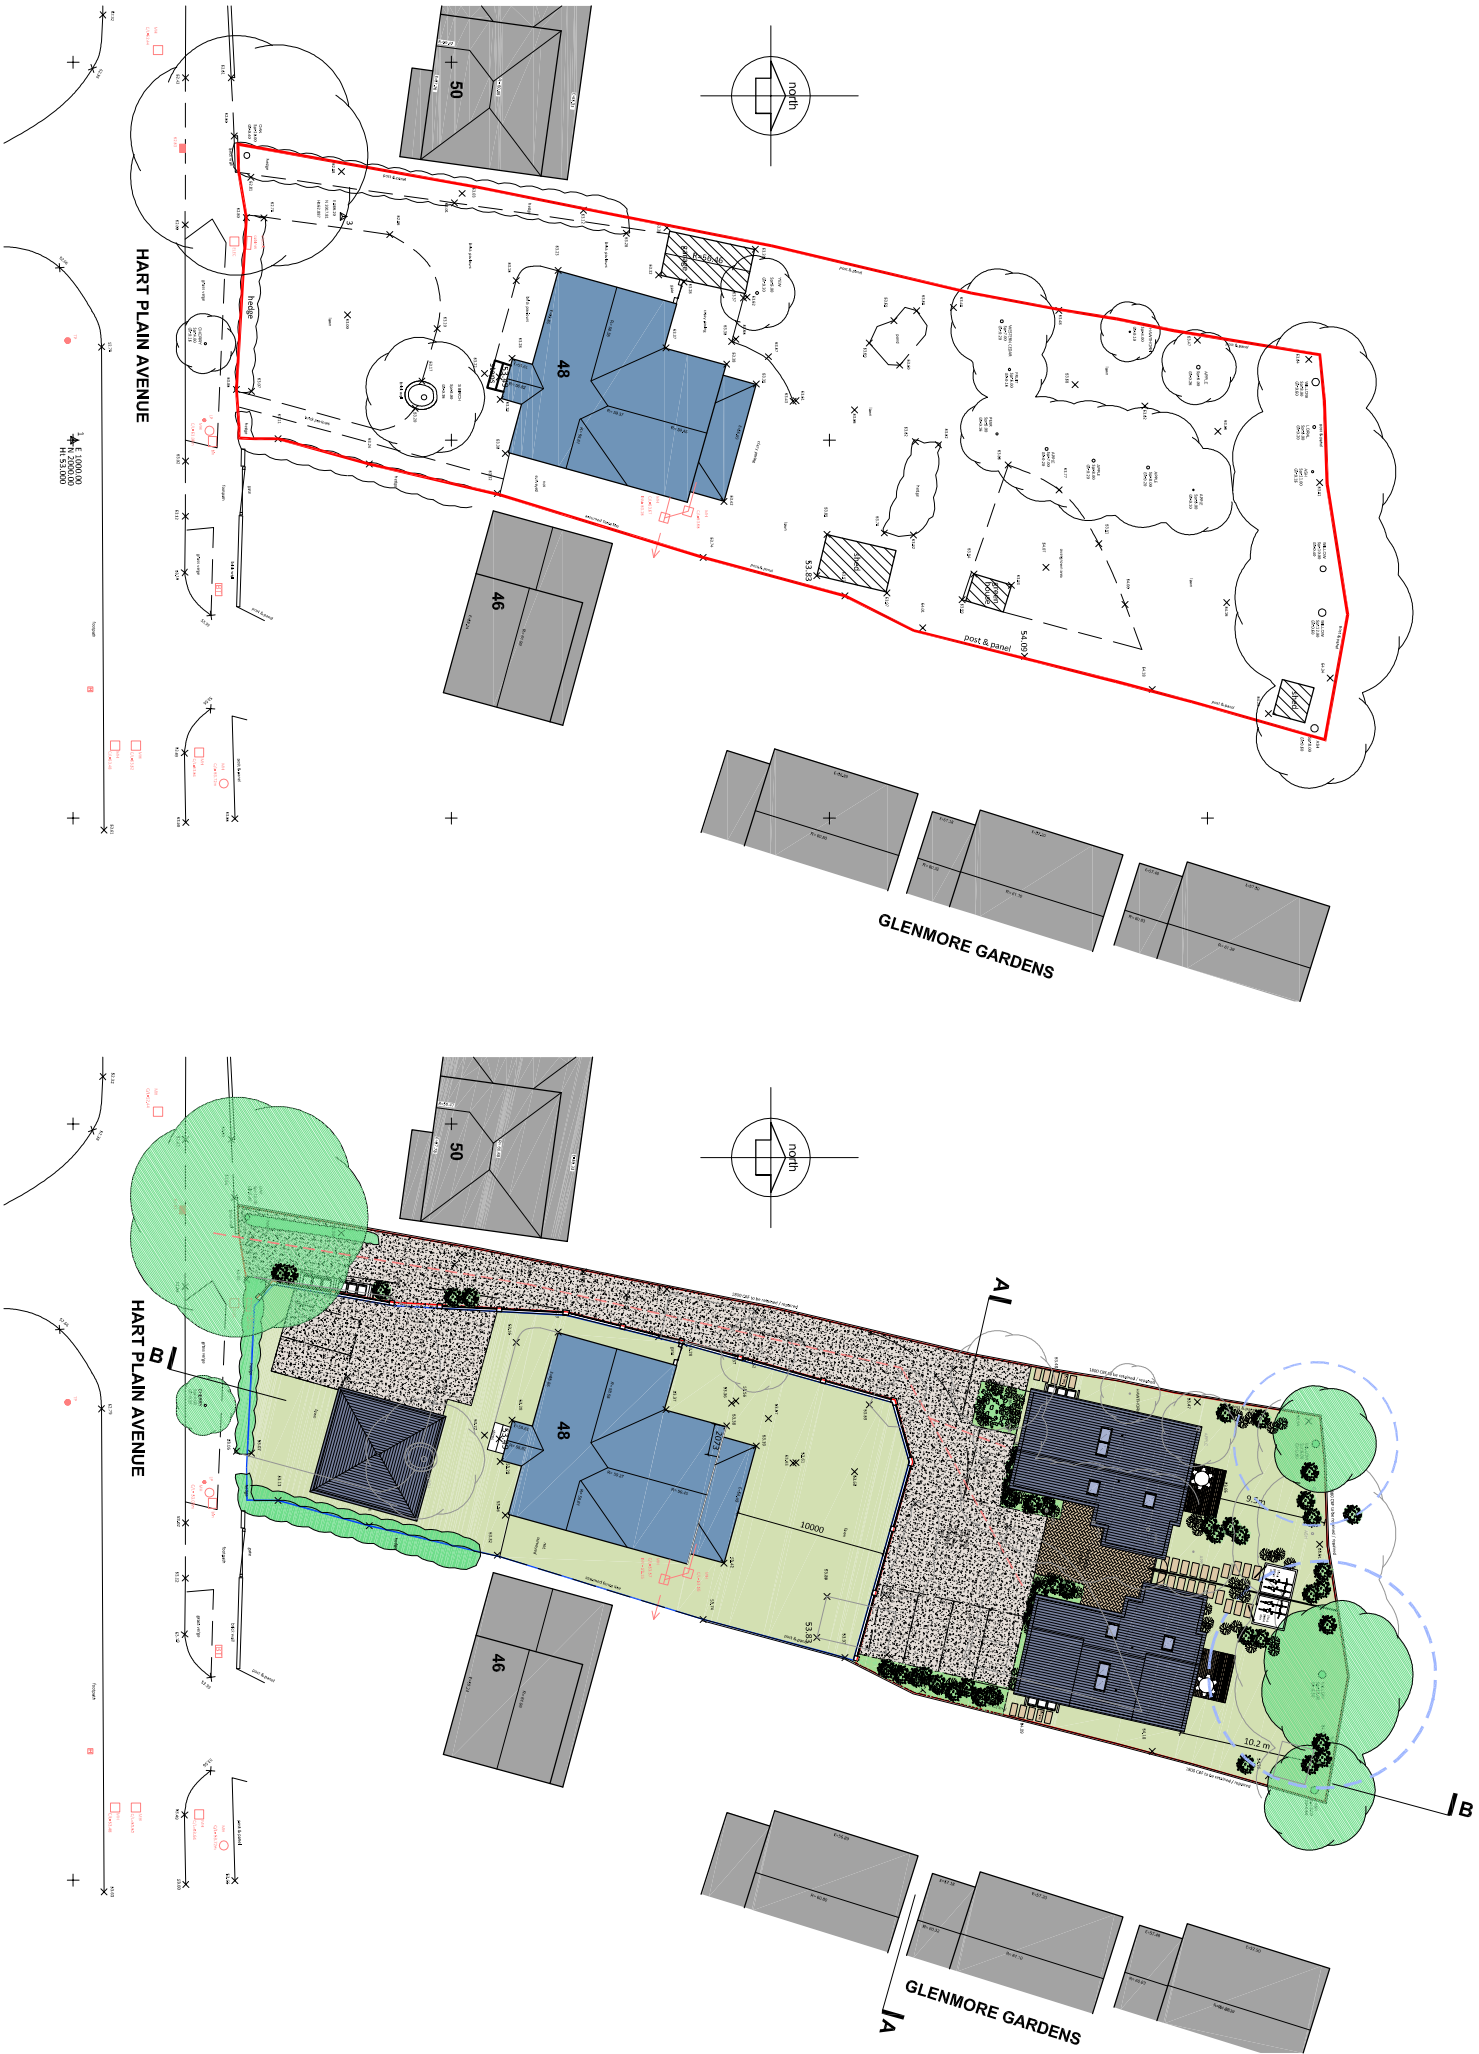 

SITE PLANS

48 HART PLAIN AVENUE, WATERLOOVILLE