
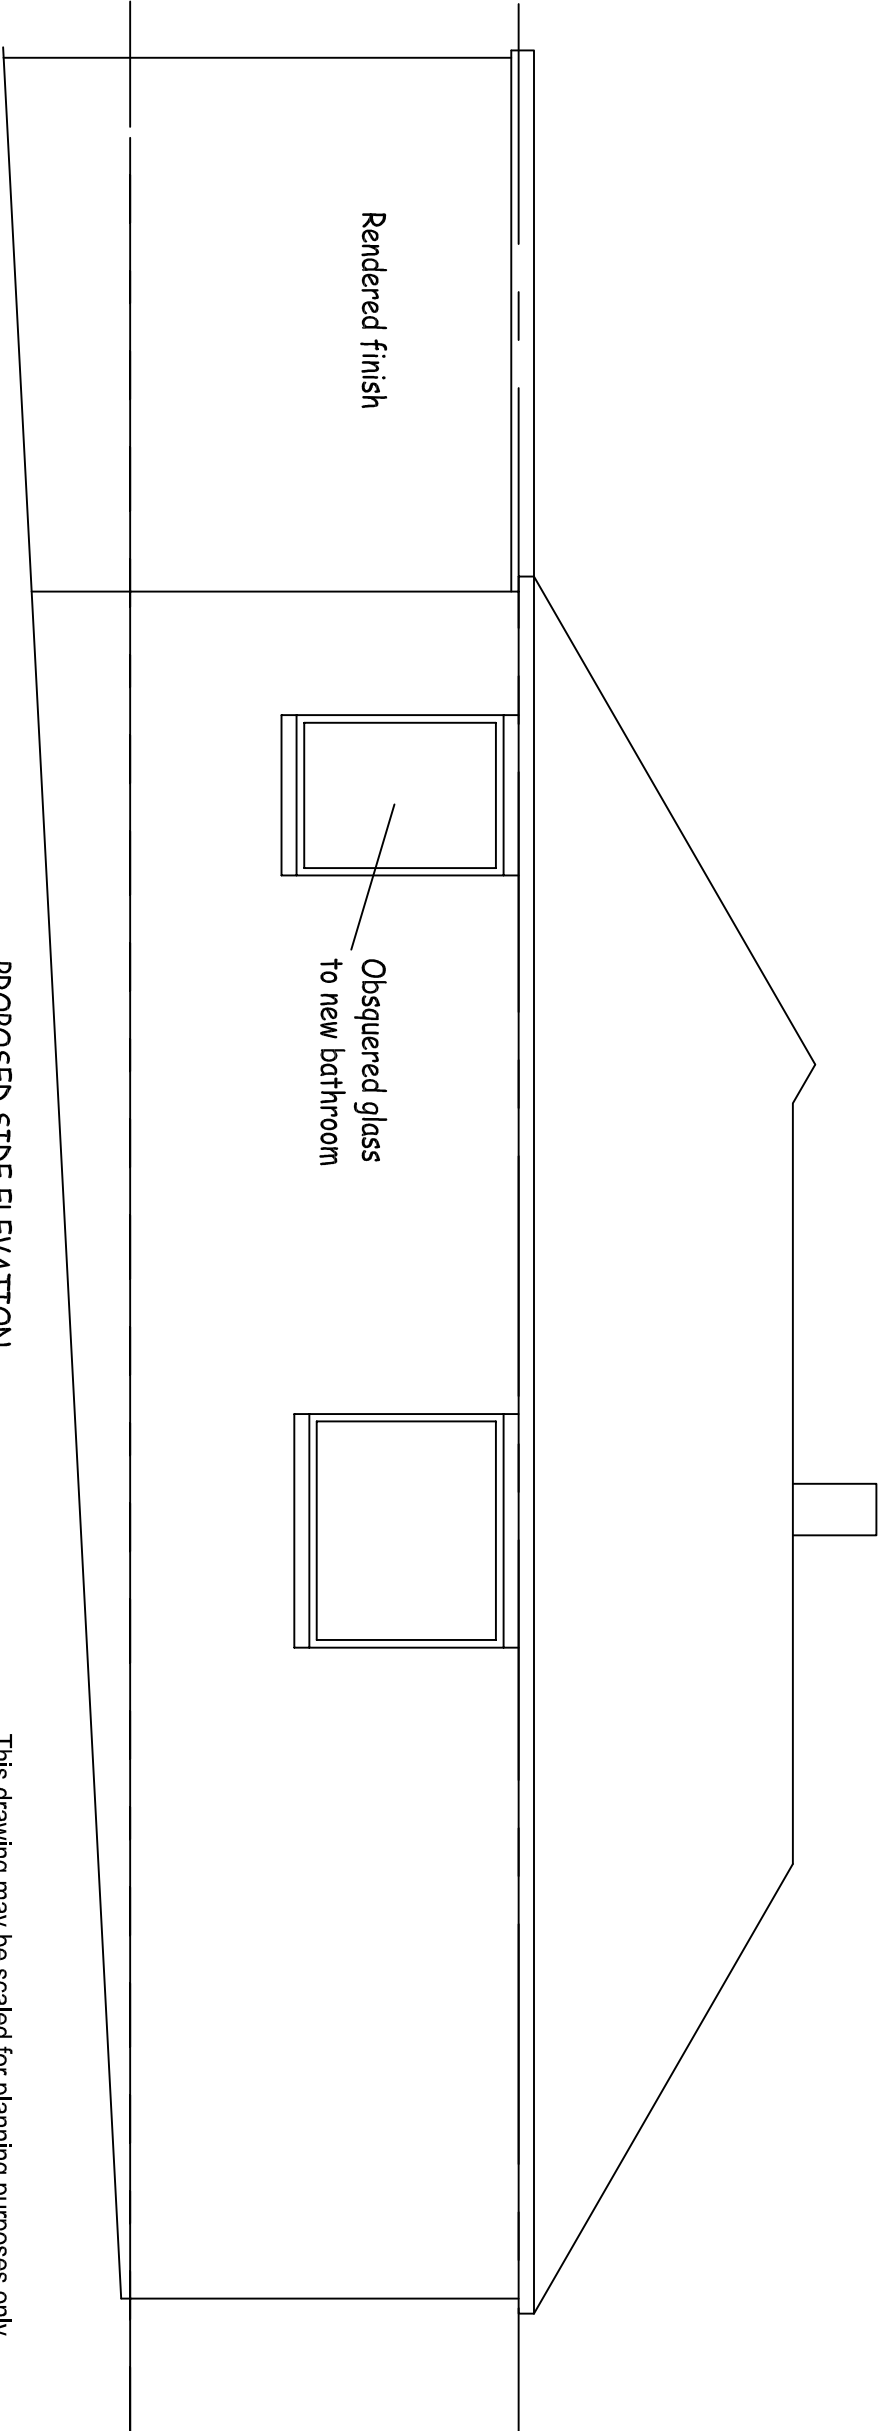
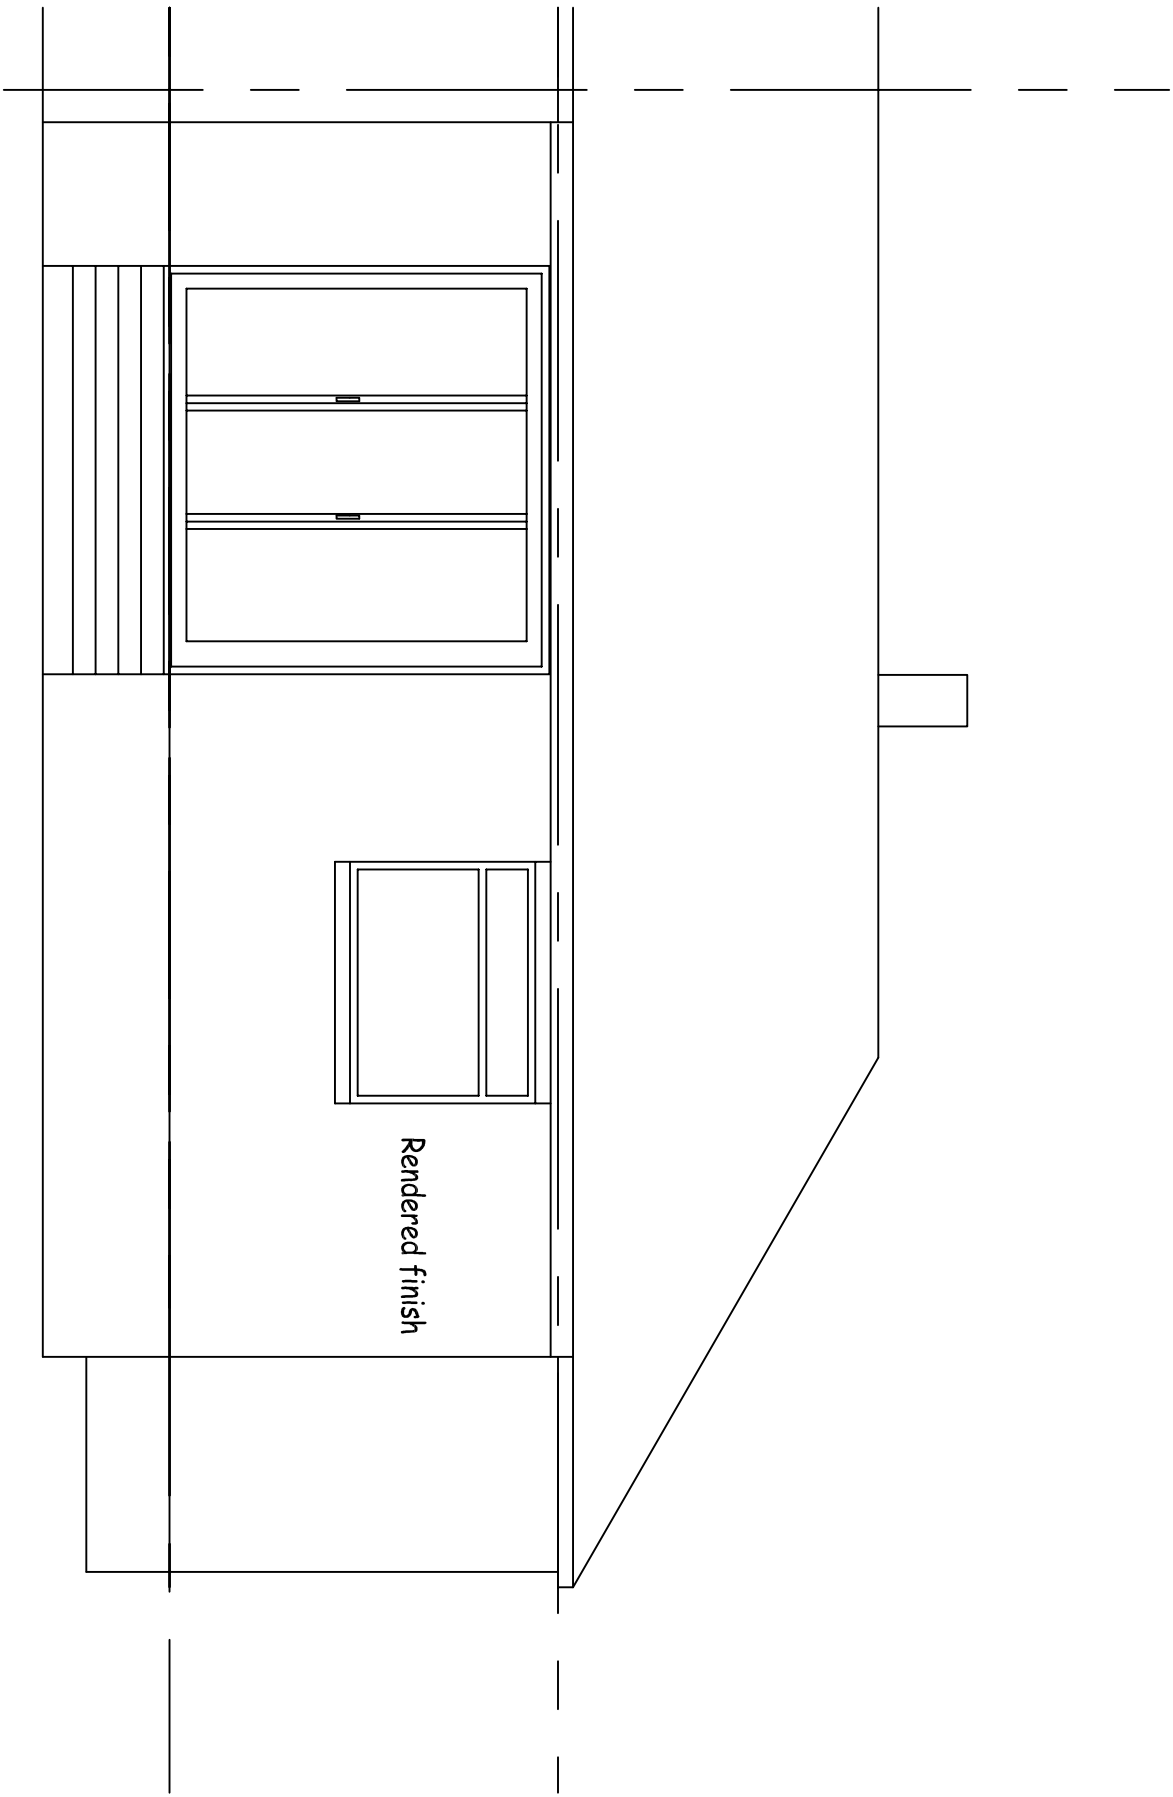
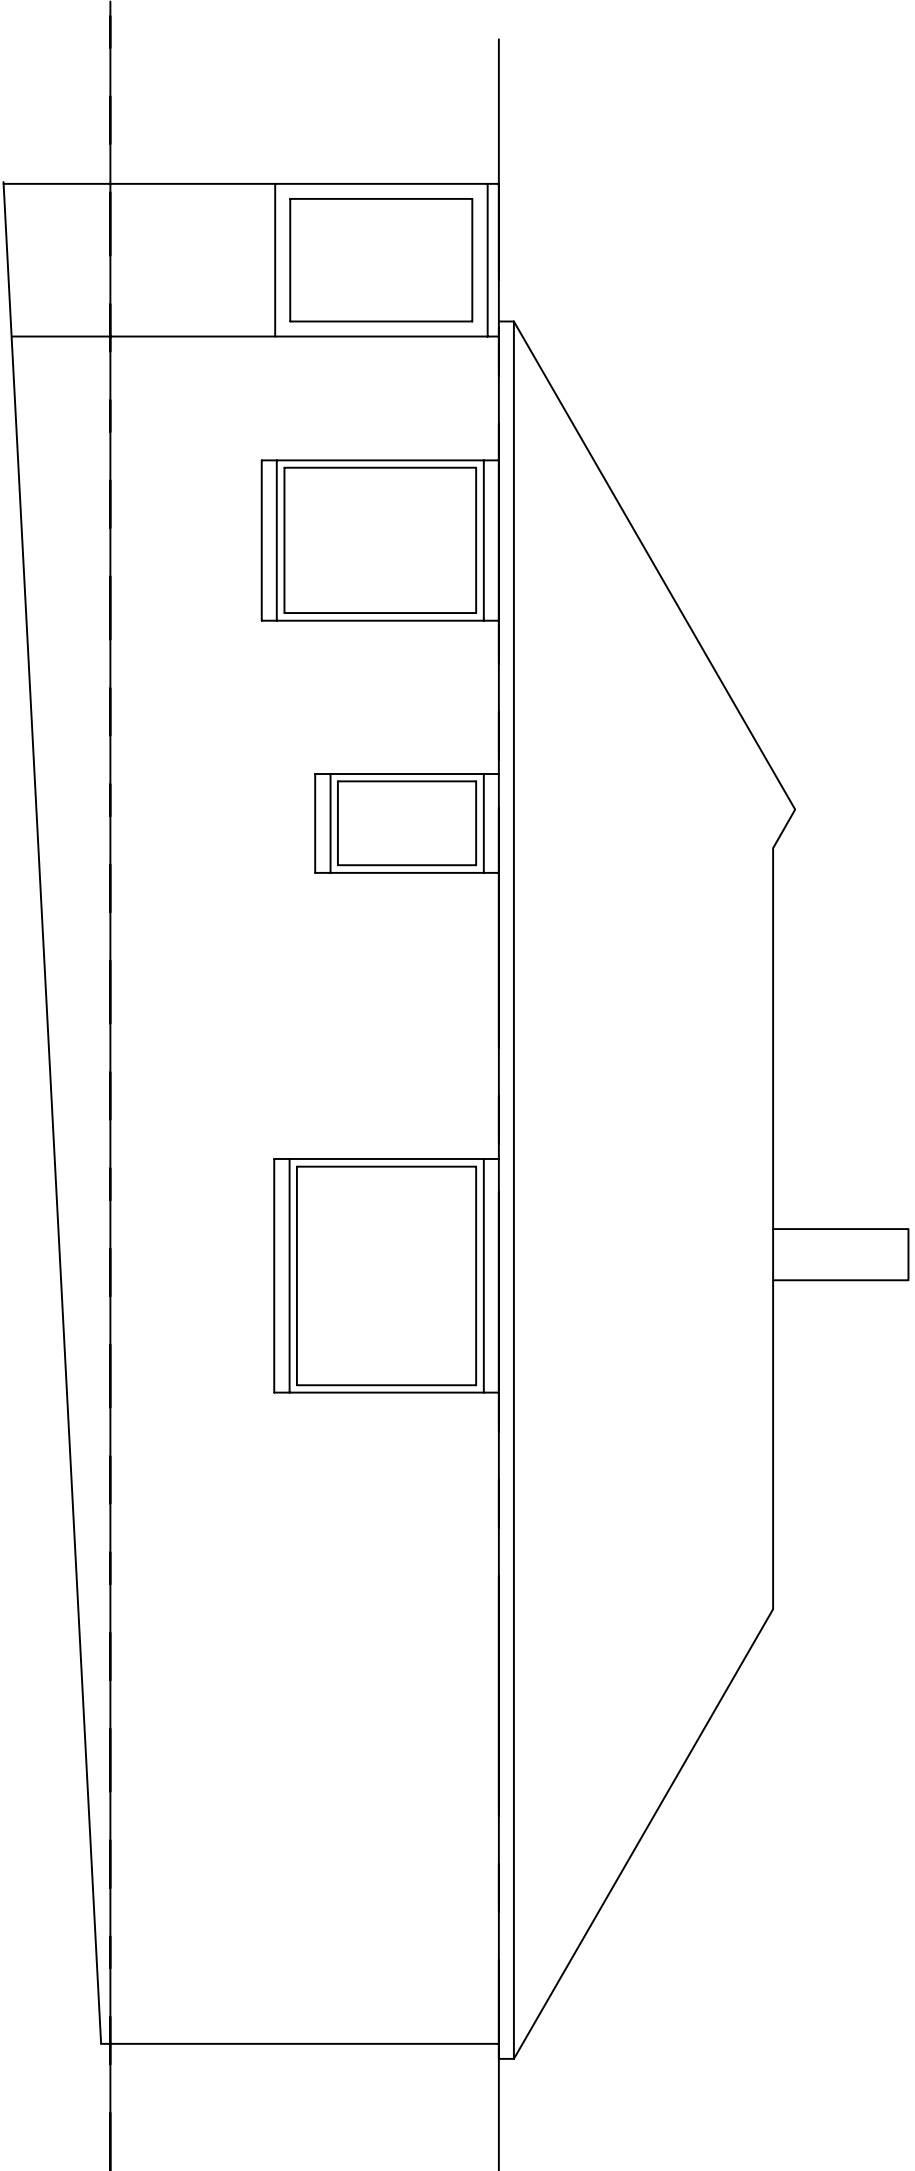


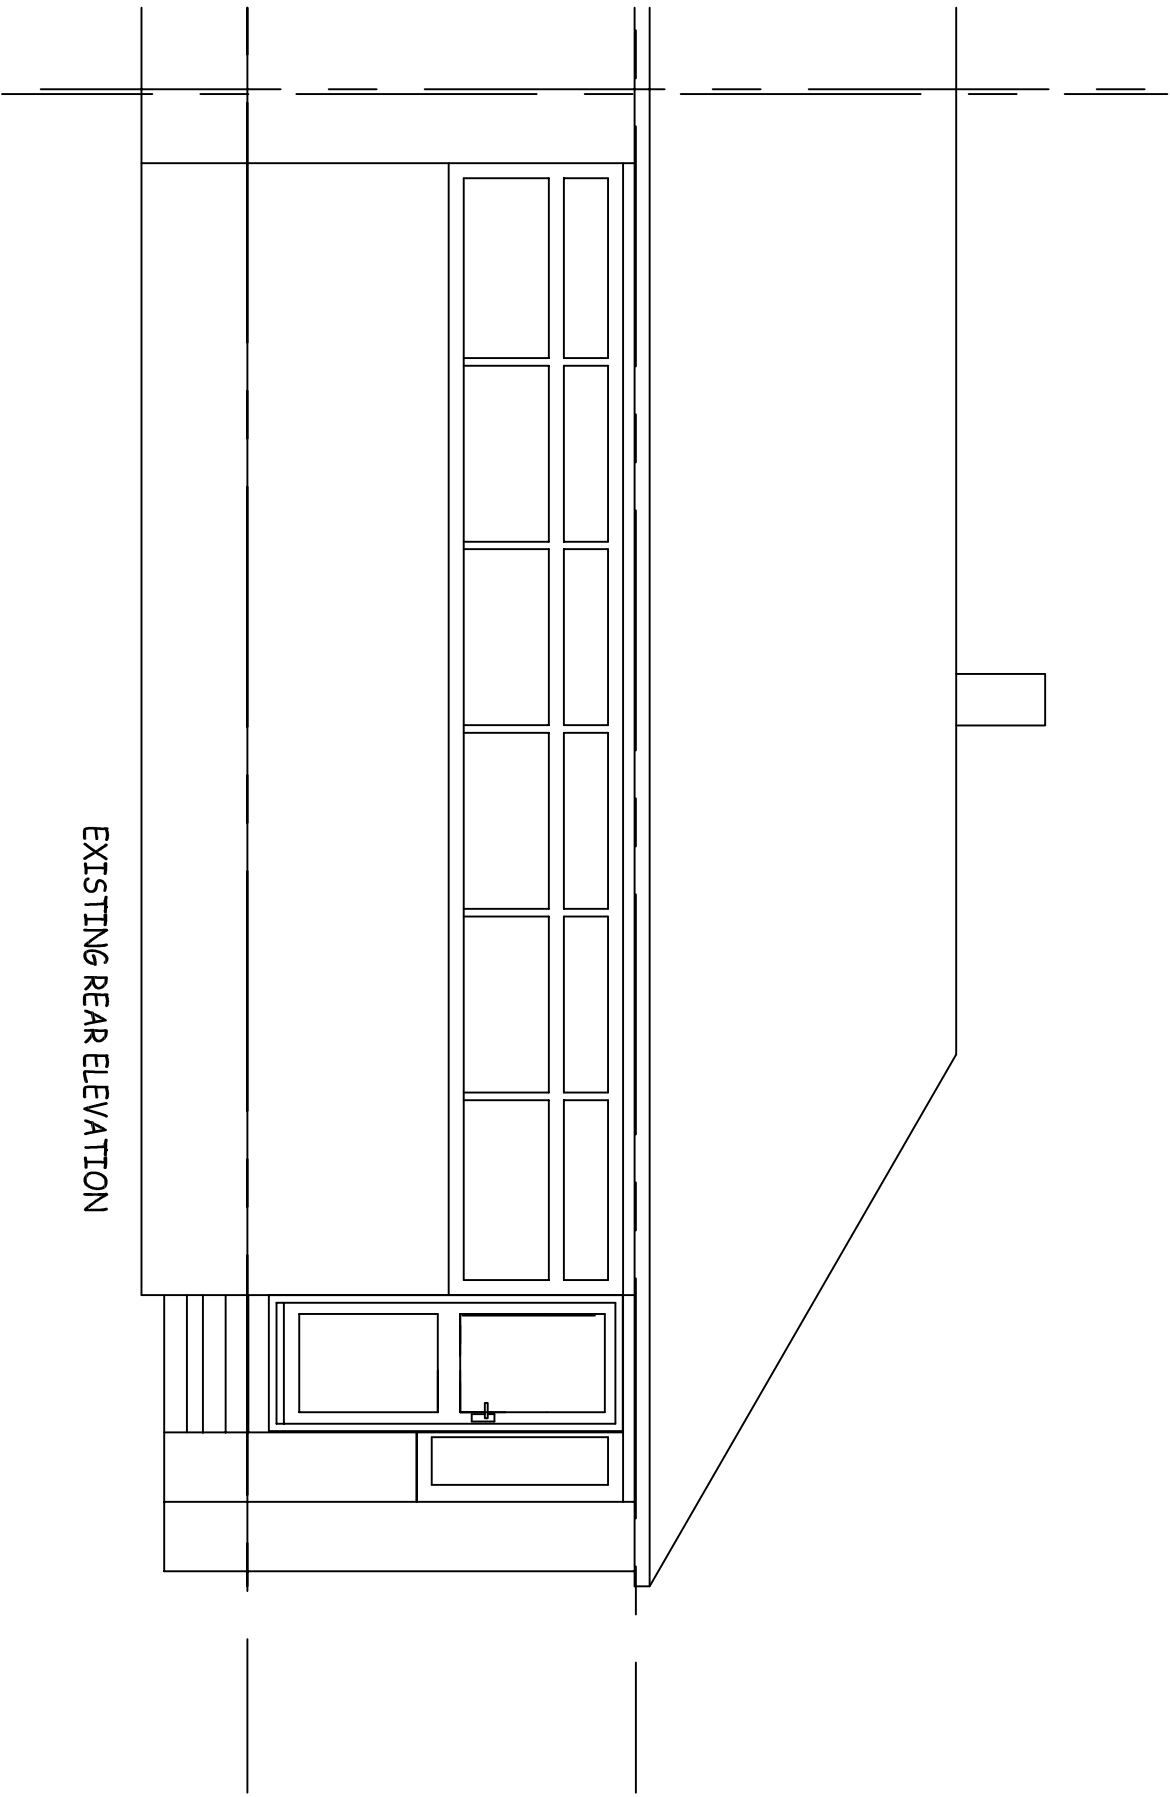


This drawing may be scaled for planning purposes only.
For all other purposes dimensions must be checked on
site and not scaled from the drawing.

PROPOSED REAR ELEVATION

PROPOSED SIDE ELEVATION

EXISTING REAR ELEVATION

EXISTING SIDE ELEVATION

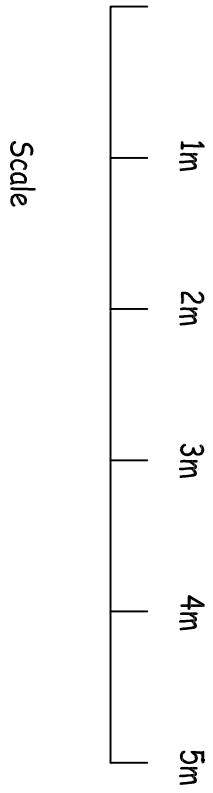

Client: Mr S Cook
Project: 8 Pinewood Avenue
..... Havant, Hants, PO9 3RD
Drawing Title: EXISTING AND PROPOSED
..... ELEVATIONS
Drawn By : SD
Date: Oct 14 Scale : 1:50@A2
Drawing No: A2-PW-002 Issue: A