

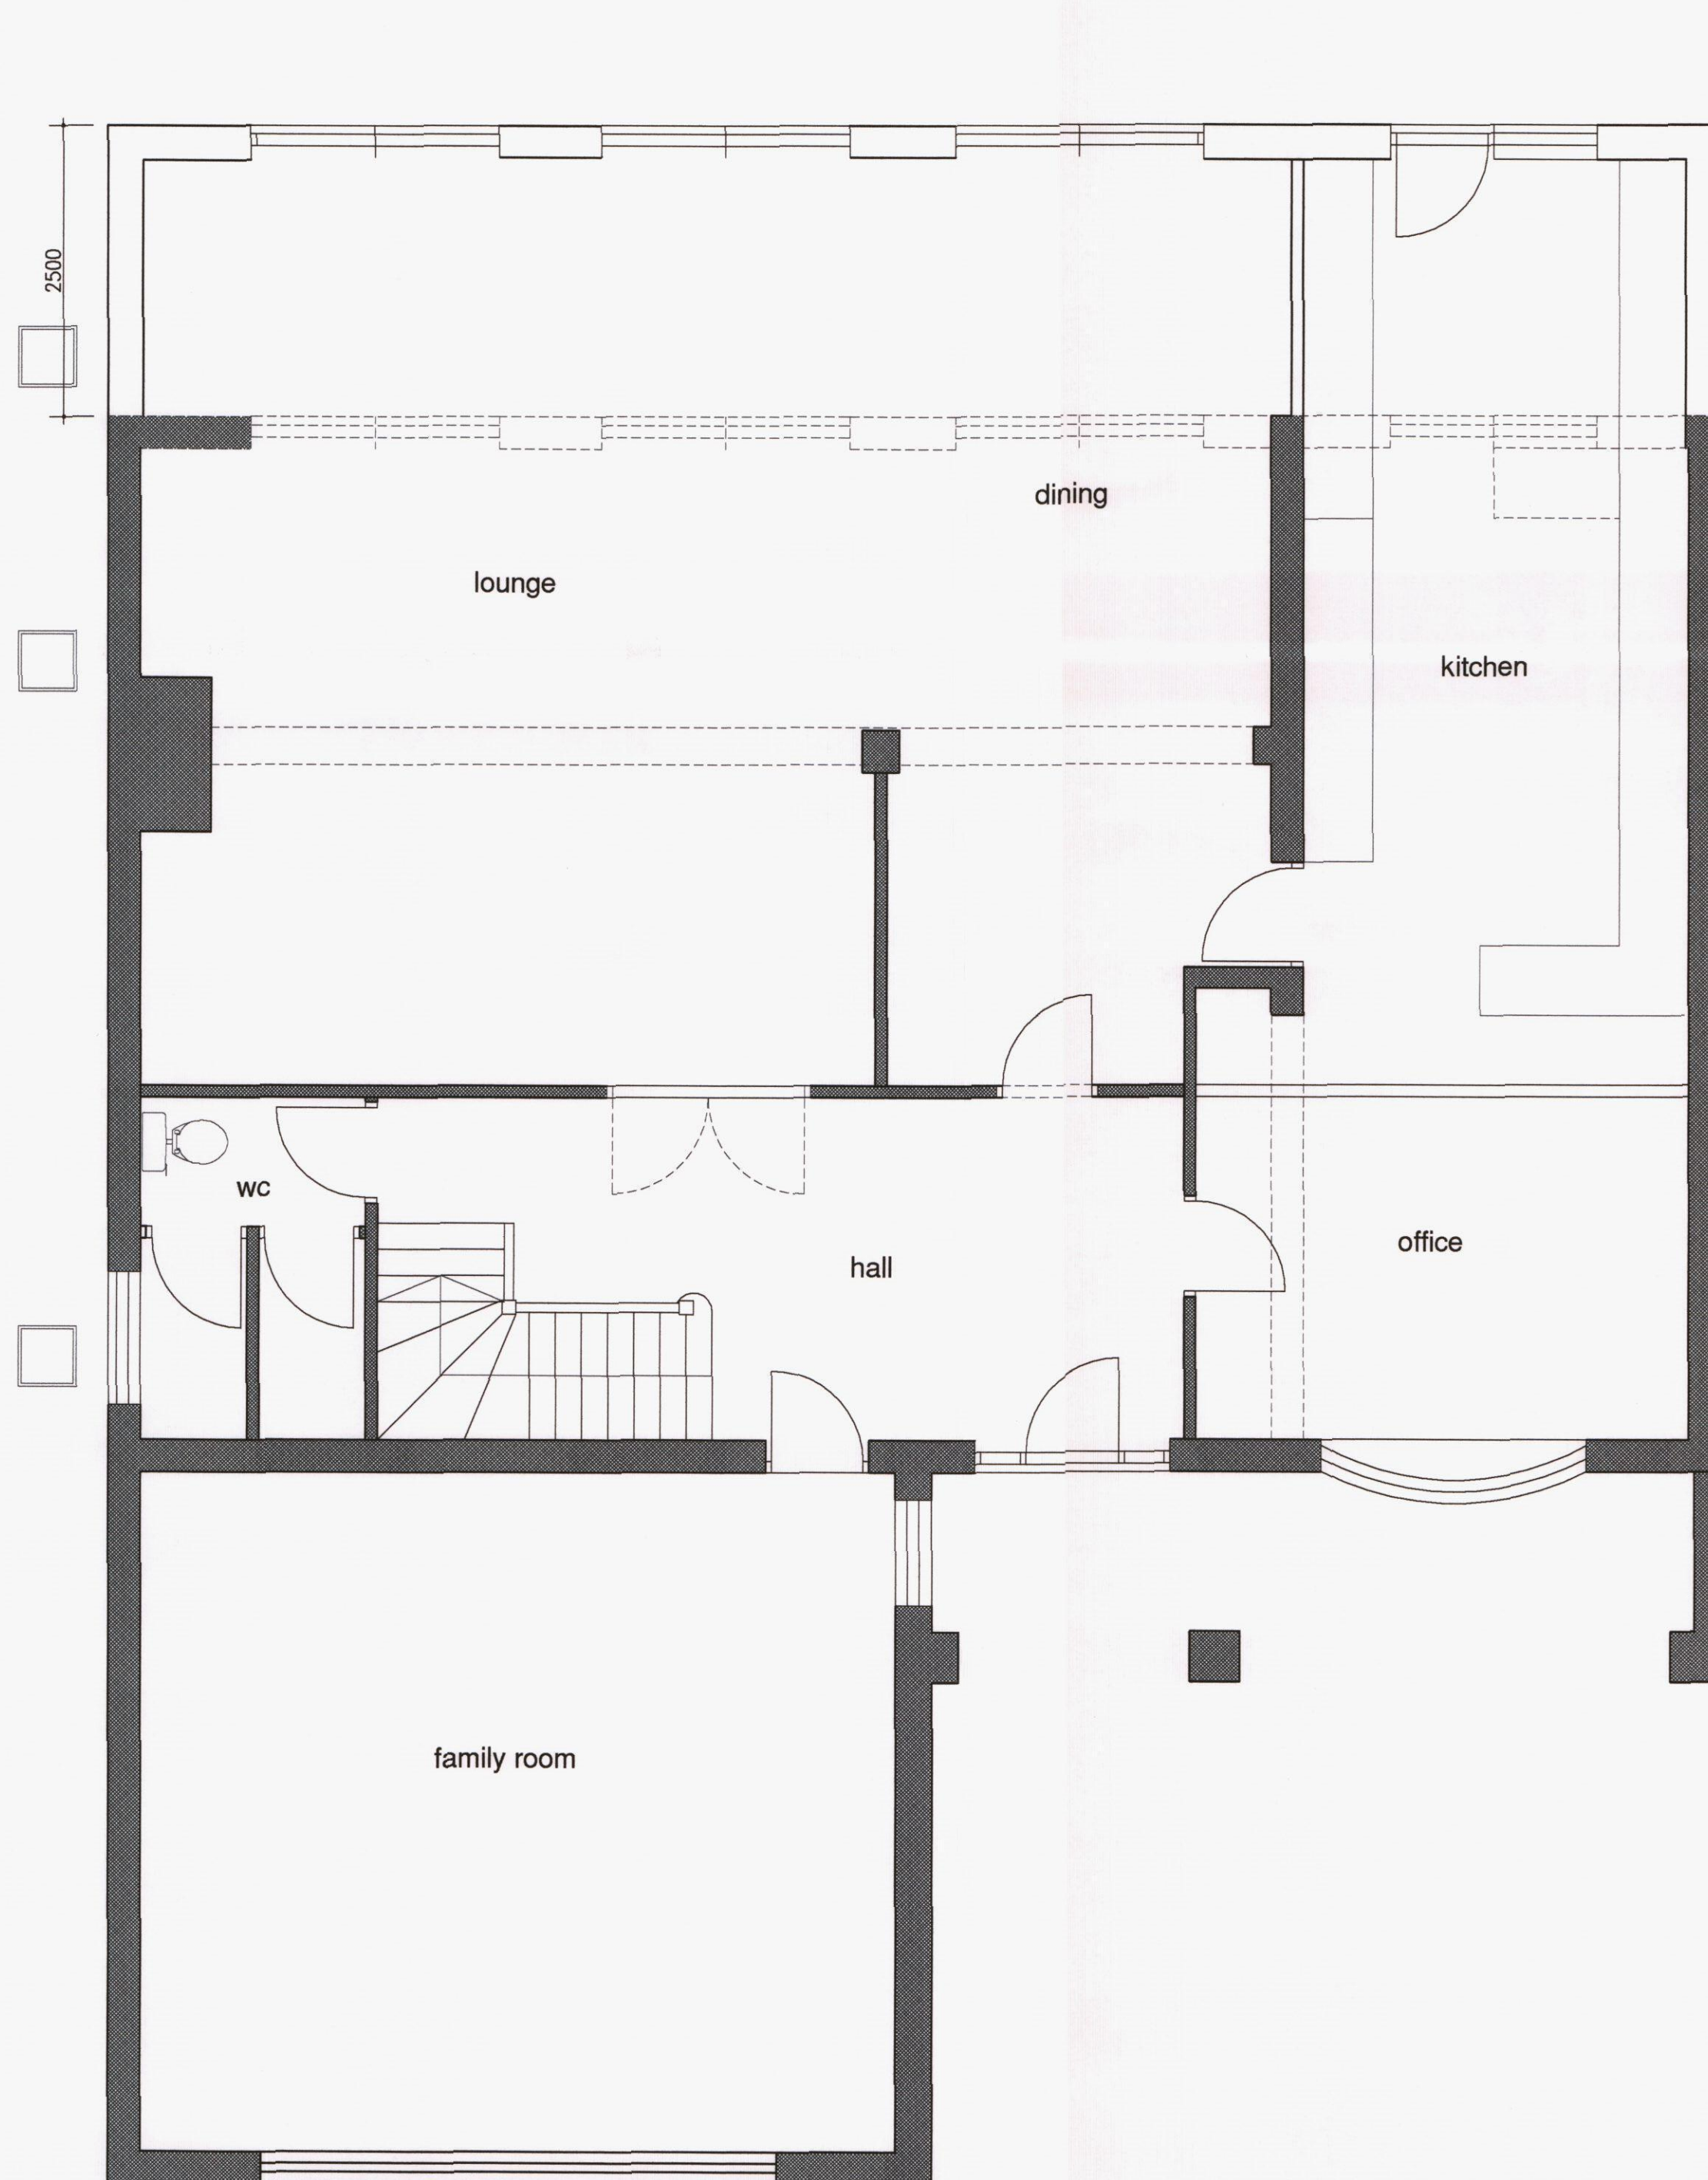


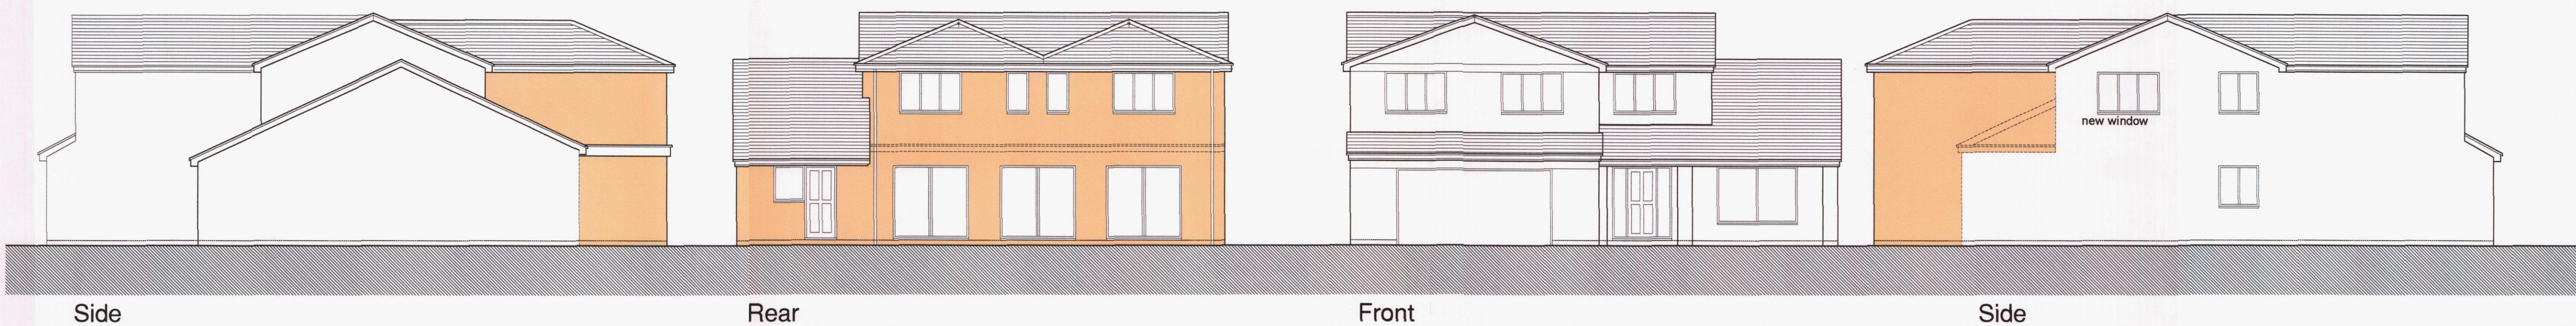

Ground Floor Plan

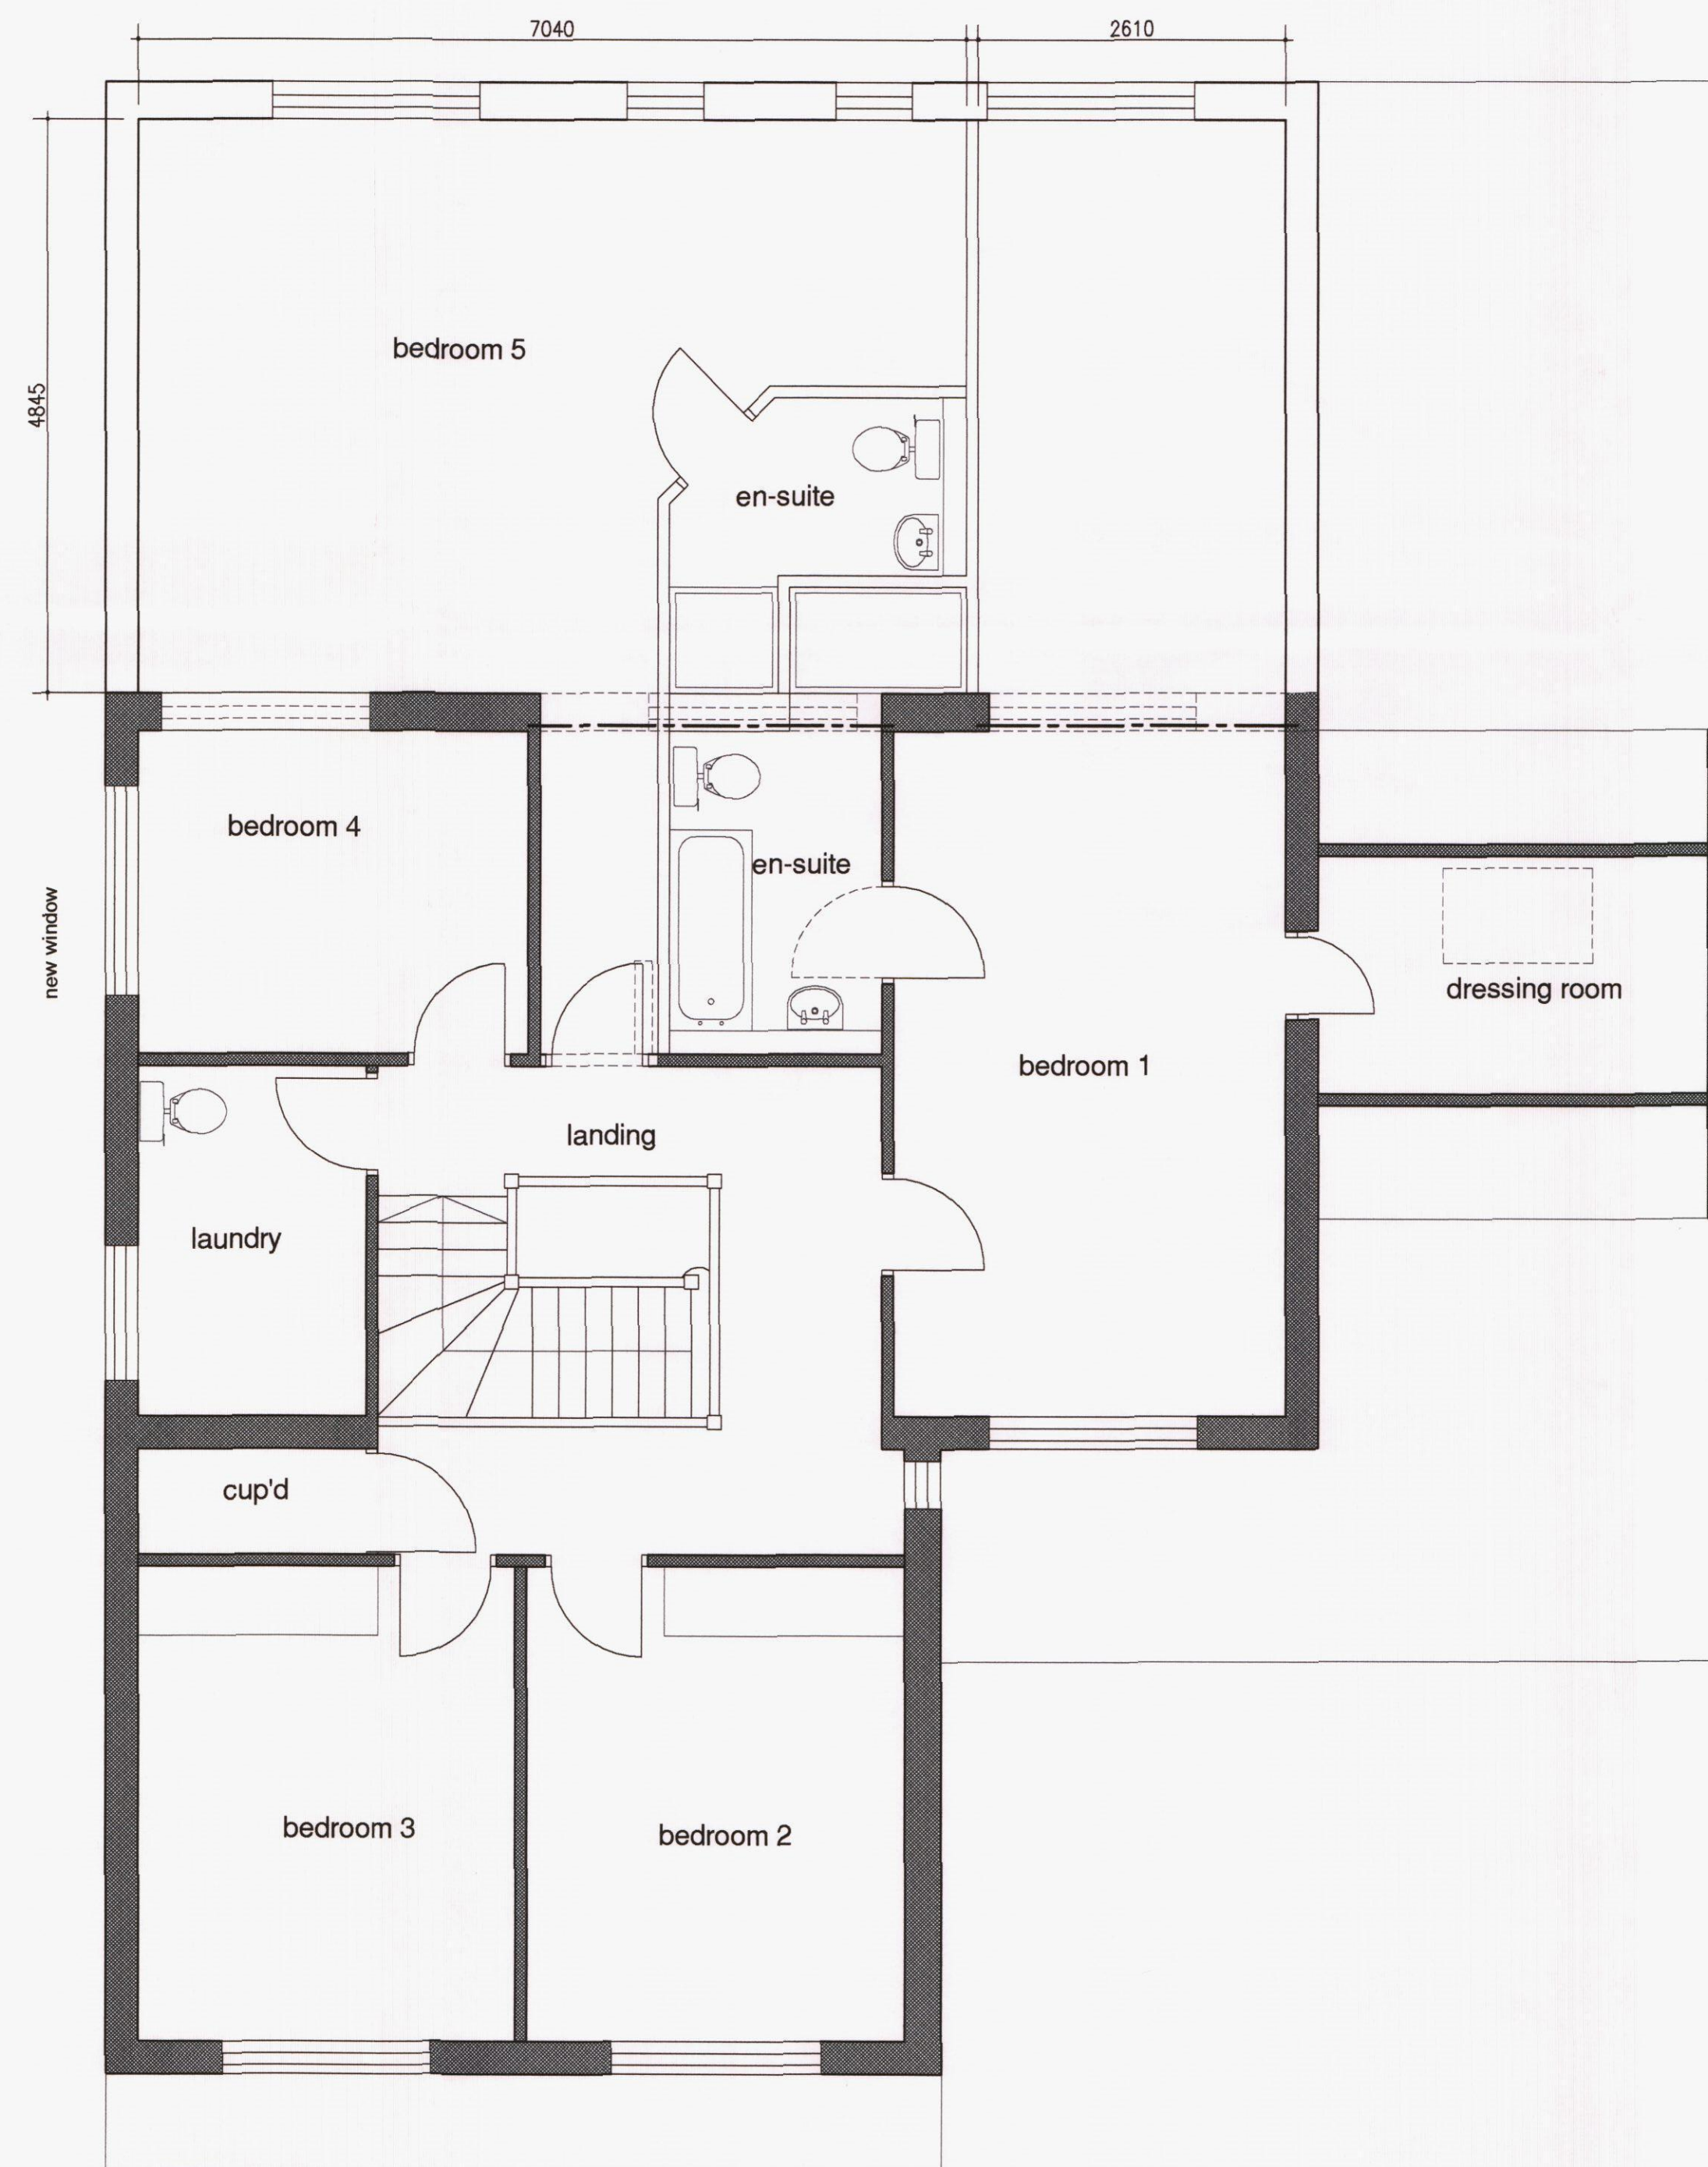

First Floor Plan

Rev	Original Issue	Dwn / Date	Chk / Date
A	Layout revised	mw 04.03.15	
-	Original Issue		

This drawing is copyright and must not be disclosed to third parties without permission
Scaled dimensions are not to be used for construction

4 Queensgate
Queens Road
Fareham
Hampshire
PO16 0NW

Tel: 01329 288911
Fax: 01329 221913
E-mail: admin@m2architecture.com

PROJECT

Proposed Alterations to
8 North Shore Road
Hayling Island

CLIENT

Mrs C Kimber

DRAWING TITLE

Plans, Elevations
Proposed

PROJECT NO.
14051

DRAWING NO.
200

REV.

SCALE
1:100 1:50

m2
architecture
architectural technologist

HAVANT BOROUGH
COUNCIL
12 MAY 2015
RECEIVED