


Scale 1:100


▲ Underside of ridge board

▼ Top of ceiling joists
▲ Ceiling

▼ Finished Floor Level Ground

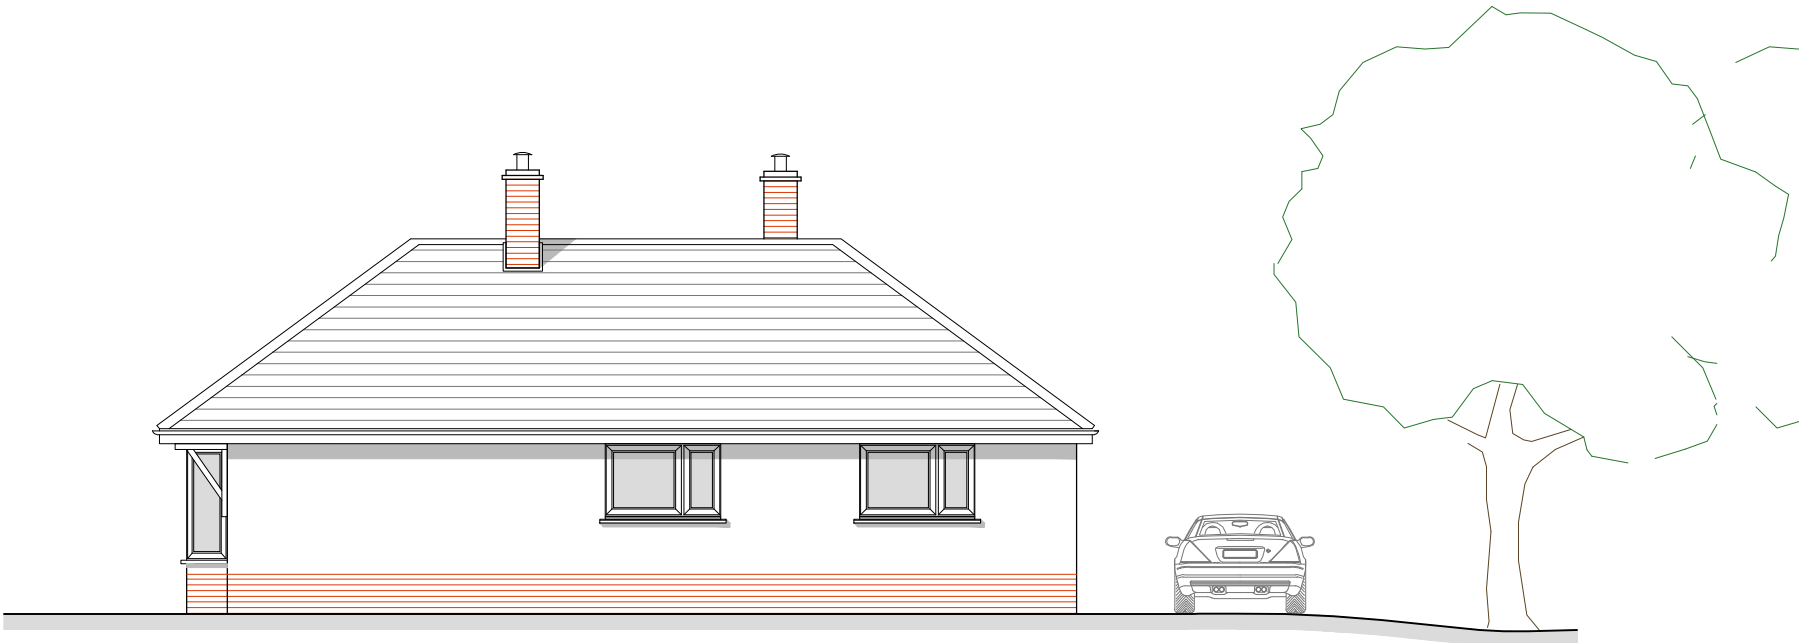


Existing North Elevation
Scale 1:100

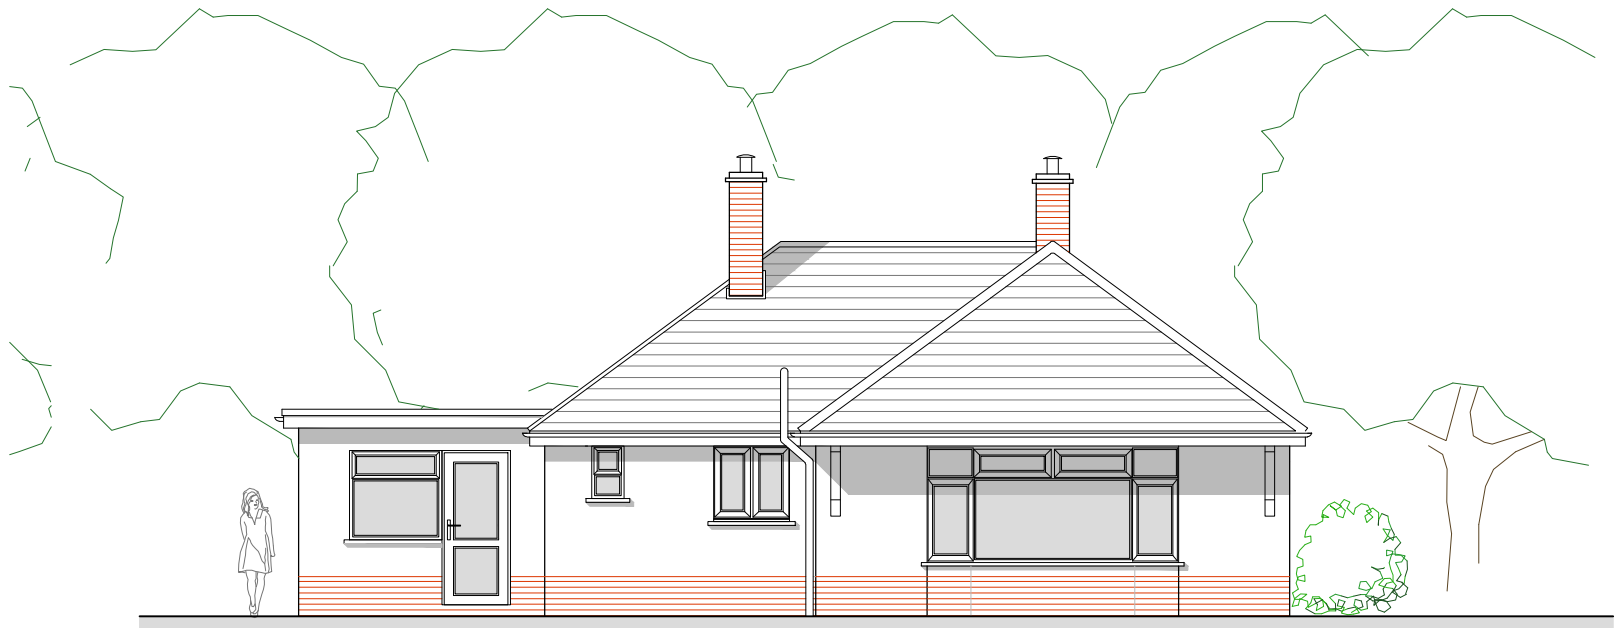

Existing East Elevation
Scale 1:100

Rev	Date	Description	By	PM
A	27.01.15	First Issue	FB	MD

REVISIONS

 

Design Team Studios LLP
Copyright Reserved
Check Dimensions on Site

© Crown copyright and database rights (2015)
Ordnance Survey 0100031673
© Local Government Information House Limited copyright and database rights (2015) 0100031673

DRAWING STATUS:
Existing

REVISION:
A

PROJECT
Extension and alterations to
32 South Road, Hayling Island
CLIENT
David & Lea Friend

Scale @ A3: 1:100
Date : © Jan 2015

Drawn by : FB
Checked by : MD

DRAWING TITLE
Existing North & East Elevations

DRAWING NUMBER:
202.E102_A



Design Team
Studios

City Office (Design Drawn)
The Clock Tower, Great Southsea Street at Castle Road
Southsea, Portsmouth, Hants, PO5 3BY
Tel: 02392 837149

South Downs Office (iDraw)
51 Catherington Lane, Horndean, Hants, PO8 9HT.
Tel: 02392 346 530

E: info@designteamstudios.com
W: www.designteamstudios.com