


Additional windows to be changed

Existing East Elevation


Windows to be changed

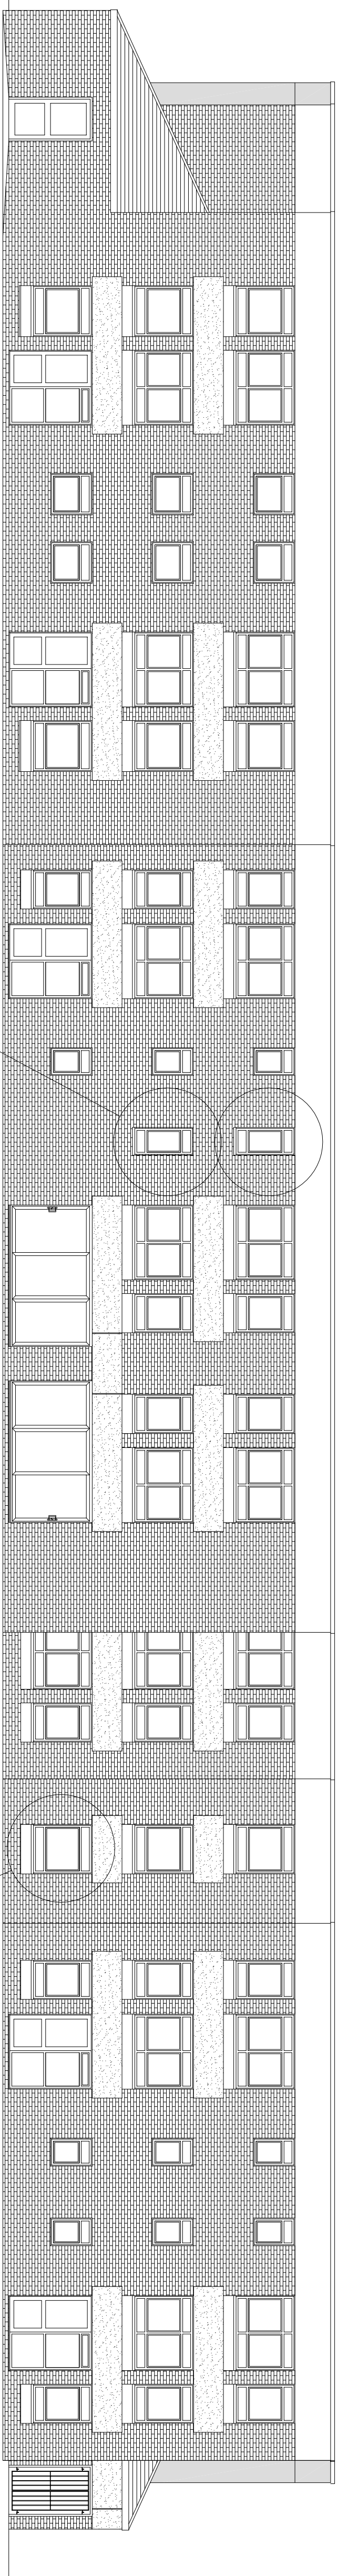


Additional windows to be changed

Proposed East Elevation


Windows to be changed

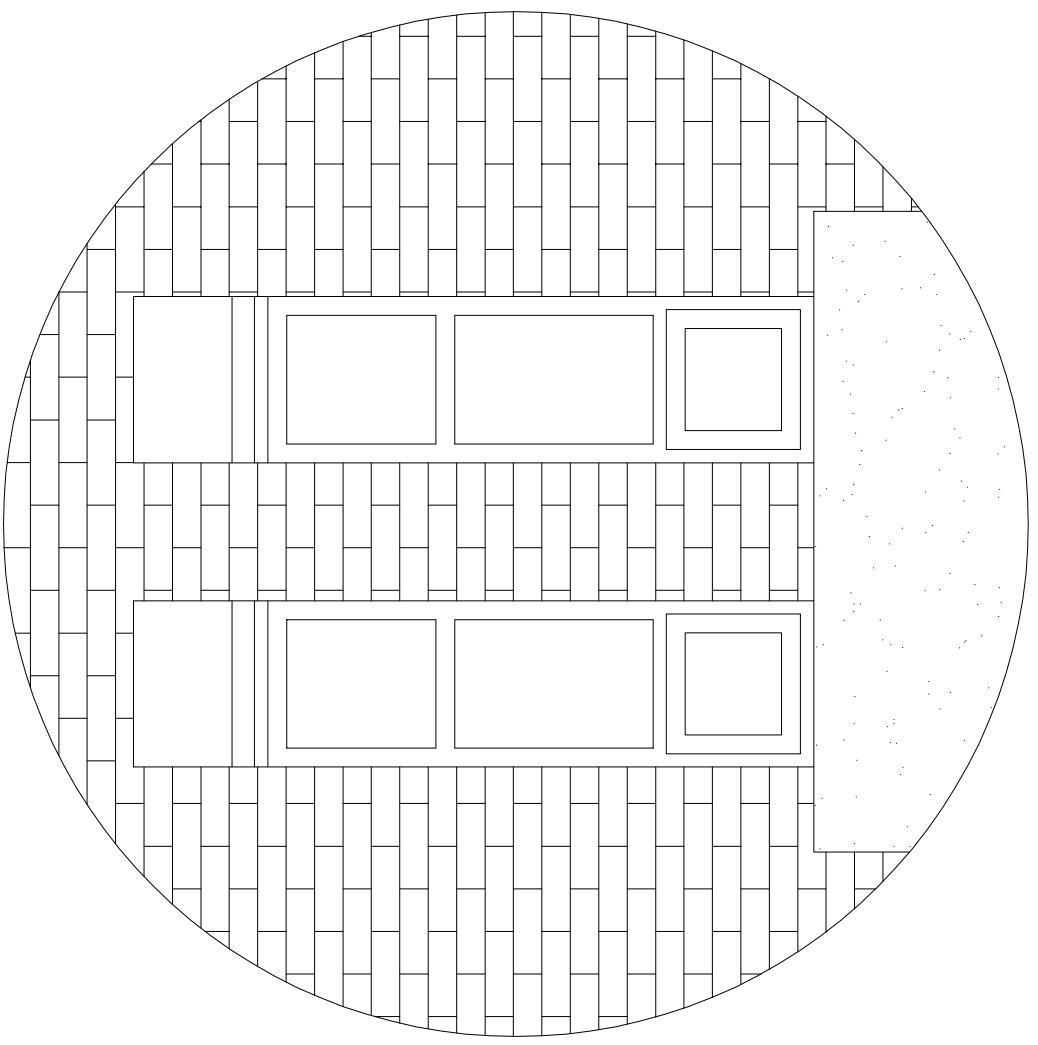


Existing Windows

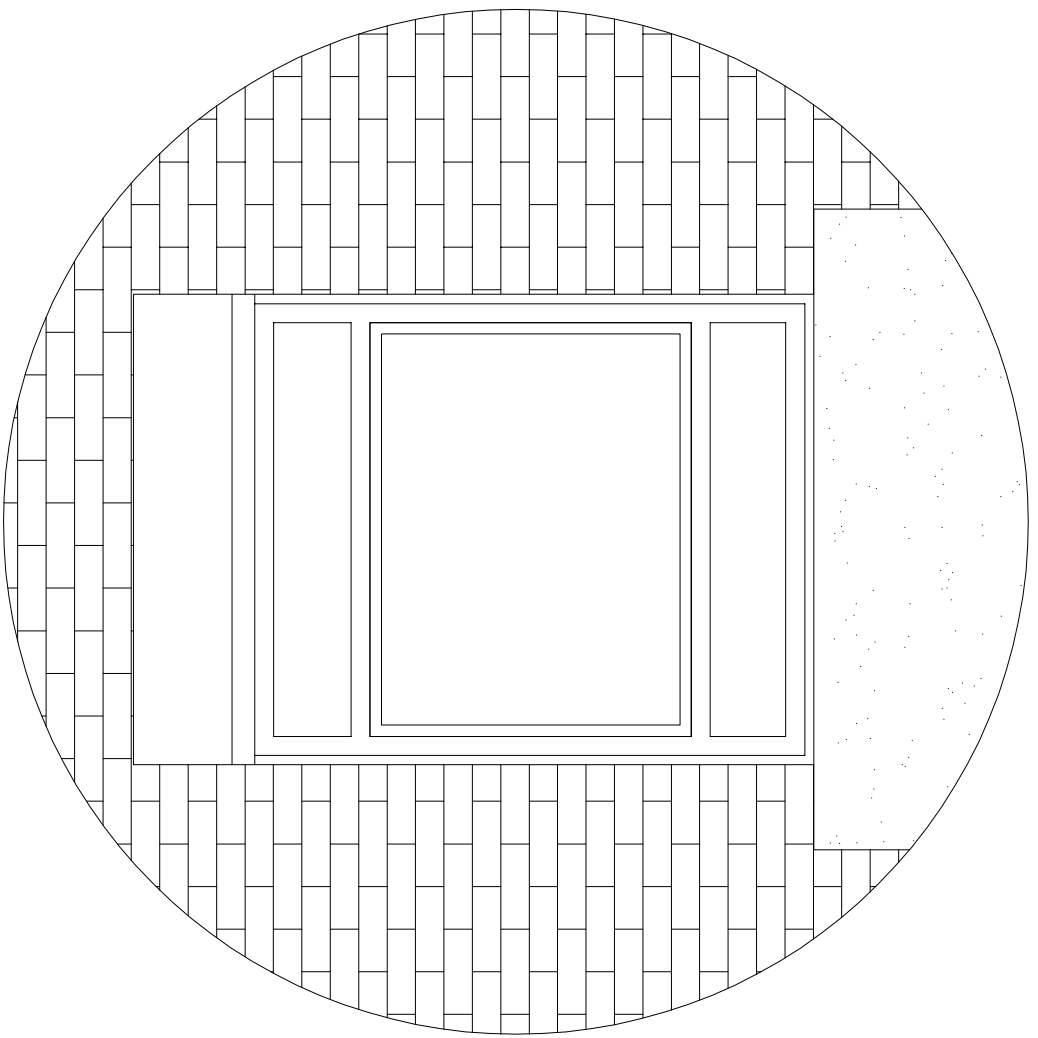

Proposed Windows

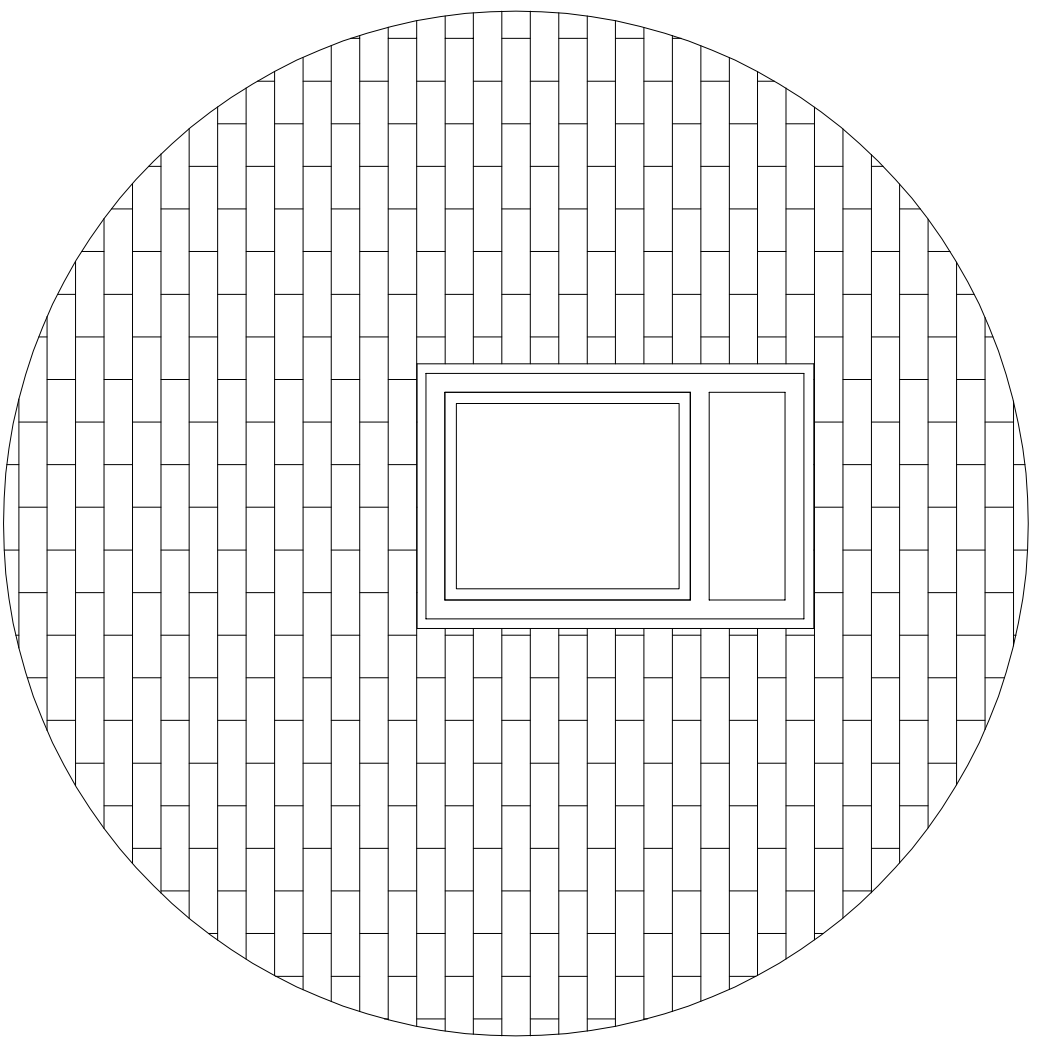

Additional Existing Windows

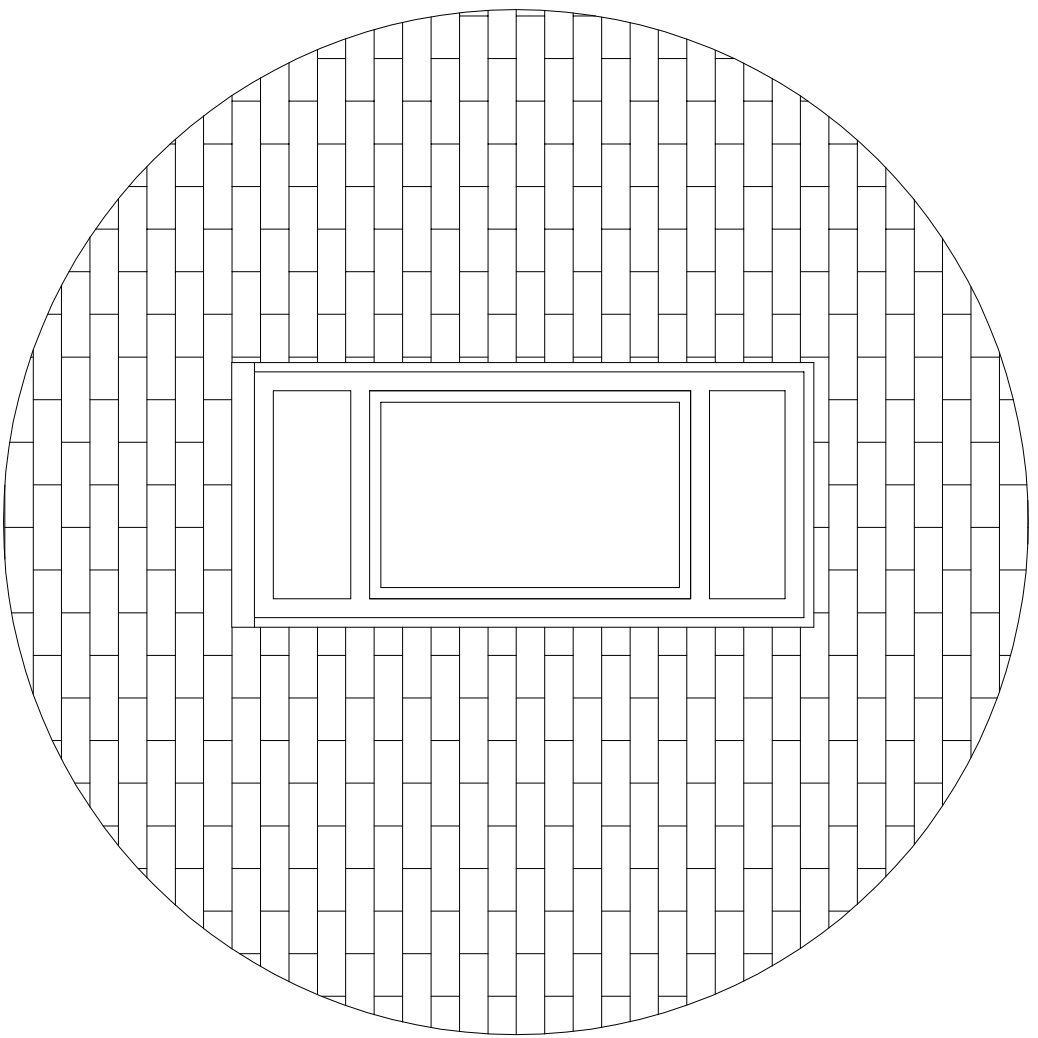

Additional Proposed Windows

NOTES:

6 No. existing narrow UPVC windows to be replaced with 6 No. new narrow UPVC windows, using Low E double glazed units, to allow the internal rooms to be converted from shower and bath rooms to bedrooms in the revised layout.

Additionally the replacement of 2 No. of the old adjacent windows with a increased depth to match the new windows, using UPVC windows to match the existing in style.

Dwg No.: PTL150009 A		Project: ALTERATION AND REFURBISHMENT PROJECT AT CONNORS KEEP ROBIN GARDENS, POB 98J	
DATE: Sept 2014		CLIENT: Peterborough City Council	
SCALE: 1:100 (50 @ A1)		CHECKED: [Signature]	
DRAWN BY: ST		TITLE: EXISTING AND PROPOSED EAST ELEVATIONS AND WINDOW DETAILS	
TOWNINGTON		PARKER	
TORRINGTON		PLANNING	
COPYRIGHT: The copyright of this document lies with Parker Torrington Limited. No use or copying of this document is permitted without the prior written consent of Parker Torrington Limited other than for the purposes of copying for contract documentation and for the use of the client.		Parker Torrington Limited, Chichester, Hampshire, PO19 1JH. Tel: 01243 79242-3 Fax: 01243 79242-4 Email: info@parker-torrington.co.uk	