


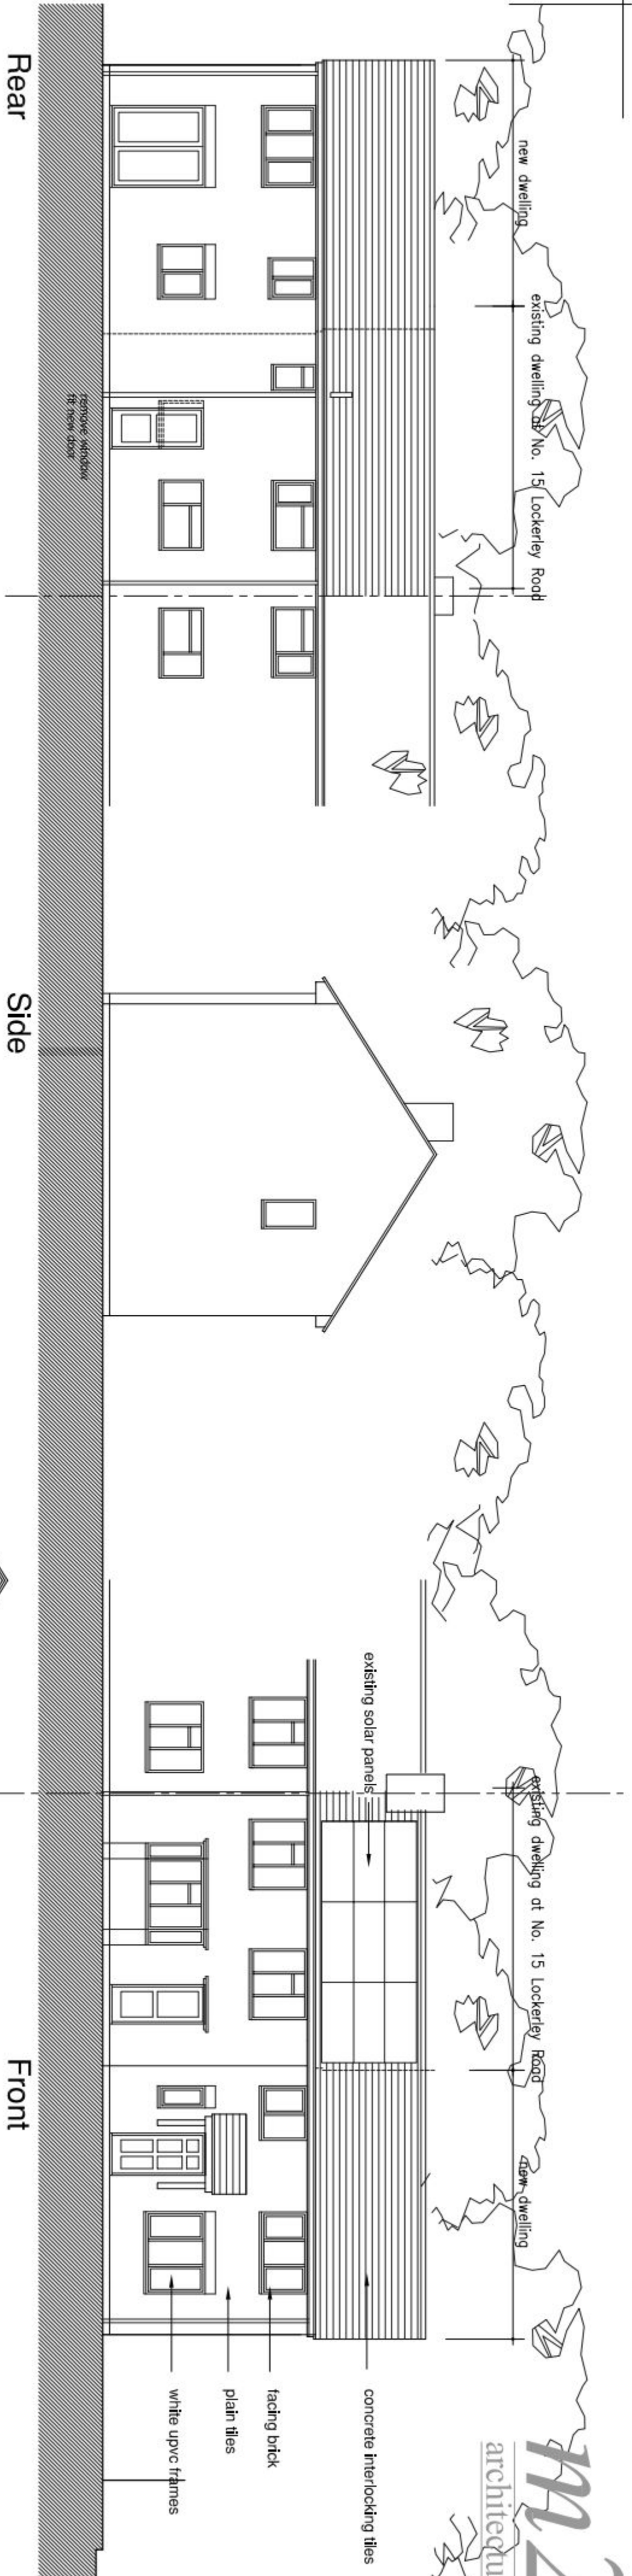
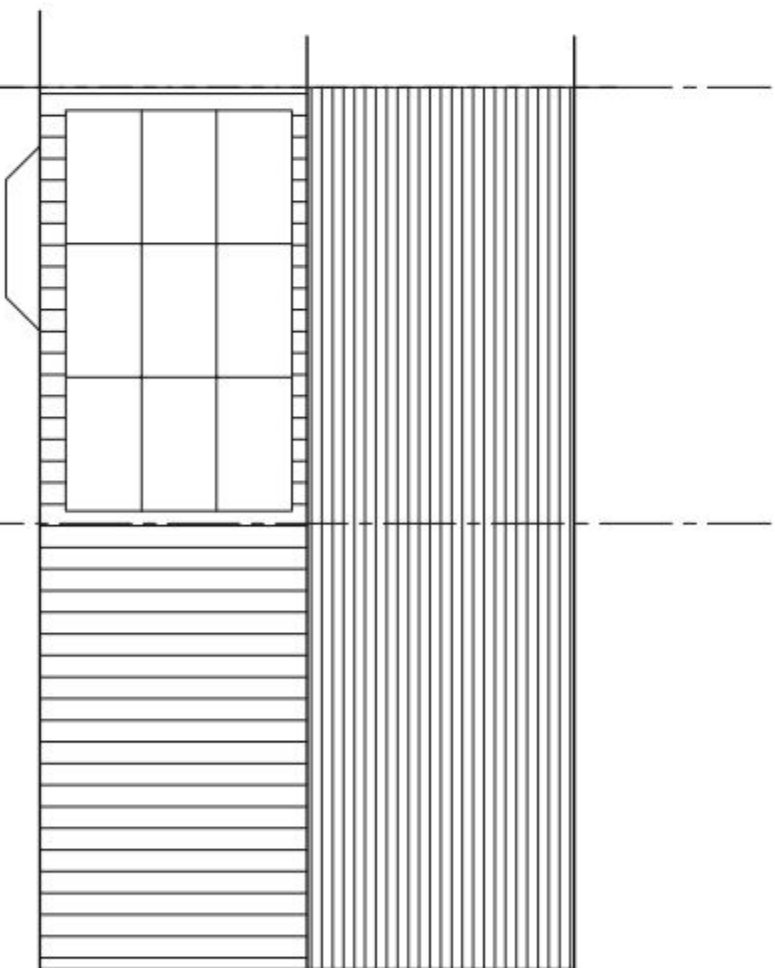


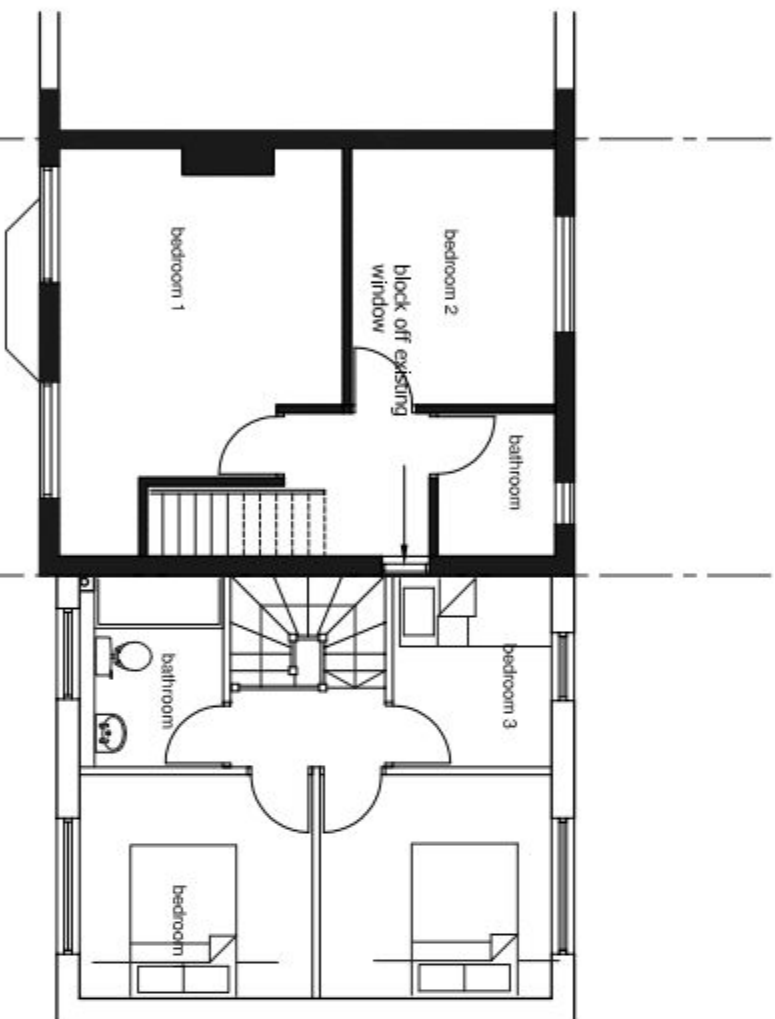

SUPERSEDED

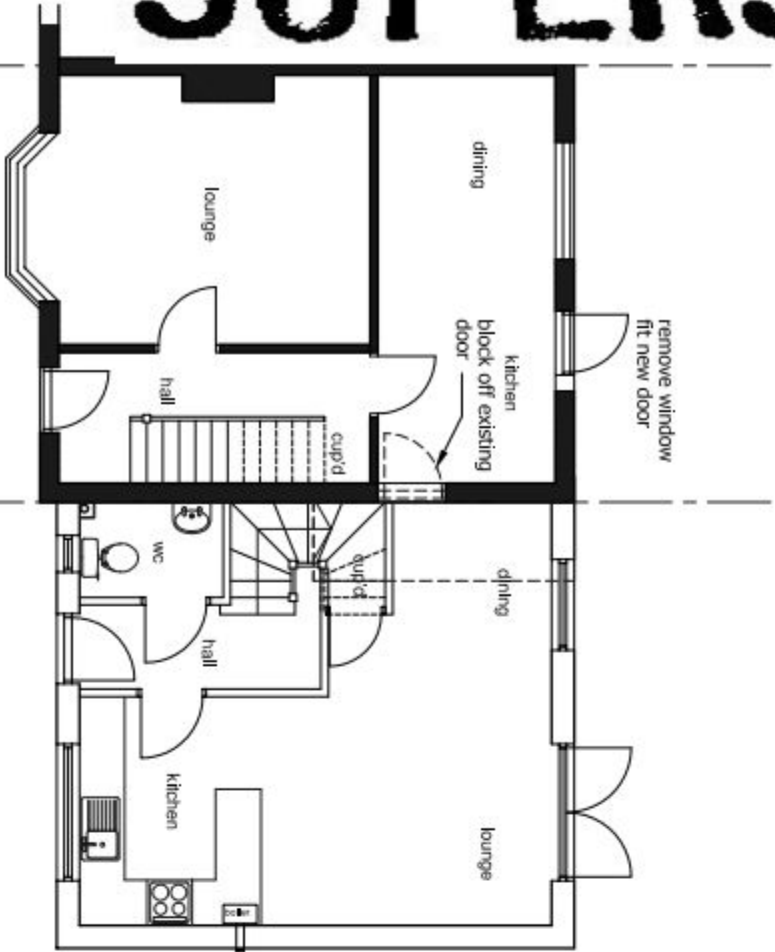

Proposed Section

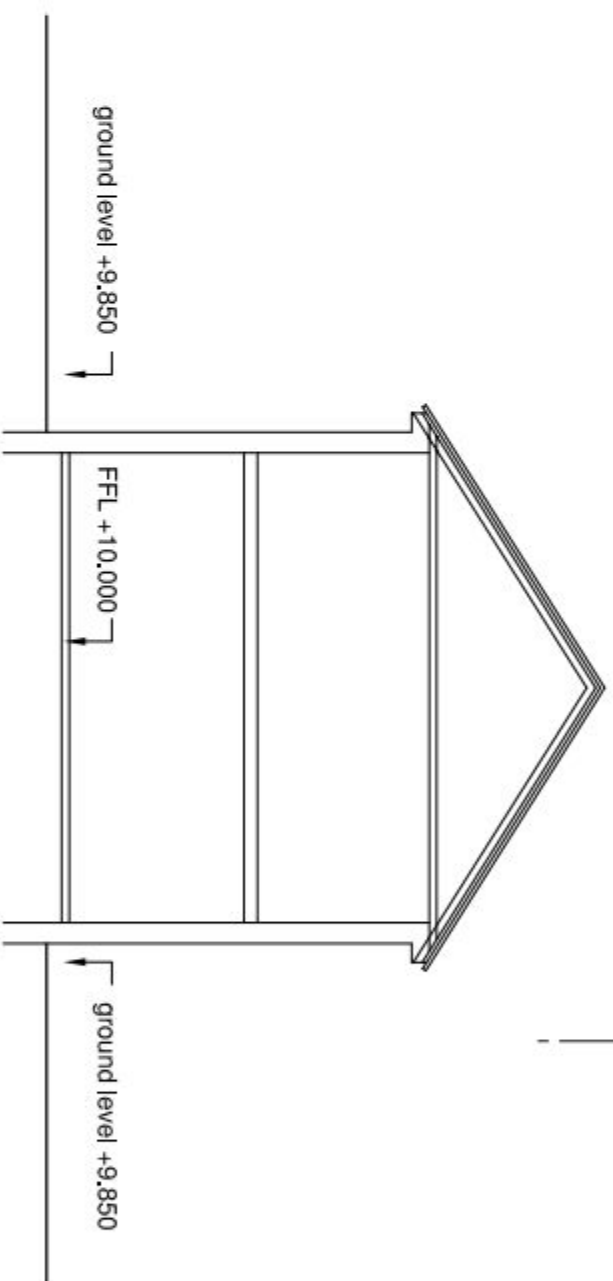

A	Rear elevation revised	mww 18.06.14	CMK / Date
-	Original Issue		
Rev		Draw / Date	CMK / Date

This drawing is copyright and must not be disclosed to third parties without permission

Scaled dimensions are not to be used for construction

4 Queensgate
Queens Road
Fareham
Hampshire
PO16 0NW

Tel: 01329 288911
Fax: 01329 221913
E-mail: admin@m2architecture.com

PROJECT
Proposed New Dwelling on Land Adjacent
15 Lockerley Road
Havant

CLIENT
East Pallant Developers

DRAWING TITLE
Proposed Plans, Elevations

PROJECT NO. 14022
DRAWING NO. 100
REV. A
SCALE 1:100