



38 PARK ROAD, PURBROOK, POYSES

PROPOSED SIDE EXTENSION AND LOFT CONVERSION

Scale 1:50

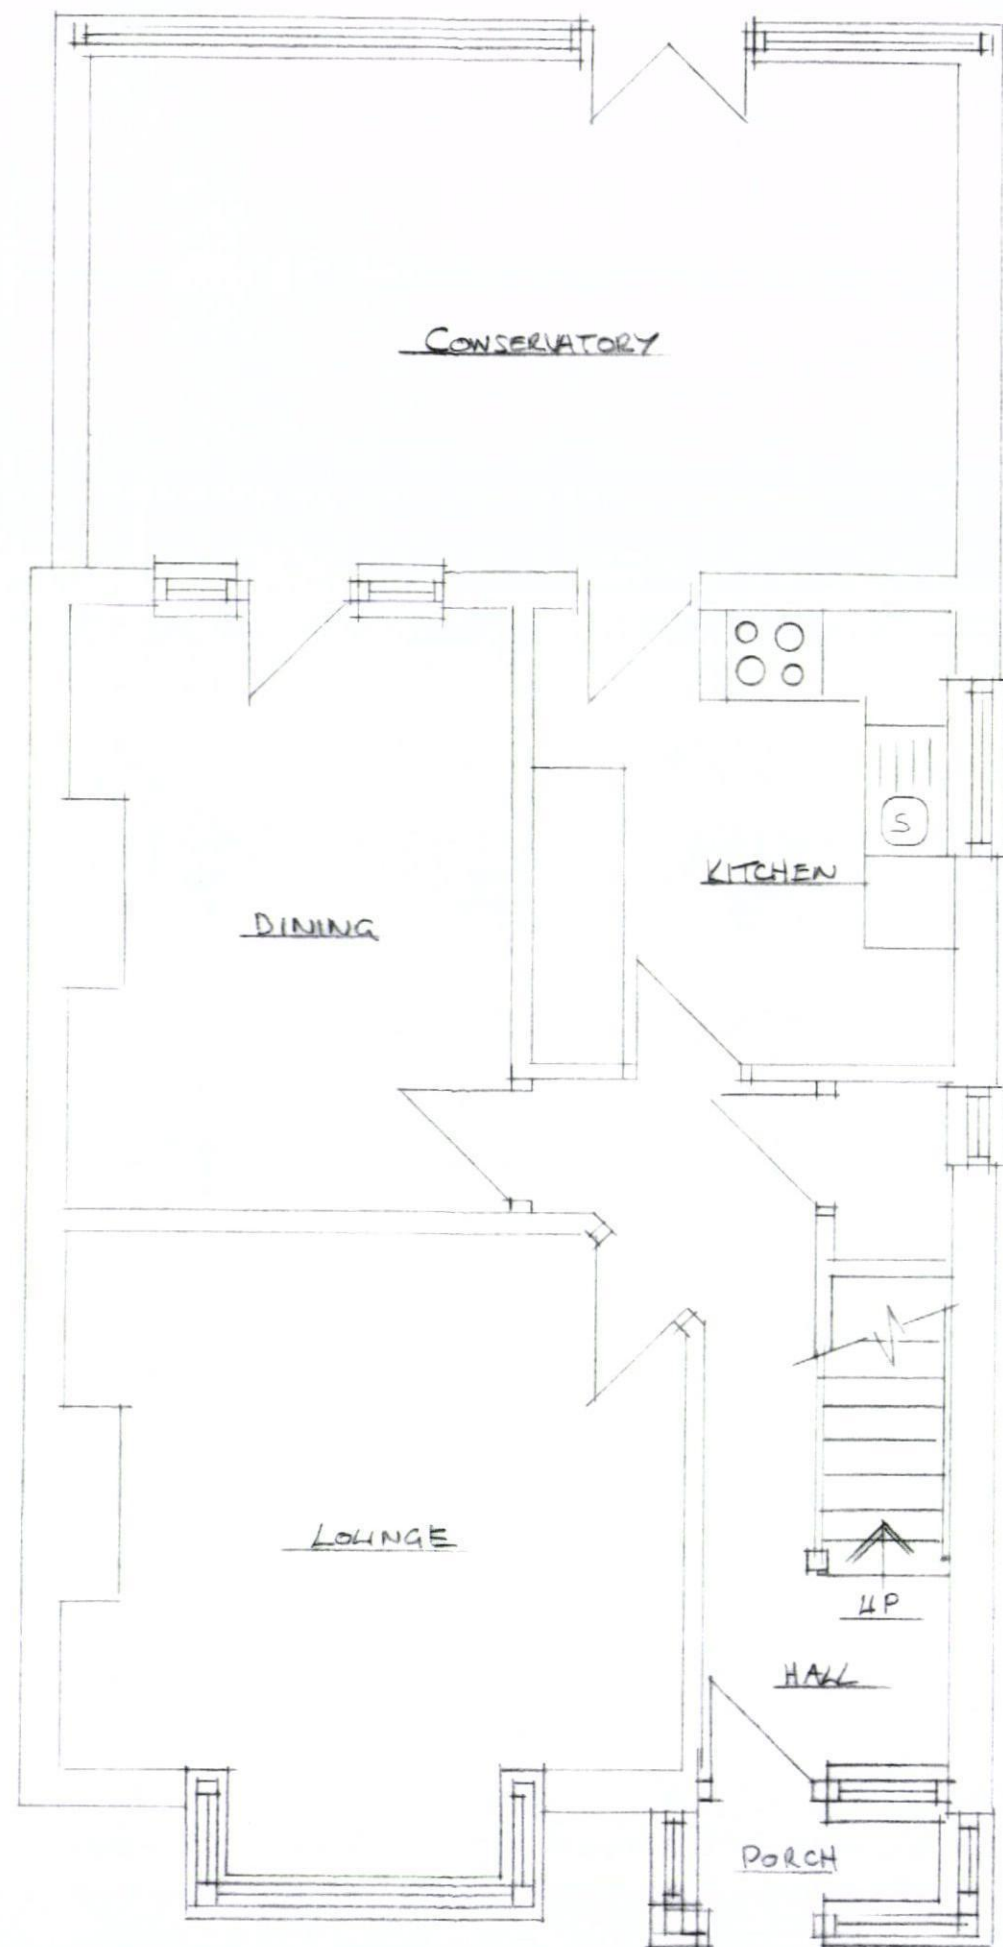

EXISTING GROUND FLOOR PLAN

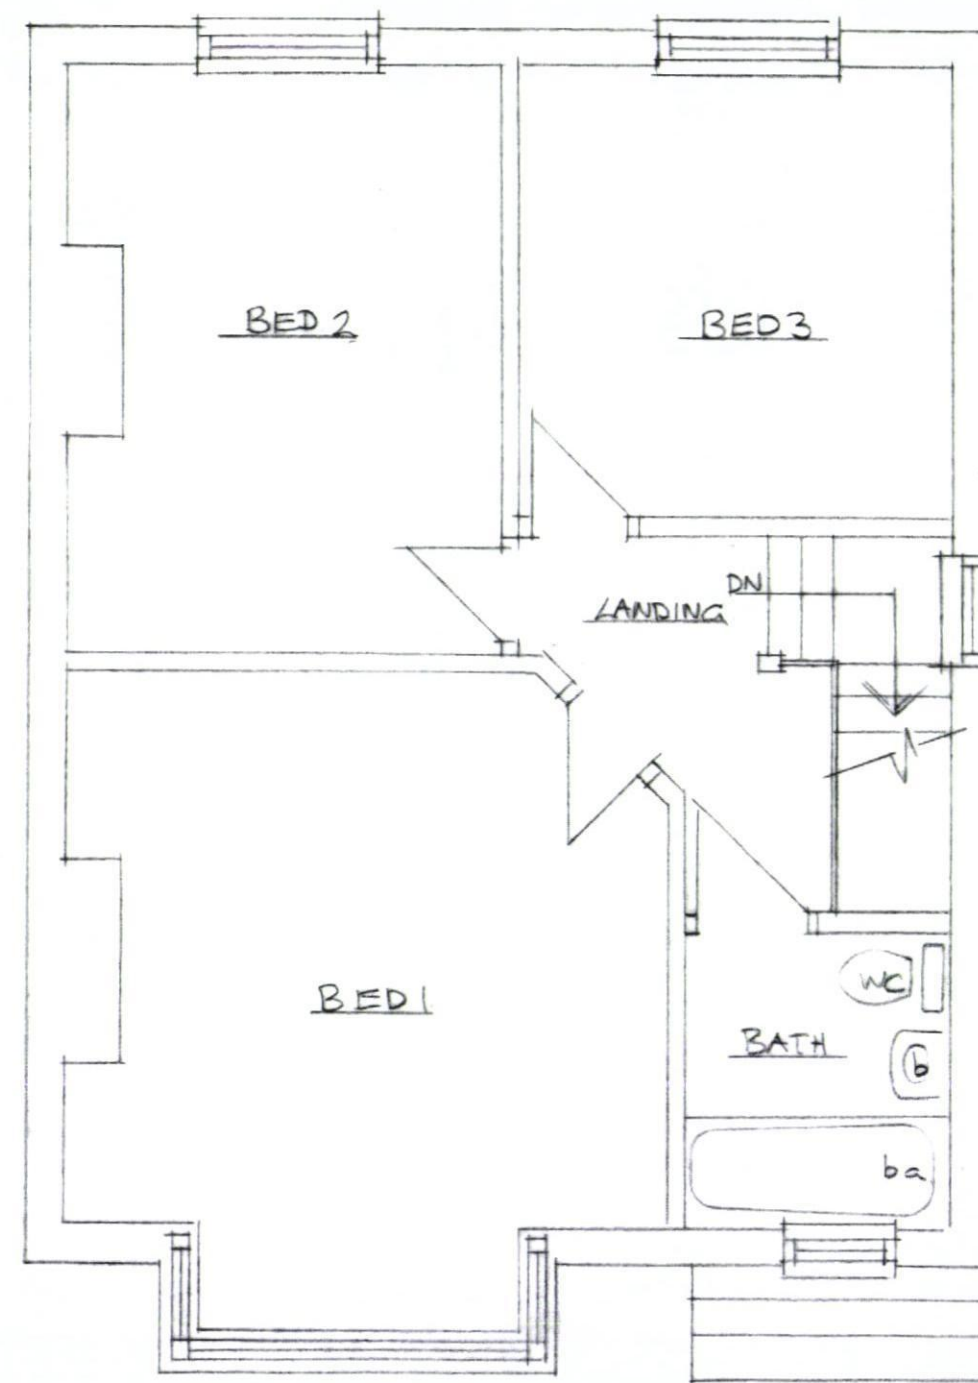

EXISTING FIRST FLOOR PLAN

RECEIVED
11 NOV 2014
HAVANT BOROUGH
COUNCIL