


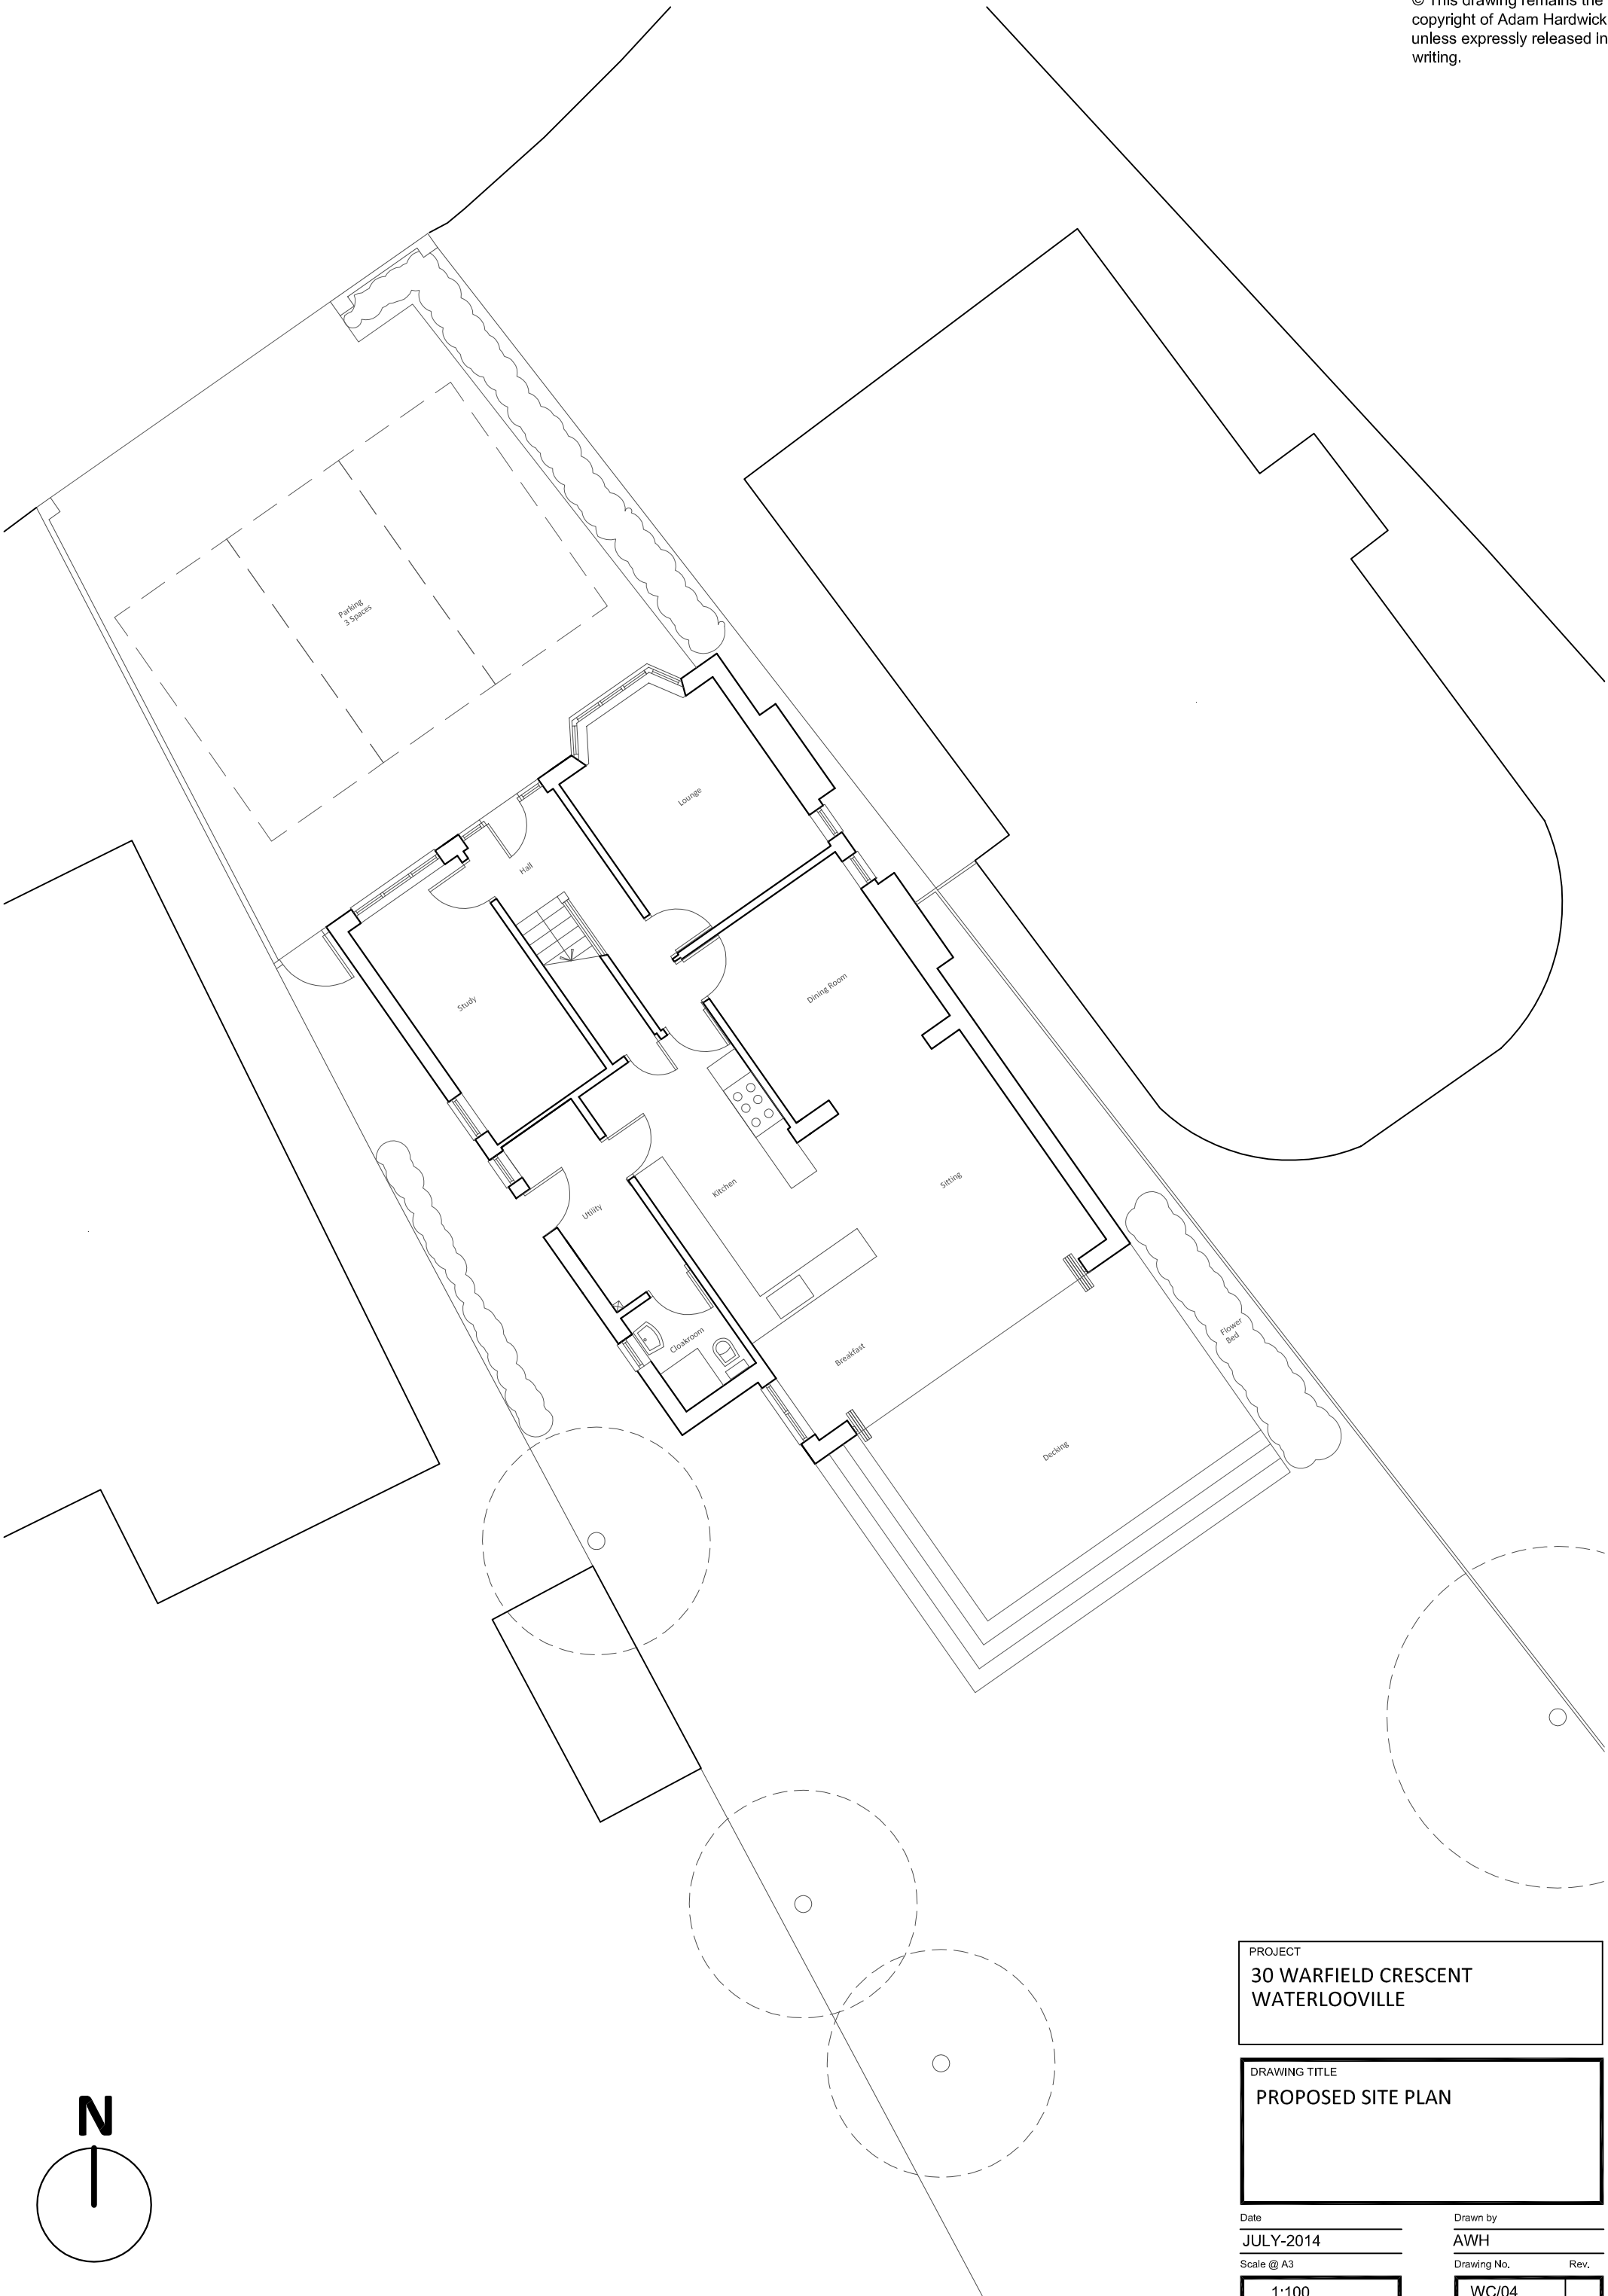

PROJECT
**30 WARFIELD CRESCENT
WATERLOOVILLE**

DRAWING TITLE
PROPOSED SITE PLAN

Date
JULY-2014

Scale @ A3

1:100

Drawn by
AWH

Drawing No., Rev.

WC/04