
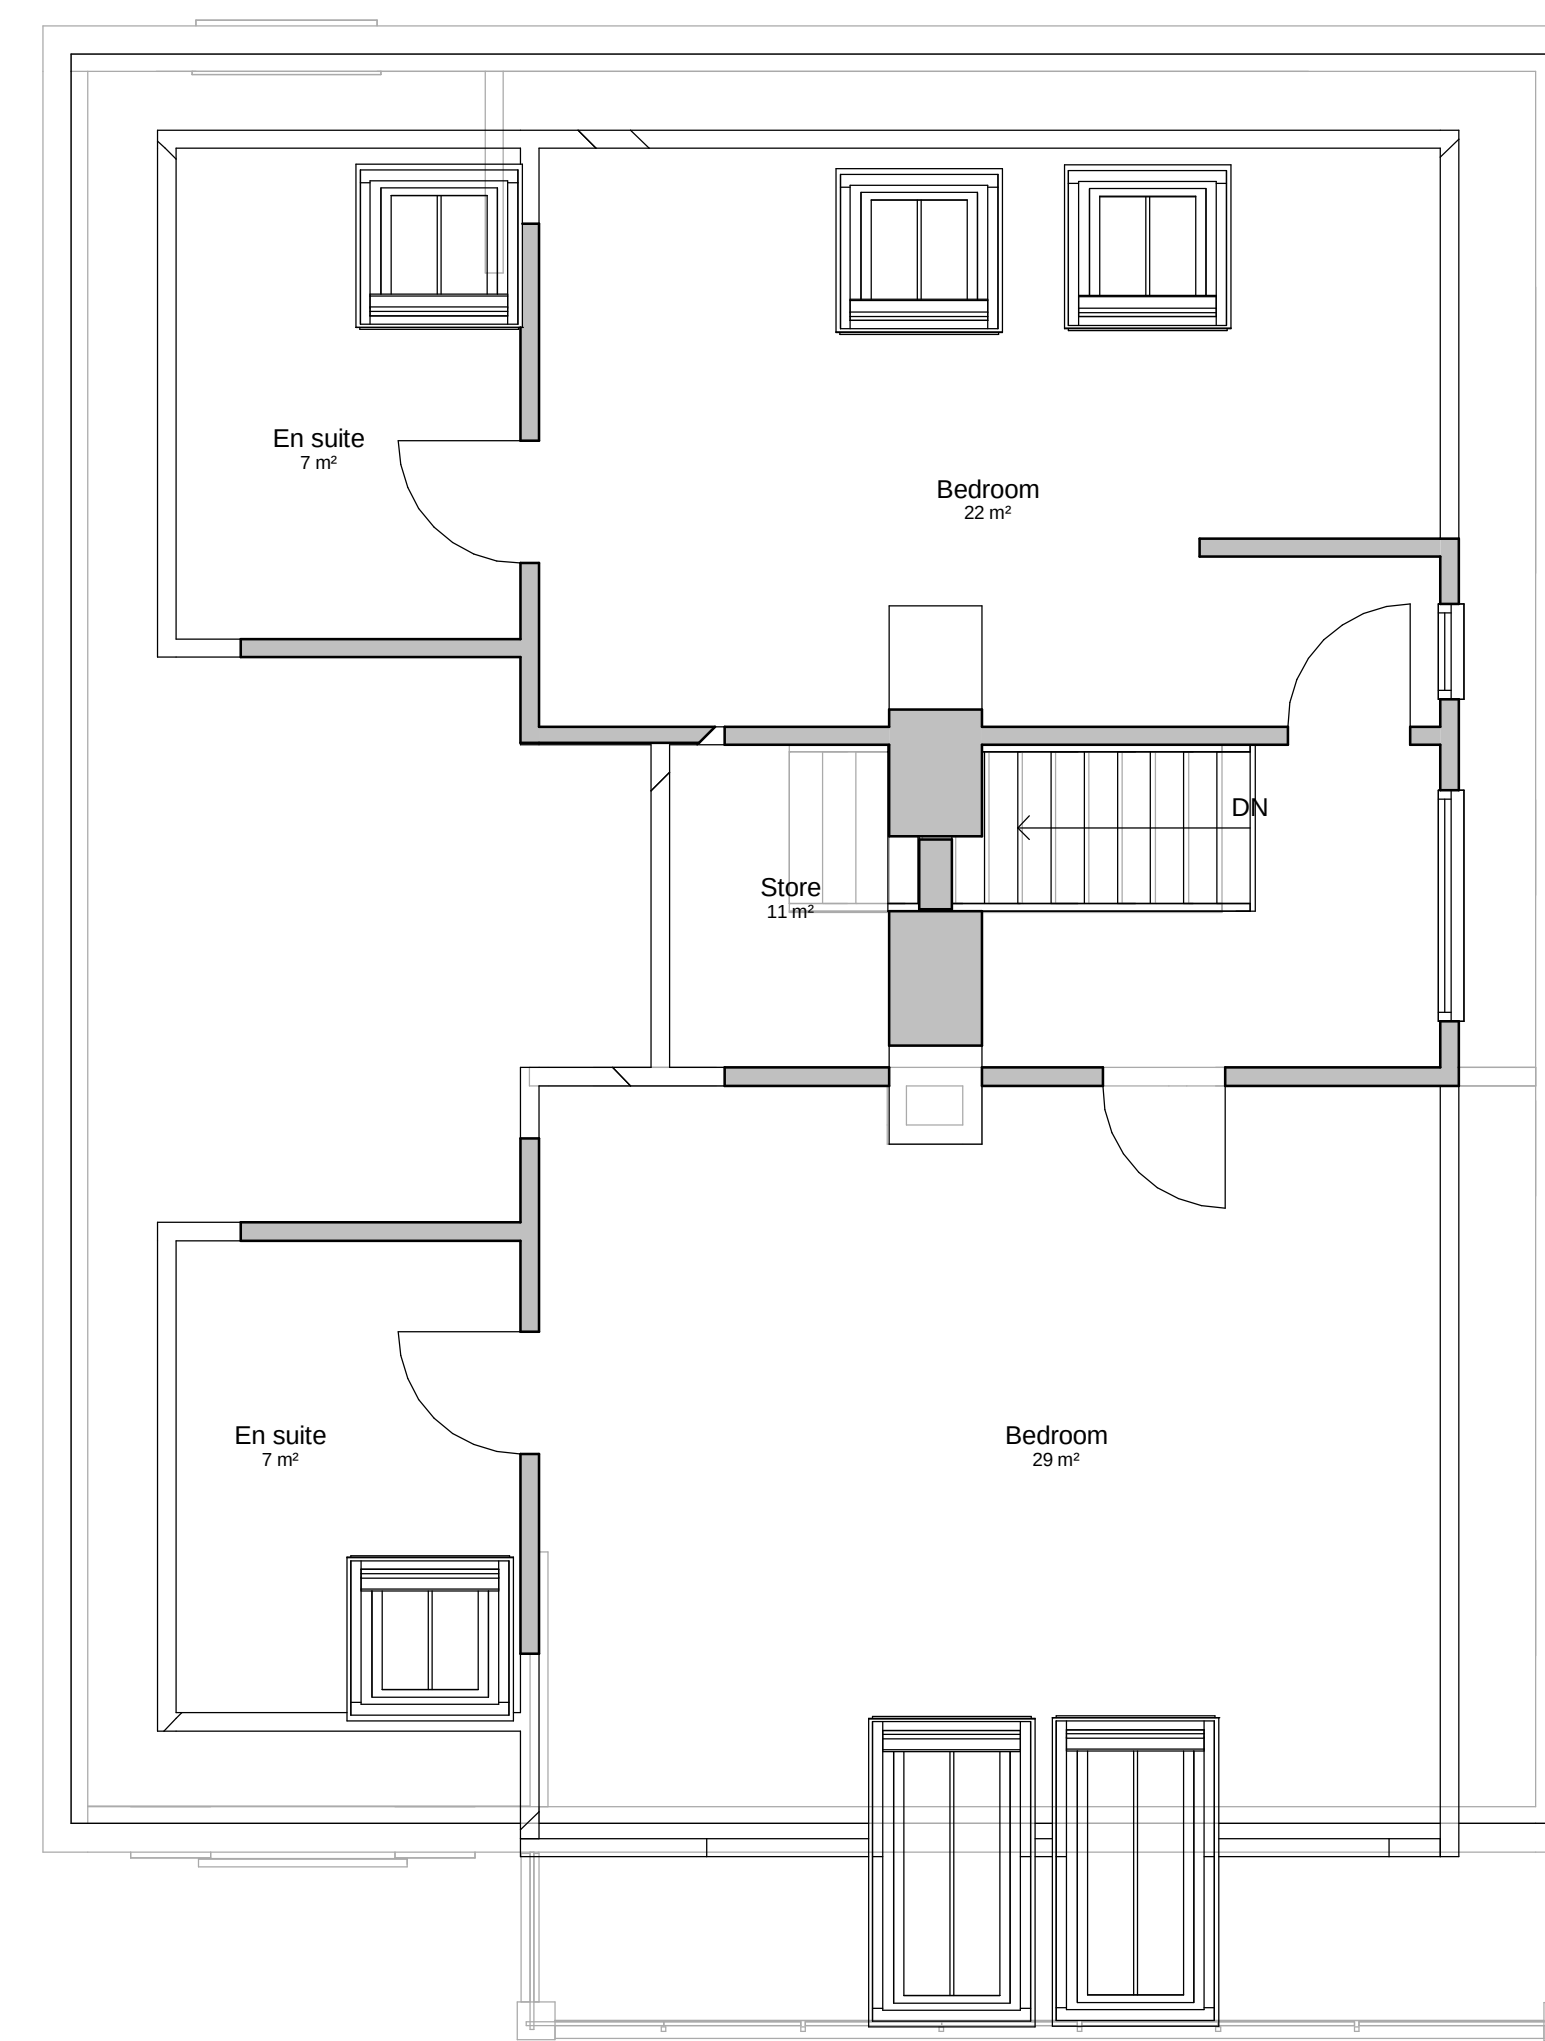
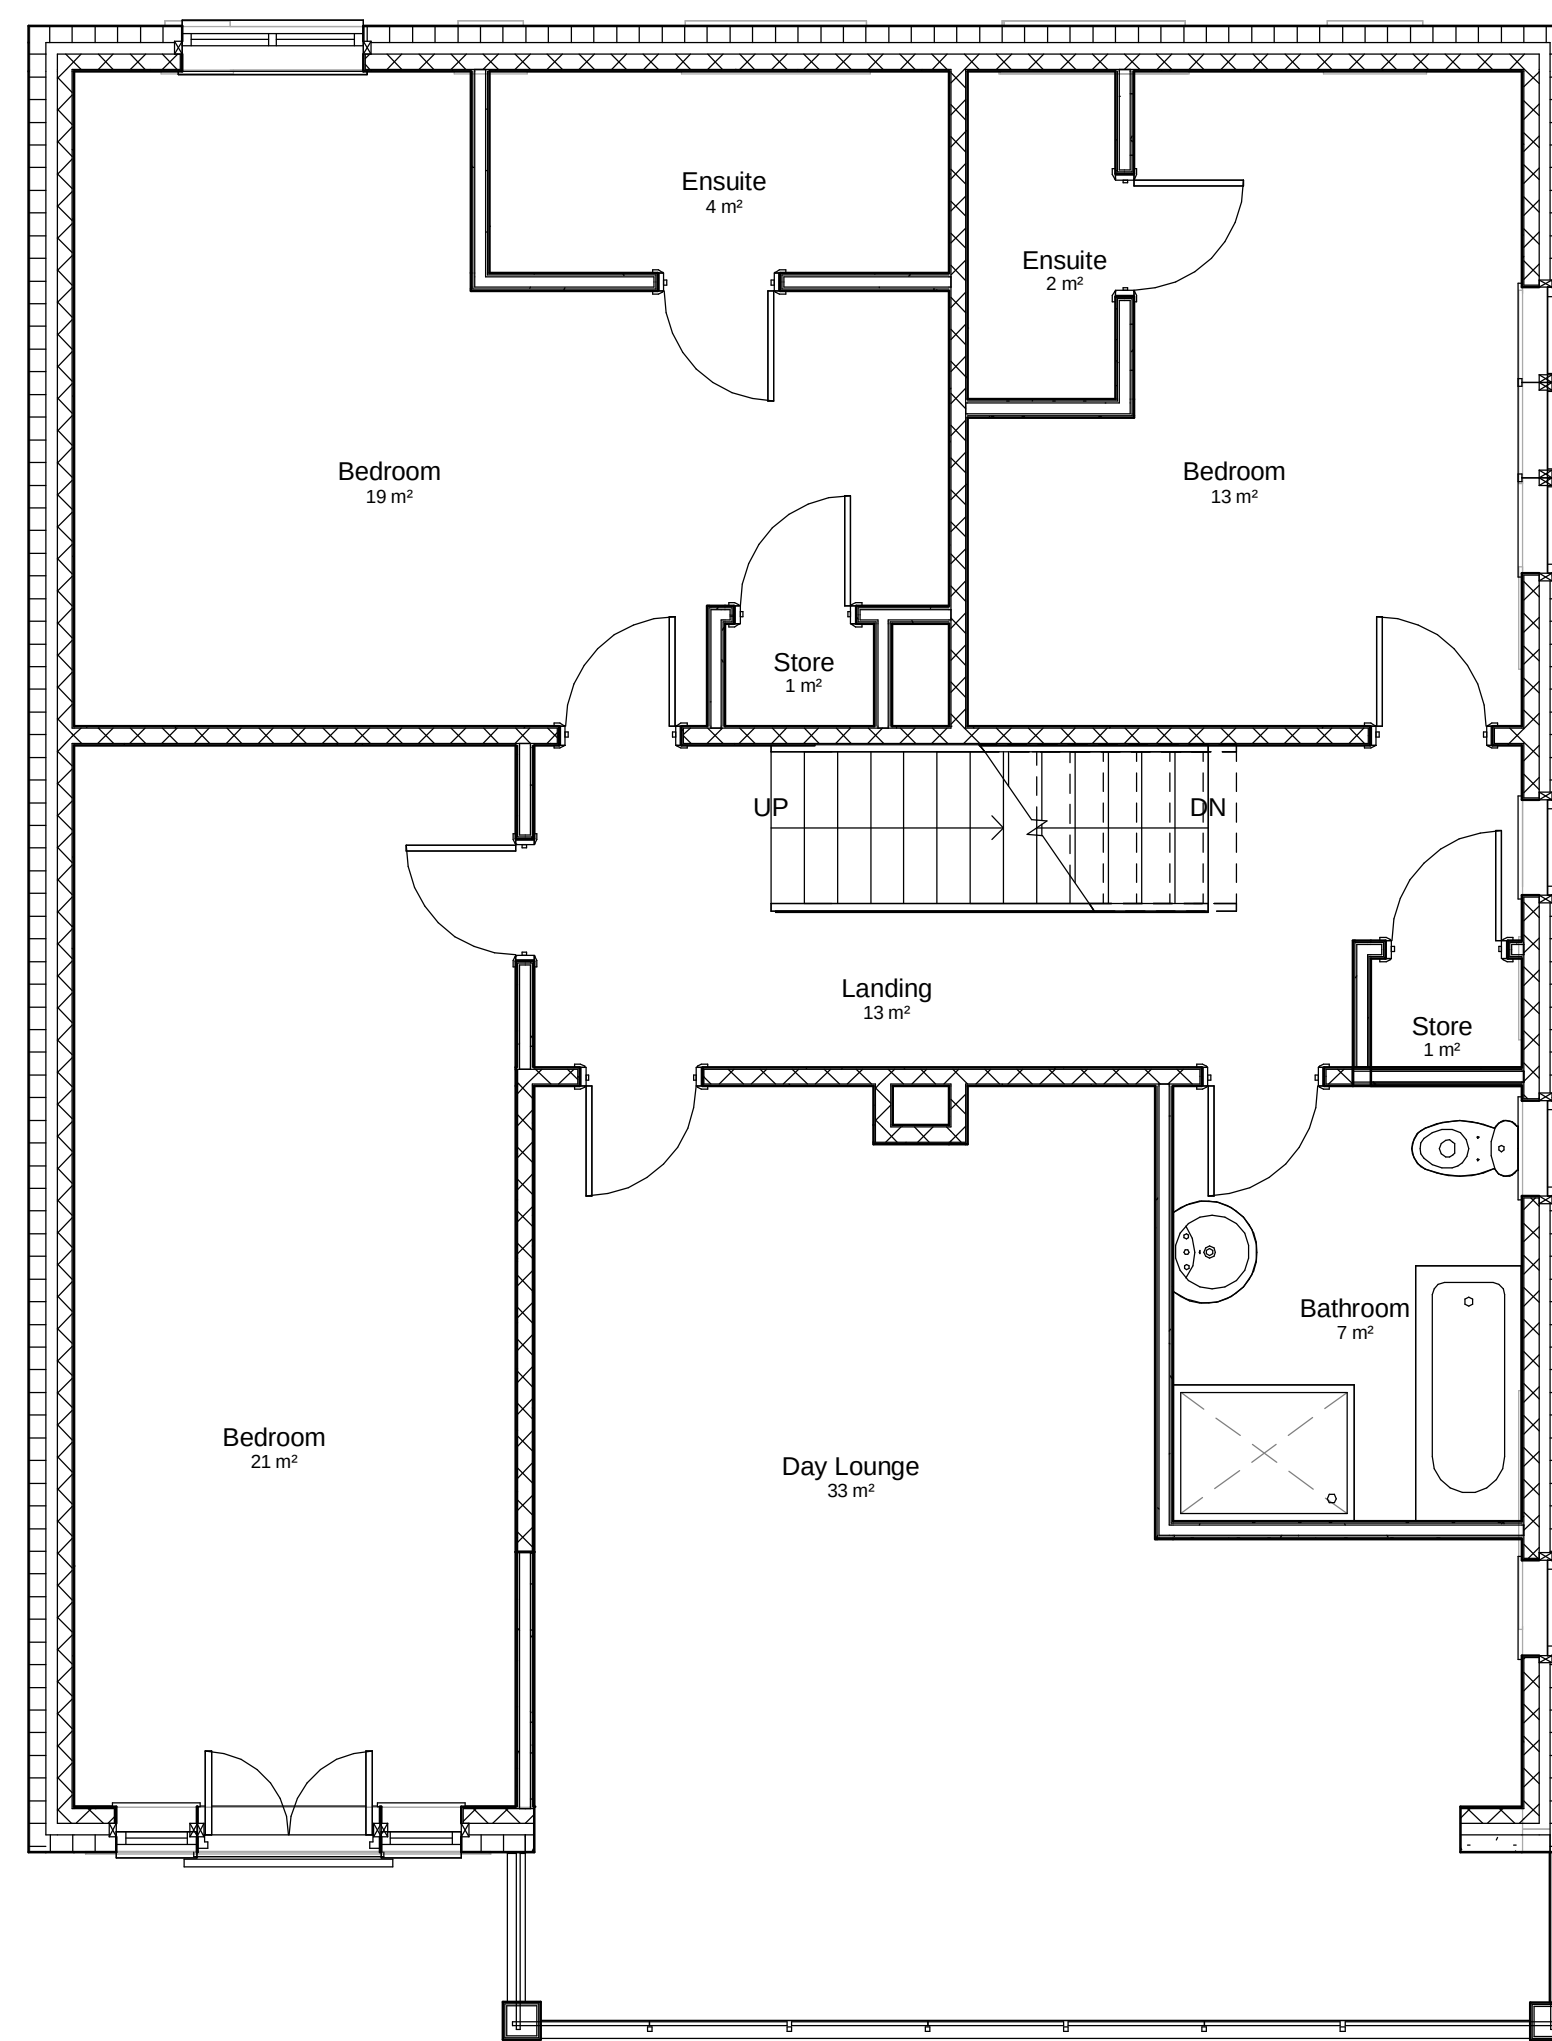


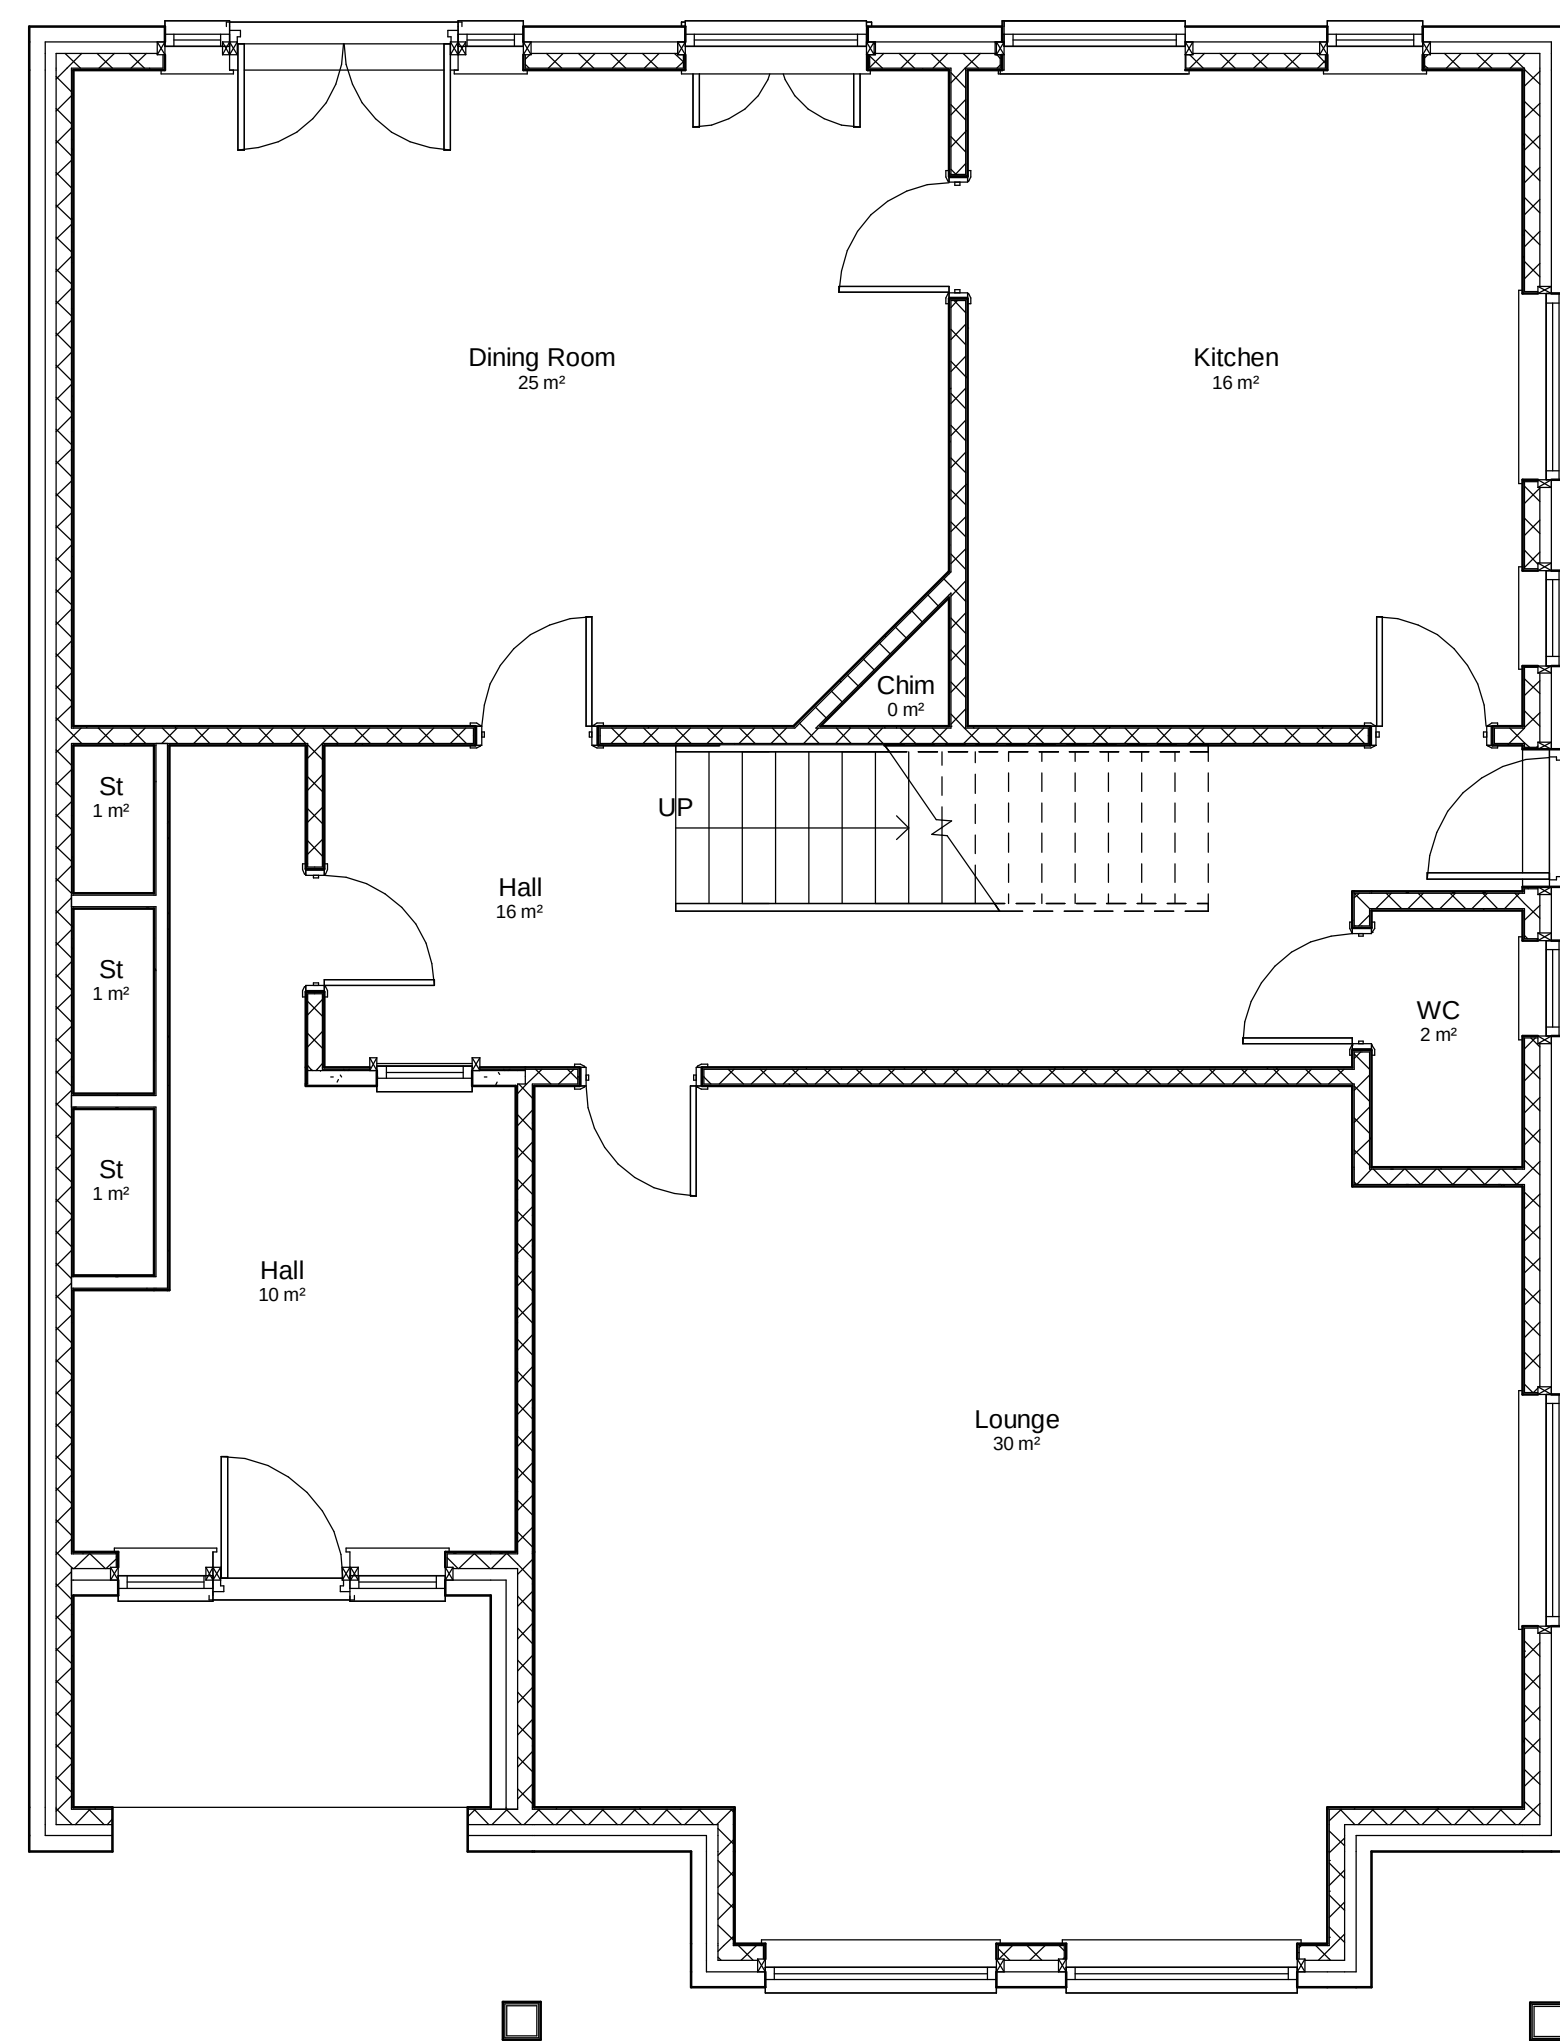

IJ Murray
Associates

www.ijma.co.uk

IJ Murray Associates
173 Havant Road
Hayling Island
Hampshire
PO11 0LF
Phone 02392469004
Mob 07779 246915
e-mail ian@ijma.co.uk

These drawings are for planning and building regulation purposes only and are not for construction. All dimensions should be checked on site before work commences

These Drawings are the property of IJ Murray Associates (part of Clanfield Media Ltd) and should not be reproduced or used in any way without the permission of a Director of Clanfield Media Ltd

[illegible]

Mr and Mrs
Sawyer
116 SeaFront HI

Proposed Plans

Project number	Project Number
Date	Issue Date
Drawn by	Author
Checked by	Checke

A104

Scale 1 : 50

Site Levels

This site is flat hence no level survey has been provided

Flood Risk

This site does not fall in a flood risk area hence no flood risk assesment has been provided

Tree Survey


No trees are within falling distance of this proposal
so a tree survey has not been provided

Parking Provision

This site currently has in excess of six parking spaces and no increase to the number of occupants will be created by the proposal

Boundary Treatment

The boundaries are made up of 1.8m and 1.2m timber panel fences and walls no changes to the boundaries are proposed

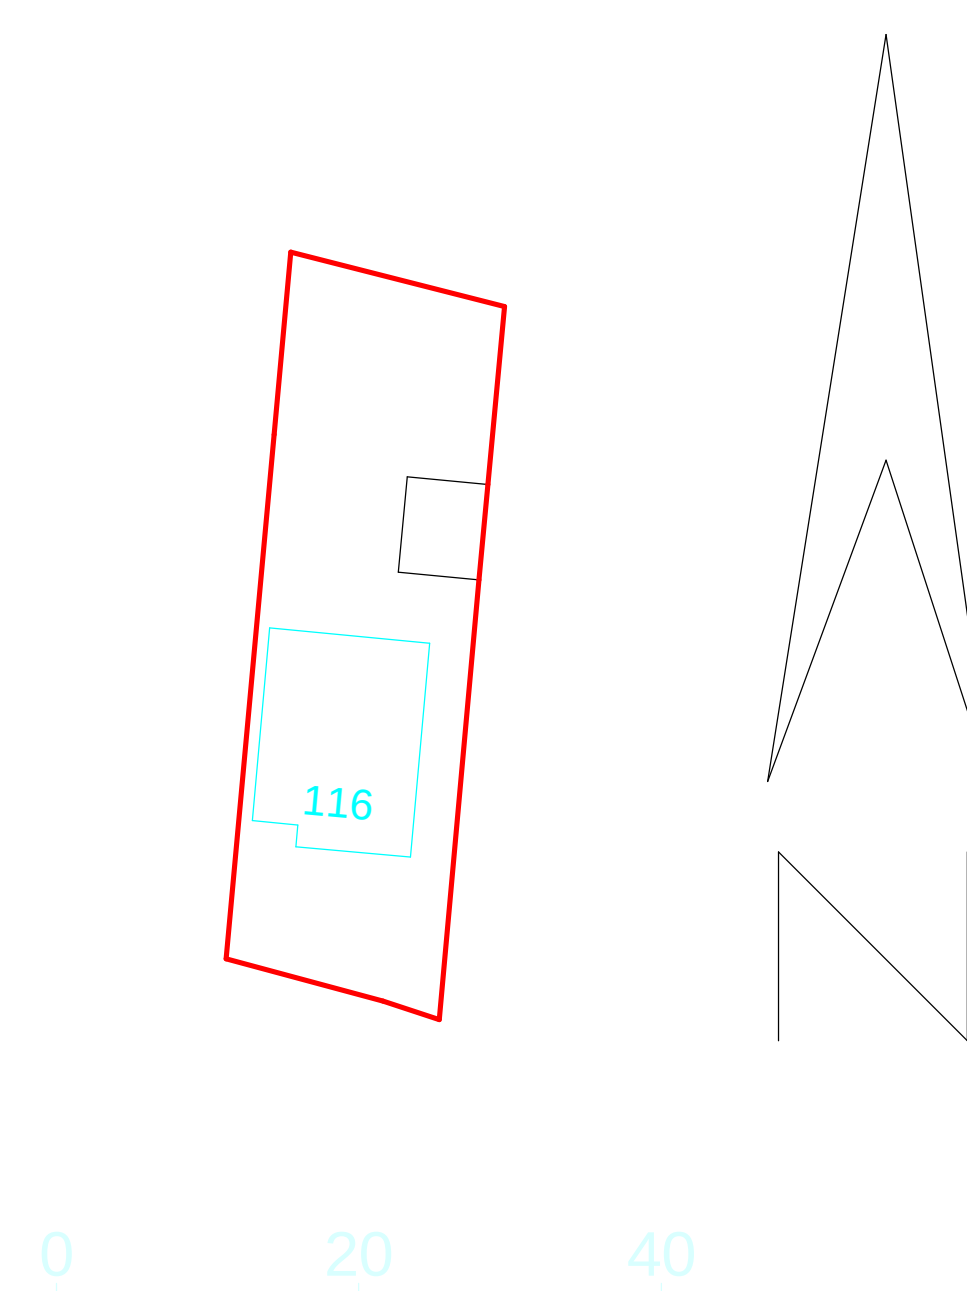

Site Plan 1:500
at A1



Location Plan 1:1000 at A1