




Proposed South East Elevation

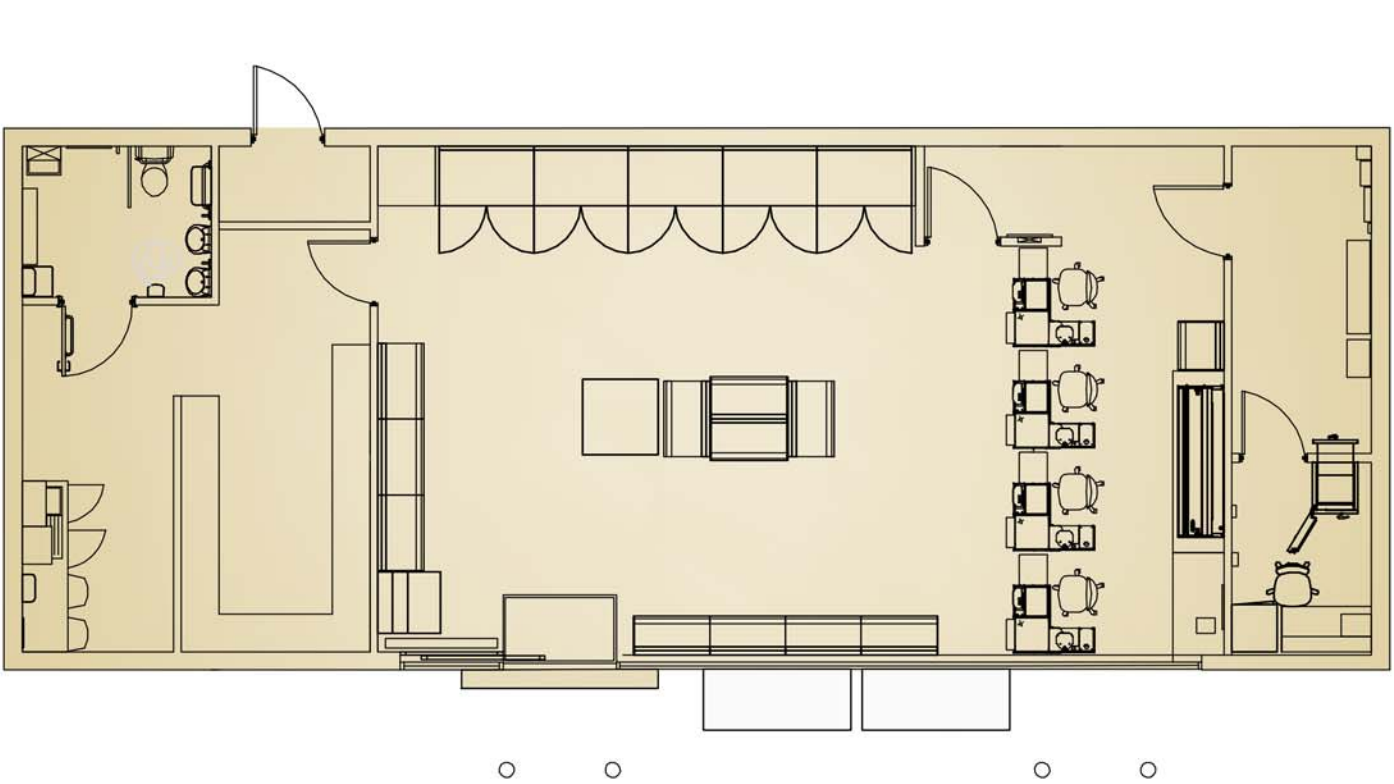


Proposed Kiosk Plan Scale 1:100

All feasibility studies are subject to full site survey. All dimensions are to be checked on site.


WATERLOOVILLE

PROPOSED AREAS	sq ft	sq m
Gross Internal Area	1,280 sq ft	119 sq m
Gross External Area	1,410 sq ft	131 sq m
Sales Area	800 sq ft	74 sq m

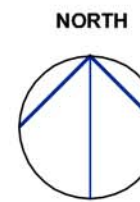

PLANNING


NB: All landscaping is shown indicatively, please refer to Arthur Amos Associates drawings for full design and spec

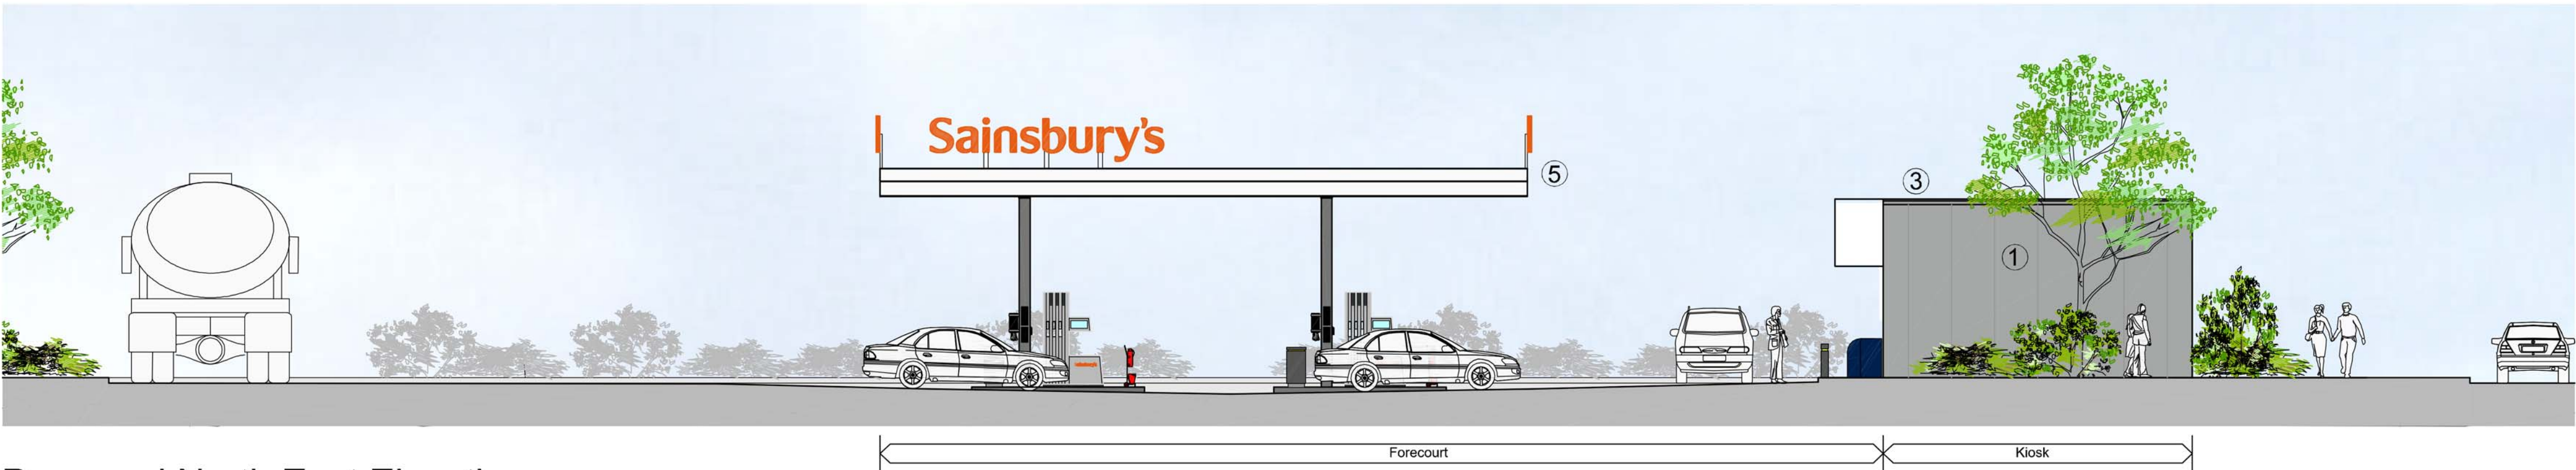


Proposed North East Elevation



Proposed PFS Site Plan - Scale 1 : 500

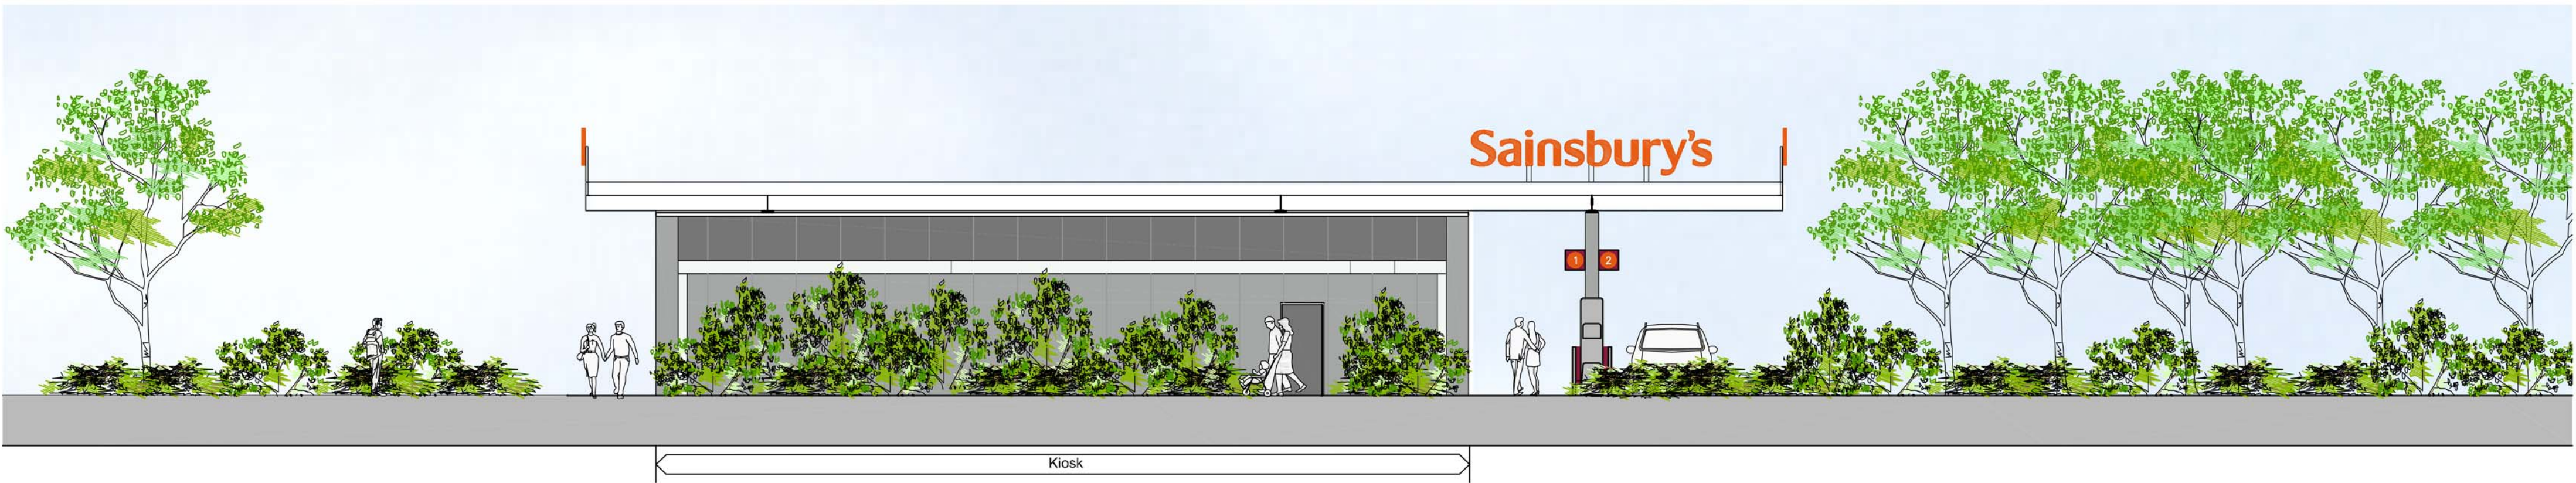

Proposed North West Elevation

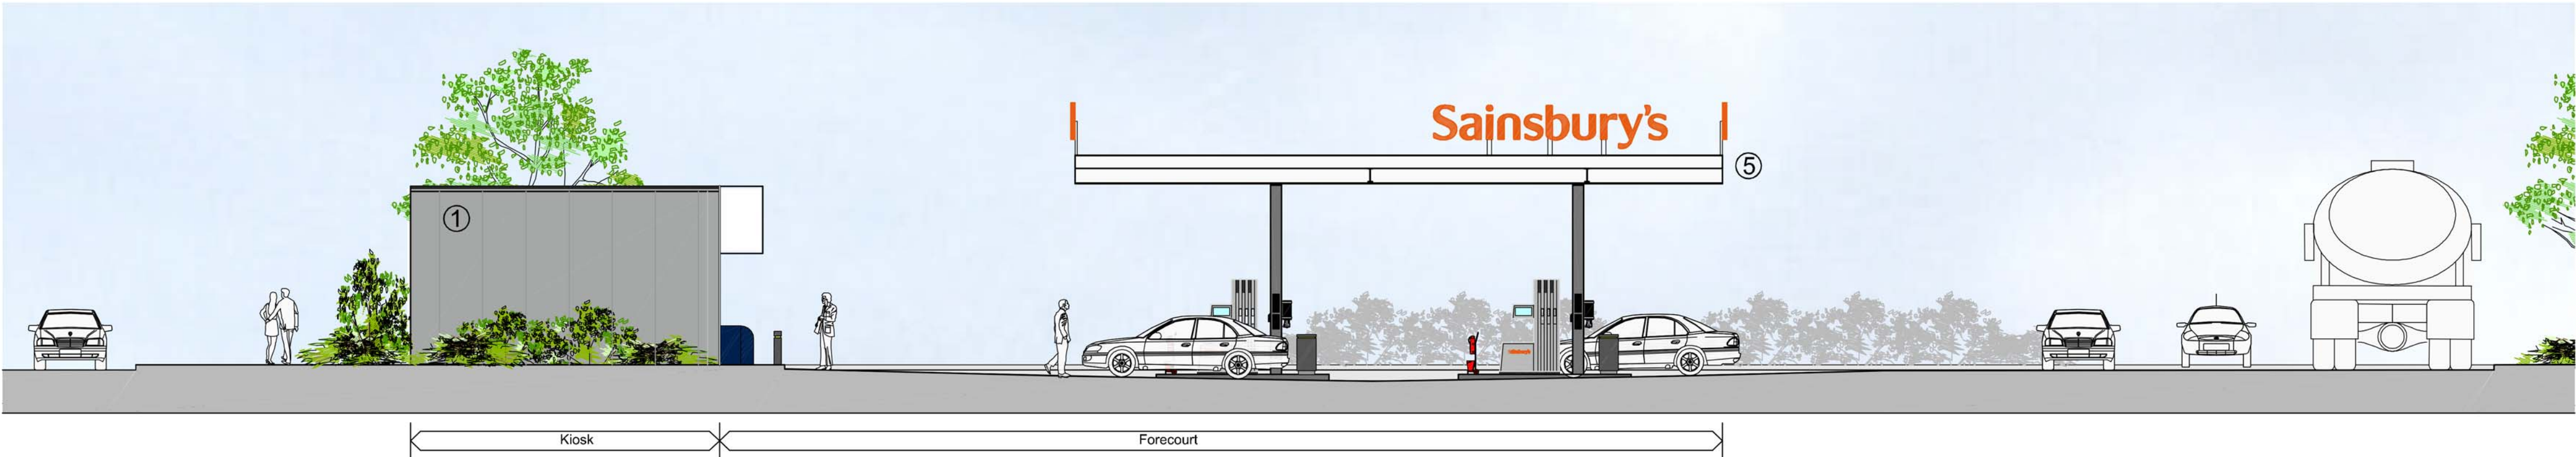

Proposed South West Elevation

Materials Schedule:

- ① Kingspan 1000mm Composite Panel - colour Alaska Grey RAL 7000
- ② Glazing with goosewing grey aluminium framing
- ③ Single ply flat roof - colour goosewing grey
- ④ Single sliding glazed door
- ⑤ Fascia to canopy structure - colour White RAL 9010

Sainsbury's

PROJECT

Hambledon Road
Waterlooville
Hampshire, PO7 7UA

DRAWING

Proposed PFS
Plan & Elevations

CHQ
PARTNERSHIP
Architects • Building Surveyors
CHQ Partnership Ltd.
Tannery House, 23 High Street
Baldock, Hertfordshire SG7 6BE
Telephone: (01462) 895110
Facsimile: (01462) 895099
Email: design@chq-architects.co.uk
www.chq-architects.co.uk

DATE 8th April 2013 DRAWN JW
SCALE 1 : 100 @ A1 CHECKED

CHQ.08.8455 - PL113 E