


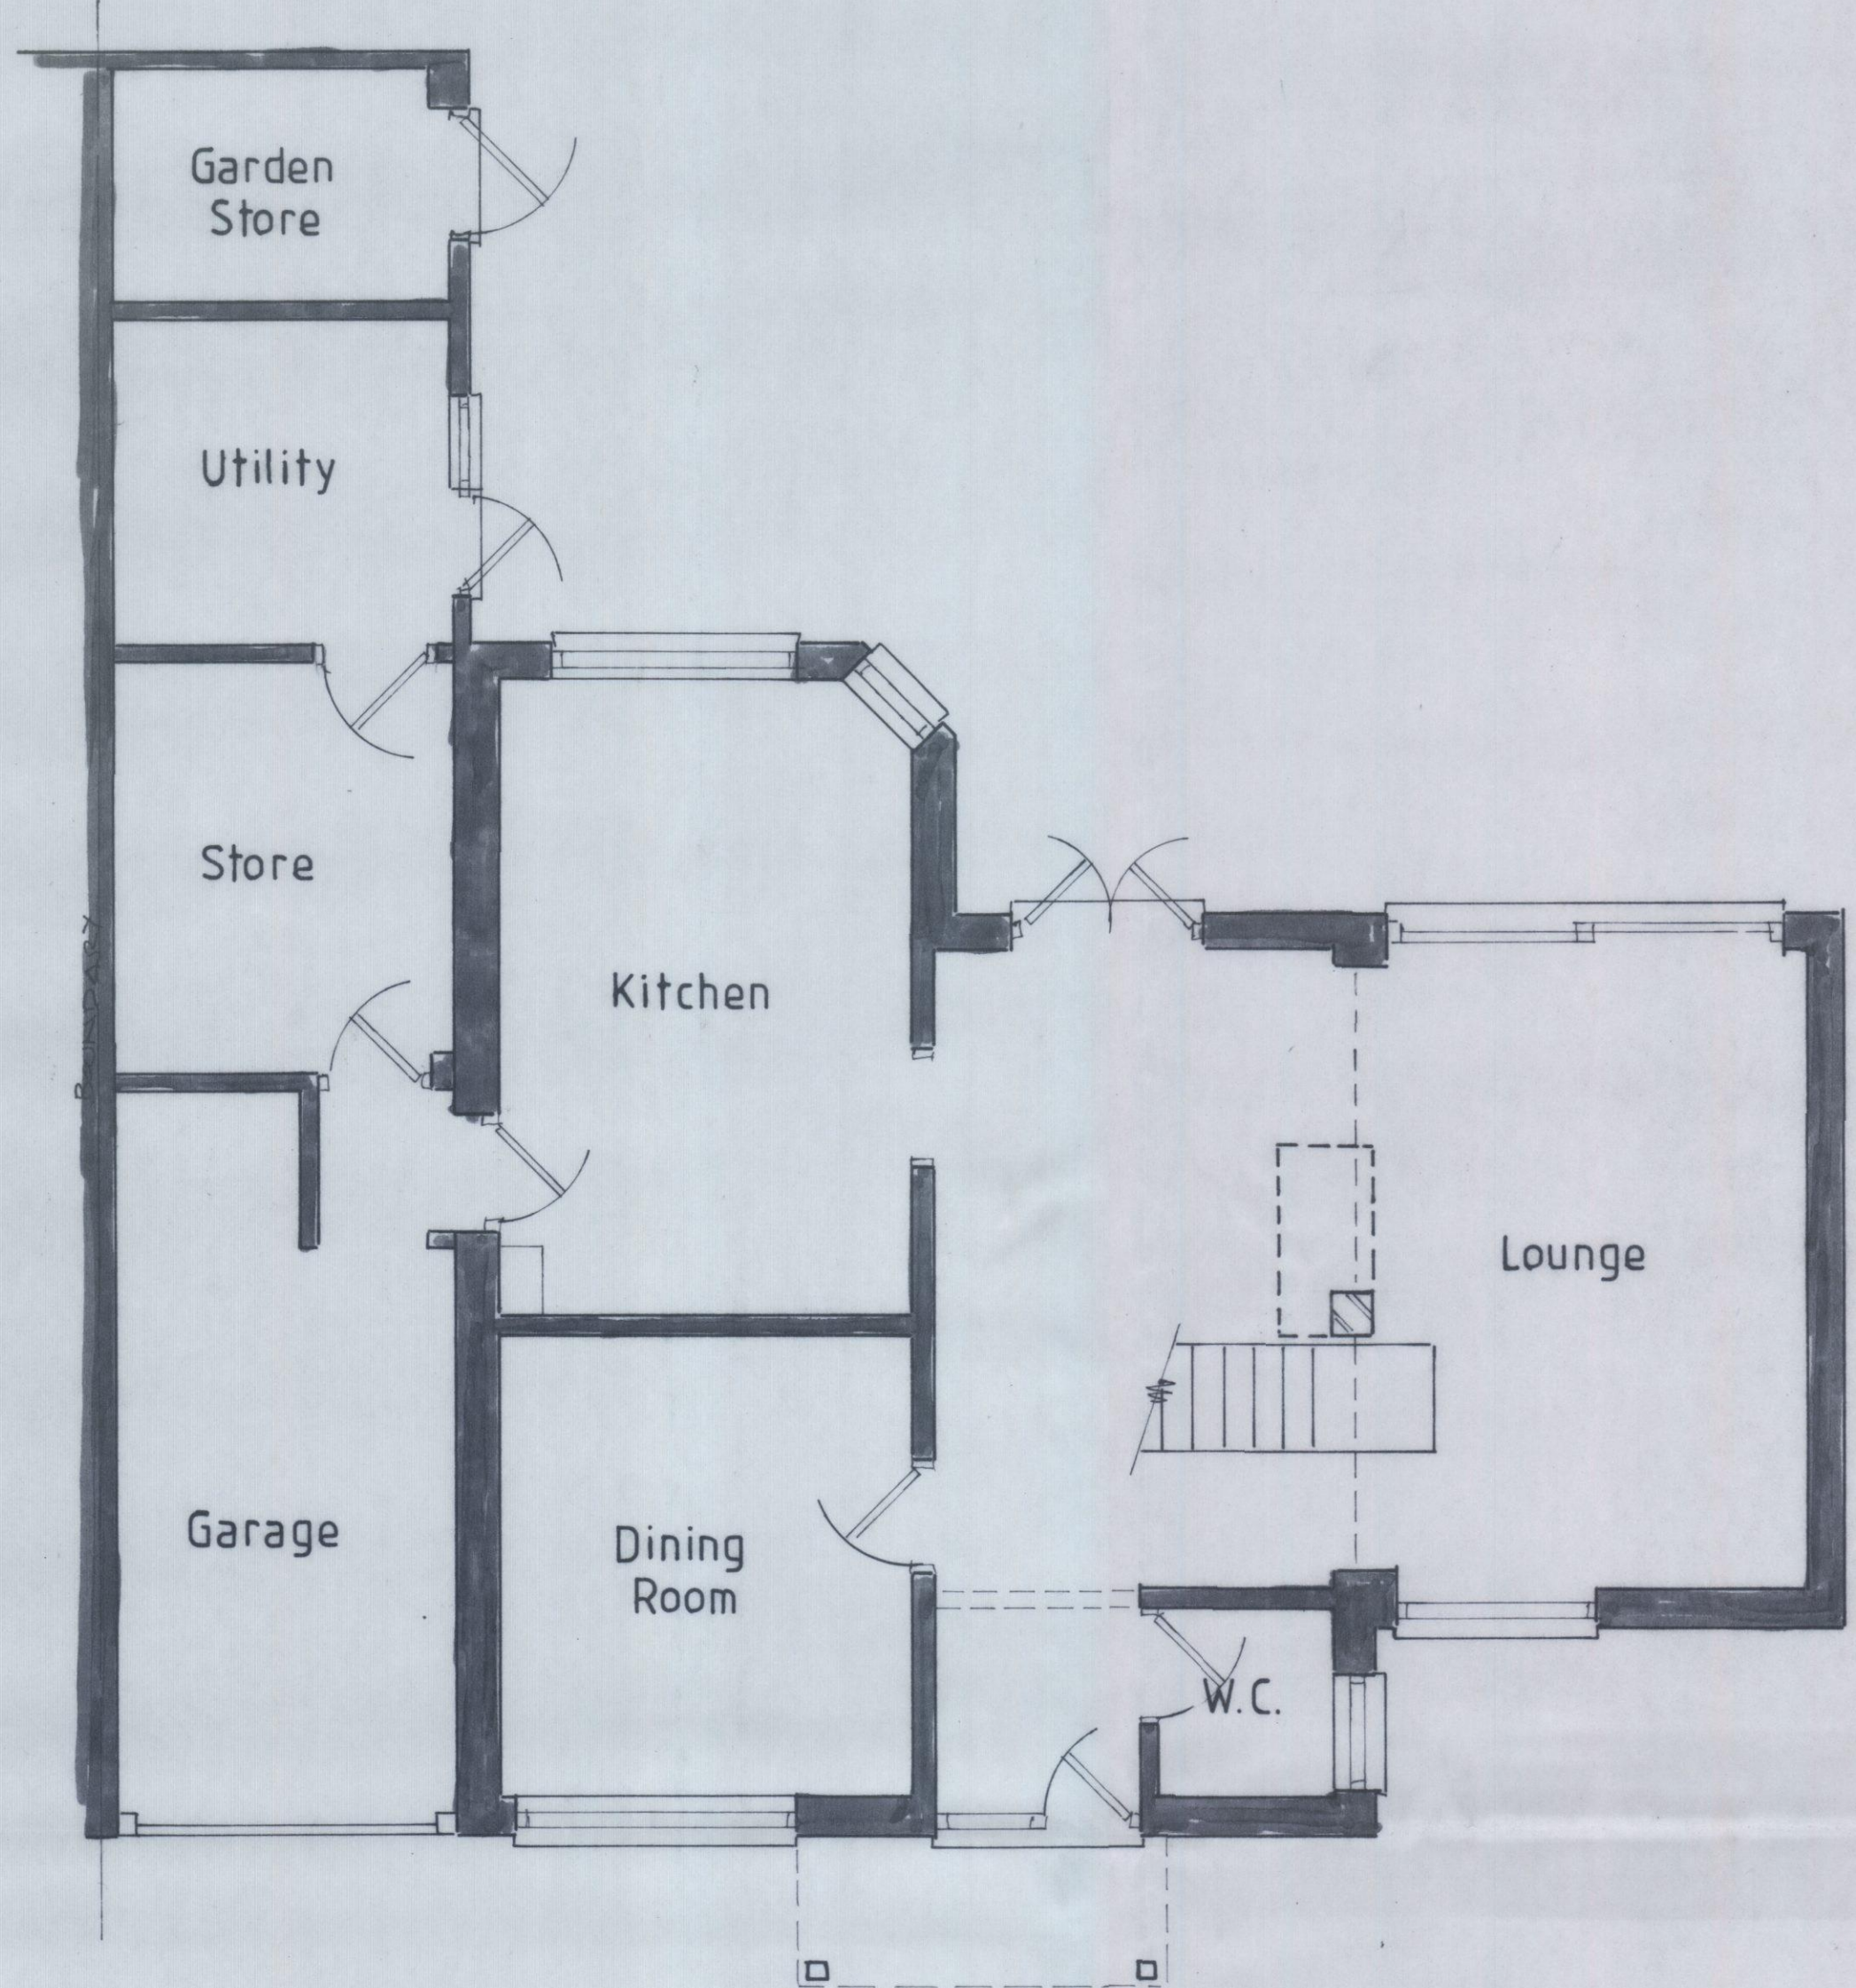
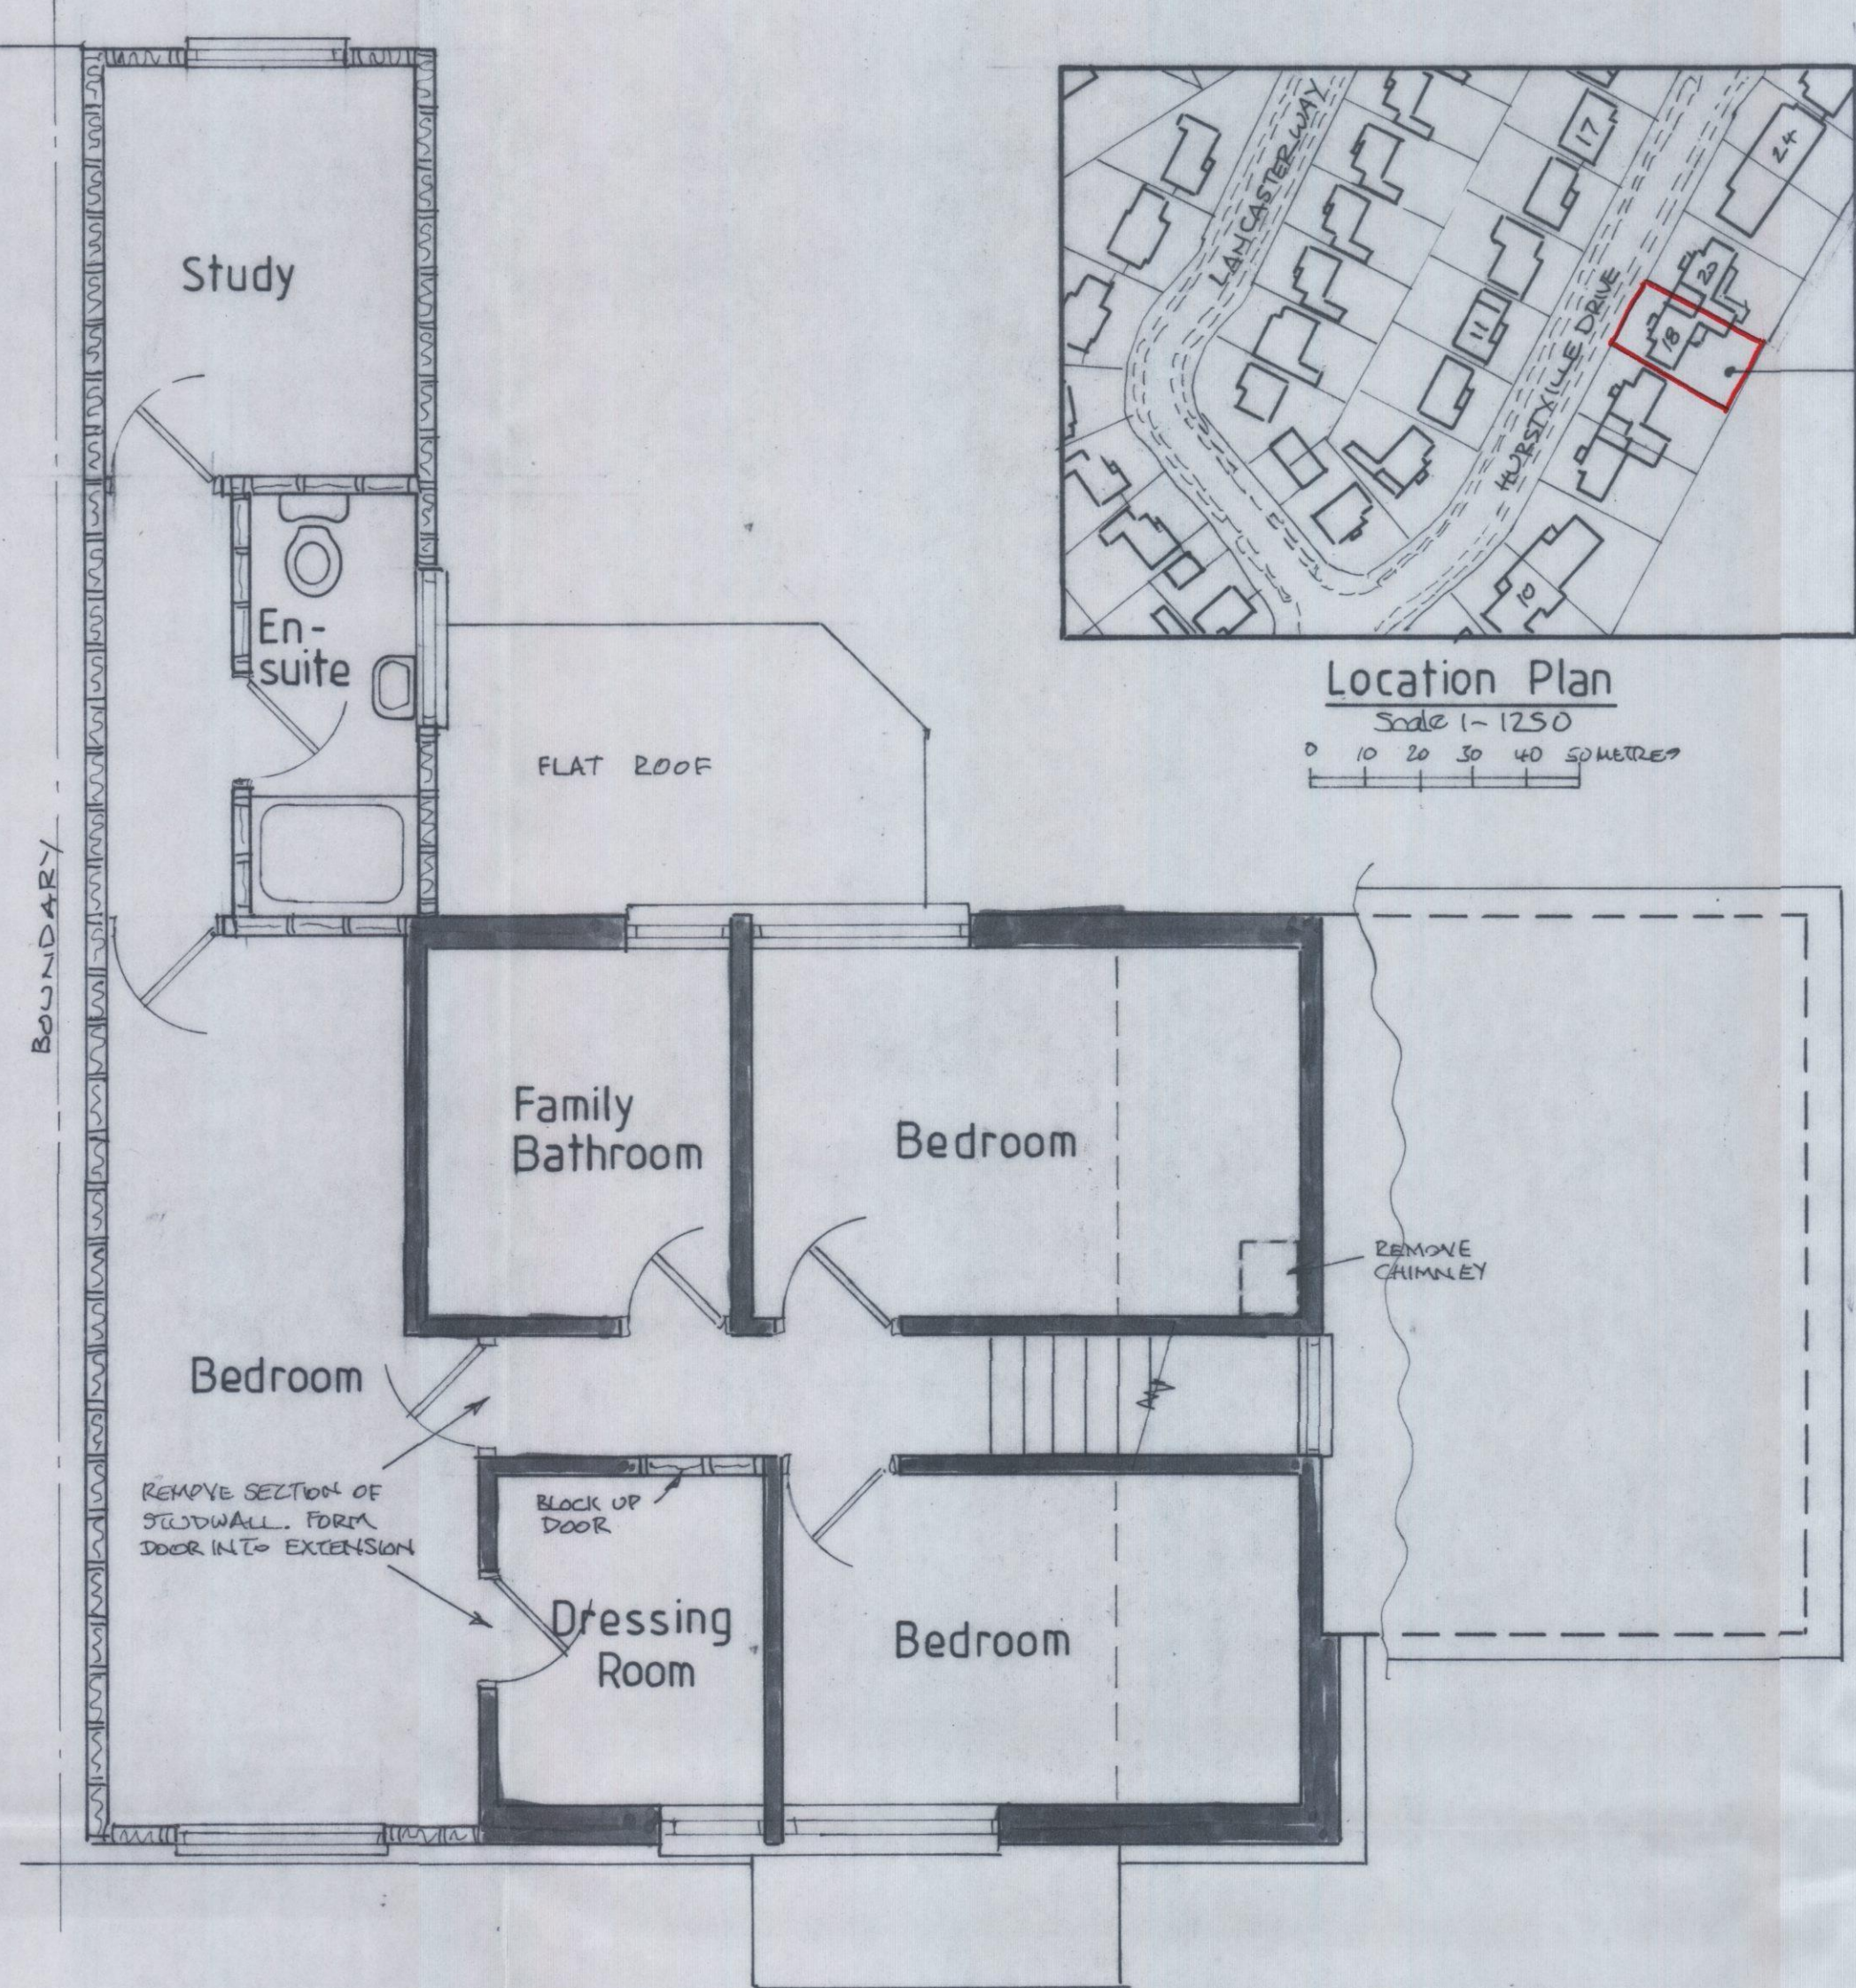


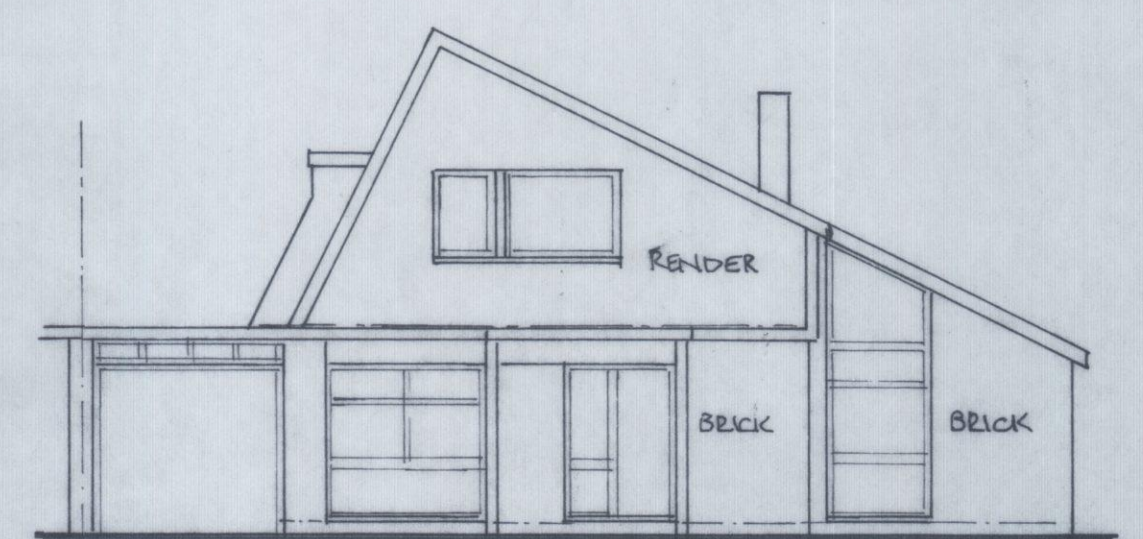


Ground Floor Plan

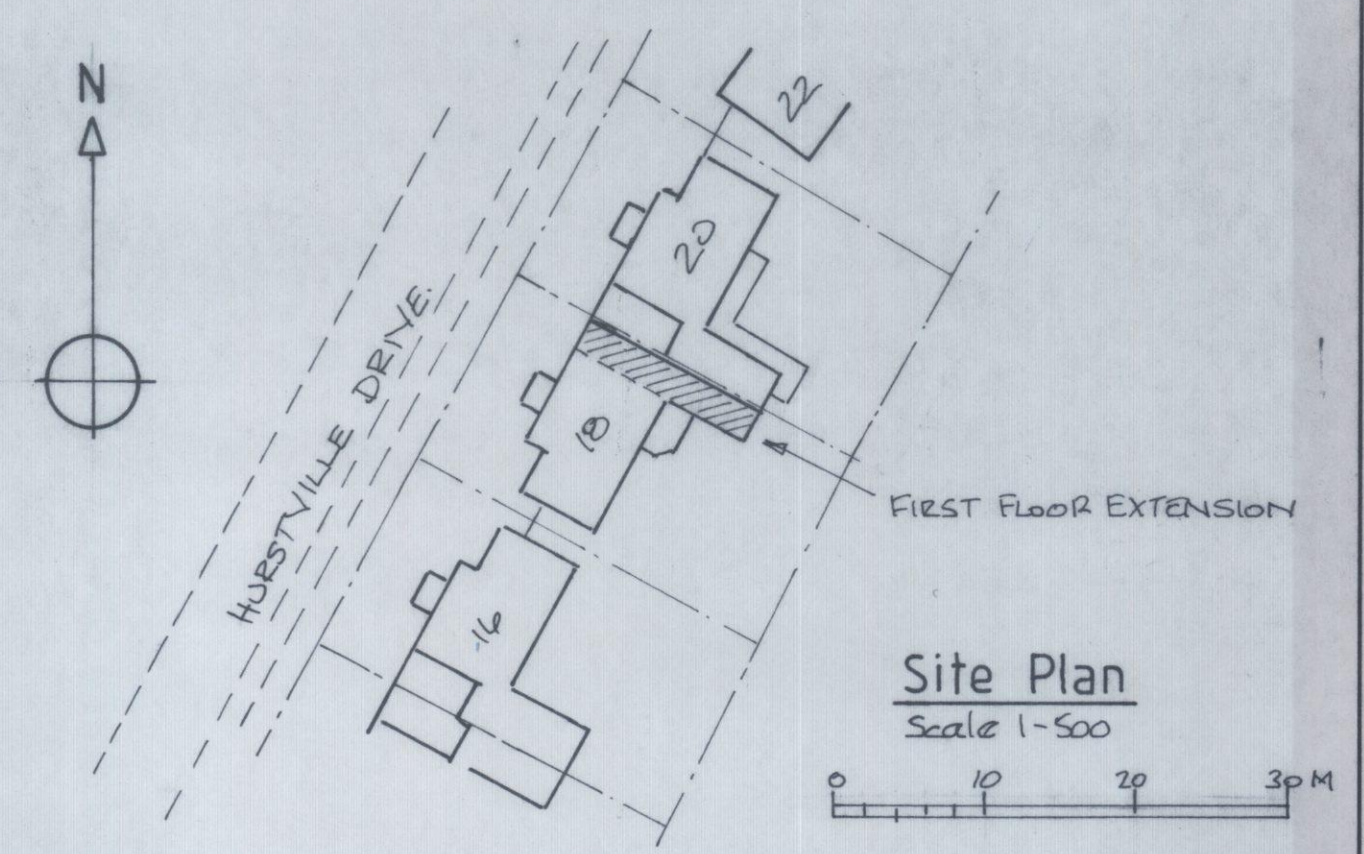

Proposed First Floor Plan

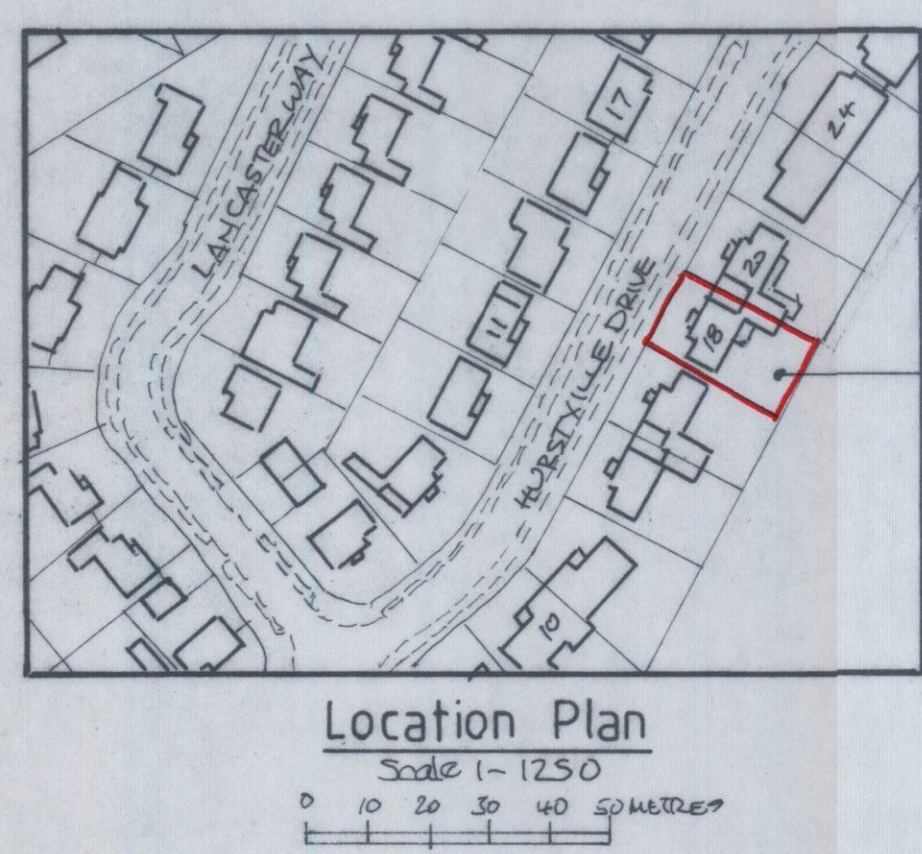


Existing Front - Northwest Elevation

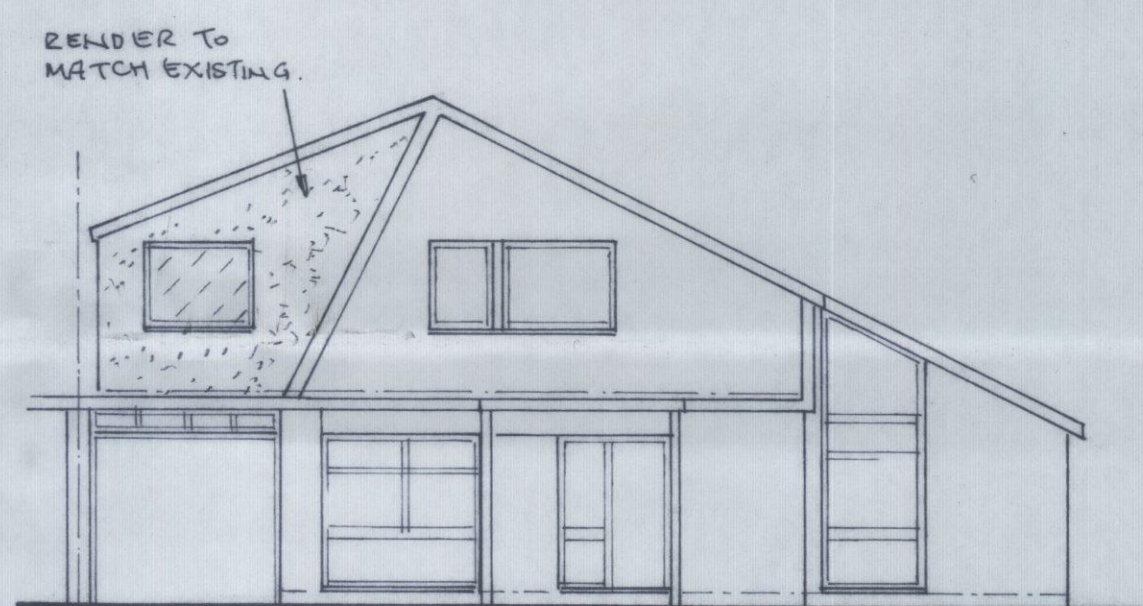


Proposed Front - Northwest Elevation


- NOTES
1. ORDNANCE SURVEY LICENCE NUMBER 100045436
 2. NEW FLOOR LEVELS SAME AS EXISTING.
 3. NO SIGNIFICANT CHANGES IN GROUND LEVELS.
 4. EXISTING REAR & SIDE BOUNDARIES - 1.8M HIGH TIMBER FENCE.

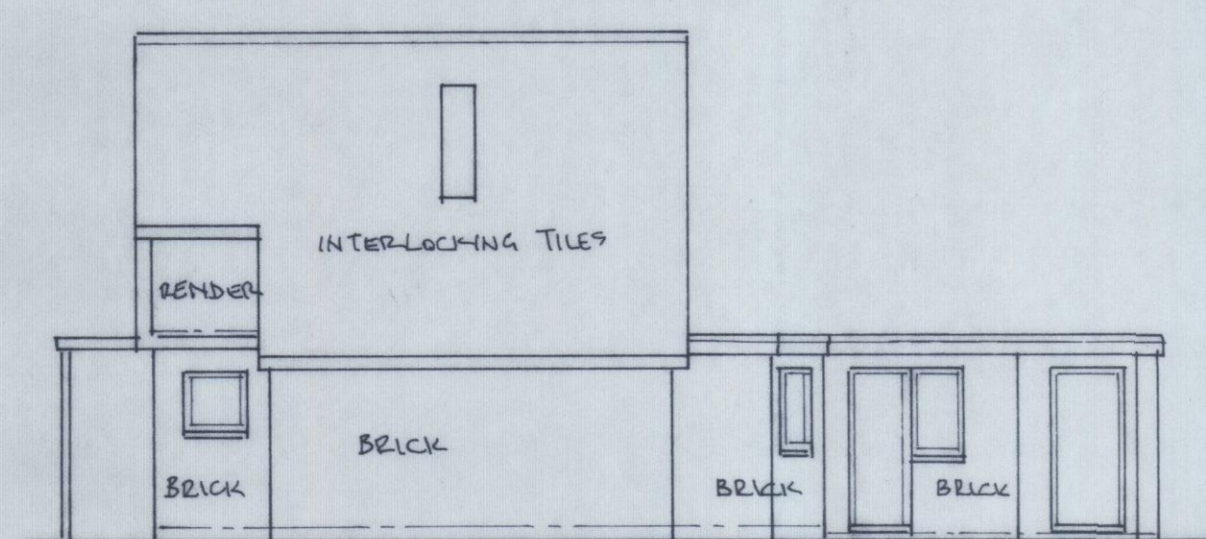




Side - Southwest

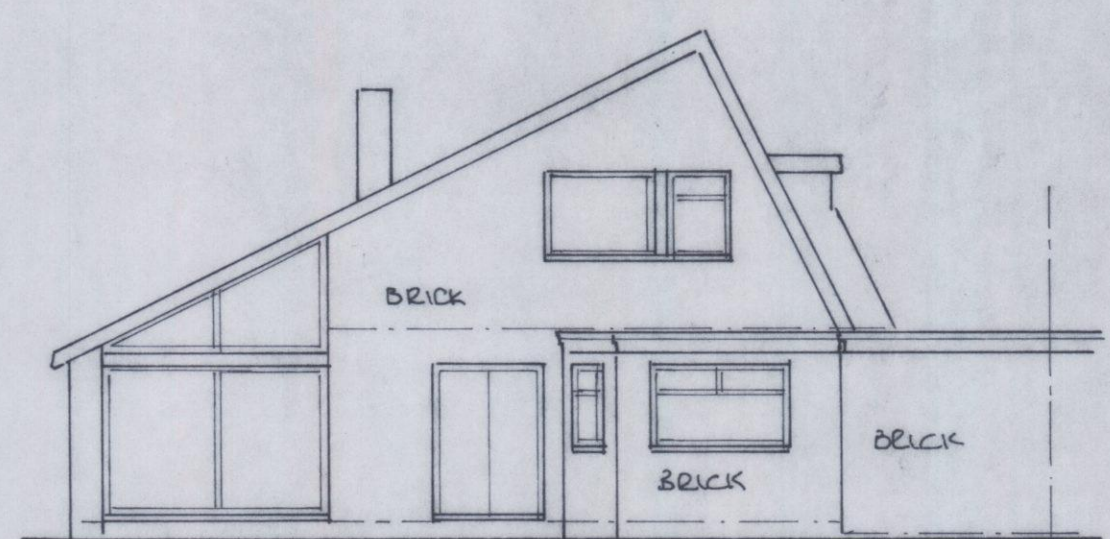

Rear - Southeast

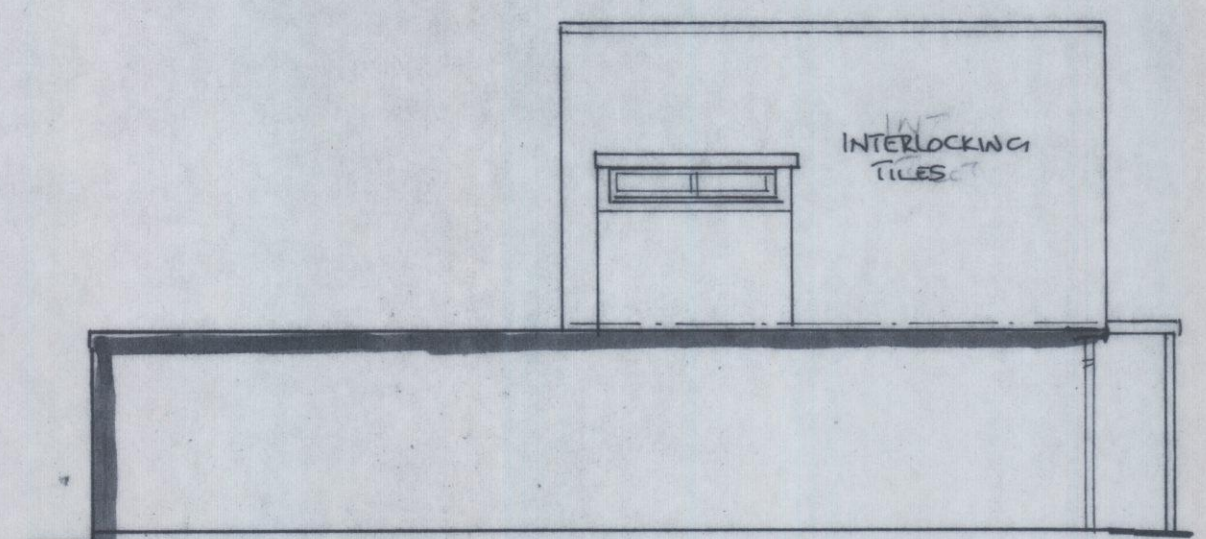

Side - Northeast

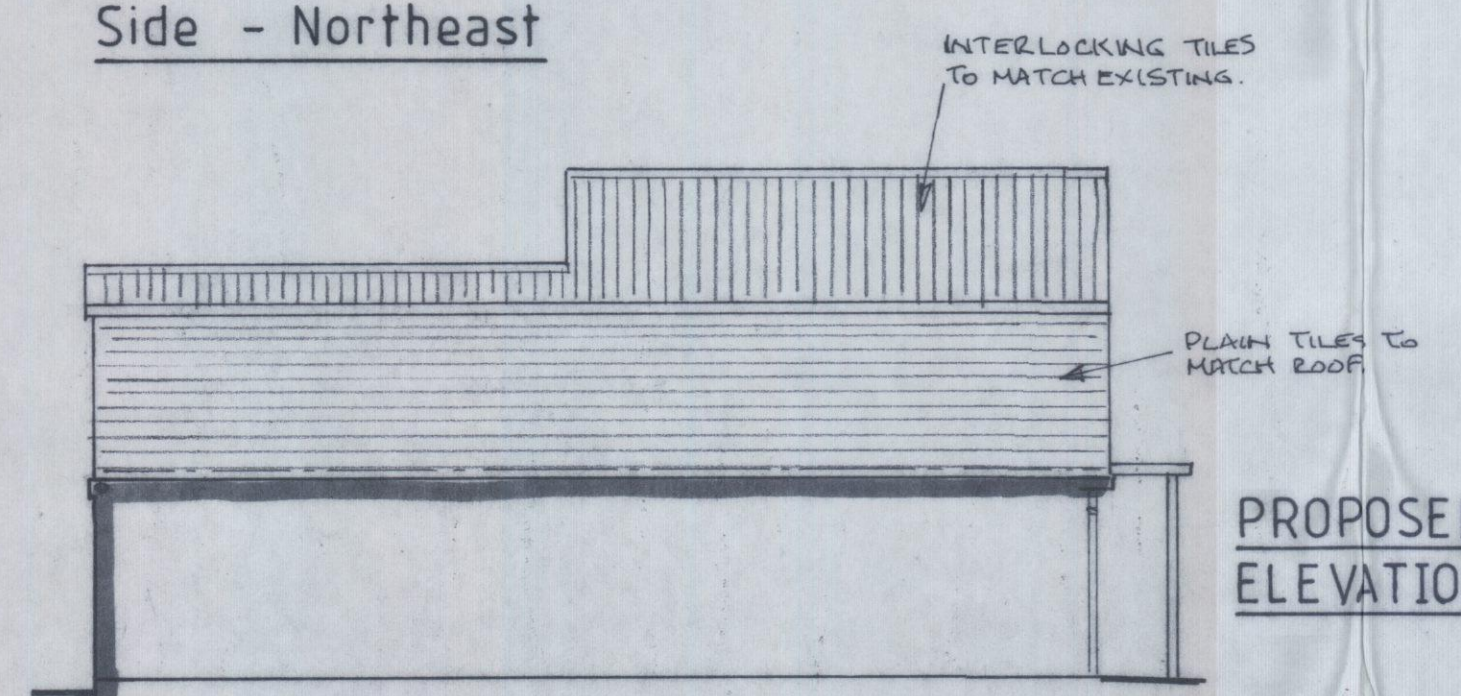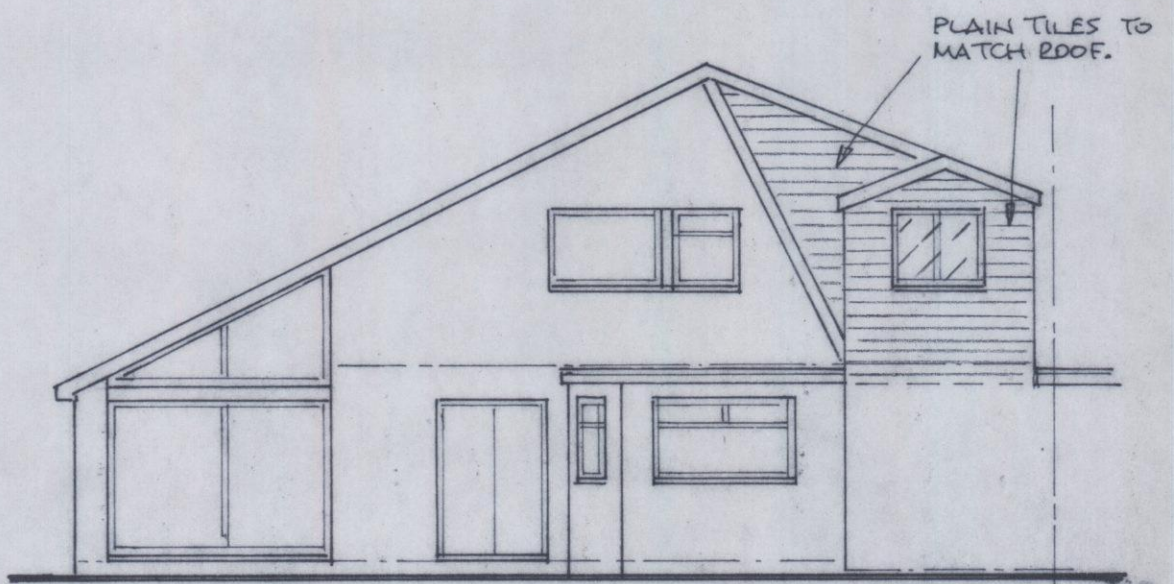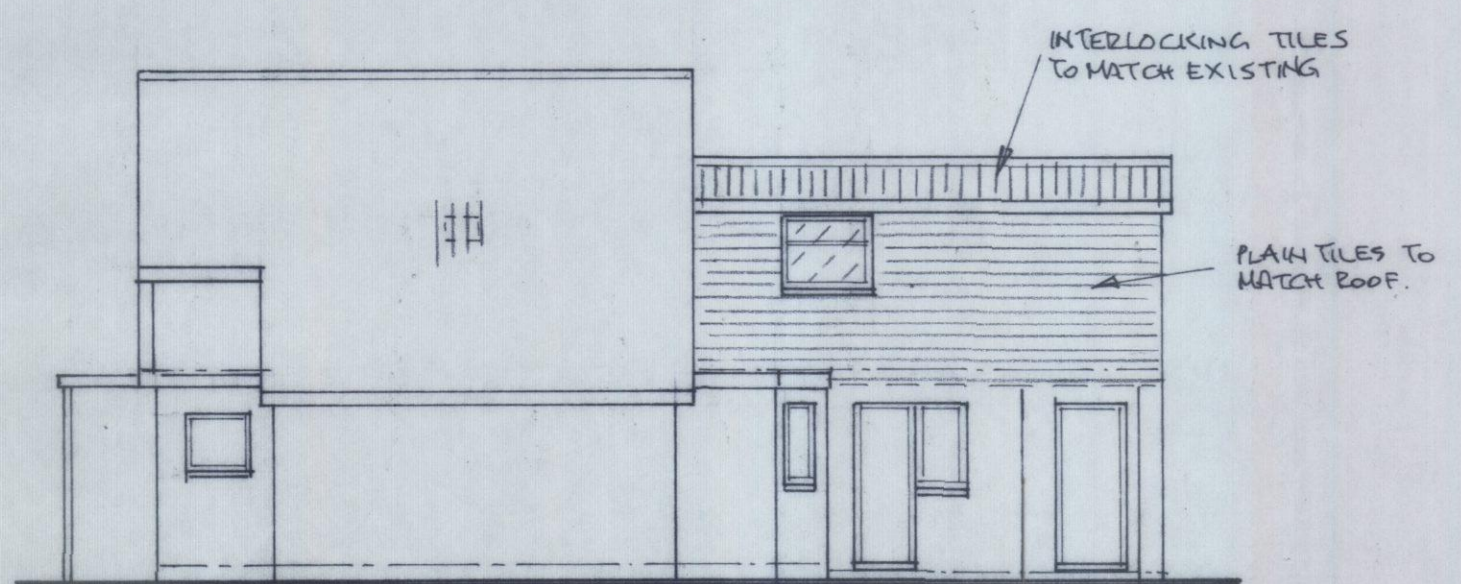

EXISTING ELEVATIONS

PROPOSED ELEVATIONS

First Floor Extension

Mike Gillings - Building Plans
 'Oakdene', 248 Milton Road, Cowplain,
 Waterlooville, Hampshire. PO8 8TX
 Tel: 023-9264 8053 Fax: 023-9278 2670

**18 HURSTVILLE DRIVE,
 WATERLOOVILLE,
 HAMPSHIRE. PO7 7NB.**

HAVANT BOROUGH COUNCIL 04 NOV 2013 RECEIVED	Scales 1-50, 1-100
	Date October 2013
	Project No 13/2141 D
	Drawing No 2141.01
No	Amendment