


W West Elevation as proposed
1 : 100

S South Elevation as proposed
1 : 100



E East Elevation as proposed
1 : 100

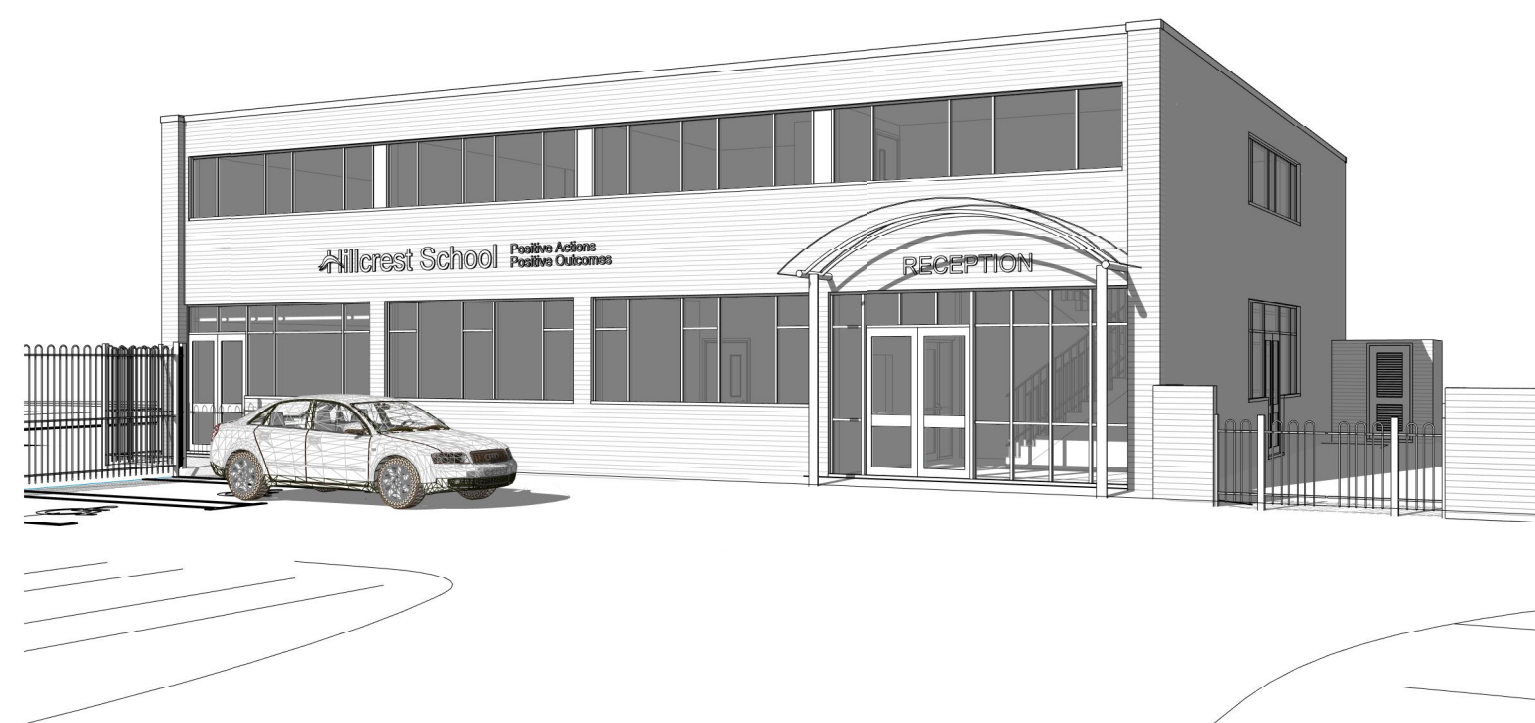


3D View 1

Room Legend


- Administration
- Assembly
- Circulation
- Classroom
- Kitchen
- Storage
- wc's

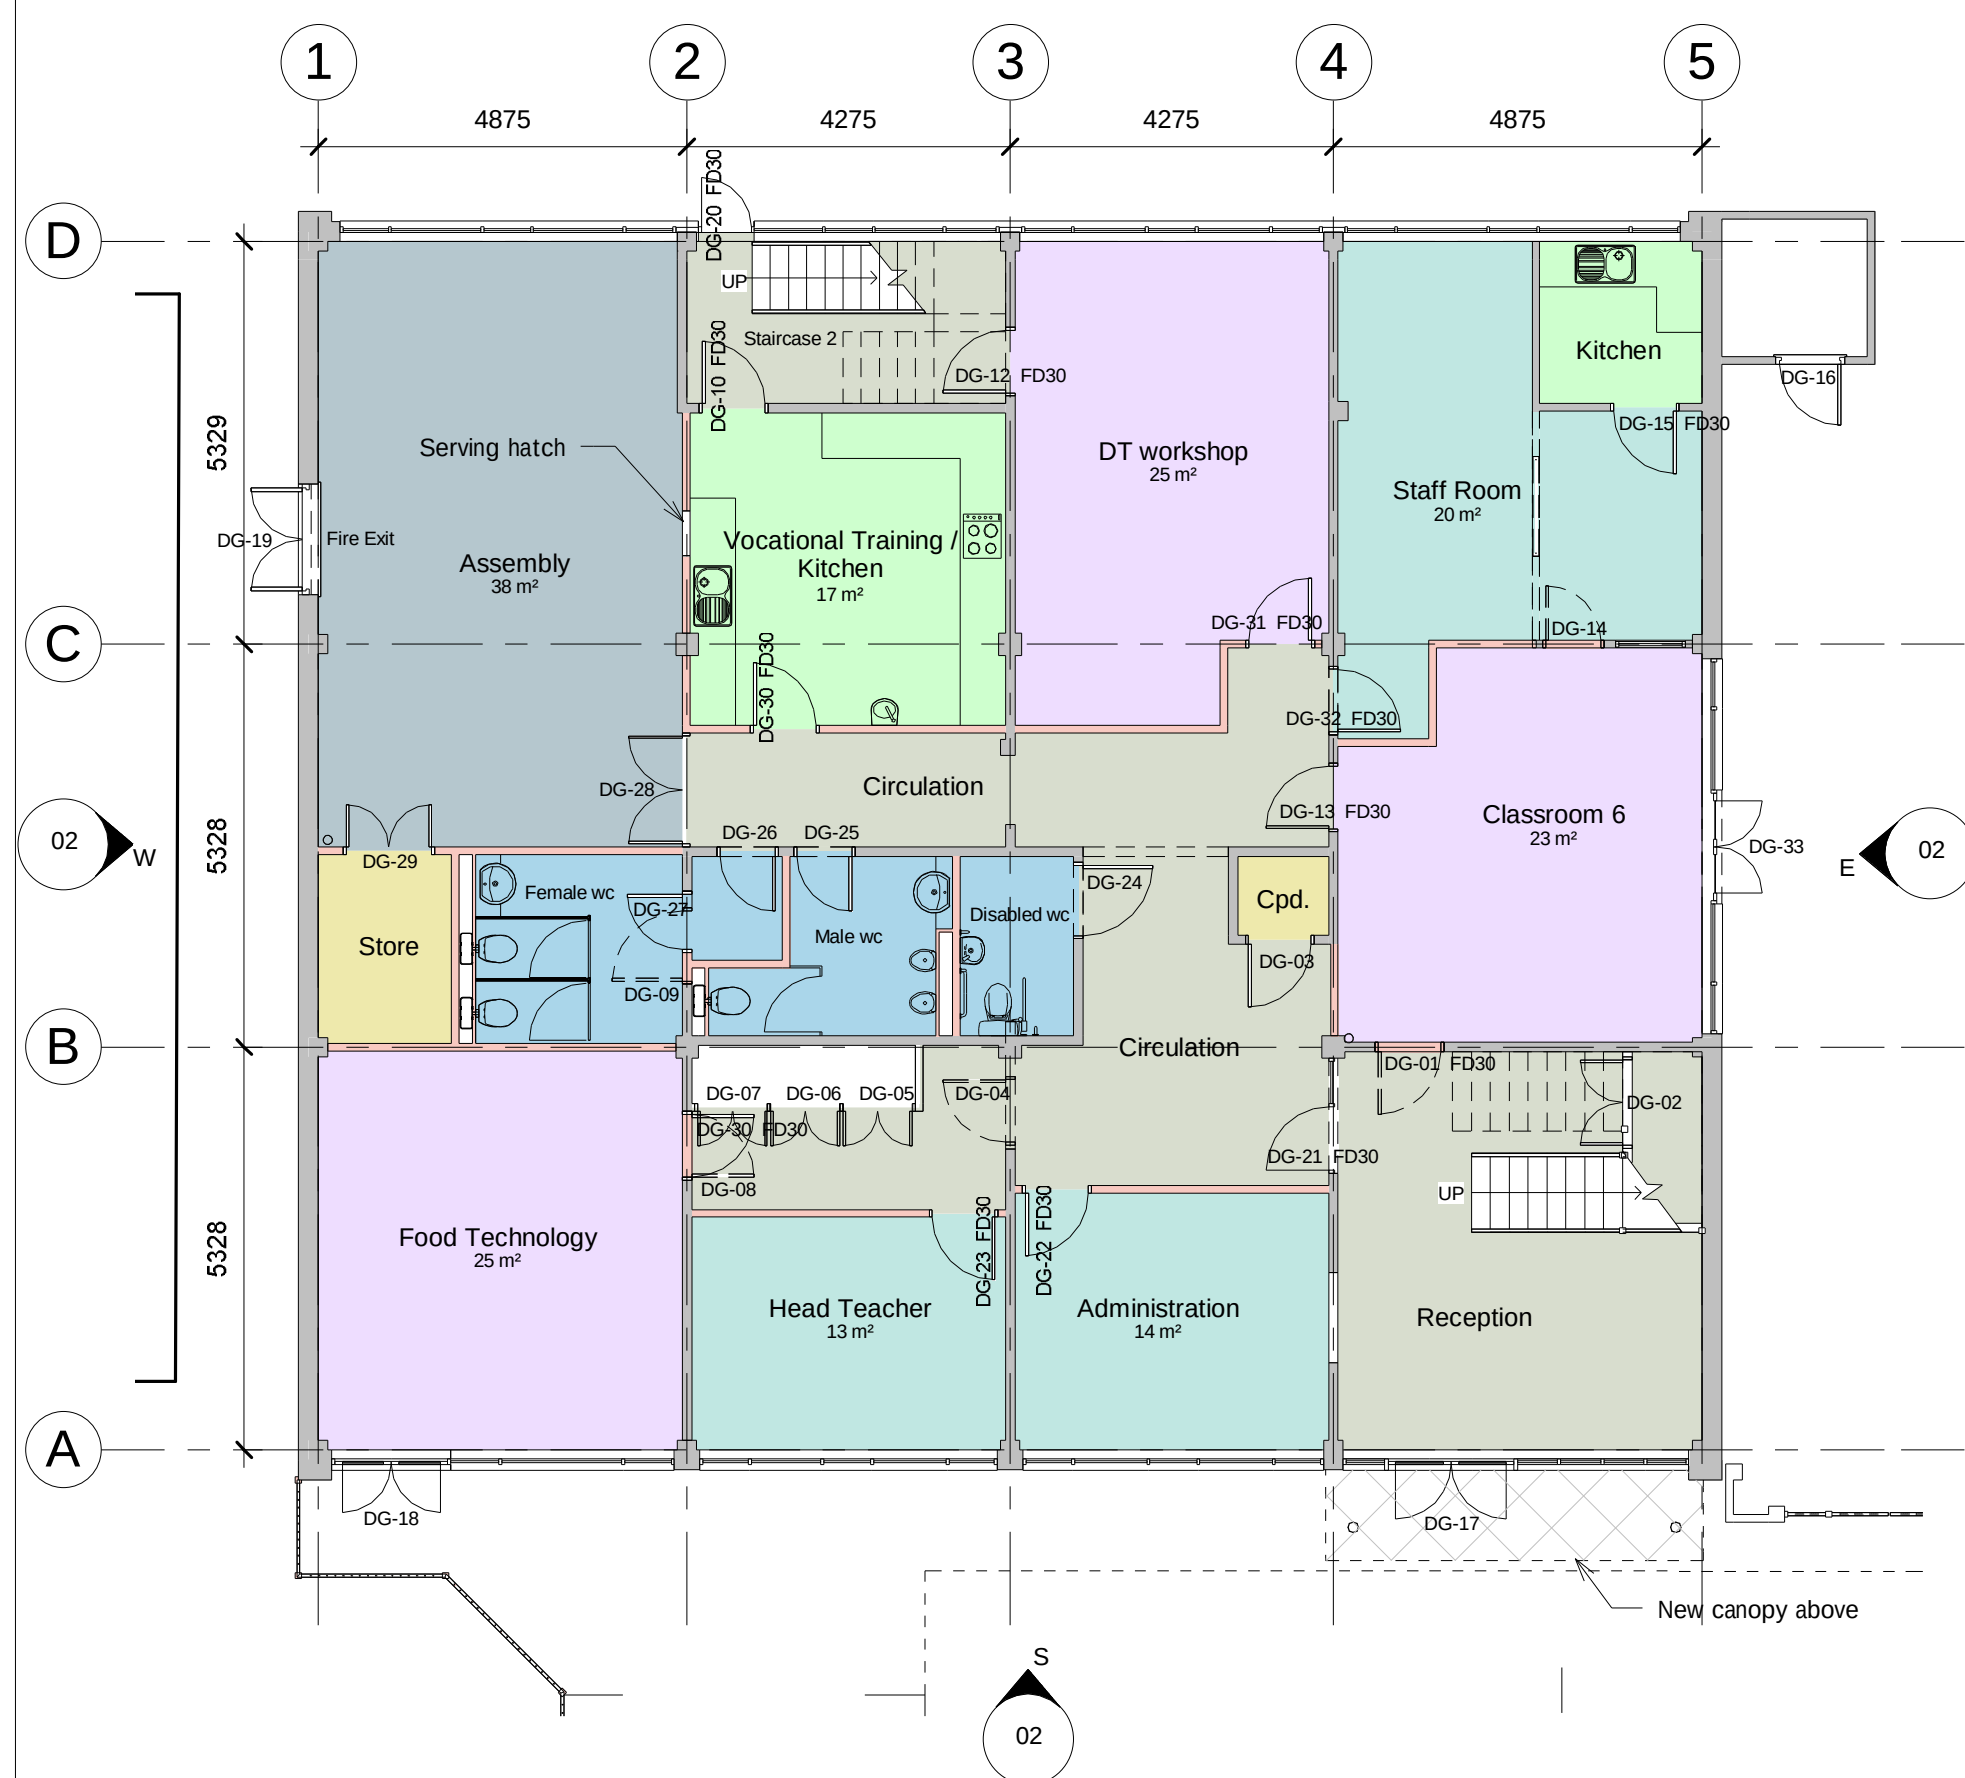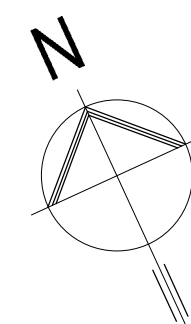

L0 - Ground Floor Plan as proposed
1 : 100

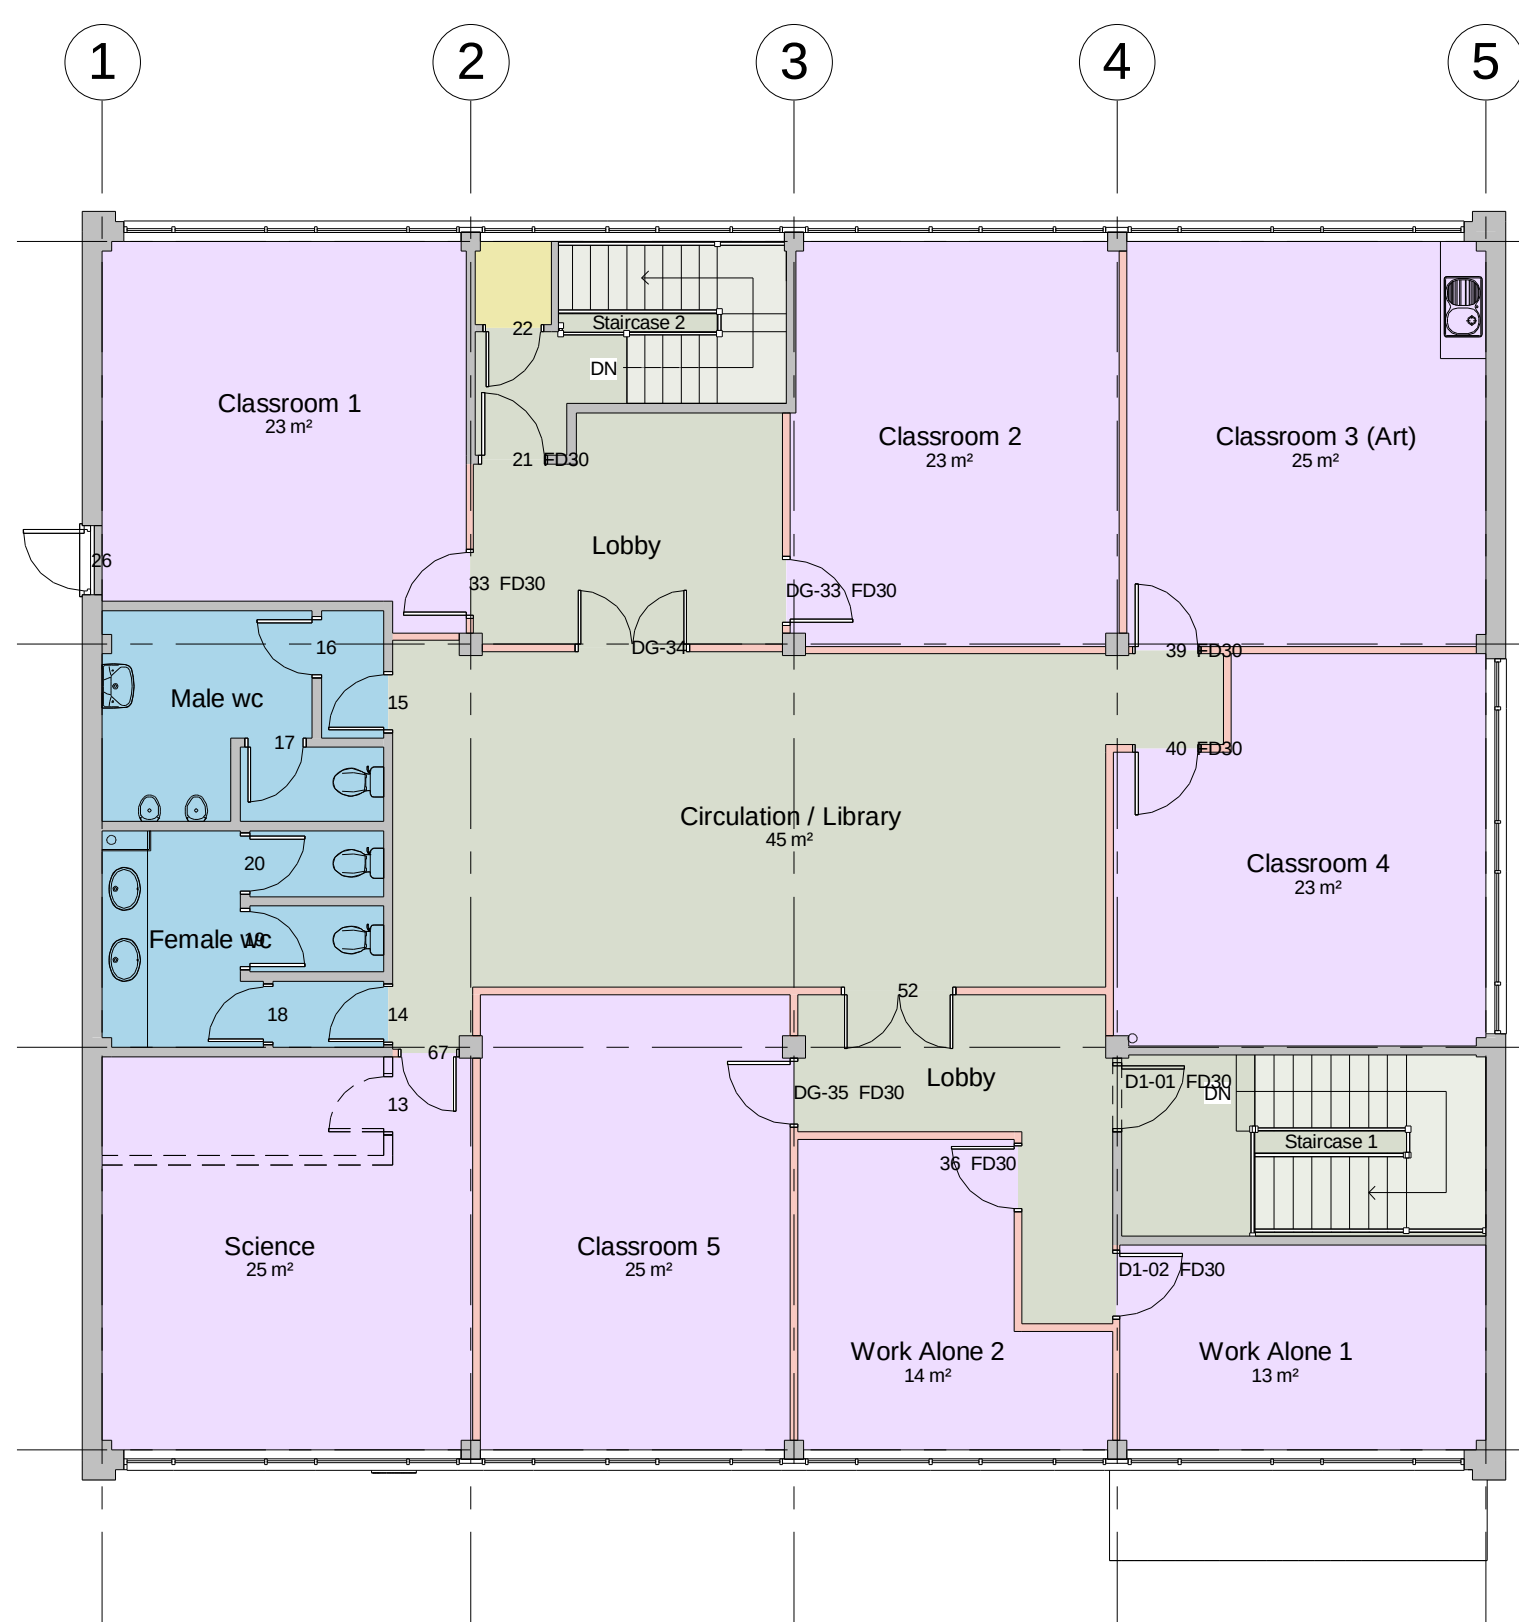


L1 - First Floor Plan as proposed
1 : 100

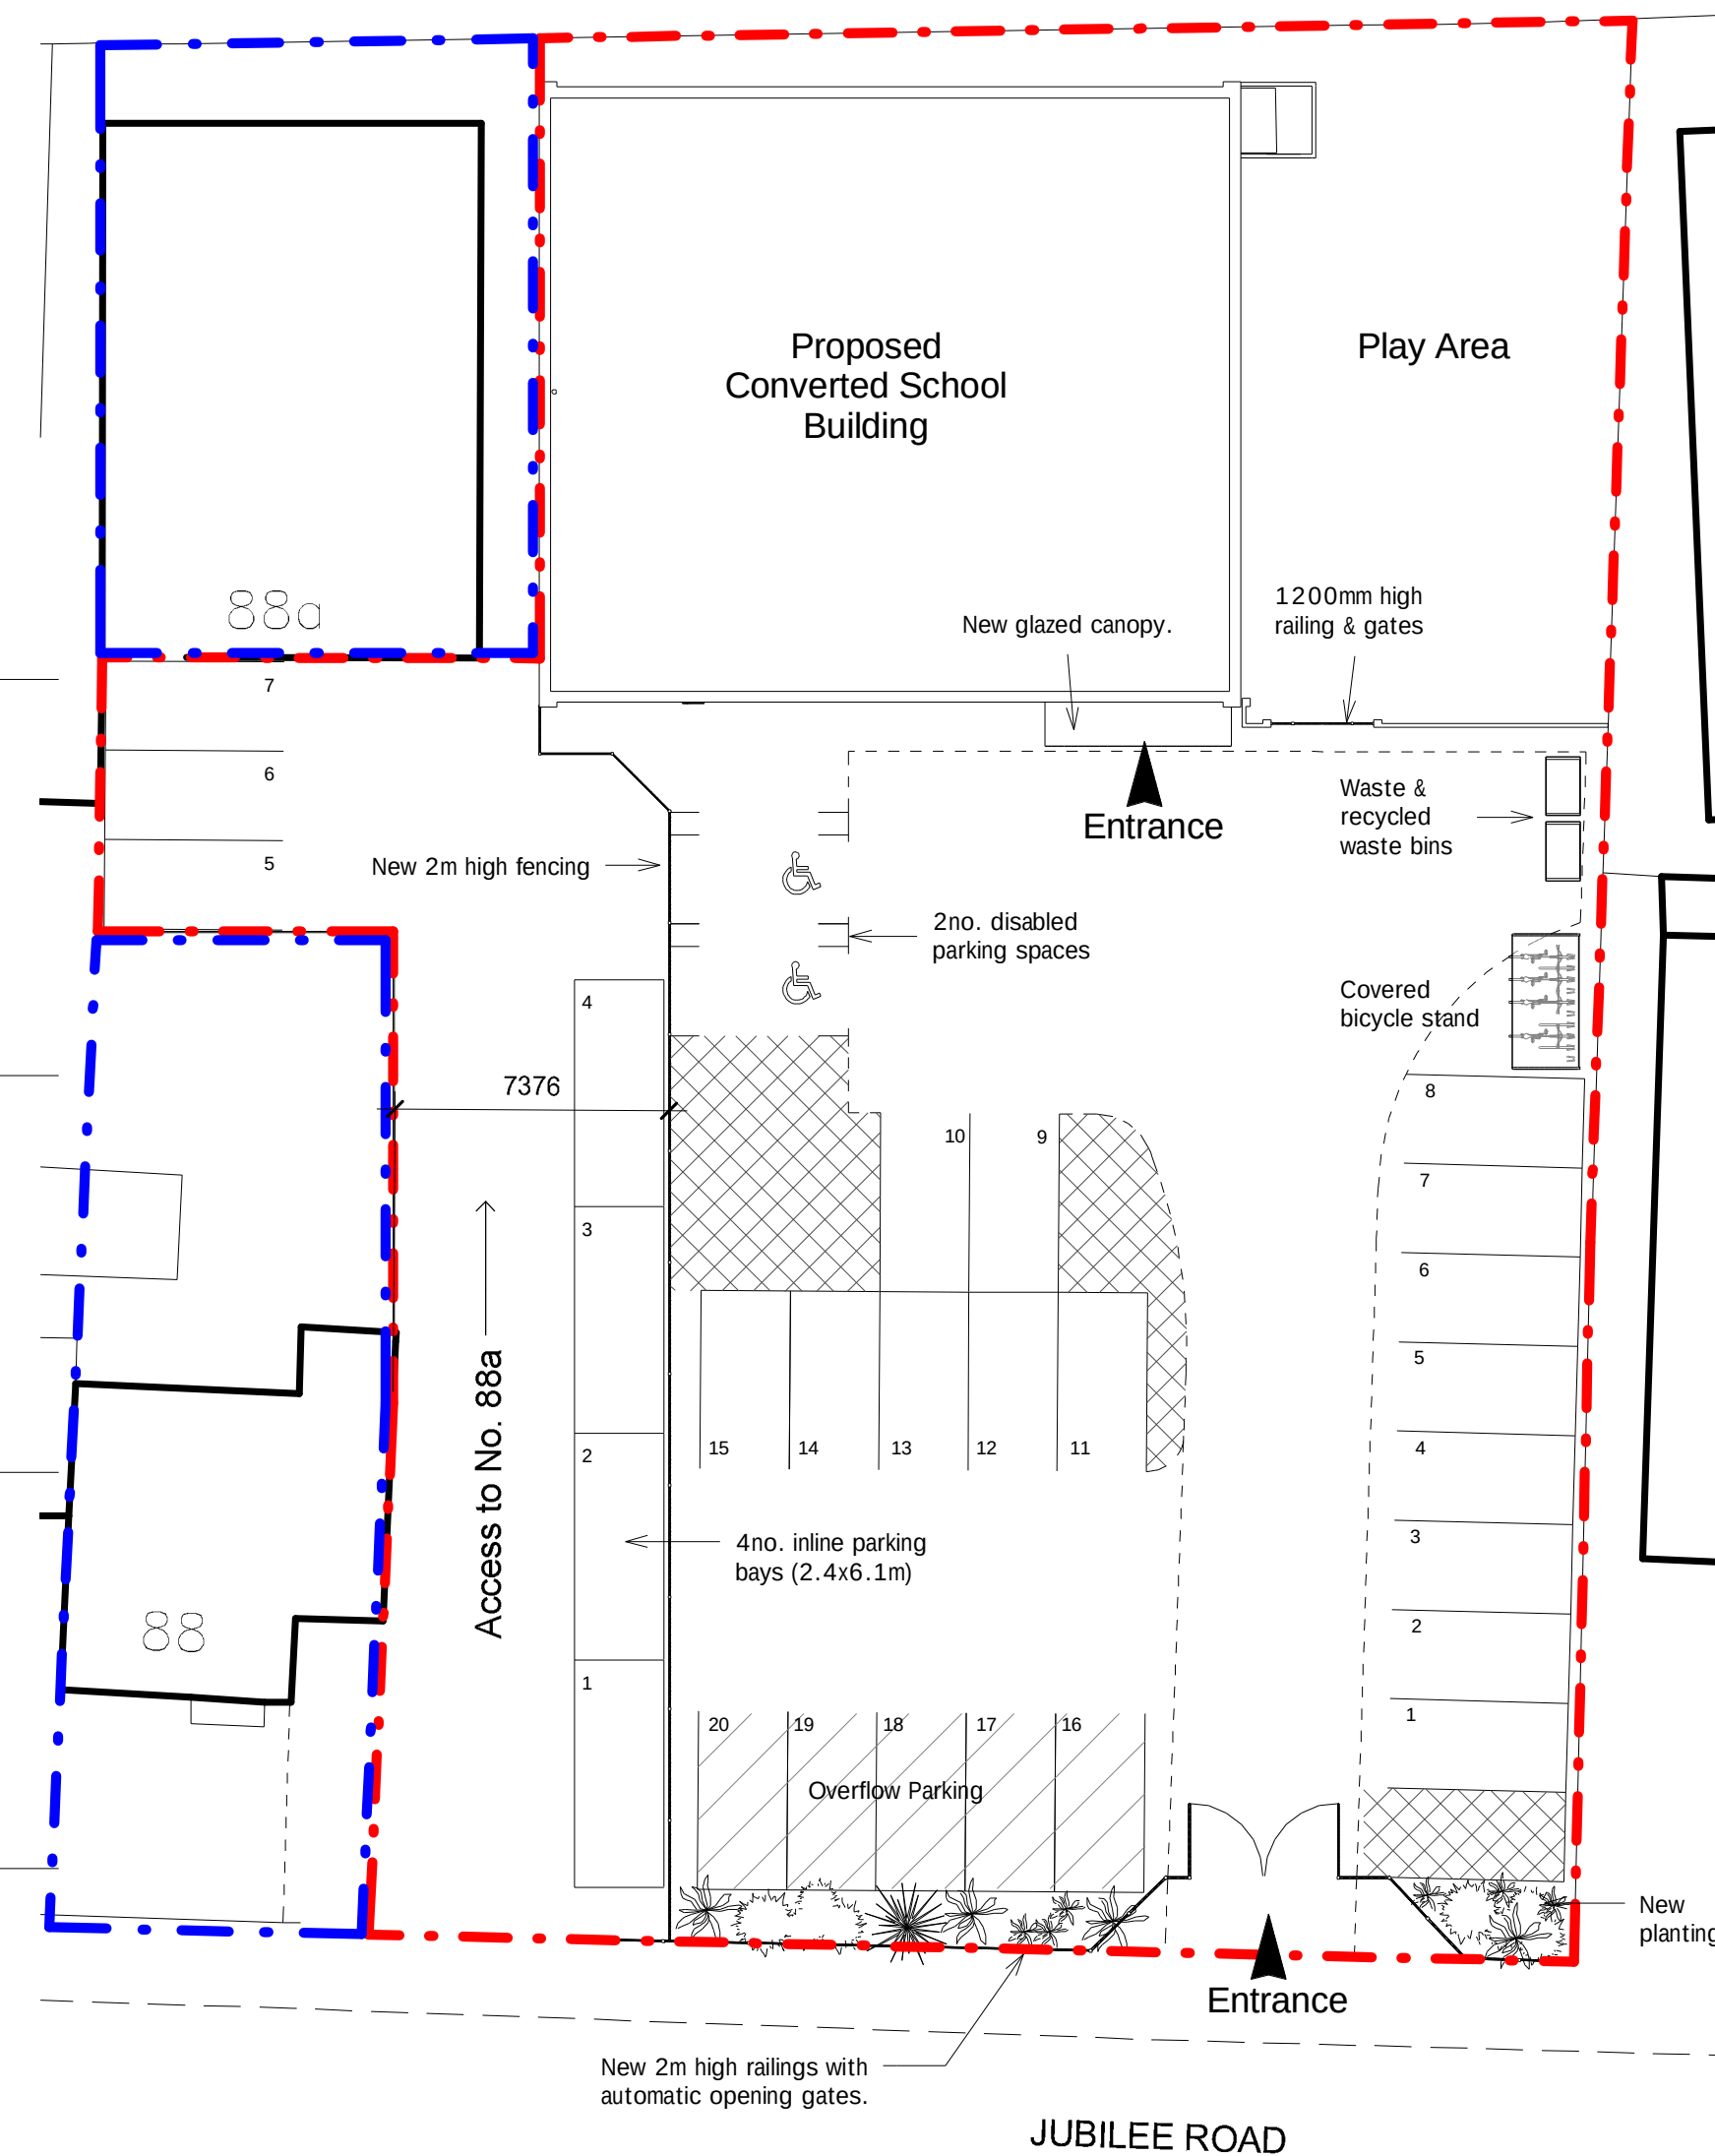

1 Site Plan as proposed
1 : 200

H	88 & 88a boundry outlined in blue;	01/11/13	RW
G	Home economics layout modified; ICT suite & lift omitted;	22/10/13	RW
F	Additional space added to car park;	26/09/13	RW
E	Car parking modified; parking to no. 88a indicated; line of boundary fence adjusted;	26/09/13	RW
D	Boundary modified further; issued for PLANNING;	13/09/13	RW
C	Car parking revised; cycle store relocated; kitchen & boundary fence added; PLANNING issue;	10/09/13	RW
B	Site plan adjusted.	27/08/13	JPR
A	Parking added to site plan.	15/08/13	JPR

Revision	Date	Initial
----------	------	---------

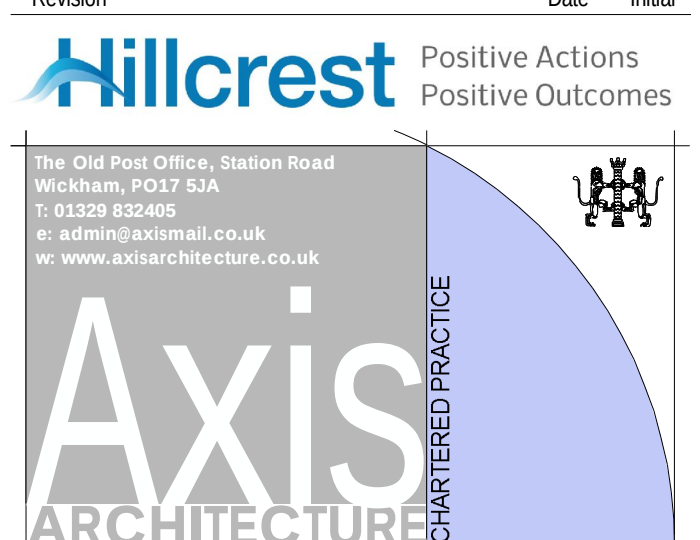


BIM Enabled Practice
This project was delivered using **Autodesk Revit®**

All dimensions are to be checked on site and any discrepancies reported to the architect before work commences. Figured dimensions only are to be taken from this drawing. This drawing is to be read in conjunction with all relevant consultants and/or specialists drawings/documents and any discrepancies or variations notified to the architect before work commences. This drawing is copyright and may not be reproduced, wholly or in part, without the consent of the architect.

Proposed School Conversion

84 - 86 Jubilee Road Waterlooille
Hillcrest Care Ltd
Plans & Elevations as proposed
Scale at 1:100 in meters

 

Scale @ A1	Drawn	Checked	Date
As indicated	RW	CC	19/07/13
Job Number & Drawing Number	Revision		
13-53 - 02	H		