


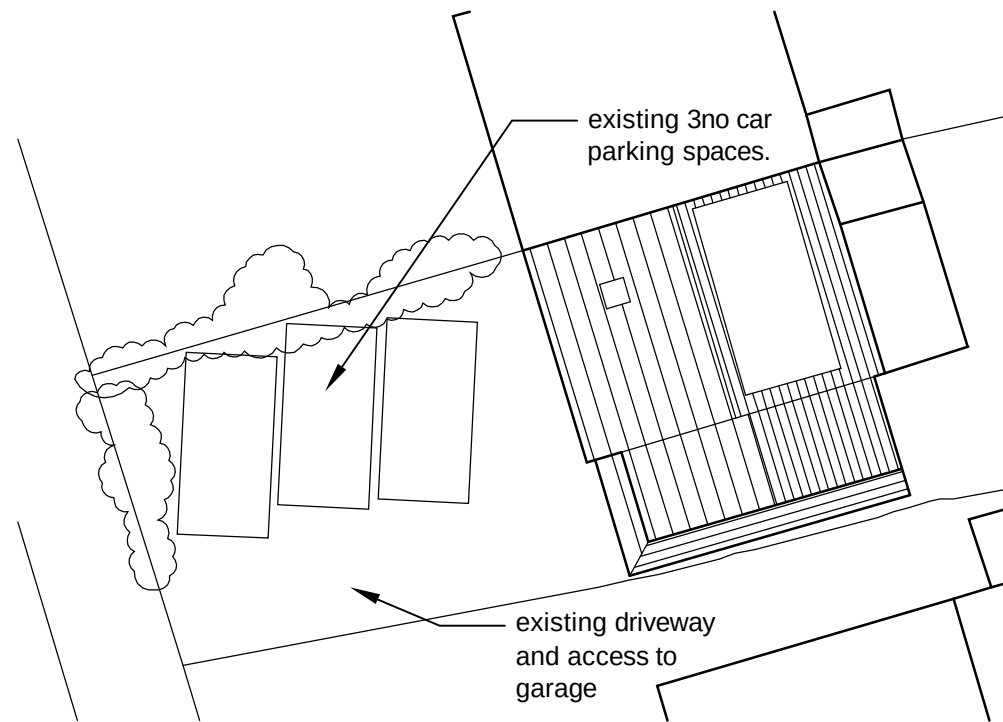

SITE PLAN (to show existing car parking arrangement)
SCALE 1:200



Ordnance Survey (c) Crown Copyright 2014. All rights reserved. Licence number 100022432

LOCATION PLAN
SCALE 1:1250



BLOCK PLAN
SCALE 1:500

Note:
Do not Scale from this Drawing (except for planning approval).
All dimensions are in millimetres and to be checked on site.
All Dimensions relating to subcontractors or suppliers work must be checked and agreed between the main contractor and the sub-contractors and suppliers.

DRAWING TITLE
PLANNING APPLICATION -
LOCATION & BLOCK PLAN

CLIENT
Mr & Mrs Lee, 29 Record Road, Emsworth.

DATE
Dec 2014

DRN.
gp

CHK.
-

SCALE
1:100 @ A3

Drawing Ref
14063 PL304

Rev
C

Gavin Page BA(hons)
tel. 07747 011252
email. gavin.page77@gmail.com

grp architectural design