


NOTES:

Dimensions to be checked on site before commencing work.
Any discrepancies shall be reported to the architect immediately.


Do not scale from these drawings except for planning purposes.
Use figured dimensions only.

Where applicable this drawing is to be read in conjunction with other consultants' drawings.


This drawing is the copyright of hda projects Ltd.

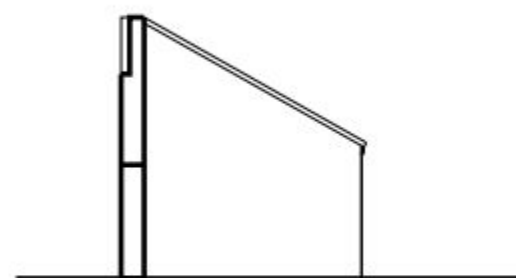


East Elevation

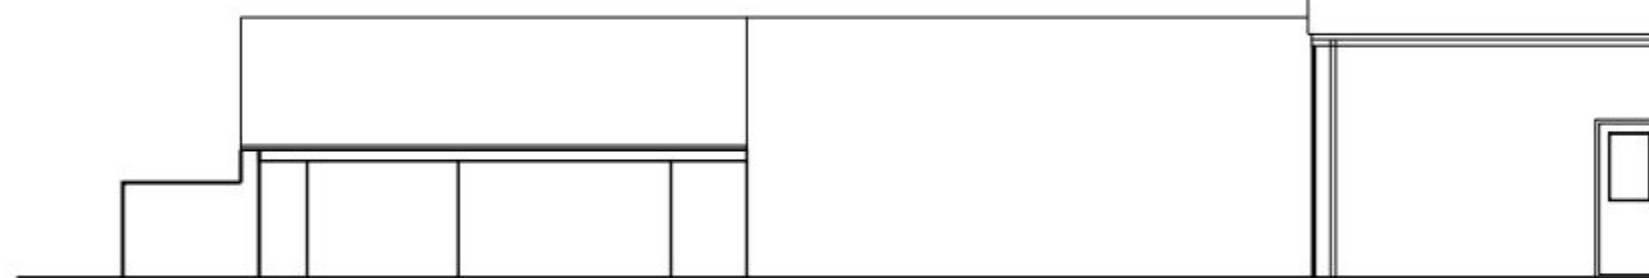

North Elevation

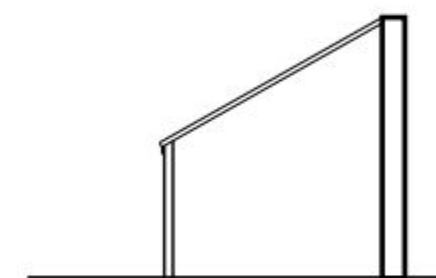

West Elevation

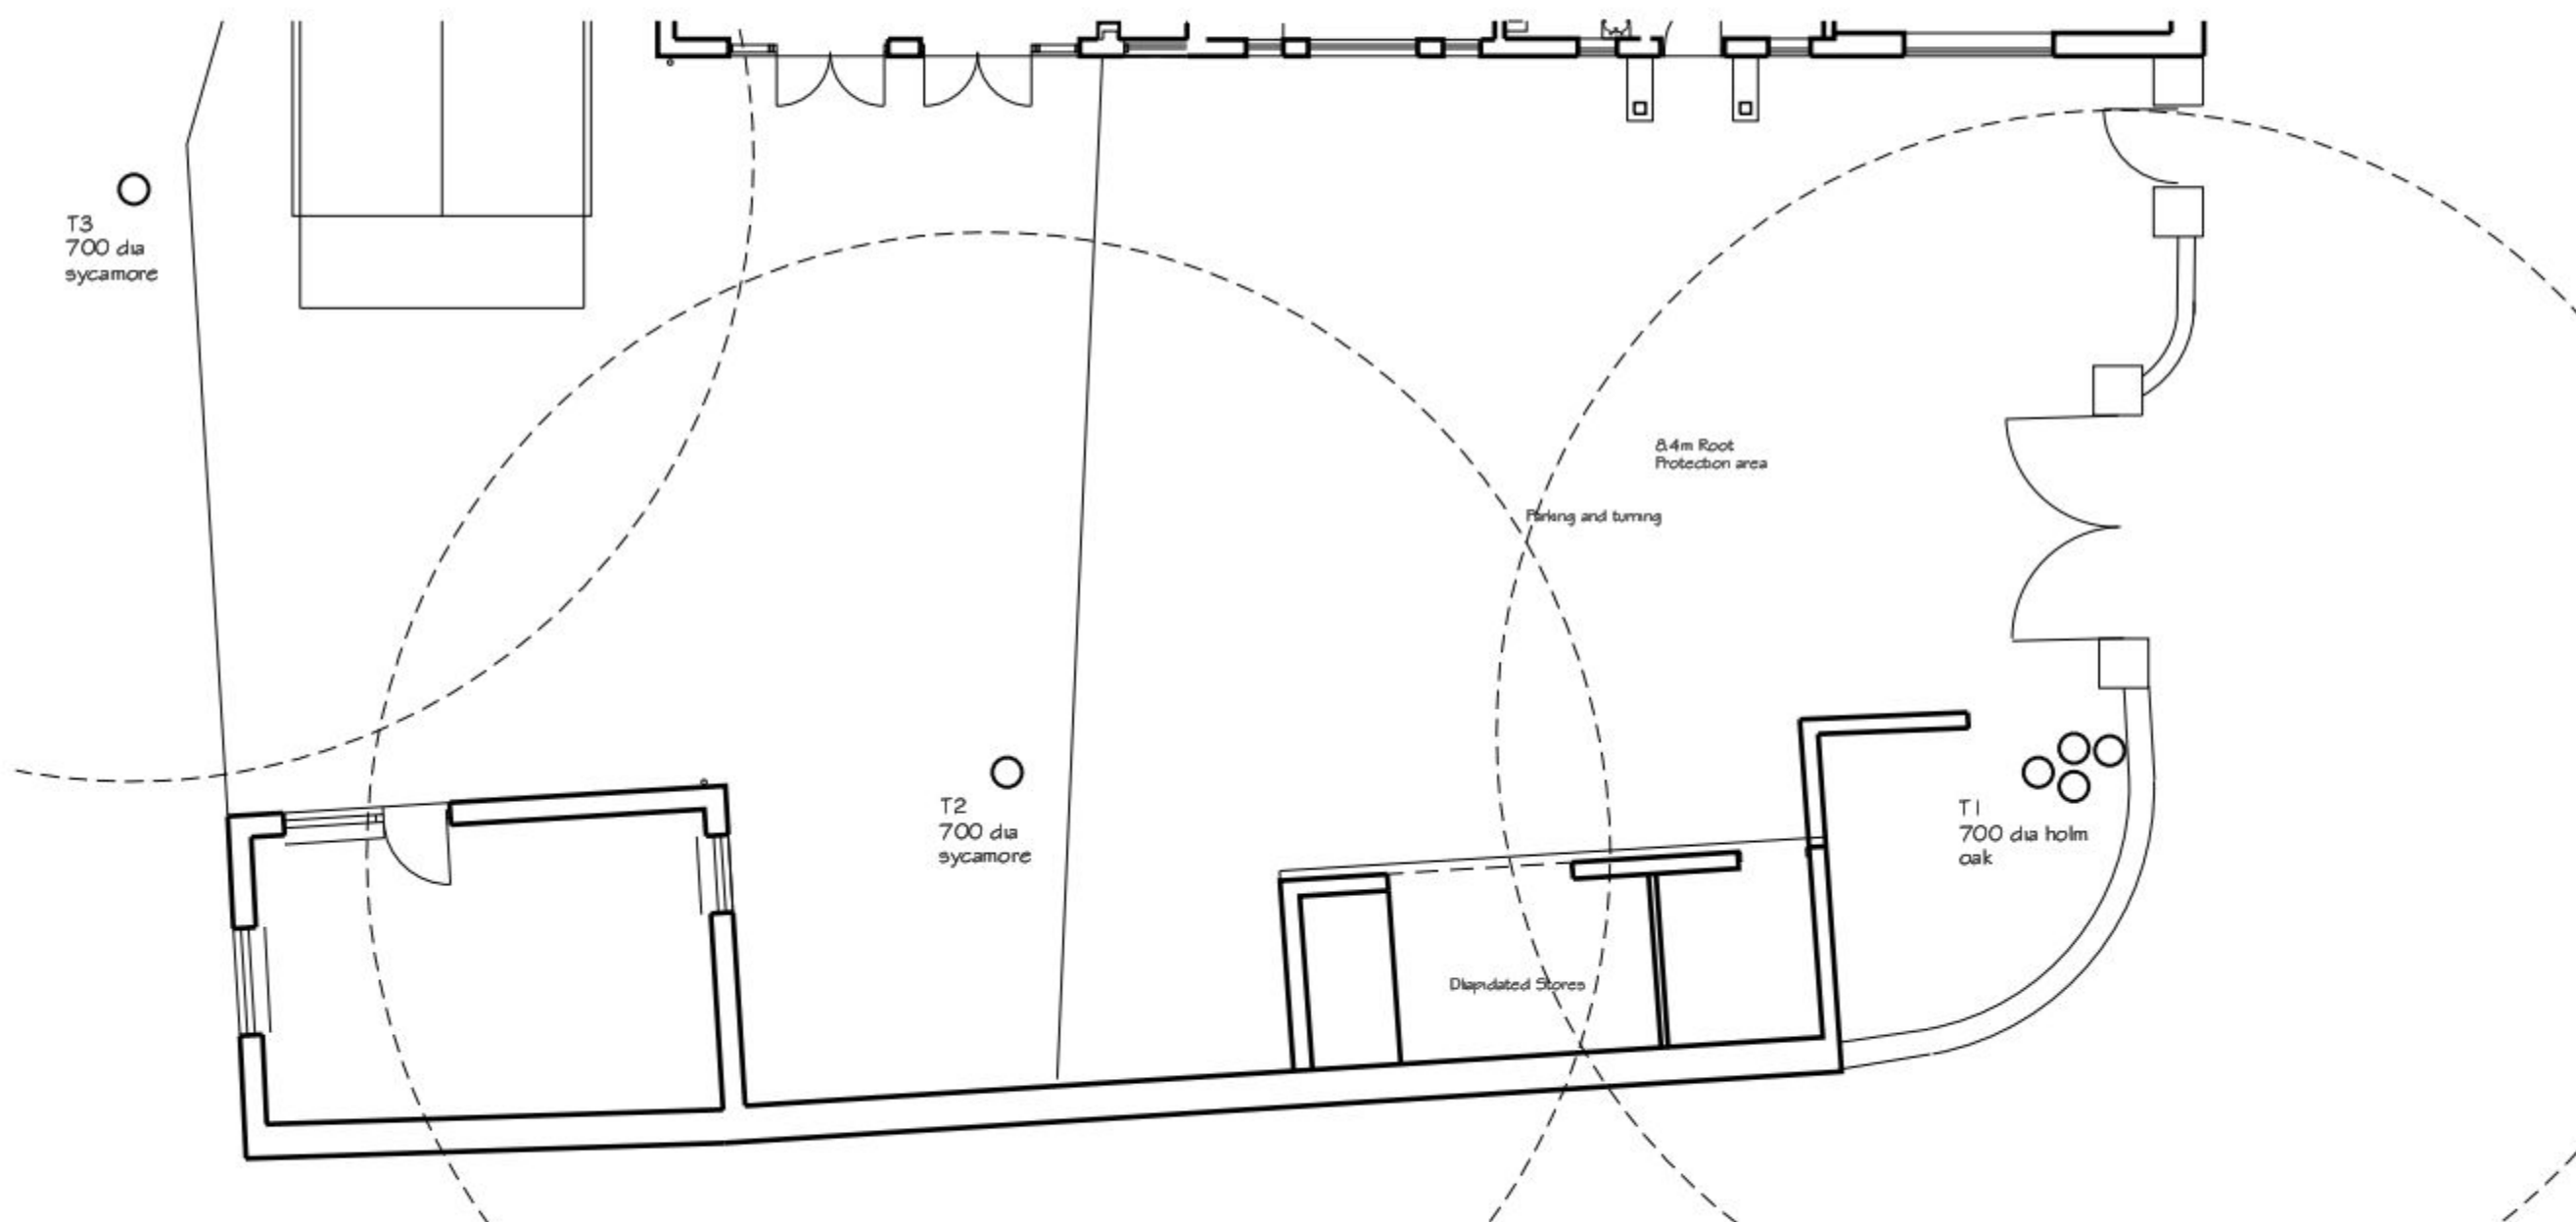

Plan as Existing

A Mar 2015 Root protection areas added

Rev	Date	Amendment
1	Mar 2015	Root protection areas added

hda projects

6 The Old Flour Mill - Queen Street -
Emsworth - Hampshire - PO10 7BT -

Tel: +44 (0) 1243 373855 Mob: 07881287017
e-mail: hda.projects@btinternet.com

For
Mr+Mrs C Dodd

Project
Hall Place Cottage
South Street
Havant
PO9 1DA

Title
Proposed Car Port
Store as Existing

Date	Drawn	Scale	Checked
Feb 2015	wdm	1 : 100 @ A3	
Job Number	Prefix	Drawing Number	Revision
1504	P	02	A