




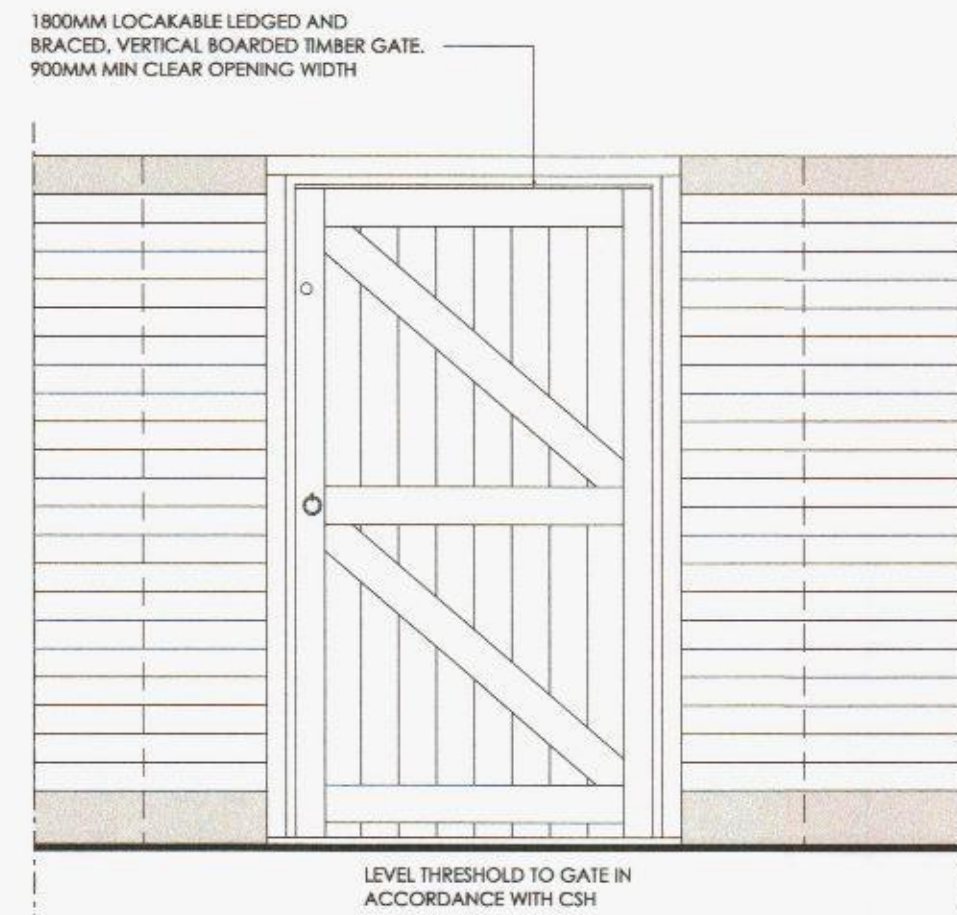


TYPICAL FACE BRICK, BOUNDARY WALL
ELEVATION WITH TIMBER GATE @ 1:20

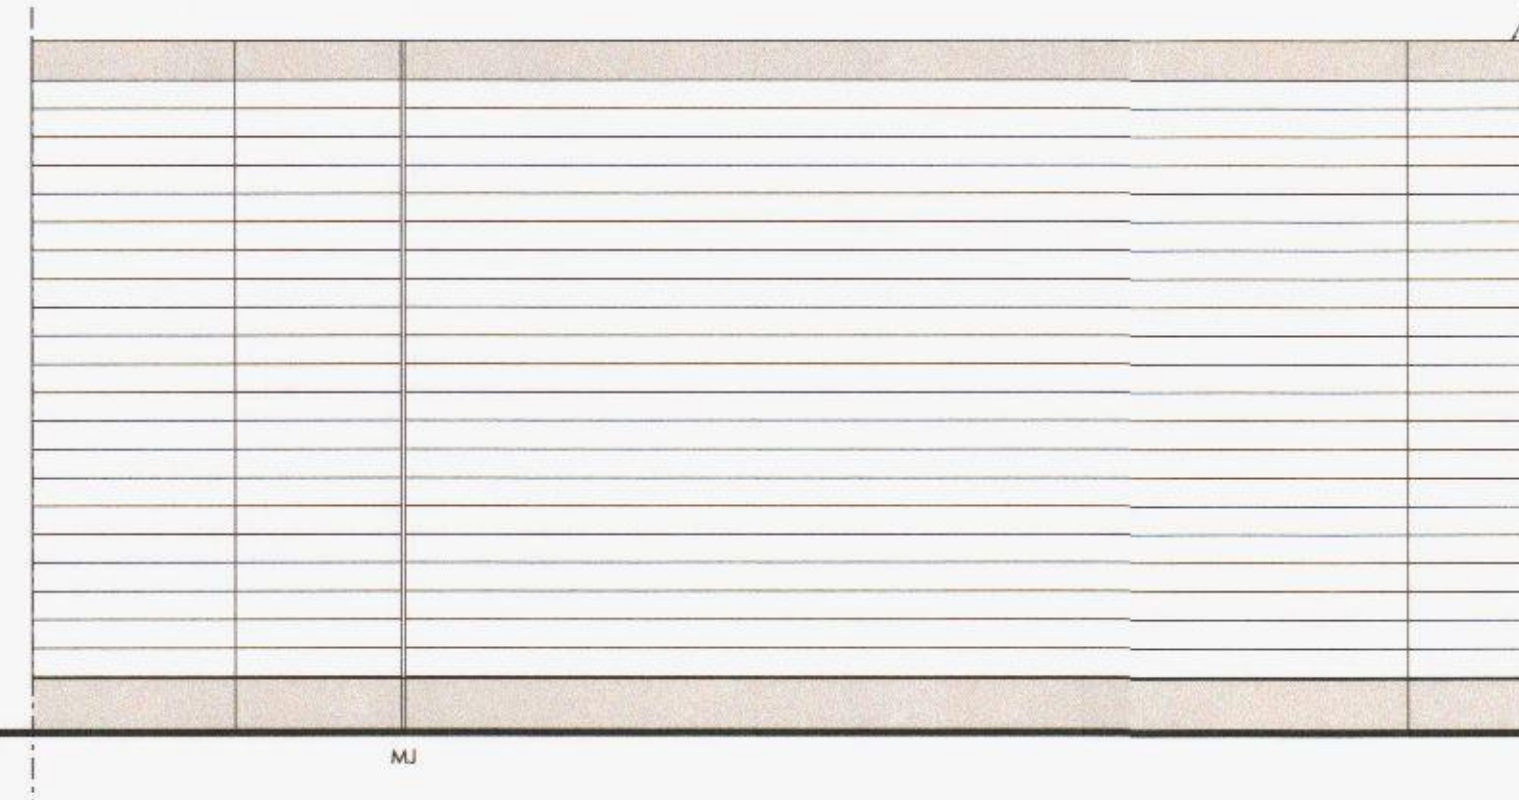


TYPICAL FACE BRICK, BOUNDARY WALL
ELEVATION @ 1:20

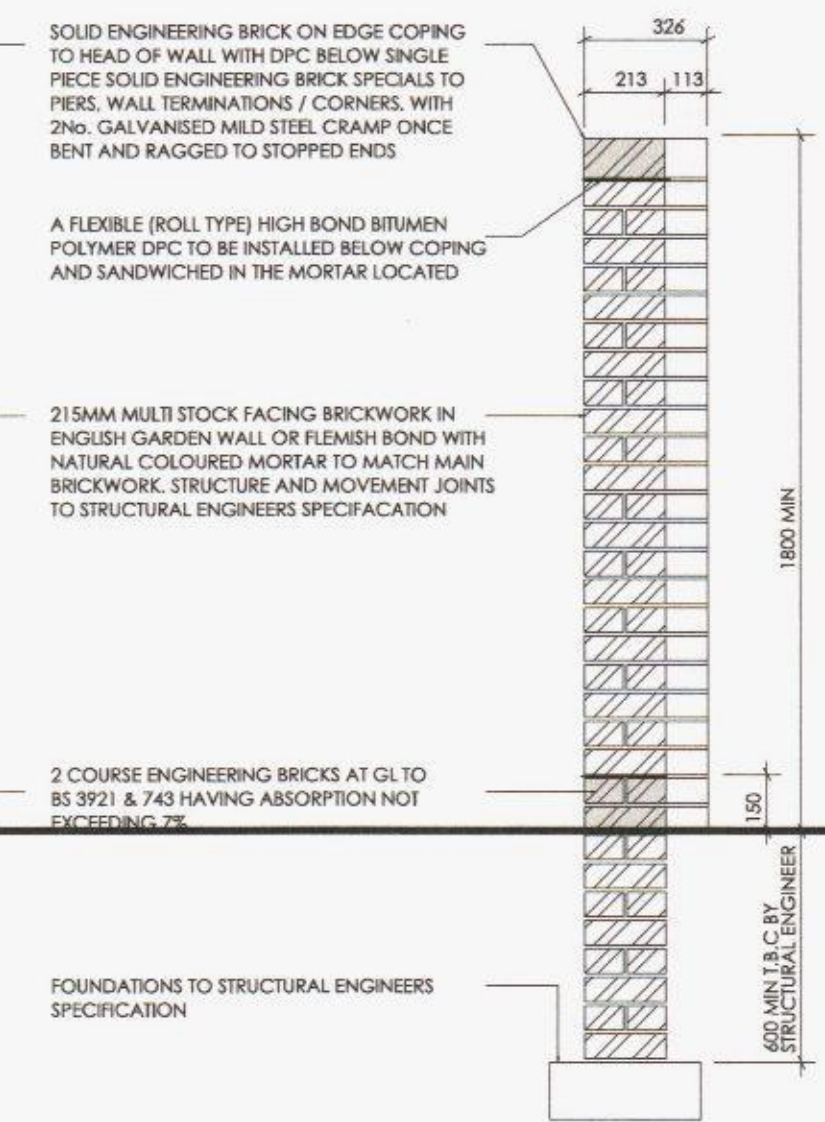


TYPICAL RETAINING BOUNDARY
BRICK WALL SECTION @ 1:20

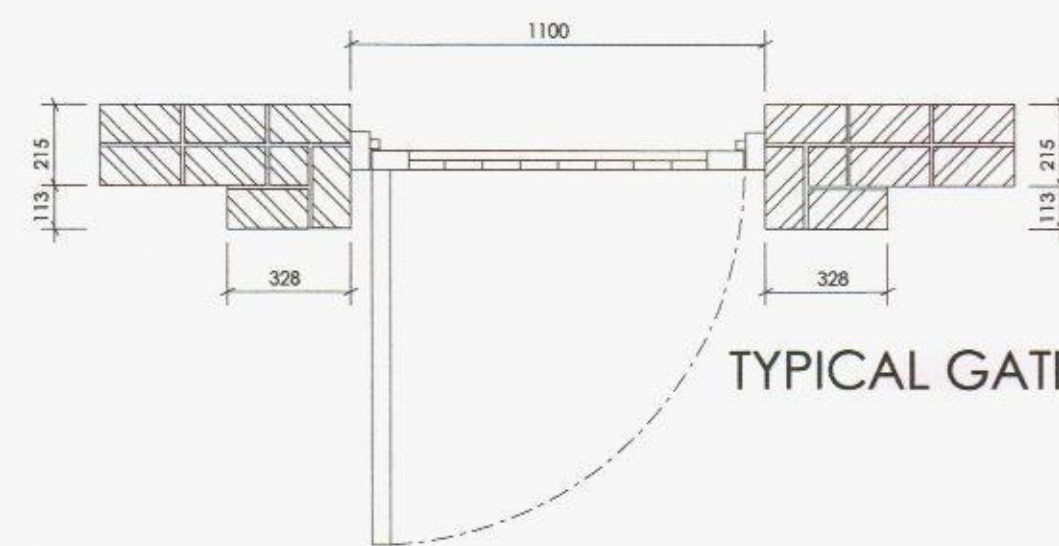


TYPICAL GATE PLAN

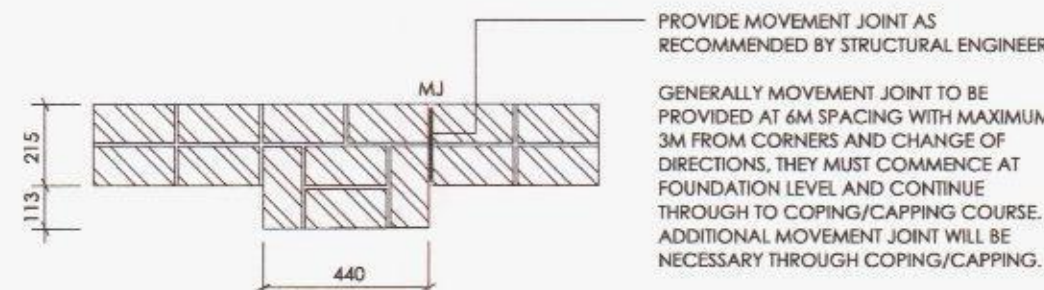


INTERMEDIATE PIERS @ 1:20

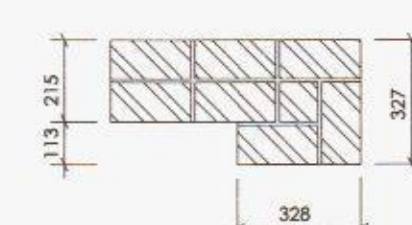


END PIERS @ 1:20

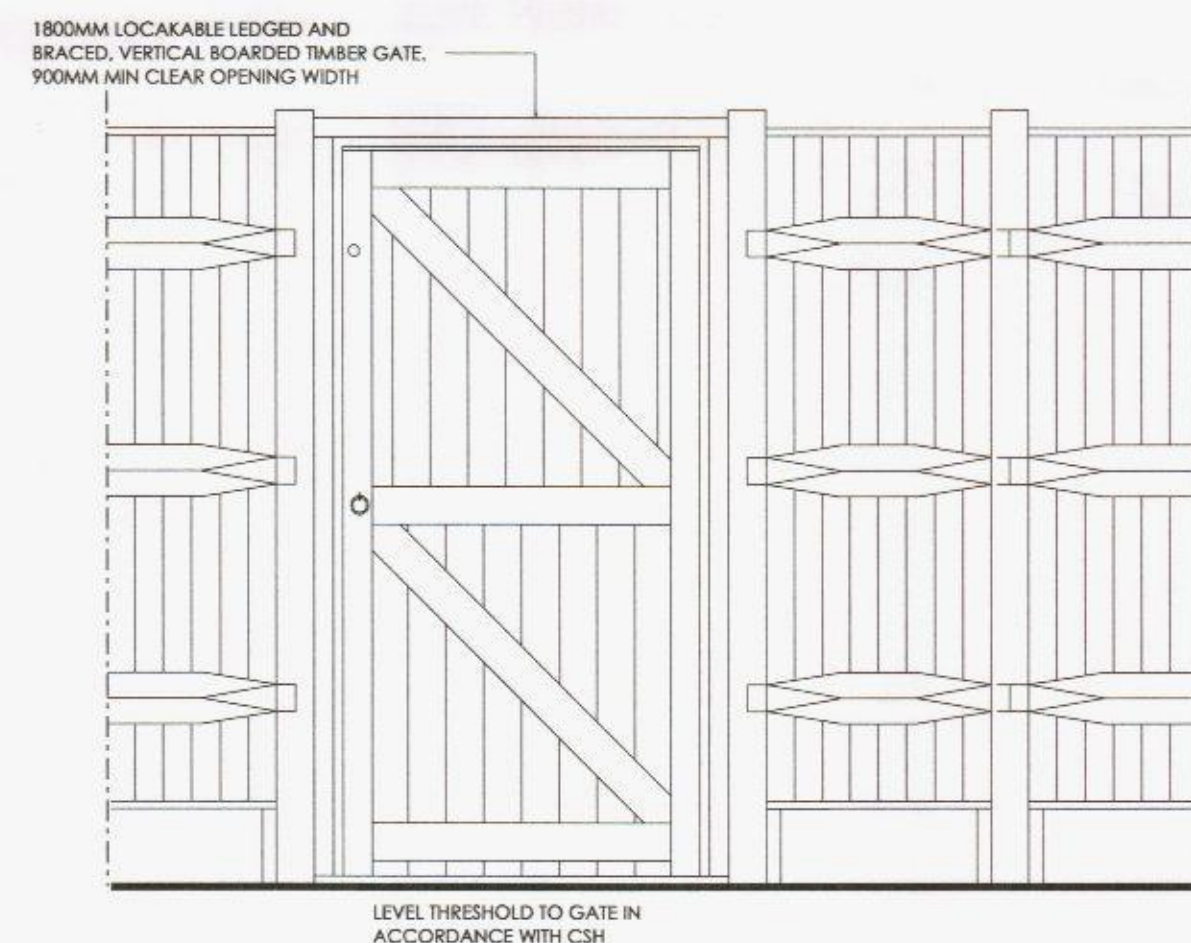


TYPICAL GARDEN GATE ELEVATION

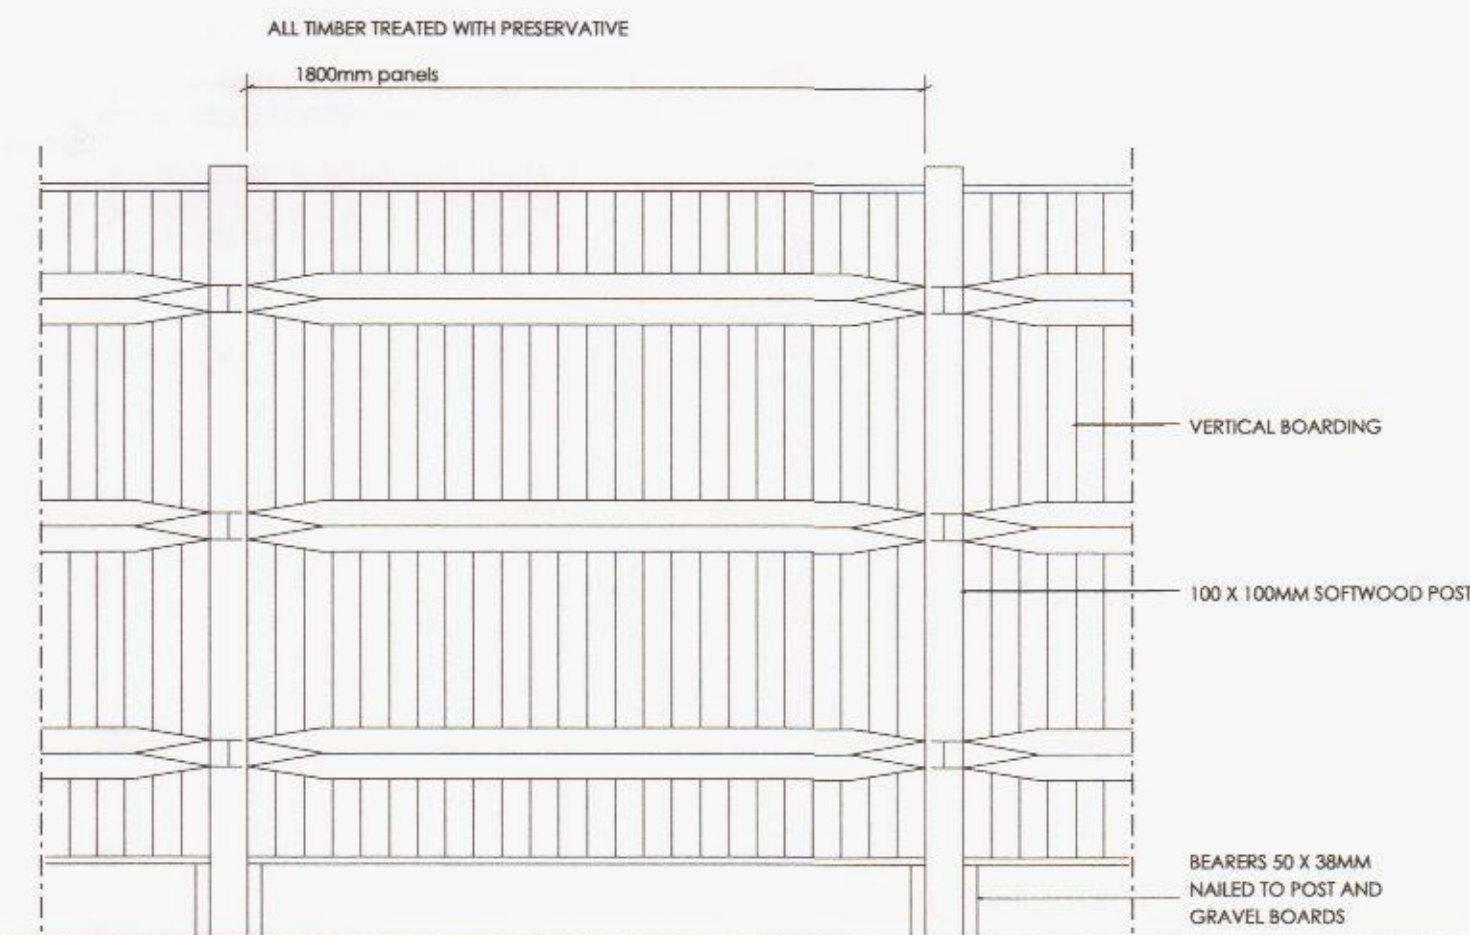


TYPICAL ELEVATION OF GARDEN FENCE

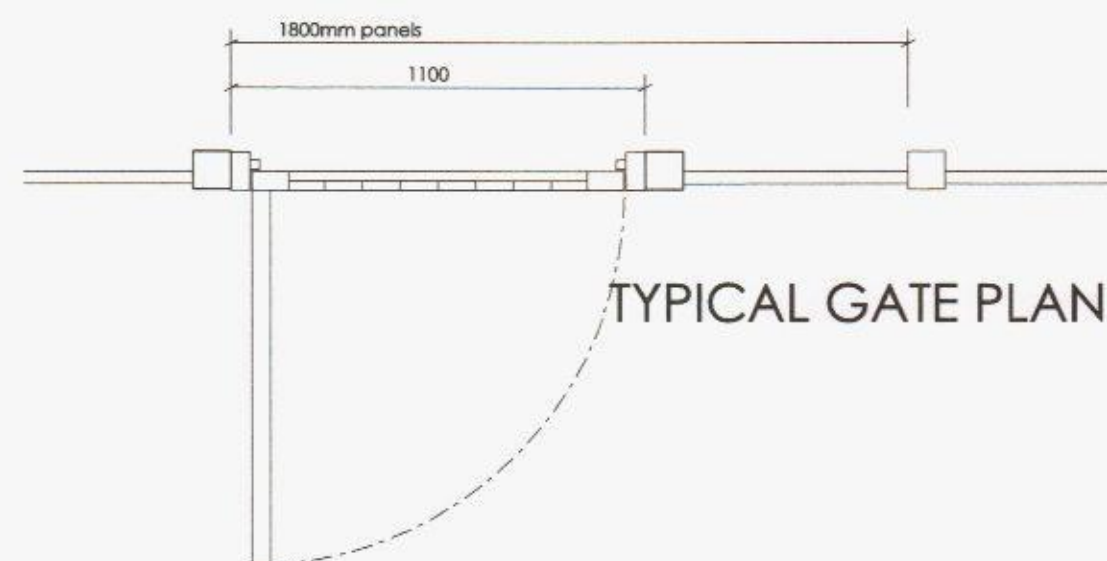

TYPICAL GATE PLAN

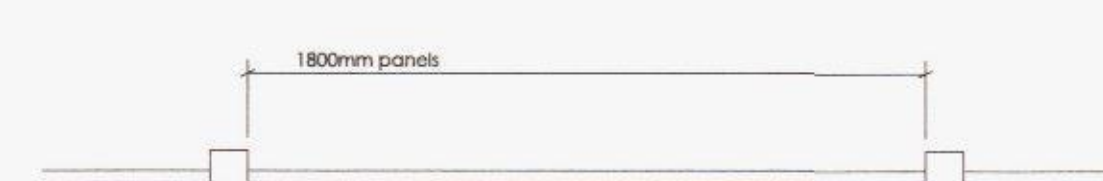

TYPICAL PLAN

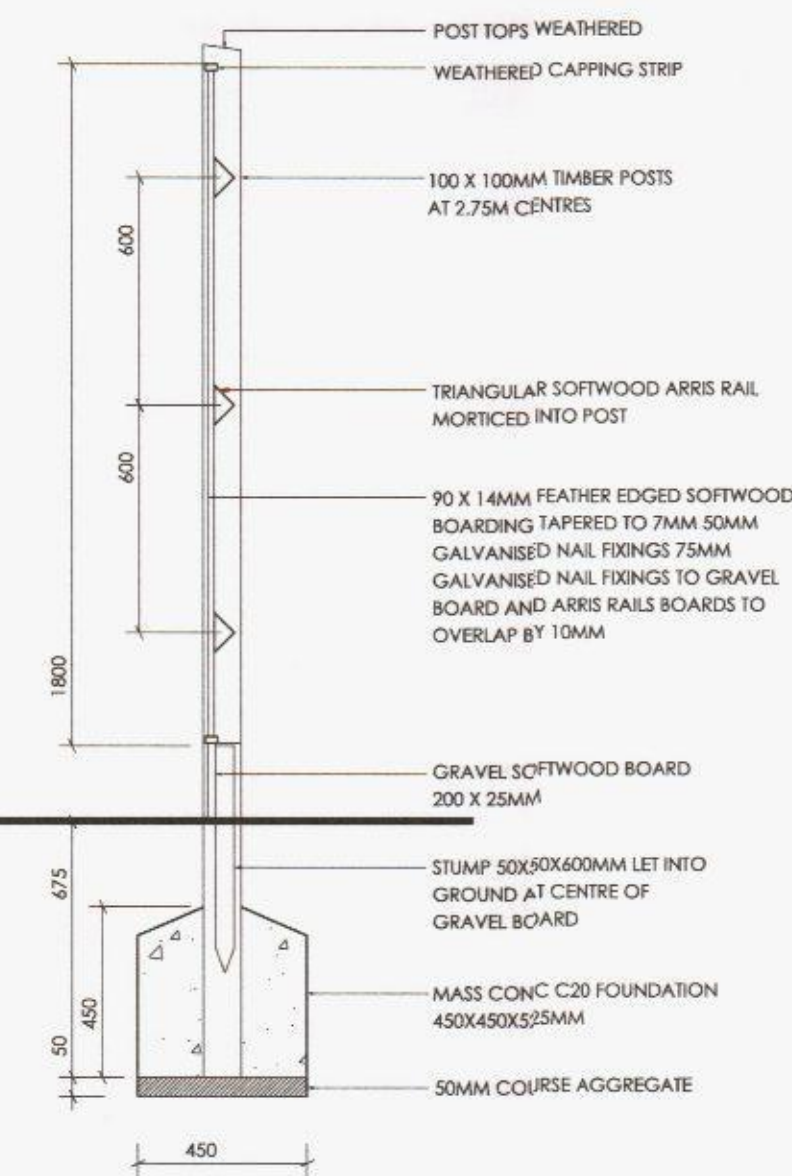

TYPICAL SECTION

NOTES:-
THIS DRAWING IS TO BE READ IN CONJUNCTION WITH ARCHITECTS DRAWINGS/ SPECIFICATIONS AND DRAWINGS/ DOCUMENTS PREPARED BY OTHER PARTIES.
PLEASE REFER TO ENGINEER'S DETAILS AND SPECIFICATIONS FOR POST SIZES IN RELATION TO WIND LOADINGS, MOVEMENT JOINTS, LOCATION OF PIERS, FOUNDATIONS AND OTHER ASSOCIATED STRUCTURAL ELEMENTS.
215 THICK BRICK WALLS TO BE CONSTRUCTED IN MATCHING BRICKWORK TO THE PROPERTY IT JOINS.
METAL RAILINGS SUBJECT TO SPECIALIST DESIGN AND DETAILS.
PLEASE REFER TO THE ACOUSTIC REPORT FOR THE SPECIFICATION OF THE ACOUSTIC FENCE.
1800MM HIGH GATE MUST HAVE A LEVEL THRESHOLD AND A CLEAR OPENING WIDTH OF AT LEAST 900MM/ MUST NOT BE SPRING LOADED/ MUST BE OPENABLE FROM BOTH SIDES - COMPLIANT WITH CODE FOR SUSTAINABLE HOMES LEVEL 3.

HAVANT BOROUGH COUNCIL
- 4 JUN 2014
RECEIVED

POPE PRIESTLEY ARCHITECTS
ARCHITECTURE | TOWN PLANNING | URBAN DESIGN
FERRY HOUSE, CANUTE ROAD, SOUTHAMPTON, HAMPSHIRE, SO14 3PJ. T: +44 (0)23 80332298 F: +44 (0)23 80433886 E: info@popepriestley.co.uk
CONTRACTORS MUST CHECK ALL DIMENSIONS ON SITE. ONLY PROPOSED DIMENSIONS ARE TO BE WORKED FROM. DIMENSIONS MUST BE REPORTED TO THE ARCHITECT BEFORE PROCEEDING. DRAWING WAS PREPARED IN ACCORDANCE WITH THE FOLLOWING: DRAWINGS DERIVED BY OTHER FORMATS MAY DIFFER. REFER TO ORIGINAL DRAWING FOR TRUE FORMAT. THIS DRAWING IS COPYRIGHT ©
RESIDENTIAL DEVELOPMENT
PORTSDOWN HILL ROAD
HAVANT
PO9 3NA
EXTERNAL WORKS
CLOSE BOARDED FENCE &
SINGLE BRICK BOUNDARY WALLS
(1800mm HIGH)
DRAWING NO:
PP1169 7004-01
REVISION:
SK02

IMPORTANT NOTE FOR USE OF THIS DRAWING: THIS DRAWING HAS BEEN PRODUCED SPECIFICALLY FOR USE ON THIS PROJECT. POPE PRIESTLEY ARCHITECTS CANNOT BE HELD RESPONSIBLE FOR RE-USE OF THIS INFORMATION BY OTHERS FOR ANY PURPOSE OTHER THAN FOR WHICH IT IS SPECIFICALLY INTENDED. THIS DRAWING REFLECTS STANDARDS AGREED FOR THIS PROJECT AND CURRENT AT THE TIME OF PRODUCTION AND WILL NOT BE UPDATED IN ACCORDANCE WITH CHANGING LEGISLATION AND/ OR OTHER REQUIREMENTS.

SCALE BAR = 10mm INTERVALS AT TRUE SCALE