

LINEAR SCALE 1:100

A3 @ 1:100

PROPOSED ELEVATIONS




ADP ARCHITECTS LTD

Richmond Court, 94 Botley Road, Park Gate,
Southampton, Hampshire SO31 1BA
Telephone / Fax Number: 0845 365 1475
Email: mail@adp-uk.co.uk


Copyright of ADP Architects Ltd

Rev A - May 2014 - Planning Conditions

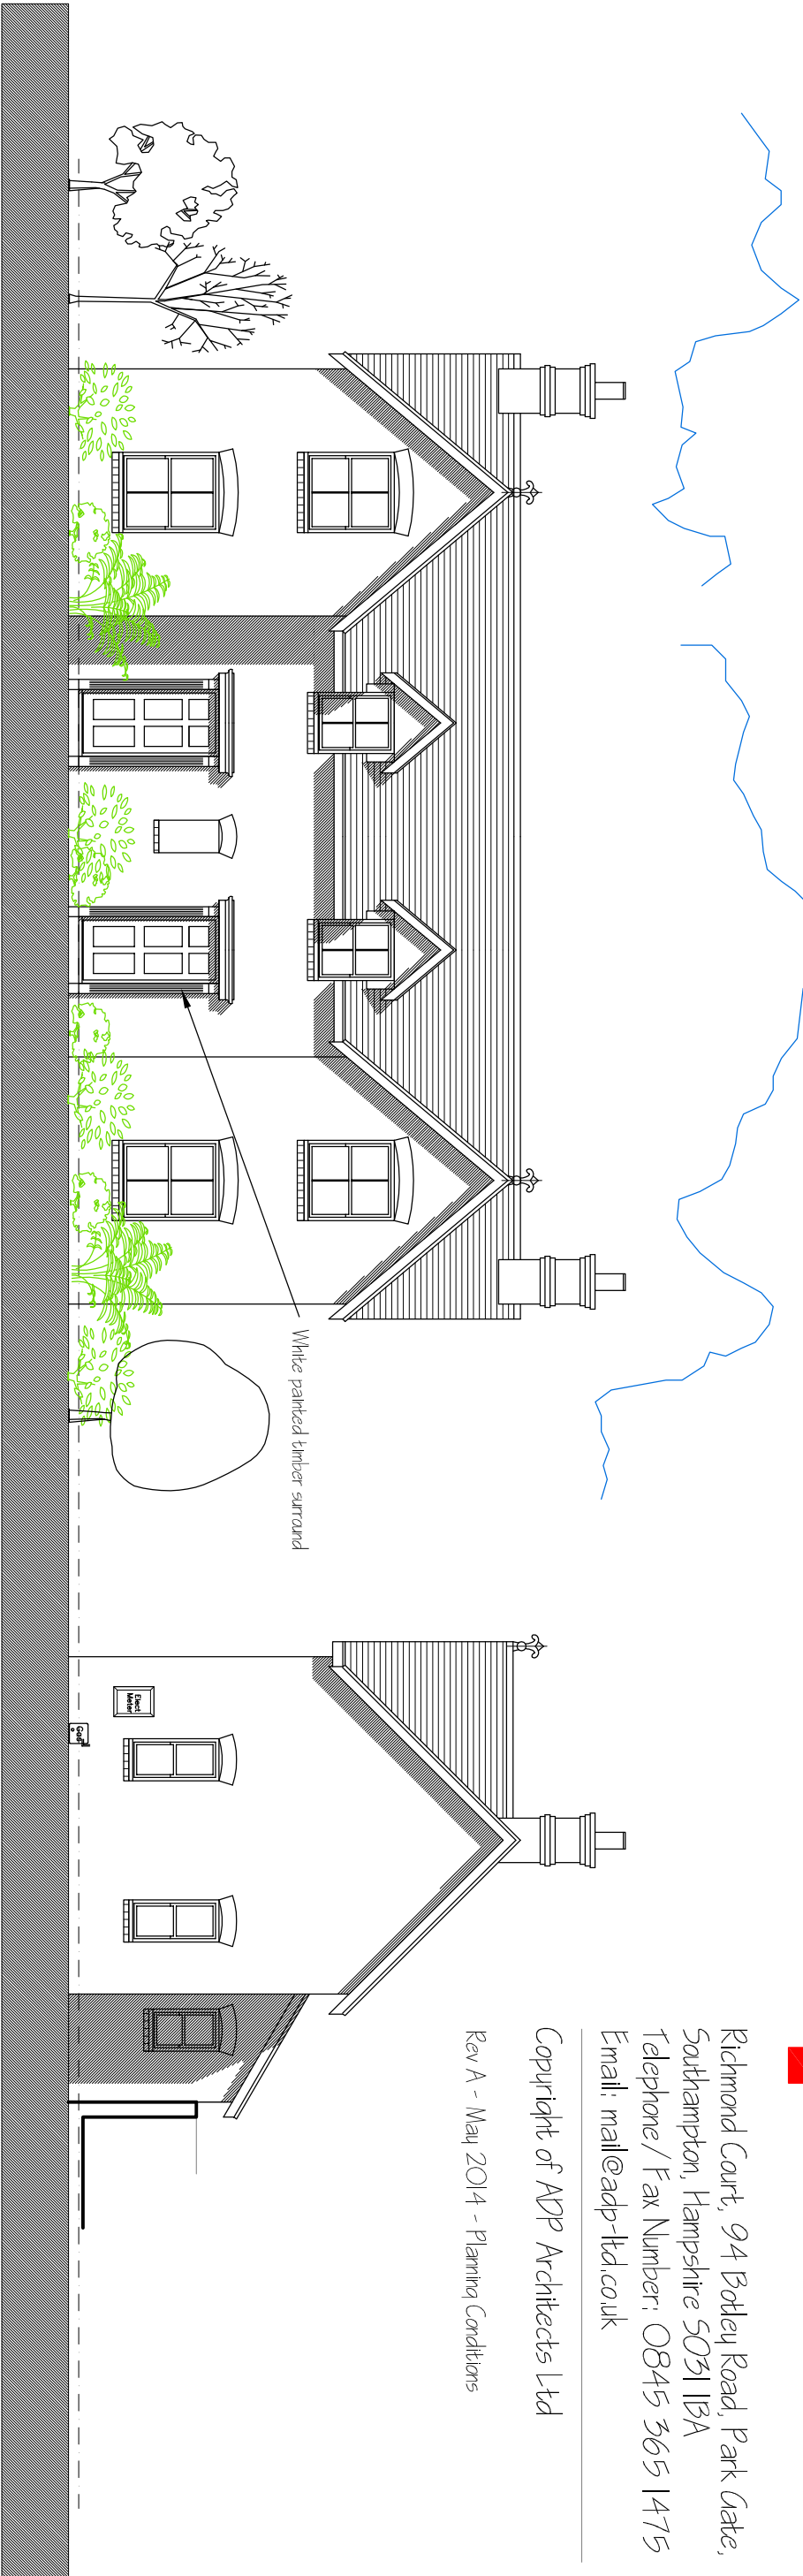

Front Elevation (North) 1:100

Side Elevation (West)

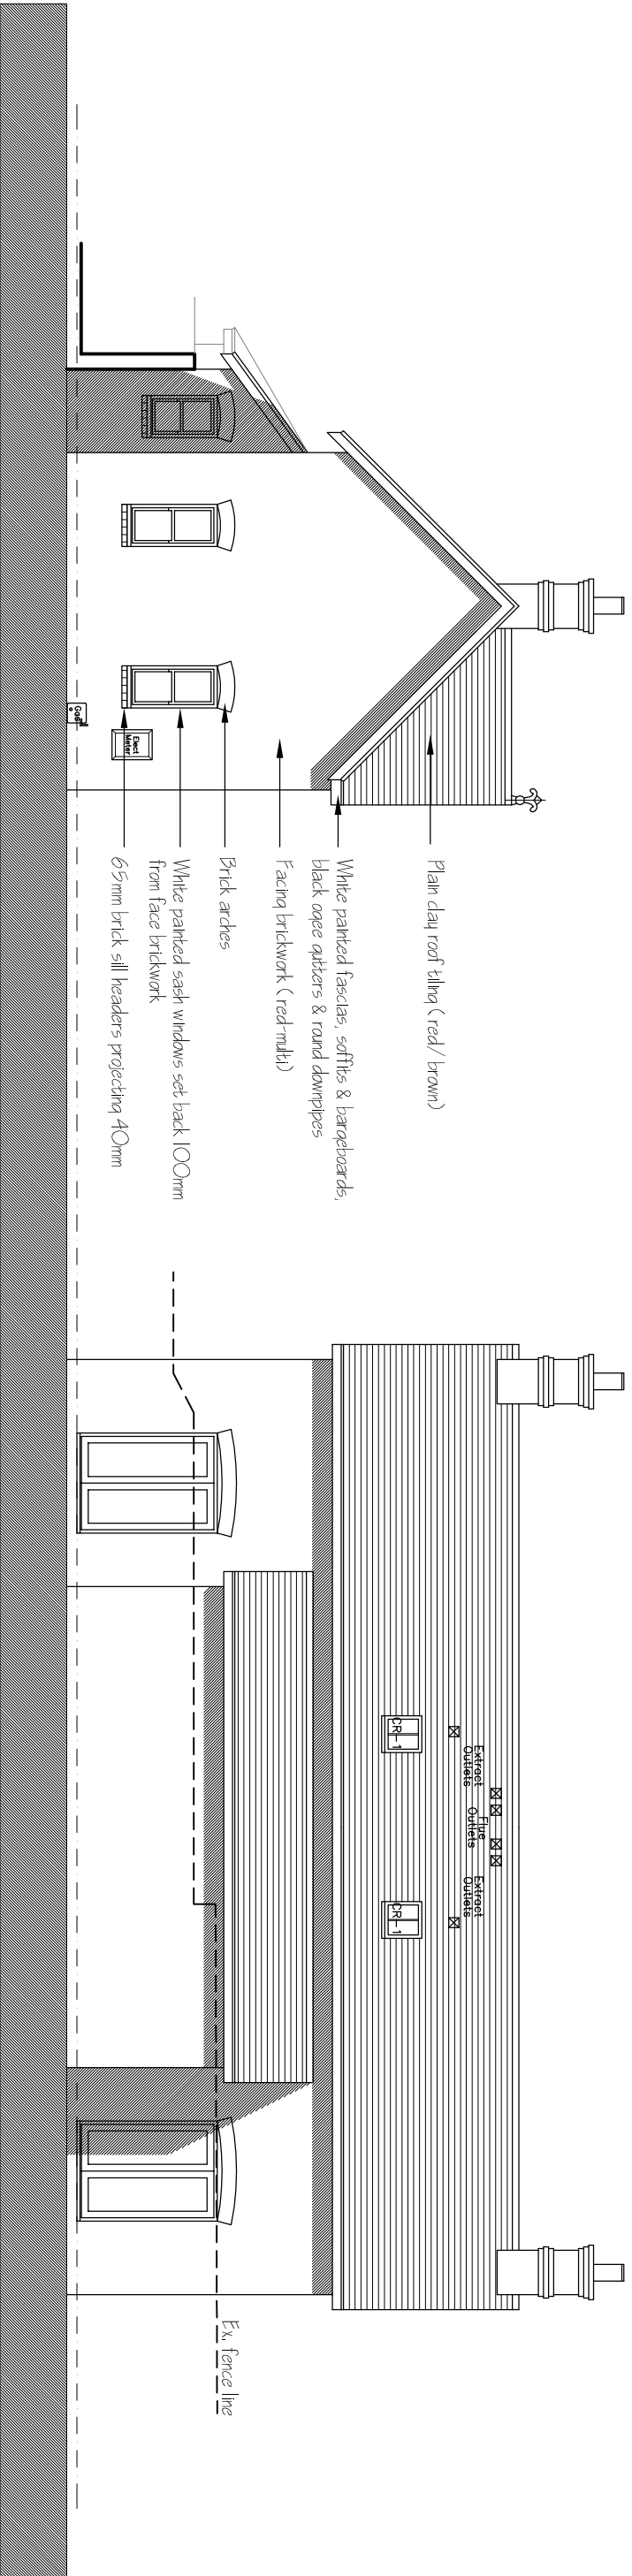

Side Elevation (East)

Rear Elevation (South)

Proposed Residential Development at 17 South Street at Havant at Mr J Ramage at 1385 / 105a