


NOTES:
All dimensions must be checked on site and not scaled from this drawing.

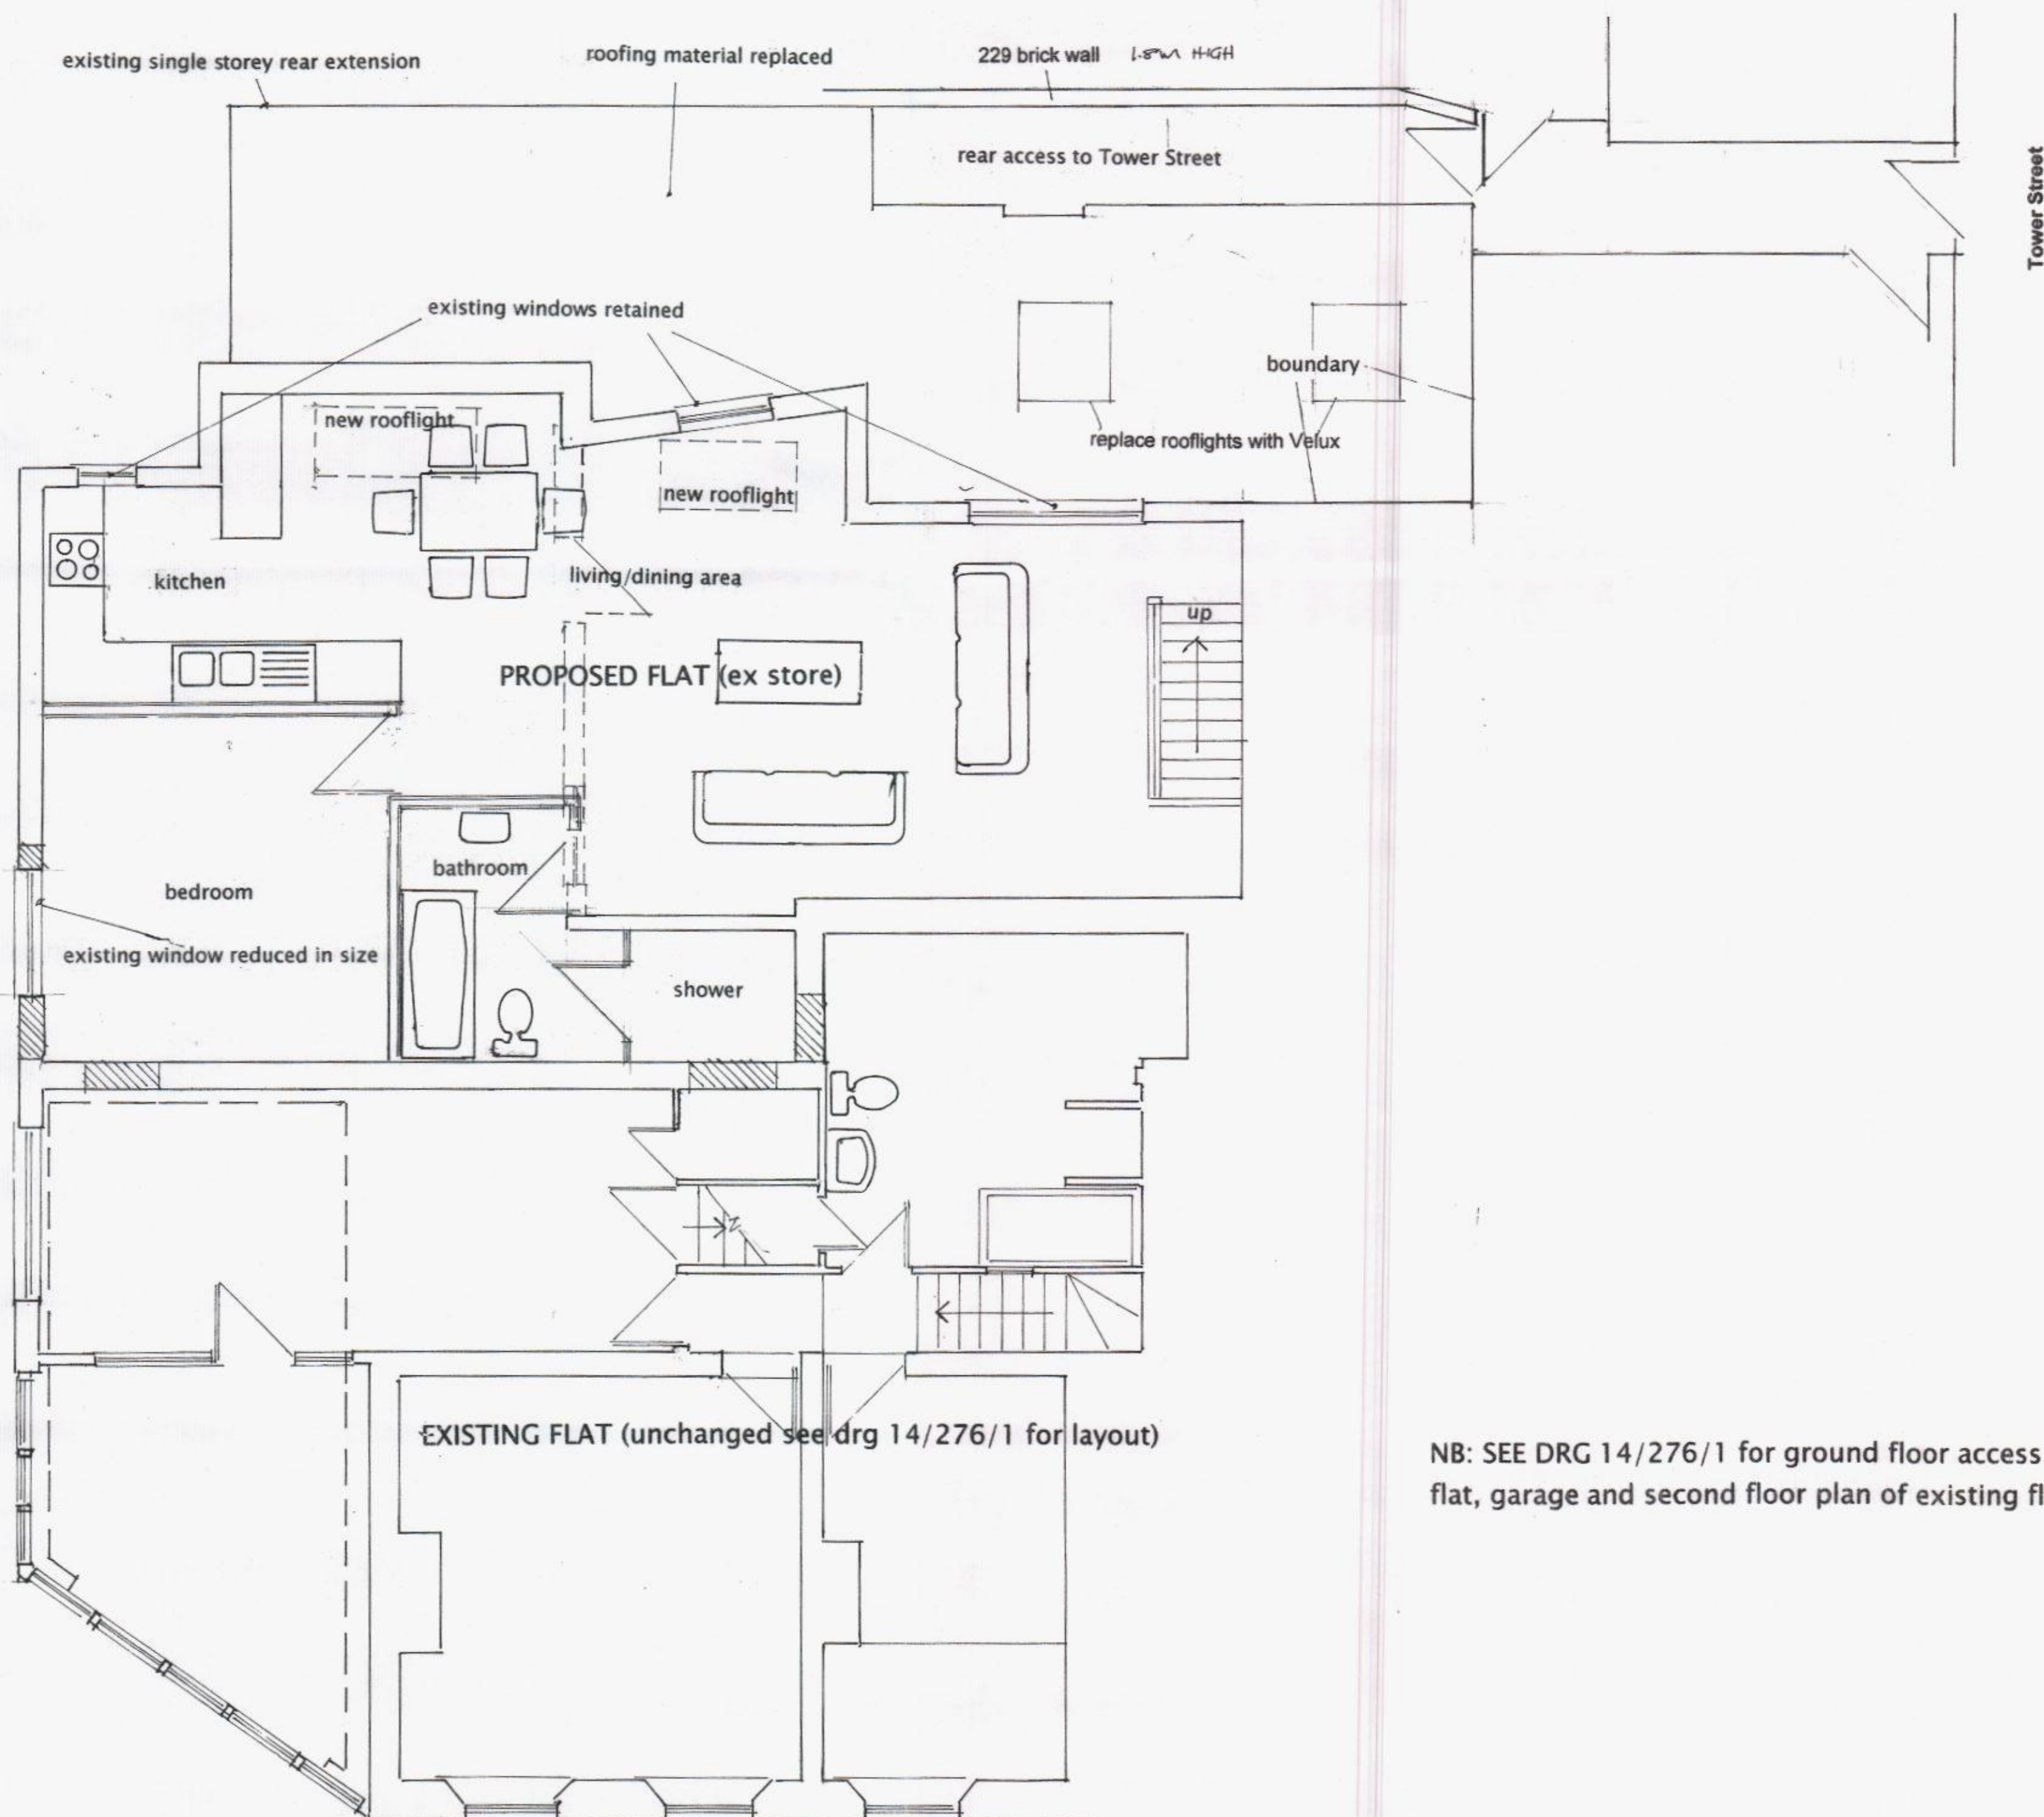

NB: SEE DRG 14/276/1 for ground floor access to proposed flat, garage and second floor plan of existing flat

HAVANT BOROUGH COUNCIL
17 APR 2014
RECEIVED

A	Date	Revisions

RIBA Chartered Architect

John Groom Chartered Architect
32A High Street, Emsworth,
Hampshire PO10 7AW
T 01243 372560 M 07780 997563
E info@johngroomarchitect.co.uk
W www.johngroomarchitect.co.uk
new design + conversions + housing + commercial
listed buildings + conservation + building surveys
home buyers reports + town & country planning

Client

Job Title

**PROPOSED ONE BEDROOM
FLAT
TO REAR 57 HIGH STREET
EMSWORTH PO10 7AN**

Drawing Title

**PROPOSED FIRST
FLOOR PLAN**

Scale **1:50**

Date **5 APRIL 2014** Drawn by **JG**

Drg No. **14/276/3** Rev.