

NOTES

Permission is granted to scale from this drawing for the purpose of Local Authority Planning Approval only. In all other circumstances DO NOT scale from this drawing. Please contact this office for any additional information required.


Contractors, Sub Contractors and Suppliers are to check all relevant dimensions and levels of the site and building before commencing any shop drawings or building work. Any discrepancies should be recorded to the Architect.

Where applicable this drawing is to be read in conjunction with the Consultants' drawings.

This drawing is the copyright of Tetlow King Ltd ©. All rights reserved.

Ordnance Survey Data © Crown Copyright. All rights reserved. Licence No. 100007359 Plots would be built in the alternative of brick or render notwithstanding the 'illustrative' notation of elevational details on the plot layout

REV	DESCRIPTION	DATE	AUTH	CHK'D
-----	-------------	------	------	-------

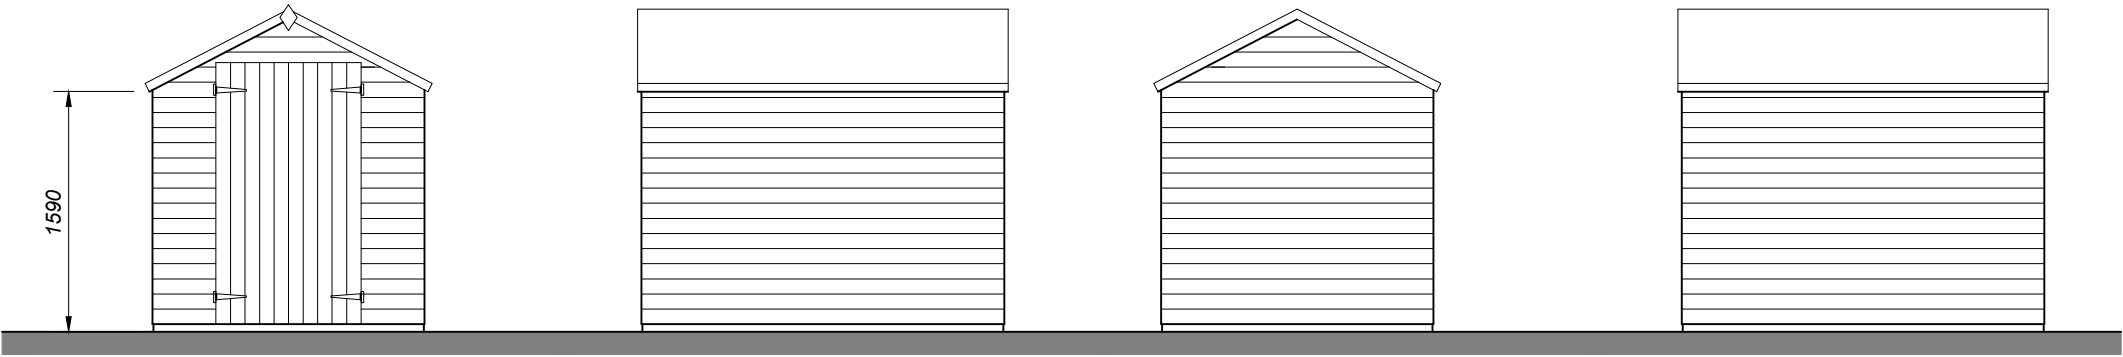


Front Elevation

Side Elevation

Rear Elevation

Side Elevation

Ground anchor for 2 cycles

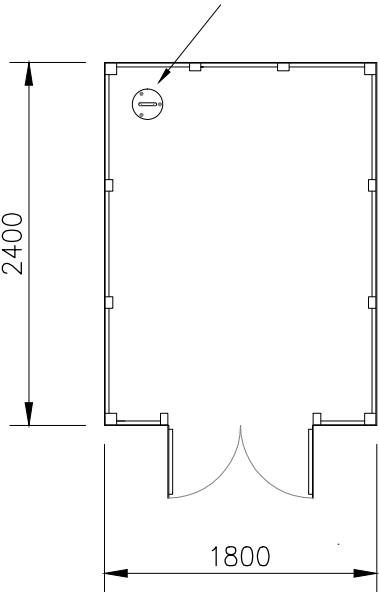

Floor Plan



PLANNING

TETLOW KING[®]

ARCHITECTS - URBAN DESIGNERS - SUSTAINABILITY CONSULTANTS

Building 300, The Grange, Romsey Road, Michelmersh, Romsey, Hampshire, SO51 0AE
Tel: 01794 367703 Fax: 01794 515517 <http://www.tetlowking.co.uk>

PROJECT

Berewood, Phase 2

Waterlooville

For: Redrow Homes (Southern)

DRAWING

Shed

1.8m x 2.4m

Plans & Elevations

SCALE	DATE	AUTHOR	CHK'D
1:50 @ A3	17/04/14	SJF	
JOB NO.	DRAWING NO.	REV	
REDR130524	SHED01.pe		