




0 1 2 3 4
SCALE 1:100 METERS

HAVANT BOROUGH
COUNCIL
- 7 OCT 2013
RECEIVED

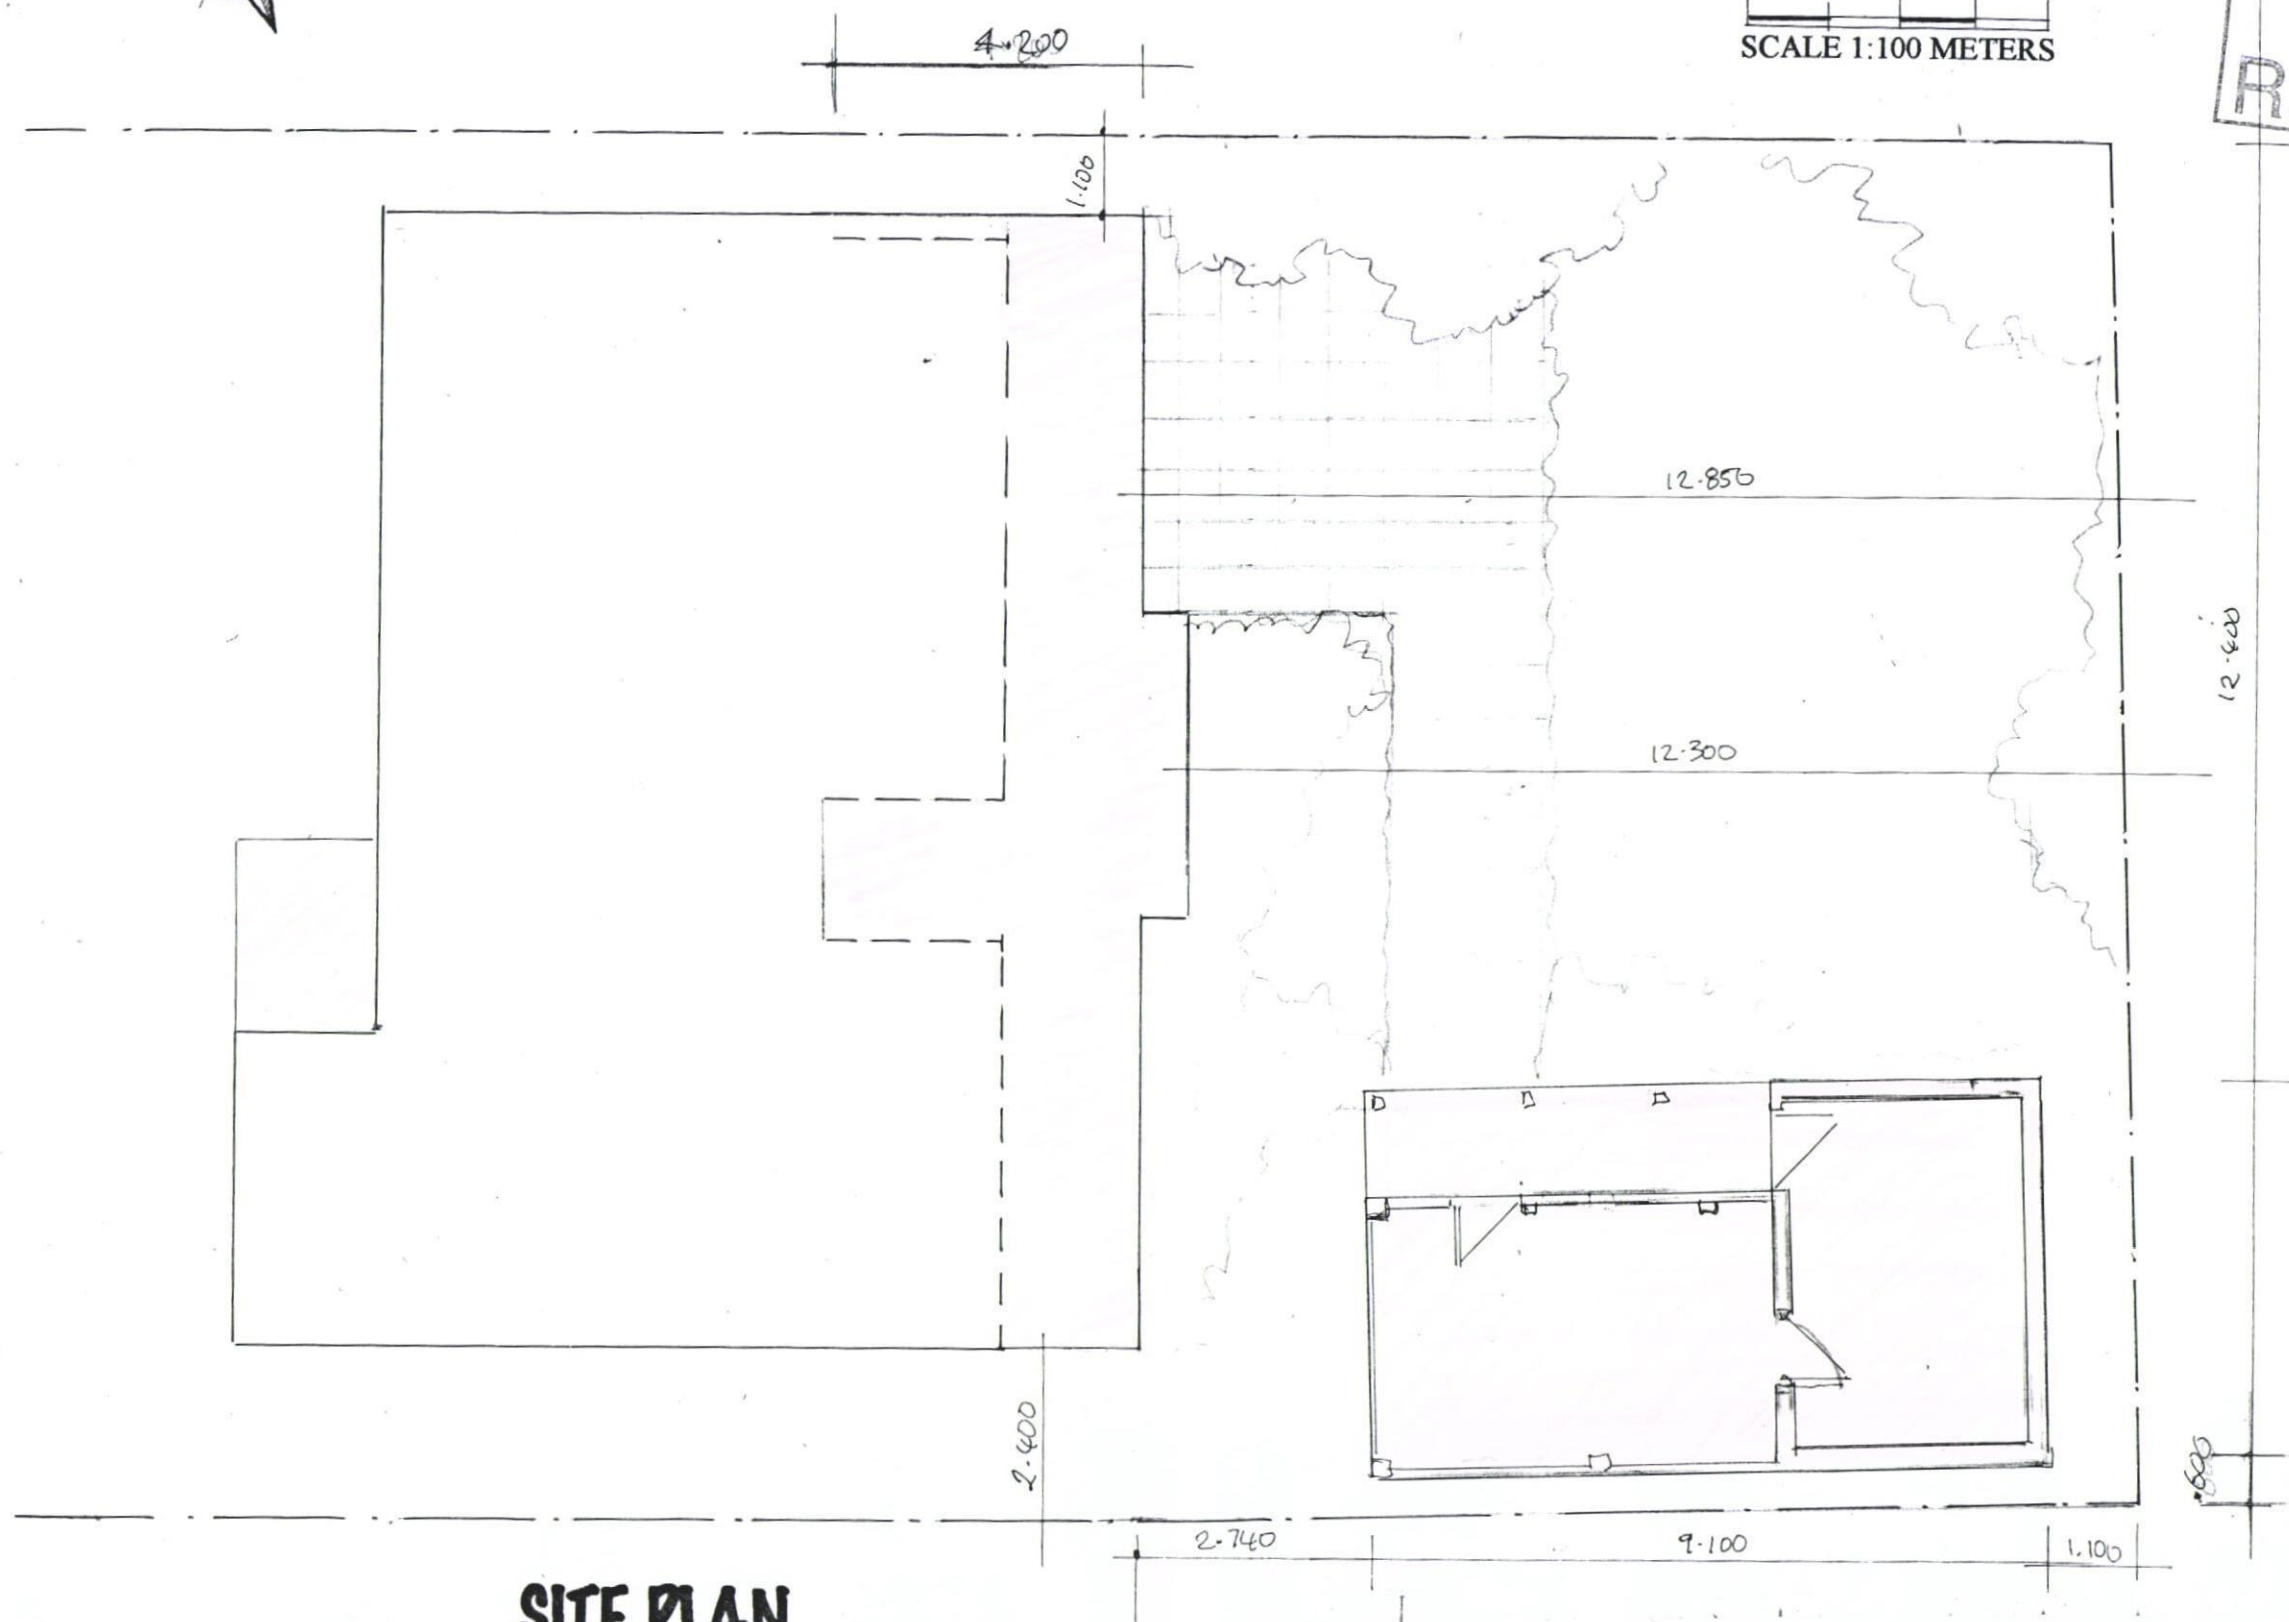

SITE PLAN

PROPOSED WORKS AT

31 Chichester Avenue, Hayling Avenue, Hampshire, PO11 9EZ

For: Mr. and Mrs. Cassidy
31 Chichester Avenue
Hayling Island
Hampshire
PO11 9EZ

Date: 2013
Scale: AS SHOWN
Drawn: KIM
No 5
PROPOSED FLOOR PLAN

CREATIVE DESIGNS
Oaklea, Titchfield Lane,
Wickham, Portsmouth
PO17 5PQ Tel 01329 835992