


SUPERSEDED

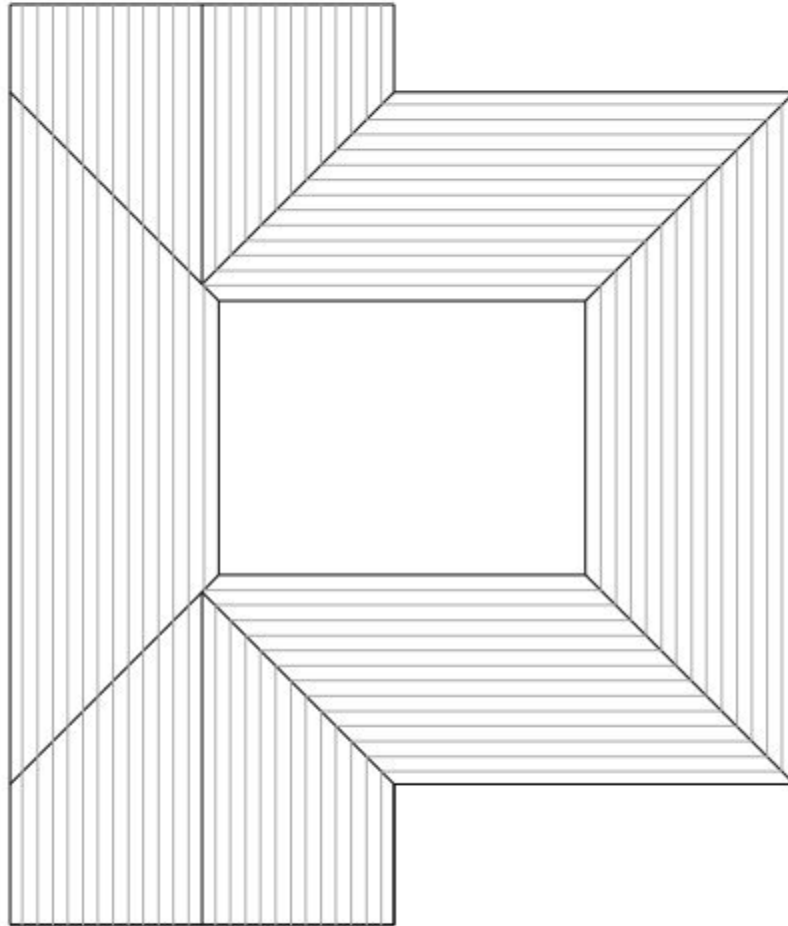

Proposed Roof Plan



Proposed Section

job no.	048	drawing no.	07
			
client C.Y. Developments			
job Cowplain			
drawing title Plot 1 Roof Plan and Section			
scale 1:100@A3	drawn	date	
© Inside Out Architectural Consultants Ltd 2011			
job no.	048	drawing no.	07