


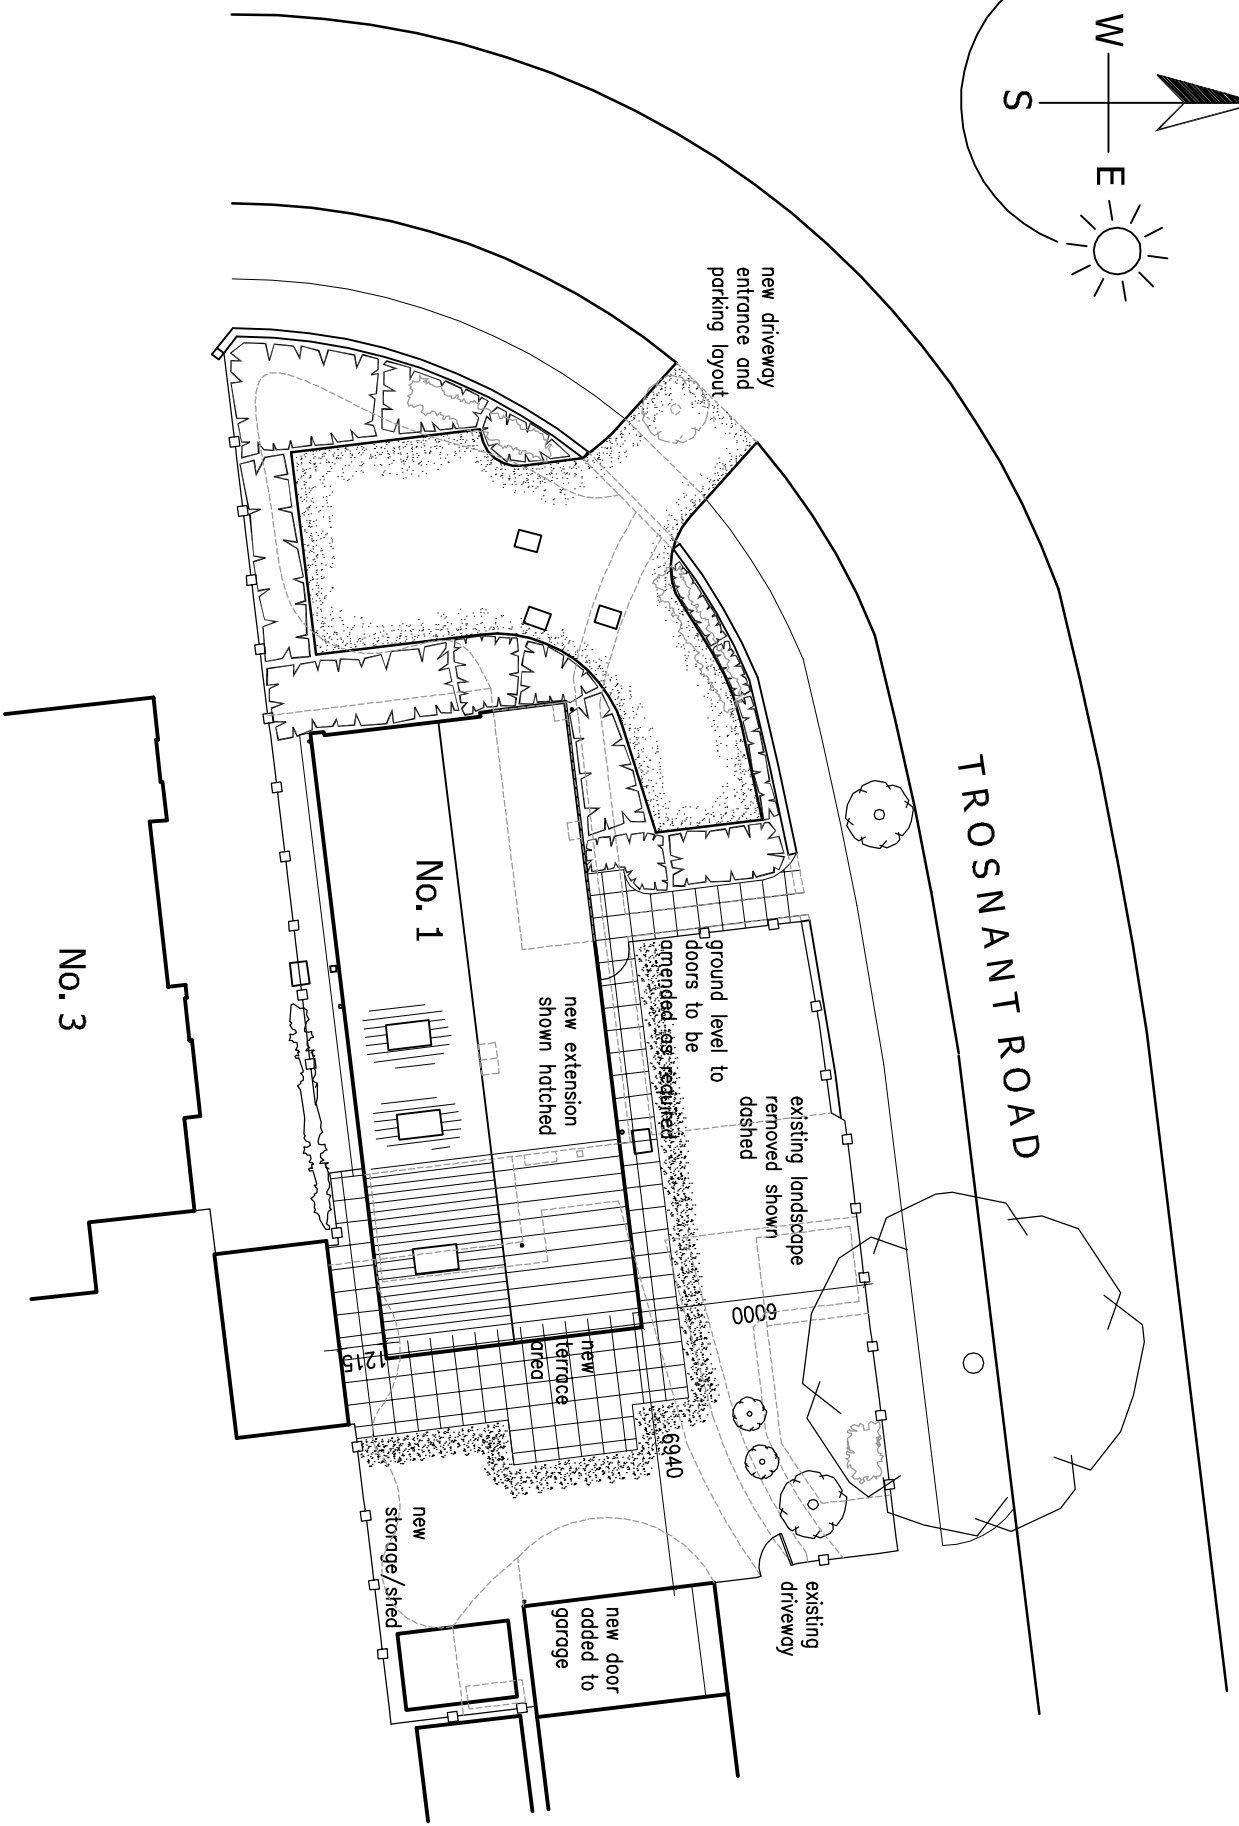


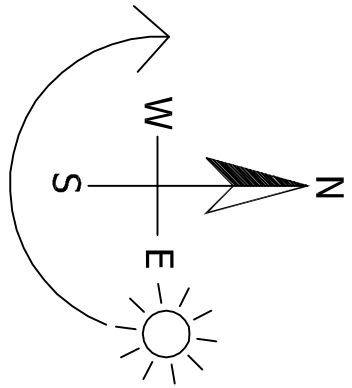


Proposed Site and Roof Plan
Scale 1:200

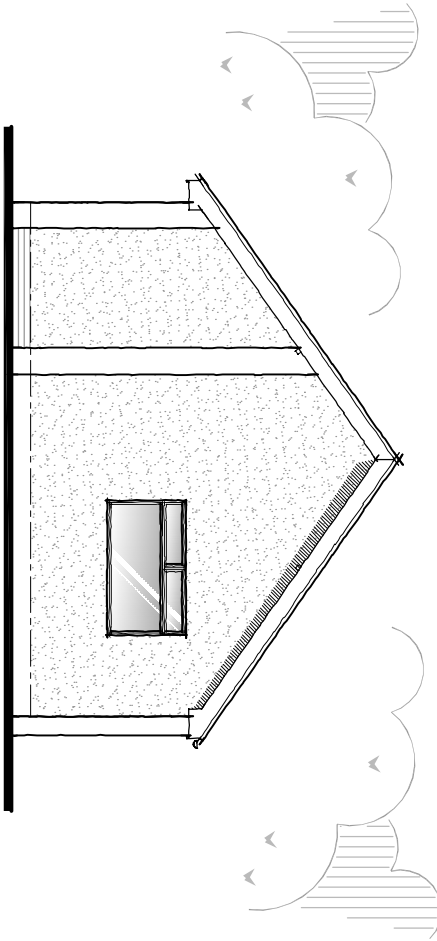

Proposed Front Elevation
Scale 1:100

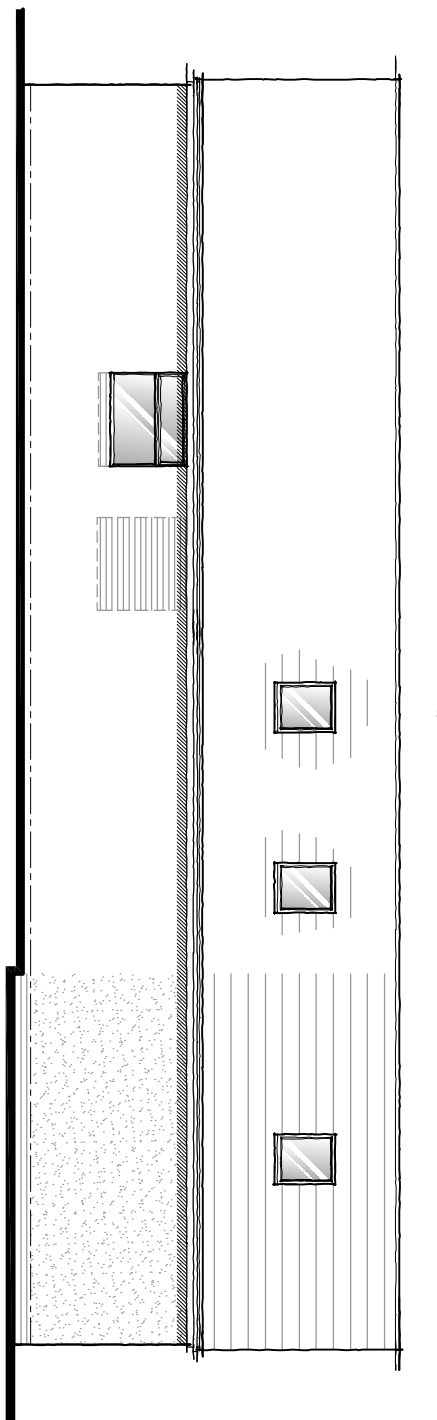


Proposed Side Elevation
Scale 1:100

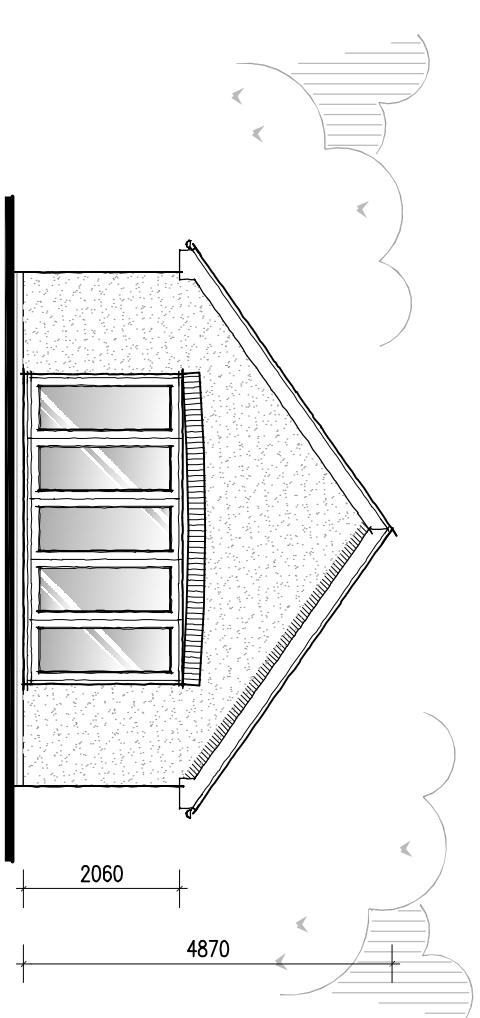

Proposed Rear Elevation
Scale 1:100



Proposed Side Elevation
Scale 1:100

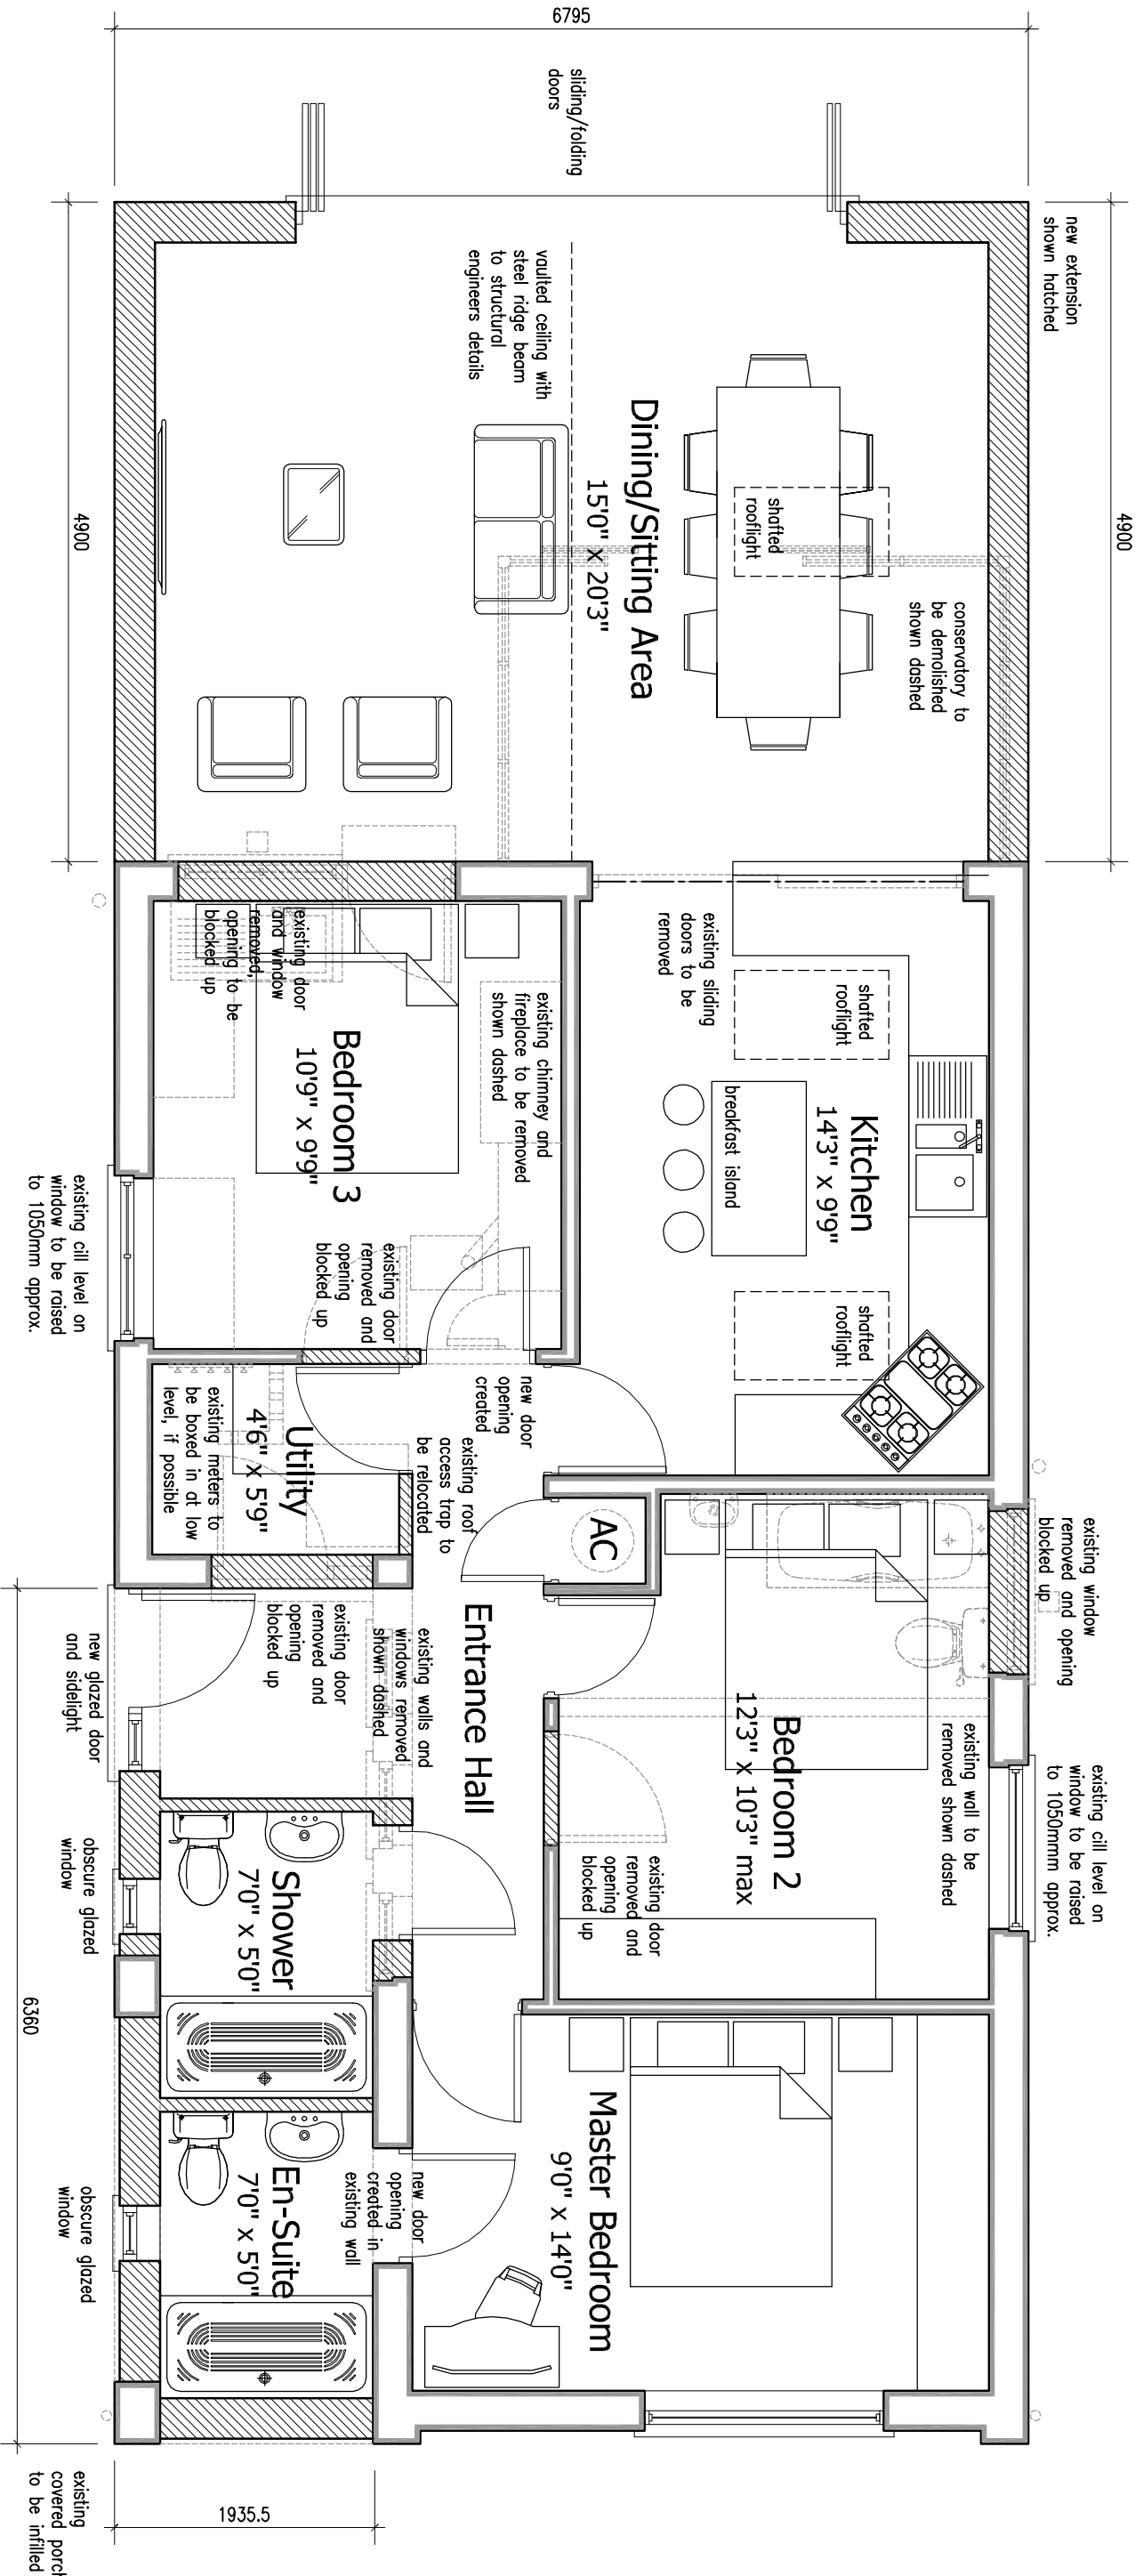


Proposed Ground Floor Plan
Scale 1:50

This drawing is to be read in conjunction with
Drawing No. S 14.3044.01 and 02. Existing Details'

- Materials Schedule:
- Render finish to walls to new extension and infill section, front gable to be re-rendered to match new
 - Existing brickwork retained where possible
 - UPVC windows and doors
 - Brick heads and cills
 - Concrete Interlocking tiles to match existing
 - Velux rooflights

Revisions : A Client Amendments 20.04.15
Revisions : B Client Amendments 03.02.15

Figured dimensions must be taken in preference to scaled dimensions and any discrepancies are to be referred to David Granger Architectural Design Limited. Contractors, subcontractors and suppliers must verify all dimensions and details with the drawings and specifications at the workshop drawings. All drawings are copyright of David Granger Architectural Design Limited. Ordinance Survey Data. © Crown Copyright. All rights reserved. Licence No. ARI00020449. Landmark Ref. 1458510

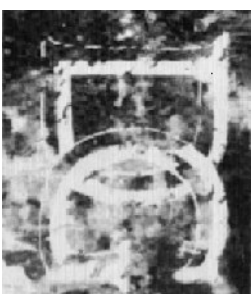

DAVID GRANGER
Architectural Design Limited
Proposed Extensions & Alterations
1 Trosnant Road
Havant
Hampshire
Drawing Title
Detailed Planning Proposals
Sheet 1 of 1
Client
Mr and Mrs T. Goodman
Drawing No.
14.3044.08 B
Date
January 2015
Drawn by
SJA
Scale (A1 size)
As Shown
Checked by
DG

The Old Dairy, Mill St., Packington,
Ashby-de-la-Zouch, Leics. LE65 1WN
Tel: 01530 360839 Fax: 01530 360115
www.davidgrangerdesign.com
Company Reg. No. 06581614

DETAILED PLANNING PROPOSALS

PROPOSED EXTENSIONS AND ALTERATIONS ~ 1 TROSNANT ROAD ~ HAVANT ~ HAMPSHIRE