
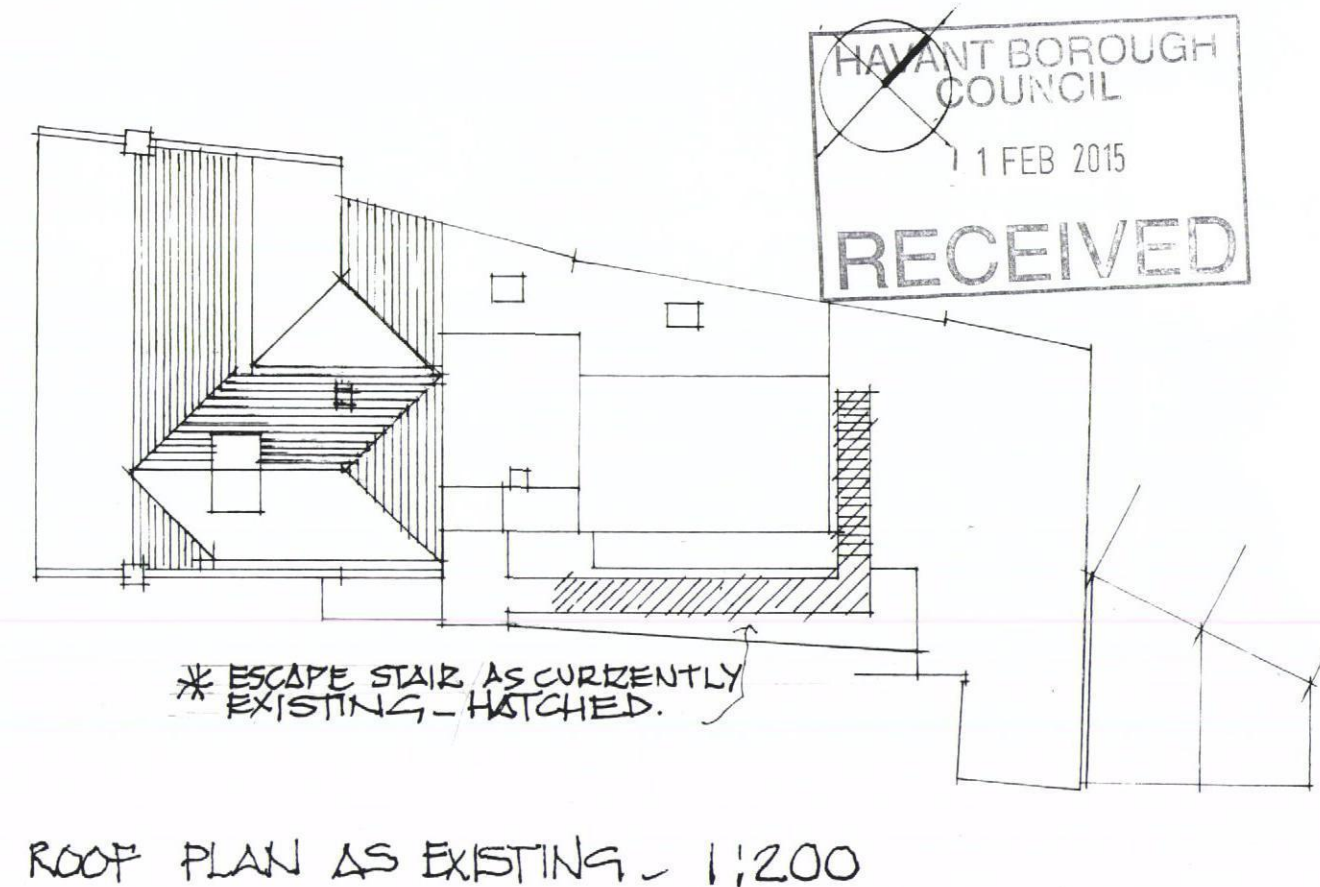
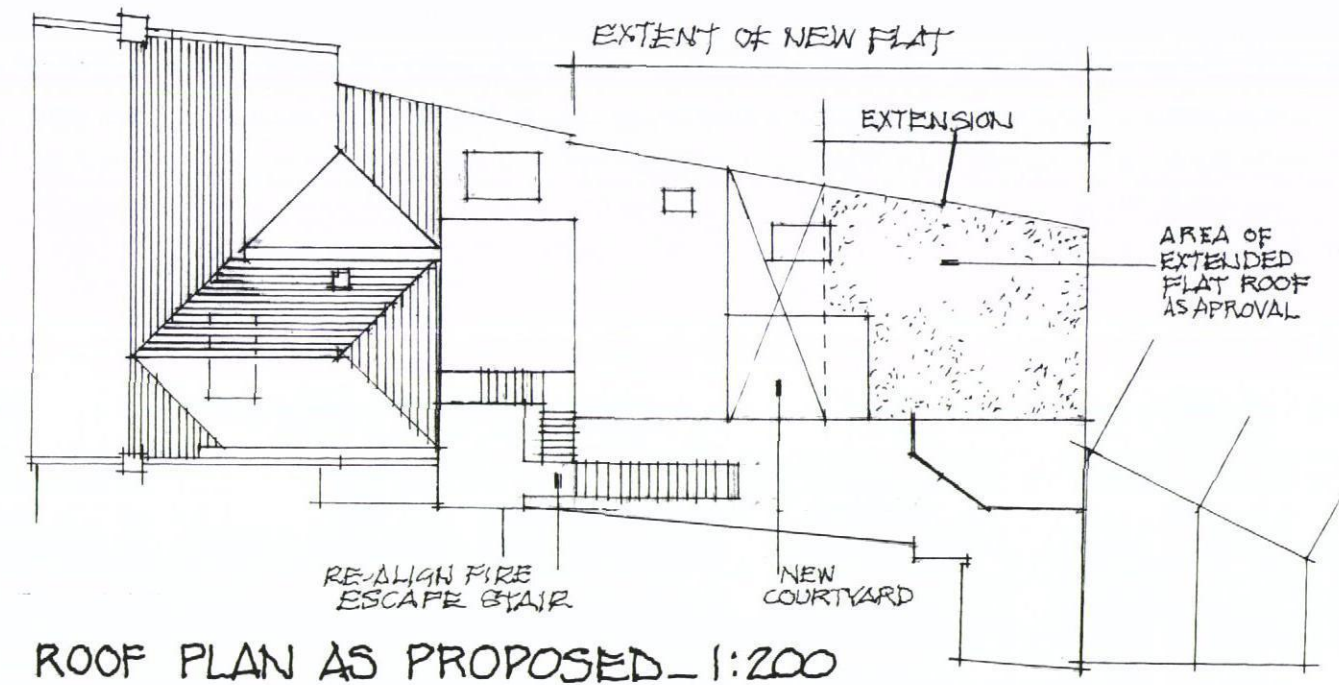


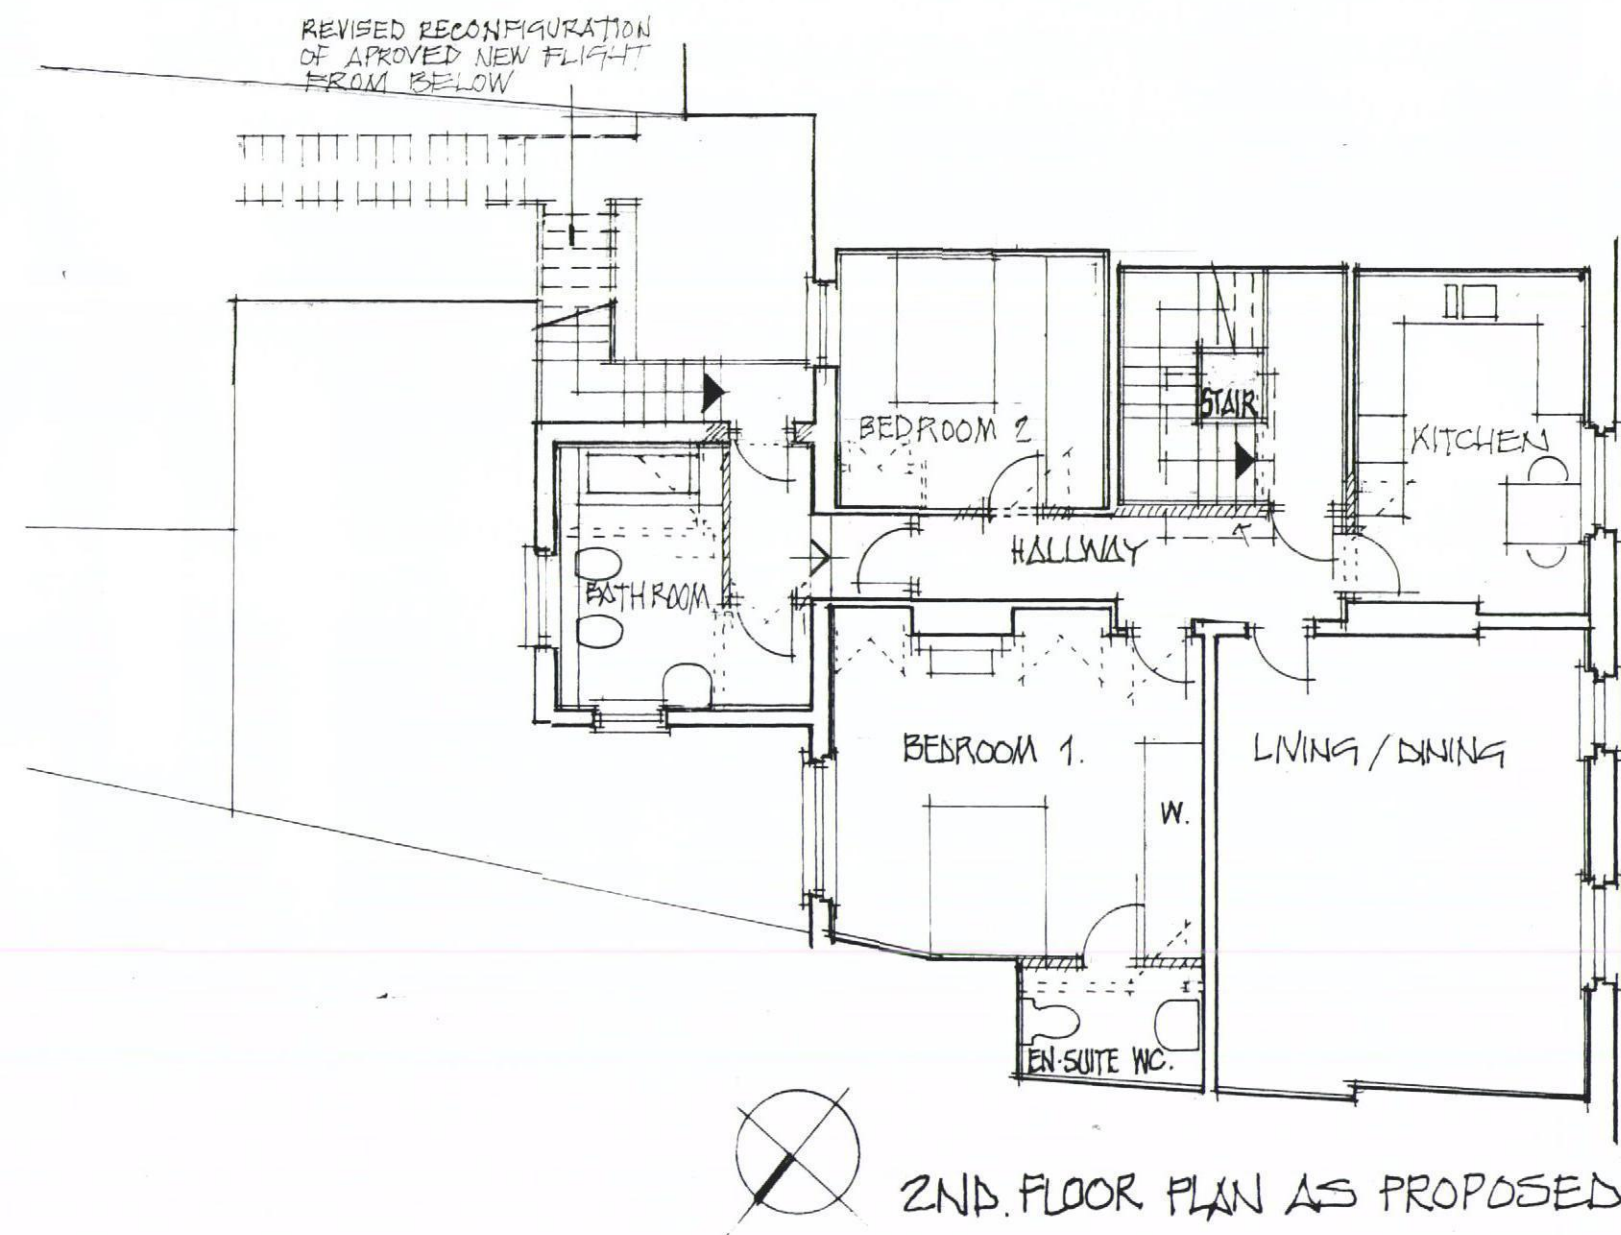

* REV. 'A' - 06.02.15 - NOTE ADDED ON
EXISTING ESCAPE STAIR

PROPOSED ALTERATIONS - SECOND FLOOR + ROOF PLANS EXISTING + PROPOSED
30, HIGH STREET, EMSWORTH, HANTS
GRAHAM NICOLLS LTD BUILDING DESIGN + TECHNOLOGY.

TEL / 07990 522709

SCALE / 1:100 + 1:200 @ A3
DATE / 22.07.2014
DWG. NO / 021210 / TP. 2 / 14 'A'