




NORTH ELEVATION

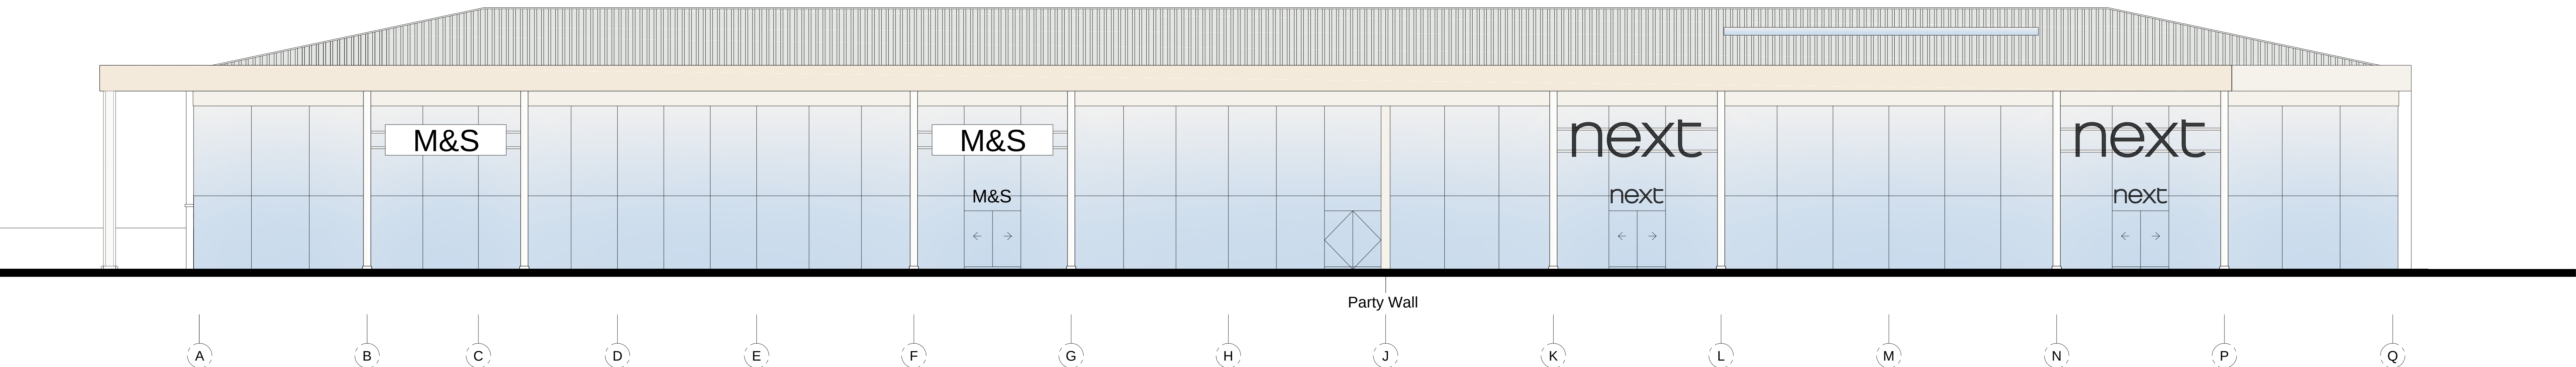

SOUTH ELEVATION

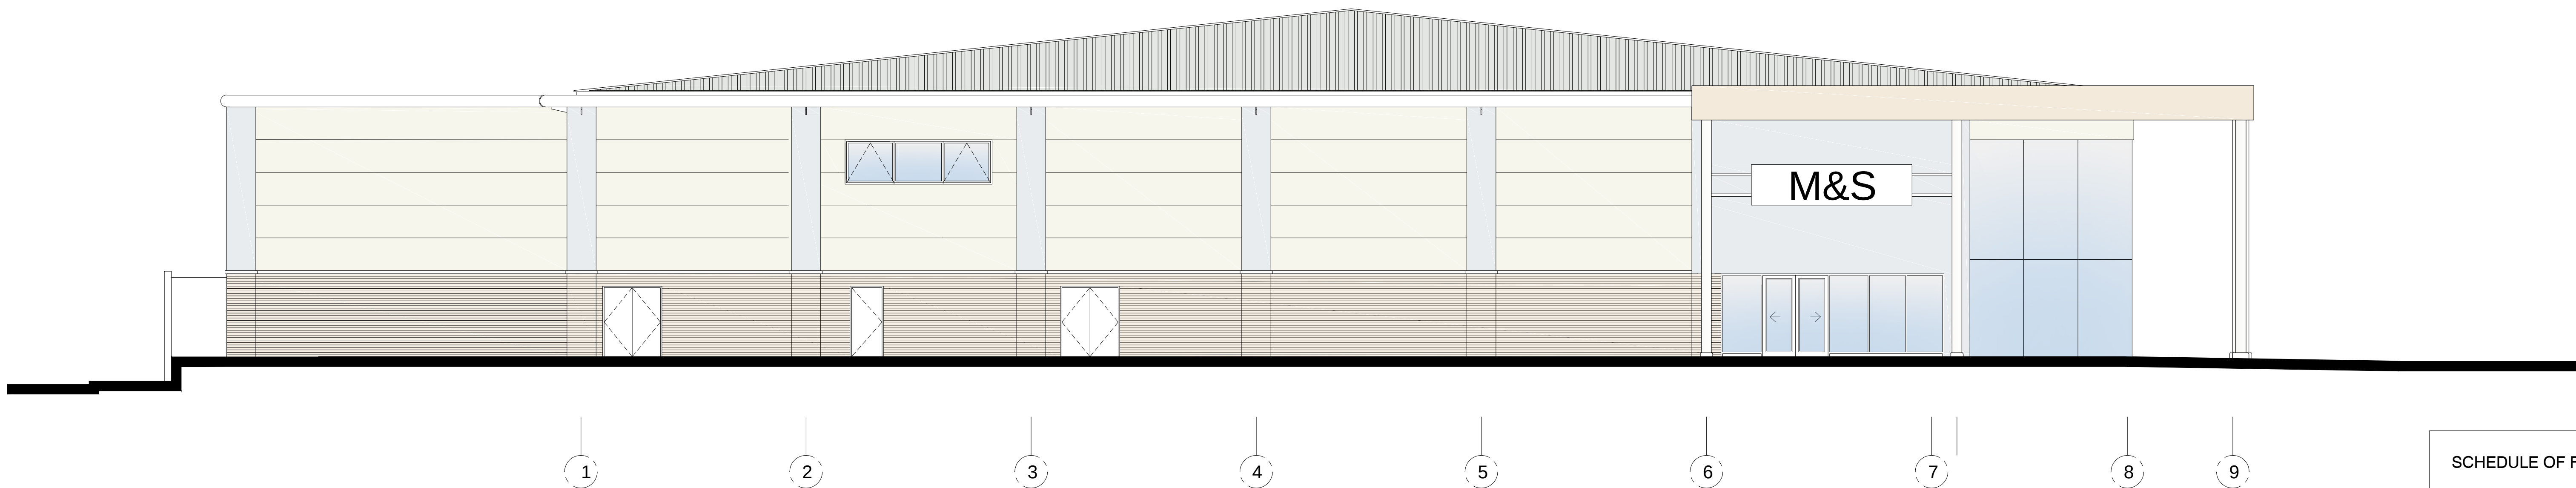

WEST ELEVATION

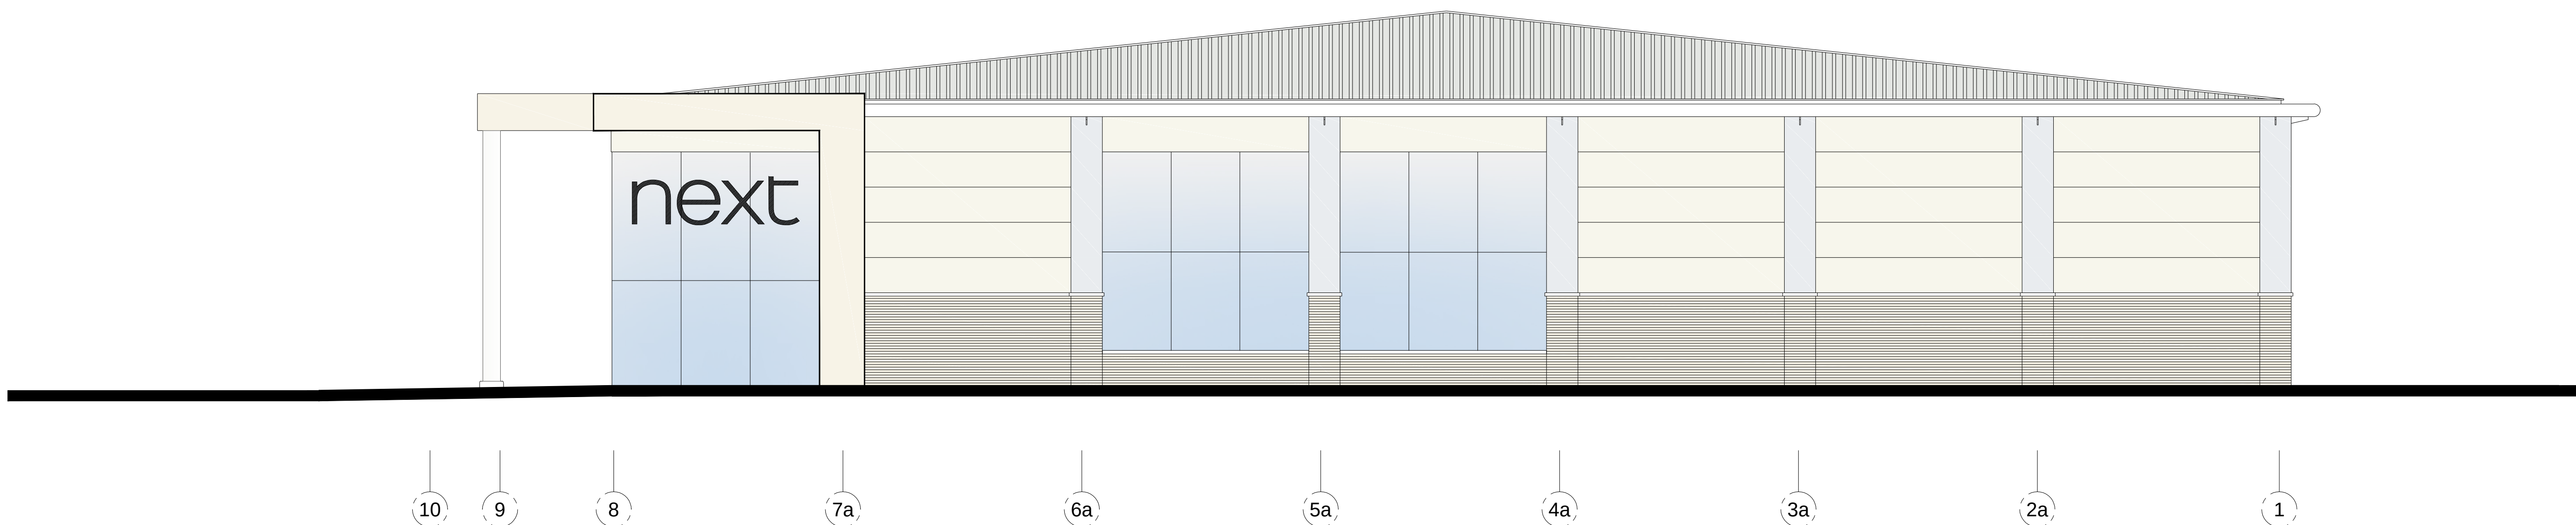

EAST ELEVATION

SCHEDULE OF FACING MATERIALS		
NOTE: Palette of Materials & Colours to match in general those used on Phase 1 development.		
ELEMENT	MATERIAL	COLOUR
Roof Cladding.	Tata Trisomet Roof Panels HPS200 finish.	Goosewing Grey, (RAL 7038). (White to underside).
Gutter Facings & Bull Nose	Profiled from flat HPS200 sheet.	White, (RAL 9003).
Facing Brickwork.	Staffordshire Smooth Cream.	Cream.
Cladding. (North, East & West Elevations).	Tata, Microrib Wall Panels. HPS200 finish.	Honesty, (RAL 1015).
Cladding. (Projecting Columns).	Tata, Flat Wall Panel. HPS200 finish.	Silver, (RAL 9006).
Cladding above shop fronts. (South Elevation).	Tata, Microrib Wall Panels. HPS200 finish.	White, (RAL 9003).
Bottom Flashing to Cladding.	Profiled from flat HPS200 sheet.	Merlin Grey, (RAL 180 40 05).
South & West Elevation Entrance Canopy fascia	Wetherby Render.	
South & West Elevation Entrance Canopy Columns	Painted Steel RHS.	White
Brick plinth to columns	Engineering Brickwork	Dark Blue

E	Updated to reflect revised canopy column type.	27.05.15
D	Updated to reflect info. provided by M&S.(15/05/15). NEXT roof light positions added	20.05.15
C	Updated to reflect info. provided by M&S.(01/05/15). Material Schedule updated	05.05.15
B	Frameless glazing modules amended. Frameless glazing illustrated throughout.	15.04.15
A	Pyramid corner feature removed and canopy extended. Entrances to Unit 1 relocated	01.04.15

REV	DESCRIPTION	DATE
REVISION		

SOLENT RETAIL PARK
PHASE 2
SOLENT ROAD, HAVANT
Elevations

job no.	drawing no.	rev.
147 - 000	C-120	E
scale	drawn	date
1 : 100	A.J.C.	12/03/2015

