


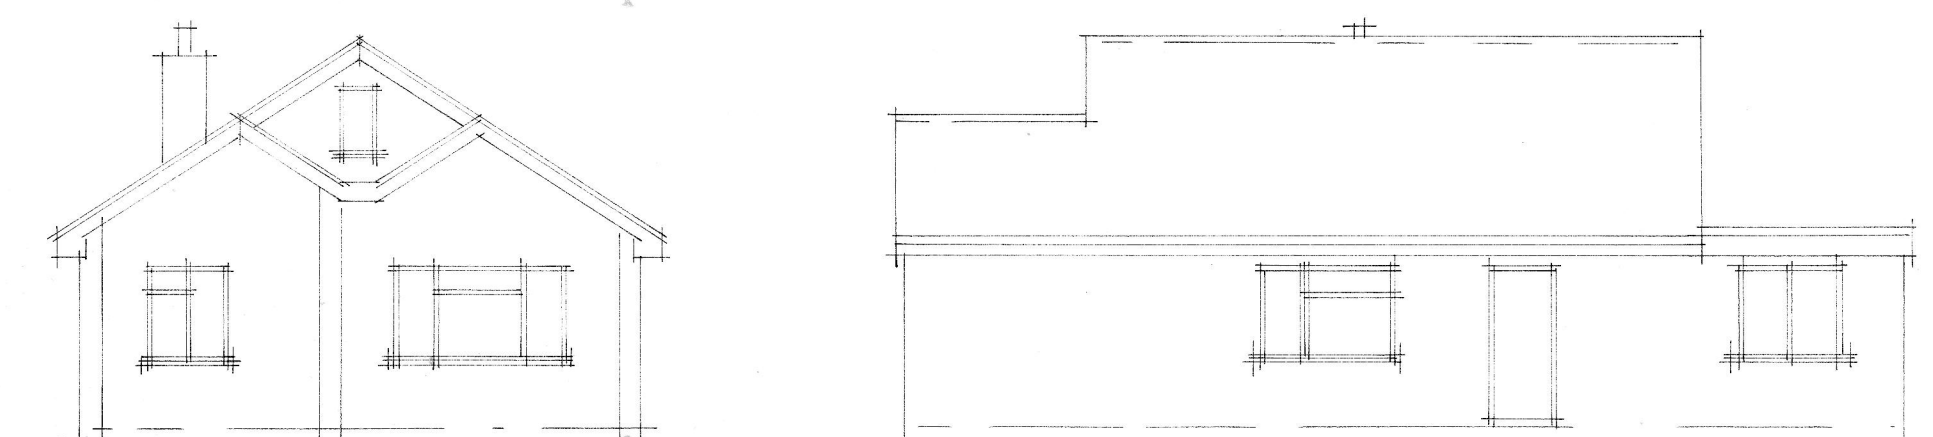


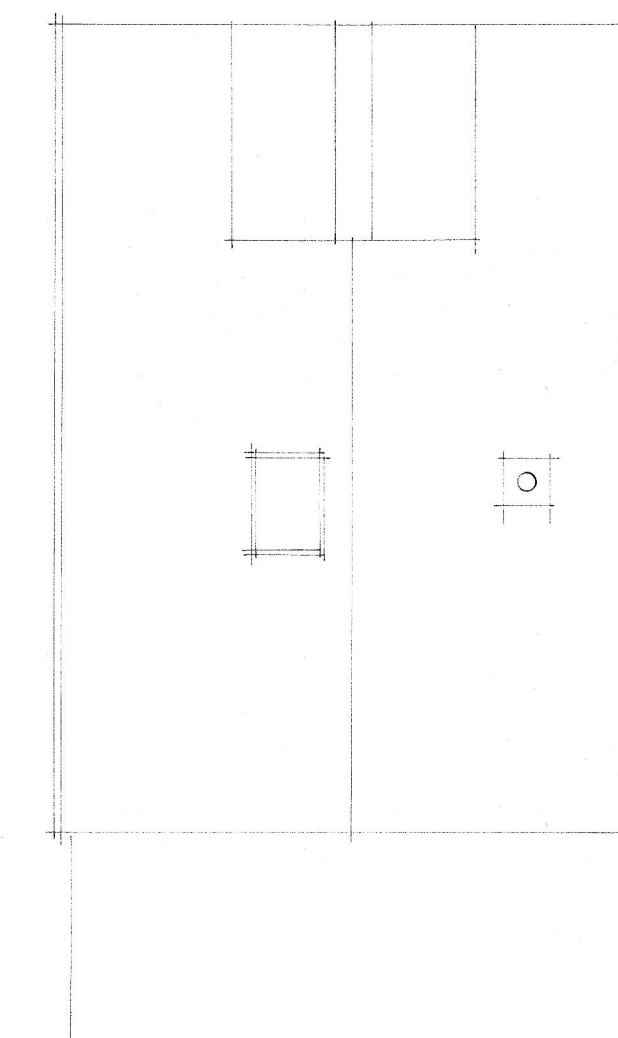


EXISTING NORTH, WEST, SOUTH & EAST ELEVATIONS. 1:100

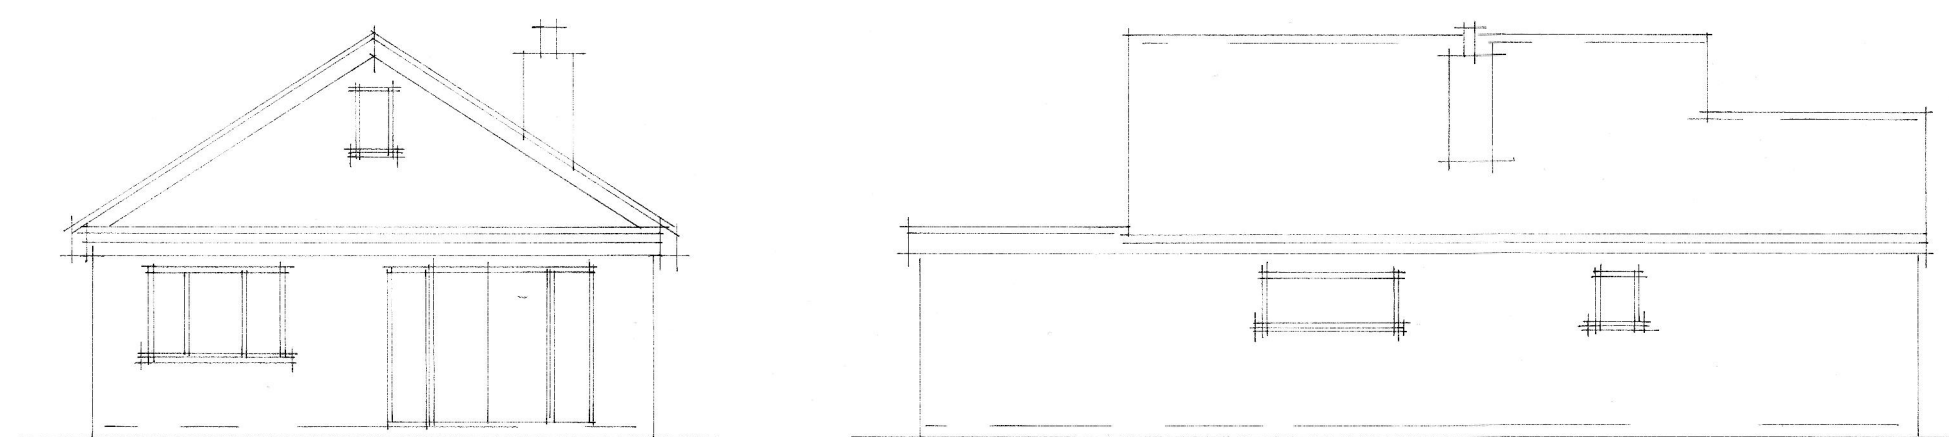


EXISTING ROOF PLAN. 1:100

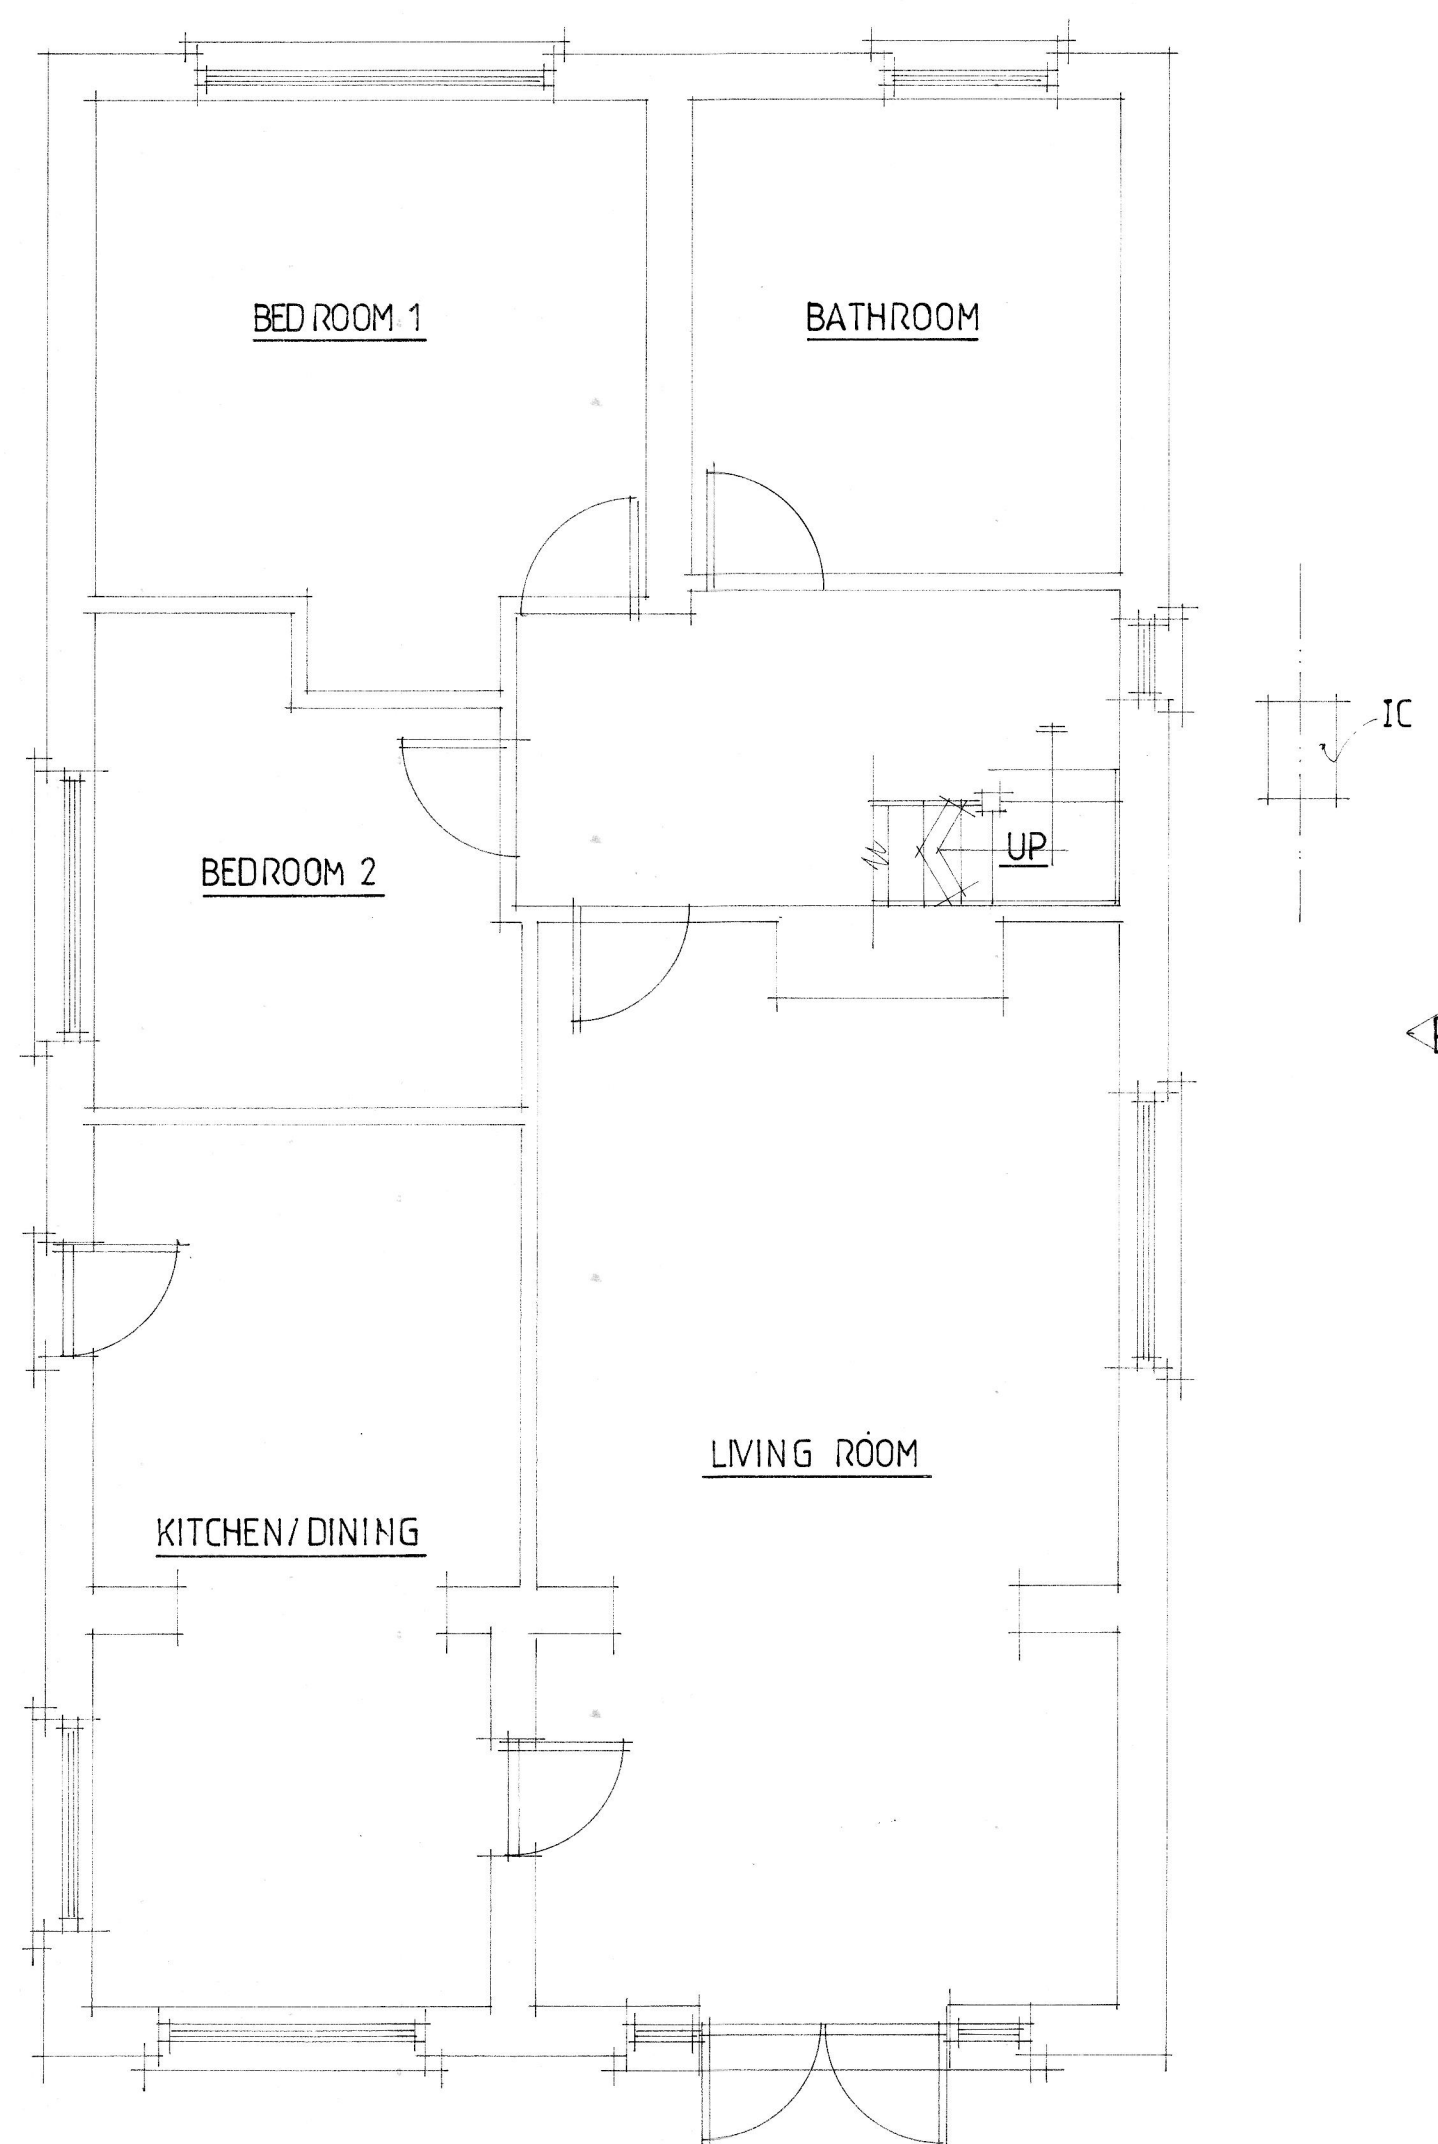

EXISTING GROUND FLOOR PLAN. 1:50

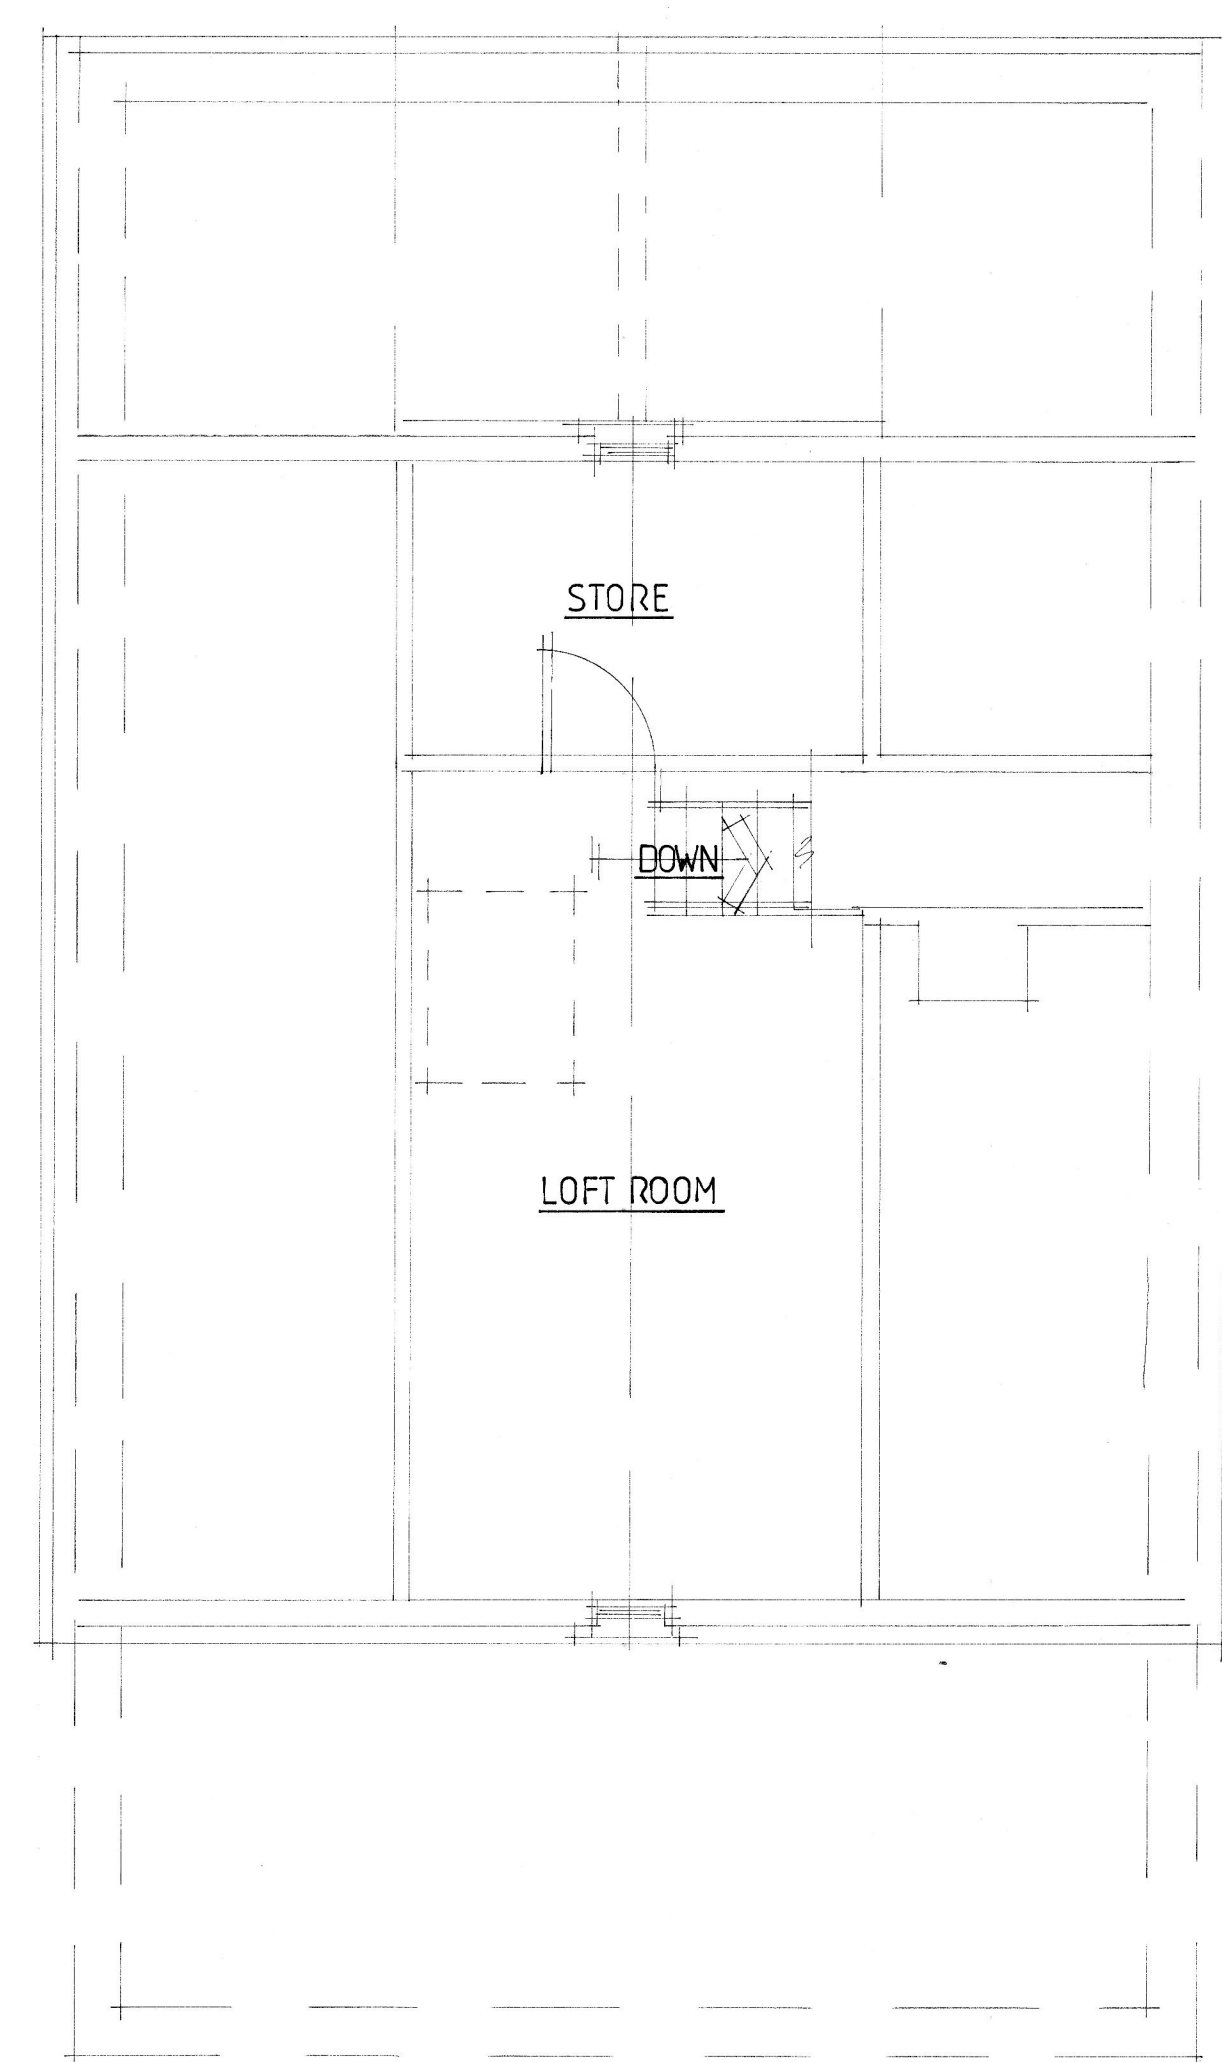

EXISTING FIRST FLOOR PLAN. 1:50

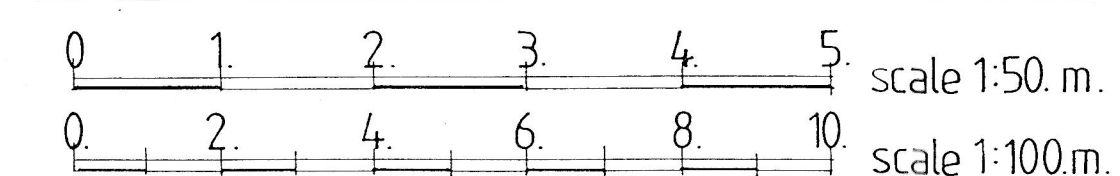

A	Date	Revision
© copyright		
THORNS-YOUNG ARCHITECTURAL		
THORNS-YOUNG LTD CHARTERED BUILDING CONSULTANTS 232 London Road, North End, Portsmouth PO2 9JQ Tel: (023) 9267 2883 Fax: (023) 9266 3457 Website: www.thornsyoun.co.uk		
Client	MR B MOTH	
Job Title	76 SUNNYMEAD DRIVE WATERLOOVILLE	
Drawing Title	EXISTING FLOOR PLANS ELEVATIONS & ROOF PLAN	
Scale	1:100, 1:50	at A1
Date	SEPT 2014	Drawn by SA
Dwg. No.	7213-14-1.	Rev.