




SUPERSEDED

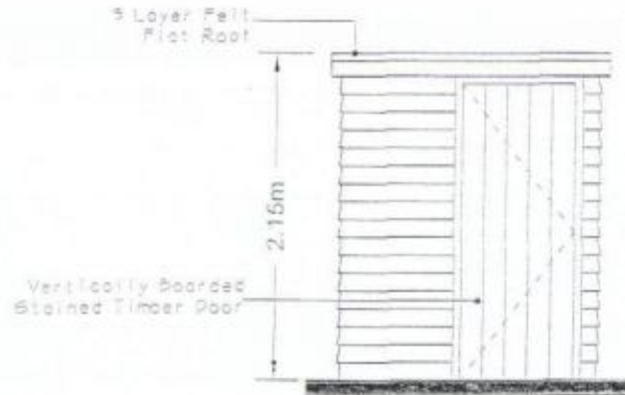


Front Elevation
@ 1:50 Scale

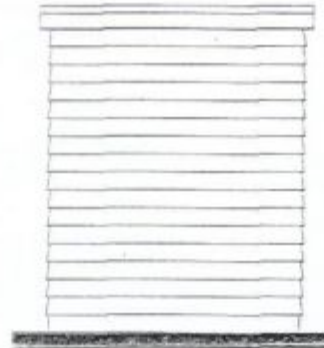

Rear Elevation
@ 1:50 Scale

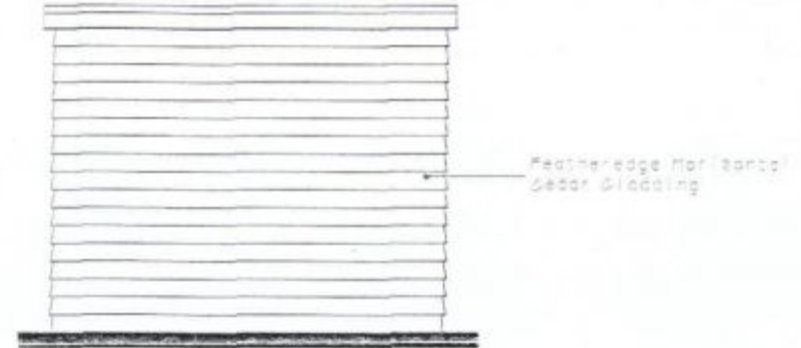

Side Elevations
@ 1:50 Scale

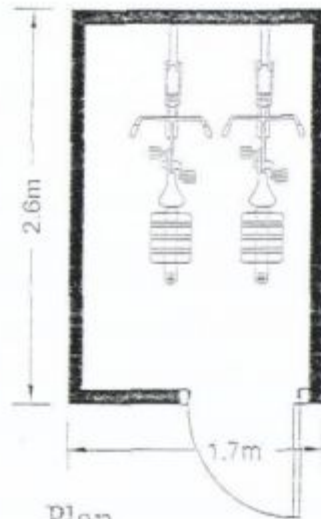

Plan
@ 1:50 Scale



Roof Plan
@ 1:50 Scale



GRAHAM ASH ARCHITECTS
 CHARTERED ARCHITECTS TOWN PLANNING CONSULTANTS
 Graham Ash Architects Ltd
 65 Leigh Road, Eastleigh, Hampshire SO50 9DF
 TELEPHONE 01794 318706 Or 07768 423105
 EMAIL: info@grahamasharchitects.com
 WEBSITE: www.grahamasharchitects.com

PROJECT:

3 New Houses
 At Newtown House Hotel
 Hayling Island, PO11 0QR

TITLE:
Typical Shed, Plans & Elevations

DESIGNED BY GA	DATE 25-04-14	DRAWN / CHECKED BY JAT
SCALE 1:50	PLOTTED 25-04-14	REV.



☒ information ☐ approval ☐ tender ☐ construction

DWG. NO. 13:087:05