
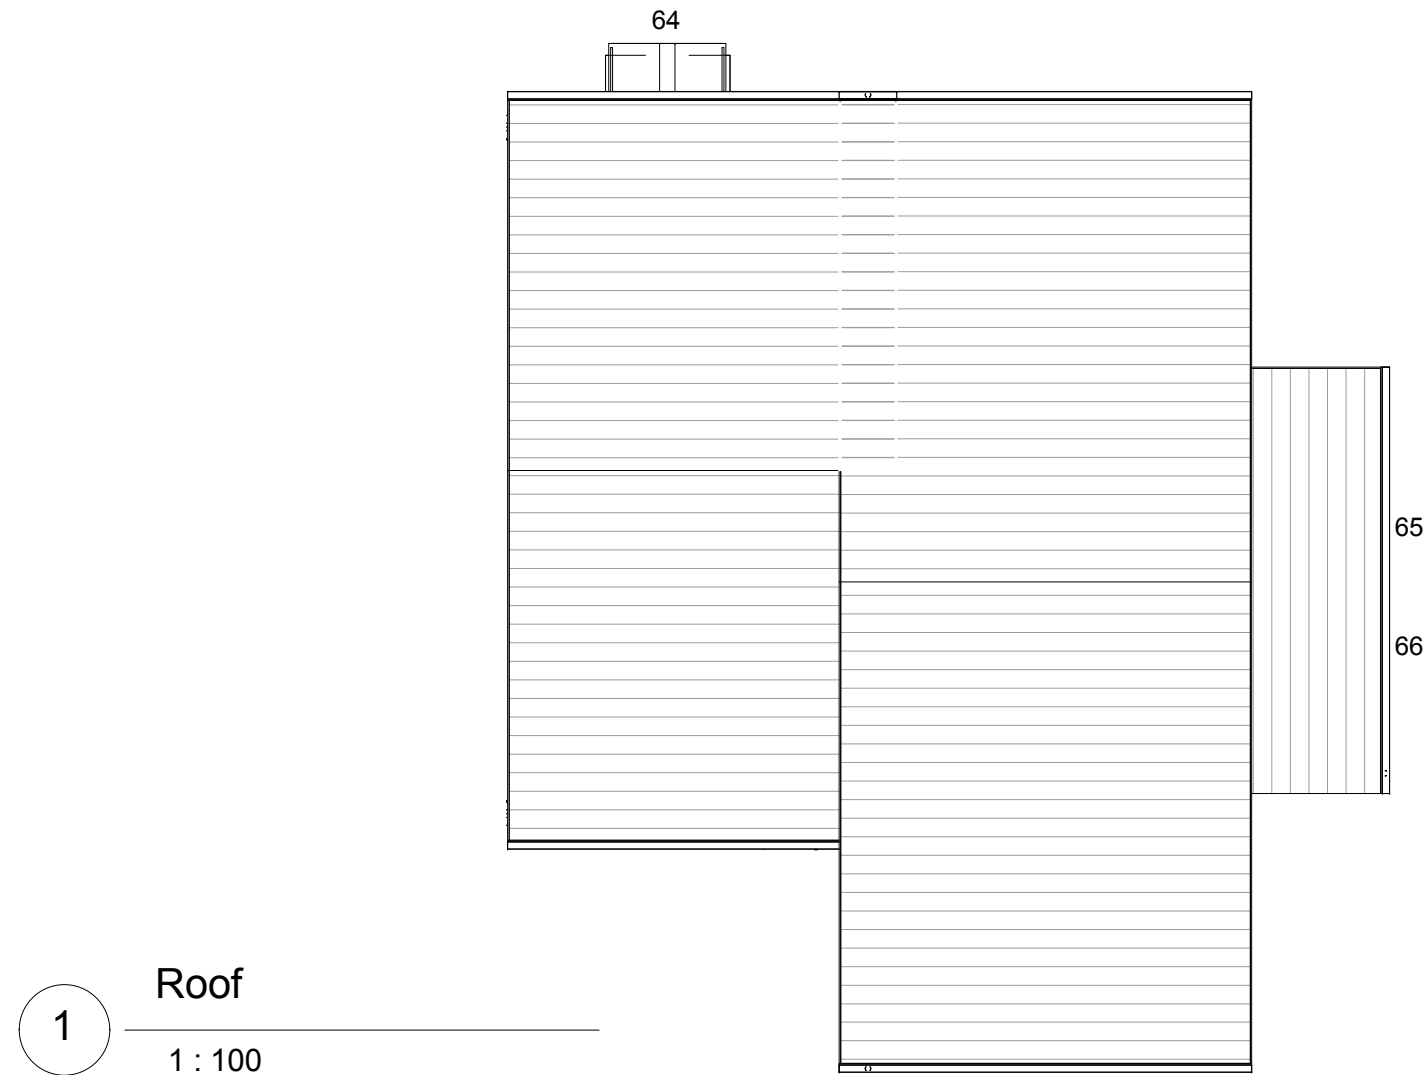


 

No.	Description	Date

Bellway Homes Ltd Hayling Island, Land North of Goldring Close		Plots 64 - 66 Roof Plans	
		Project number	1543
		Date	May '14
		Drawn by	PV
		Checked by	PV
		P-B64-03	
		Scale	1 : 100