


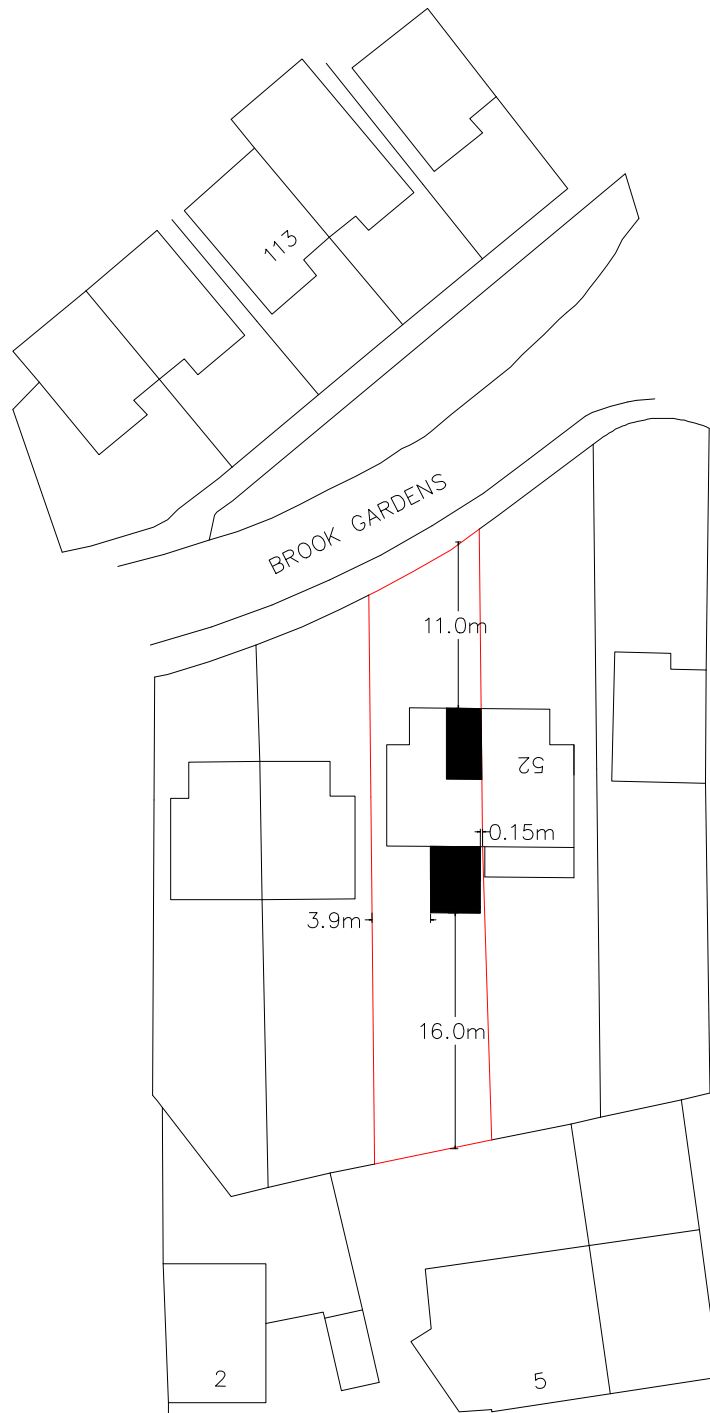

Ordnance Survey (c) Crown Copyright 2015. All rights reserved. Licence number 100022432

5 m

Site Plan
Scale 1:500
on A4



50 Brook Gardens
Emsworth
PO10 7LB