

PROPOSED MATERIALS

WALLS & ROOF
COMPOSITE INSULATED PANELS TO WALLS AND ROOF
UTILISING EXISTING STRUCTURAL FRAME, STYLE AND
COLOUR TO MATCH EXISTING ADJACENT UNIT 1.

MAIN DOOR
MAIN DOOR TO SHOP: PPC ALUMINIUM DOUBLE GLAZED
AUTOMATIC DOUBLE DOOR WITH FULL HEIGHT SIDE
LIGHTS.

ROLLER SHUTTER
UP AND OVER INSULATED COMPOSITE ROLLER DOOR

WINDOWS
PPC ALUMINIUM DOUBLE GLAZED WINDOWS, OBSCURED
GLAZING TO TOILETS.

GRILLES / LOUVRES
PPC ALUMINIUM GRILLES / LOUVRES TO MATCH CLADDING.


EXTERNAL LIGHTING
REFER TO M+E DRAWING




West Elevation




South Elevation

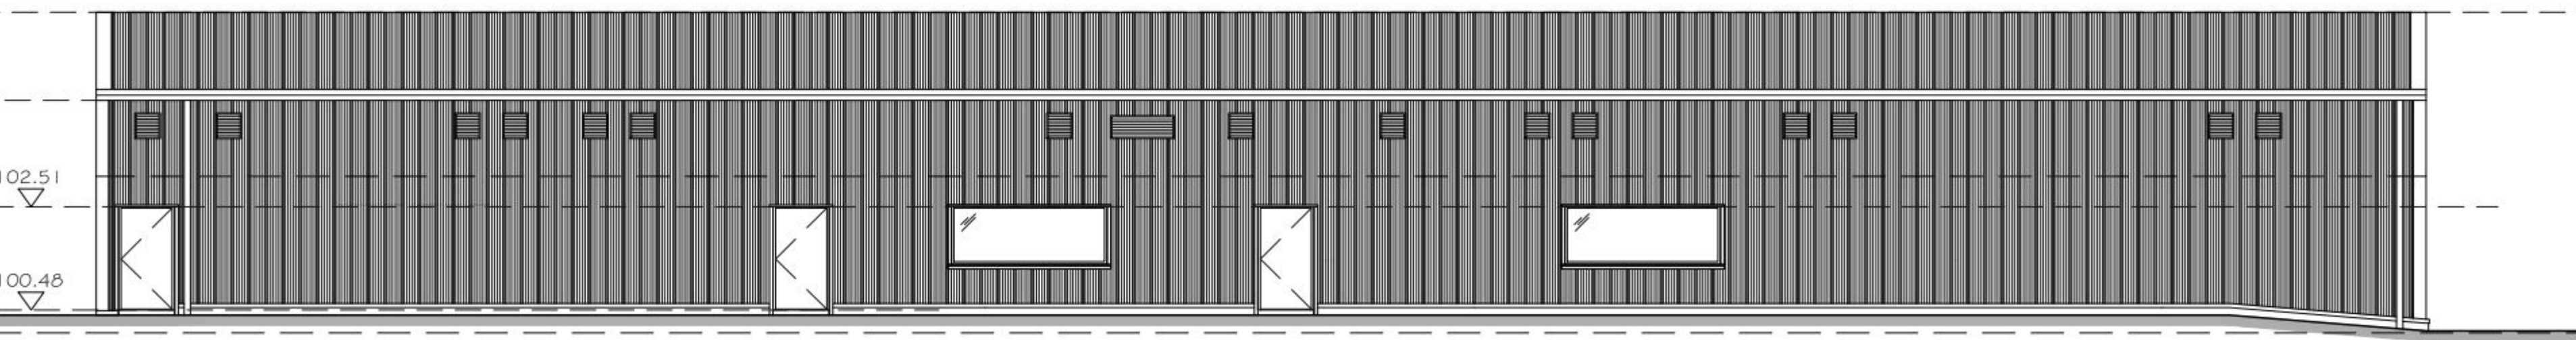

North Elevation

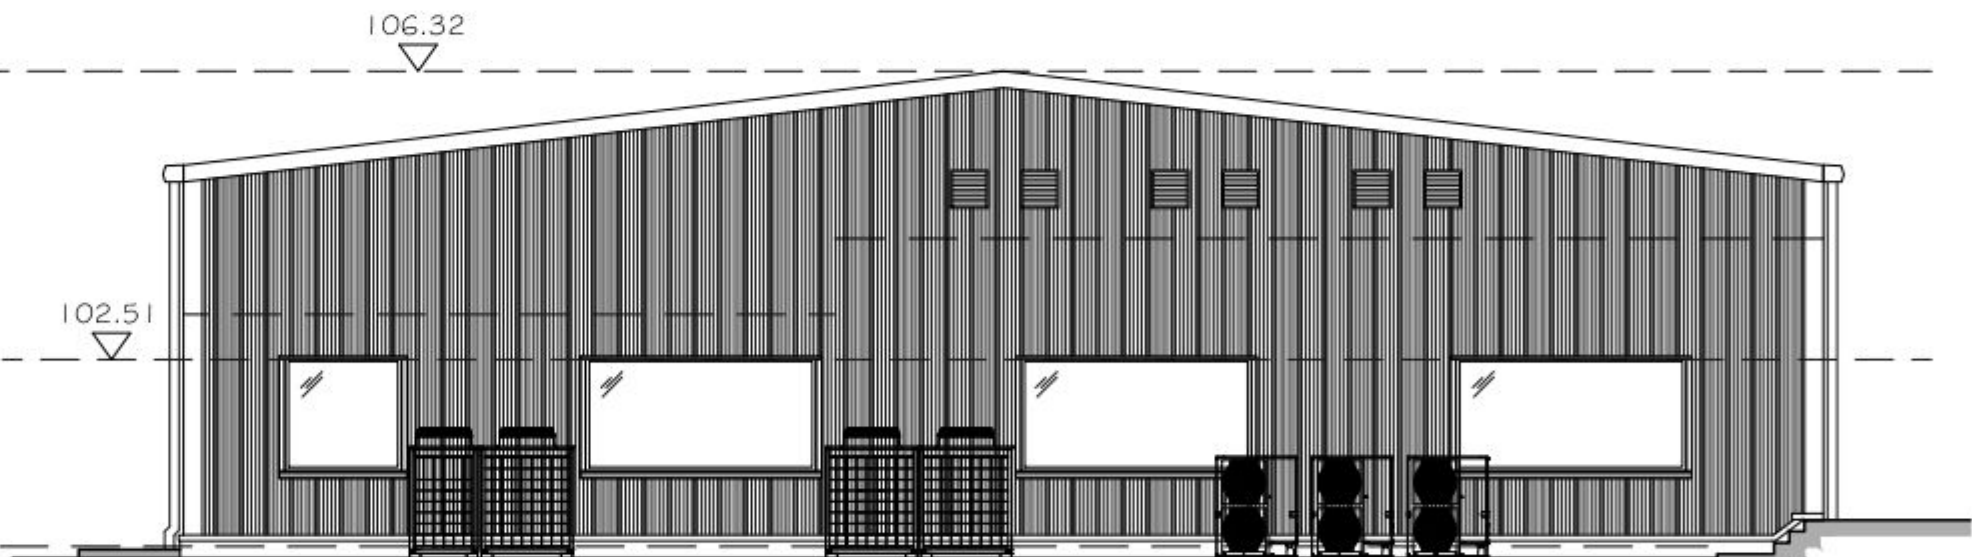

East Elevation

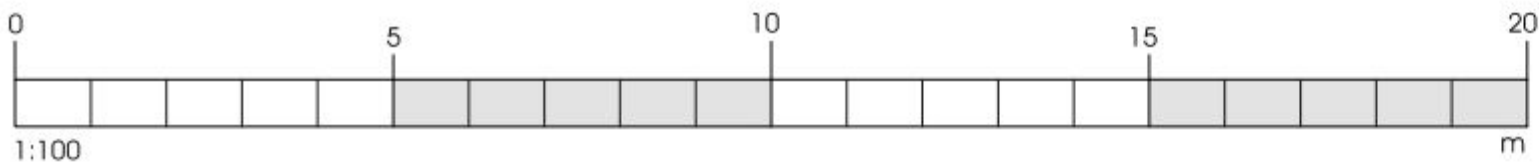

Rev PL1 - 03 Mar 15
Issued for planning approval.

by ML checked SJT

PLANNING



Tollgate Estates, Stanbridge Earls, Romsey SO51 0HE
t: 01794 511255 f: 01794 511215
admin@studiofourarchitects-romsey.co.uk
www.studiofourarchitects.com

client Kenwood Limited

project Kenwood Expansion
Phase 8

title PHASE 1 : Unit 10
Proposed Elevations

date	scale/paper size	drawn	checked
Nov '14	1:100 @ A1	SJT	SJT

job no.	dwg. no.	rev. no.
34179	103	PL1

file 34179 Planning Set RevPL1 Unit 10