




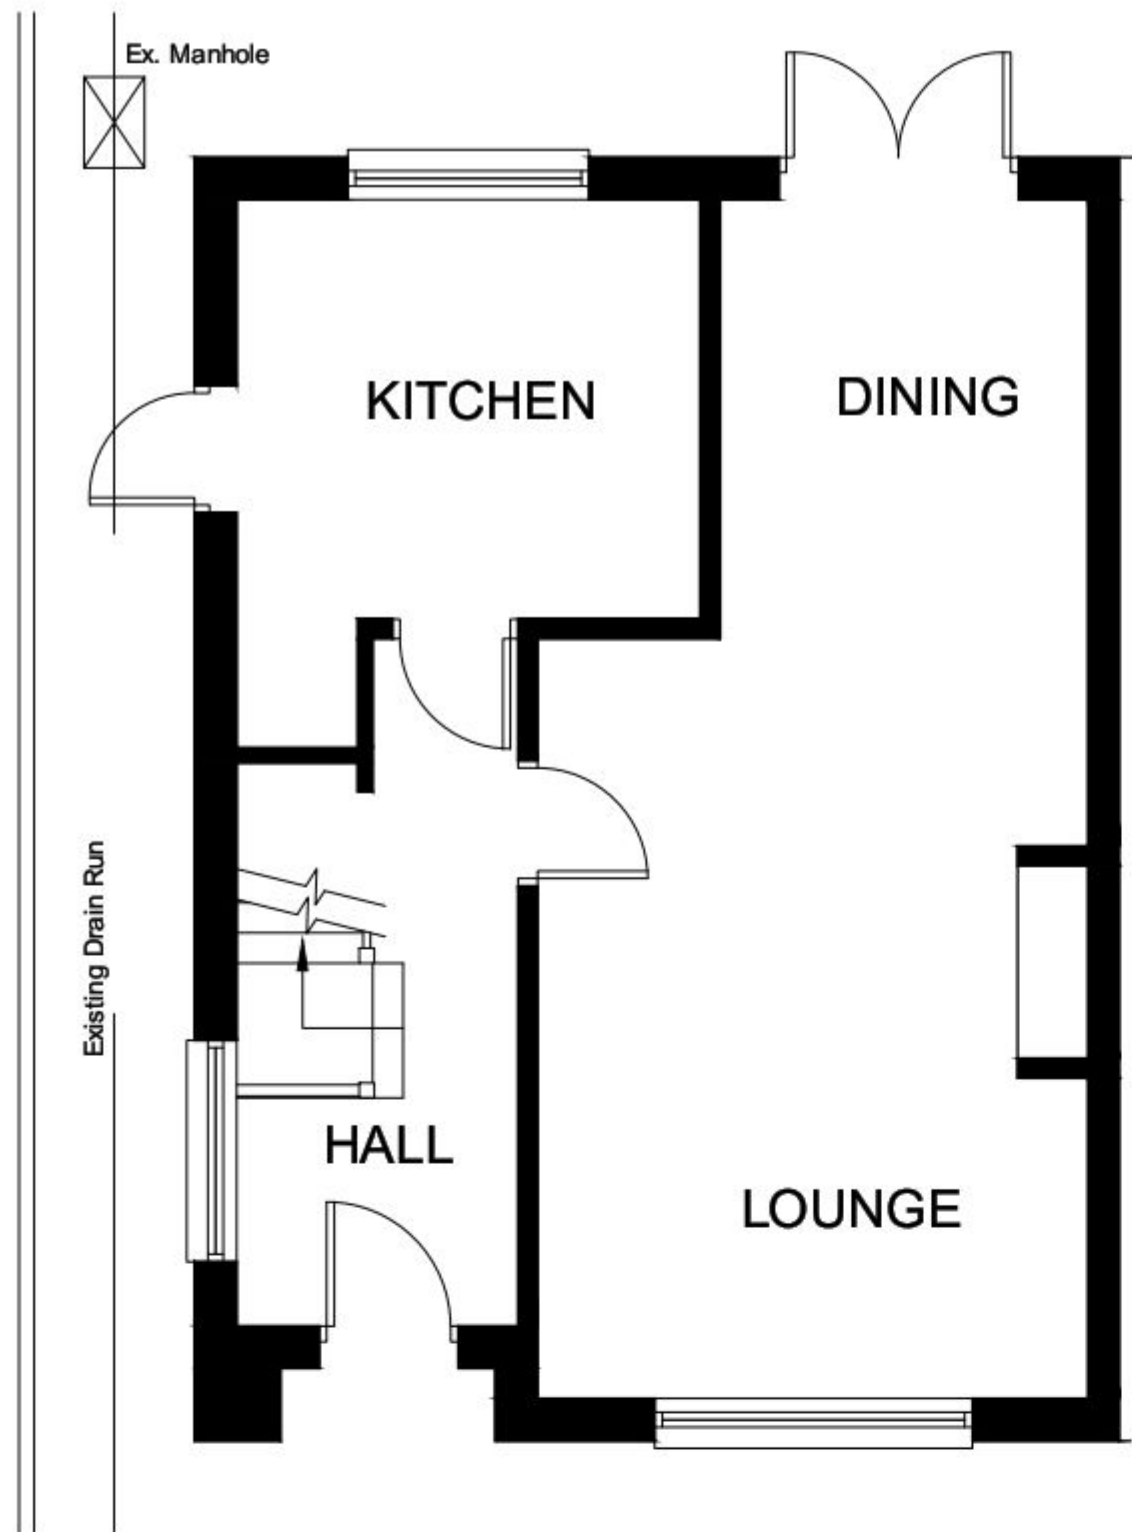


EXISTING GROUND FLOOR PLAN

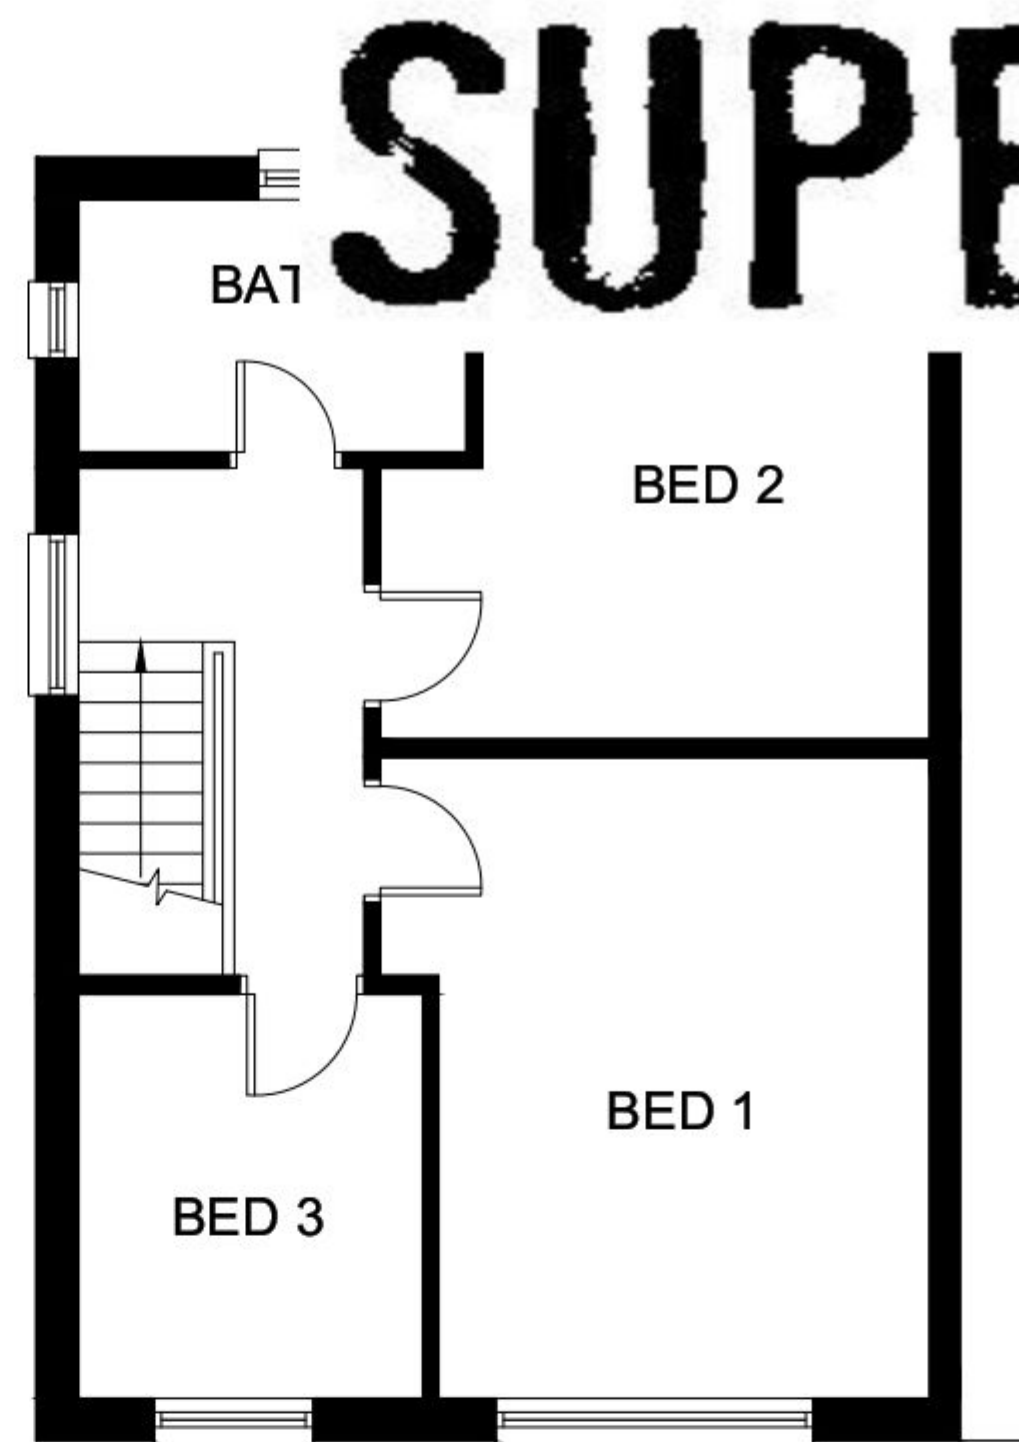


EXISTING FIRST FLOOR PLAN
(Remains unchanged)

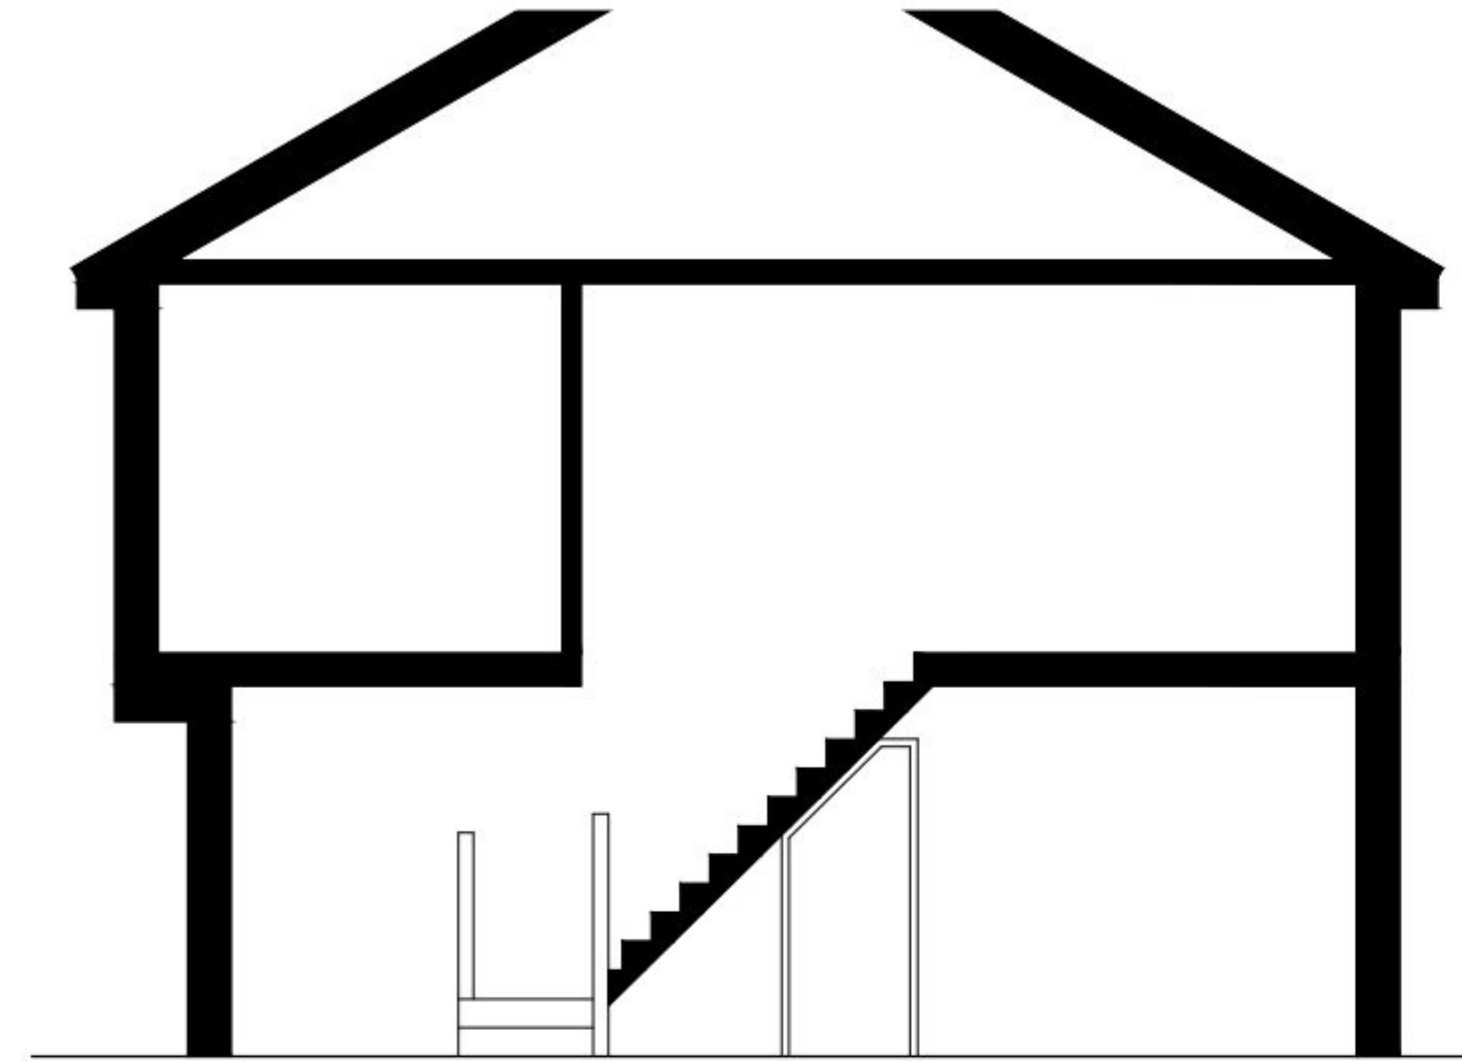


SKETCH SECTION LOOKING WEST

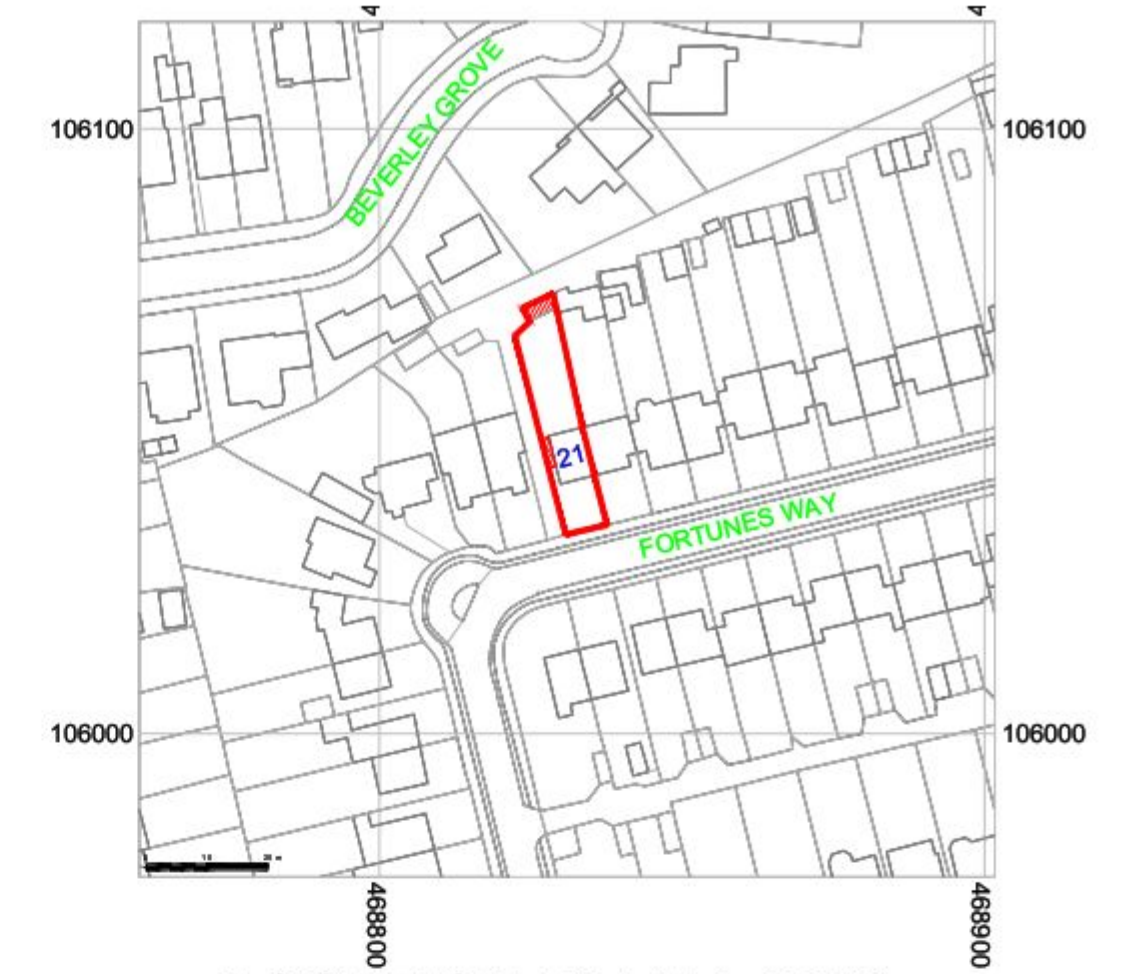

LOCATION PLAN 1:1250
LICENCE No 100047474

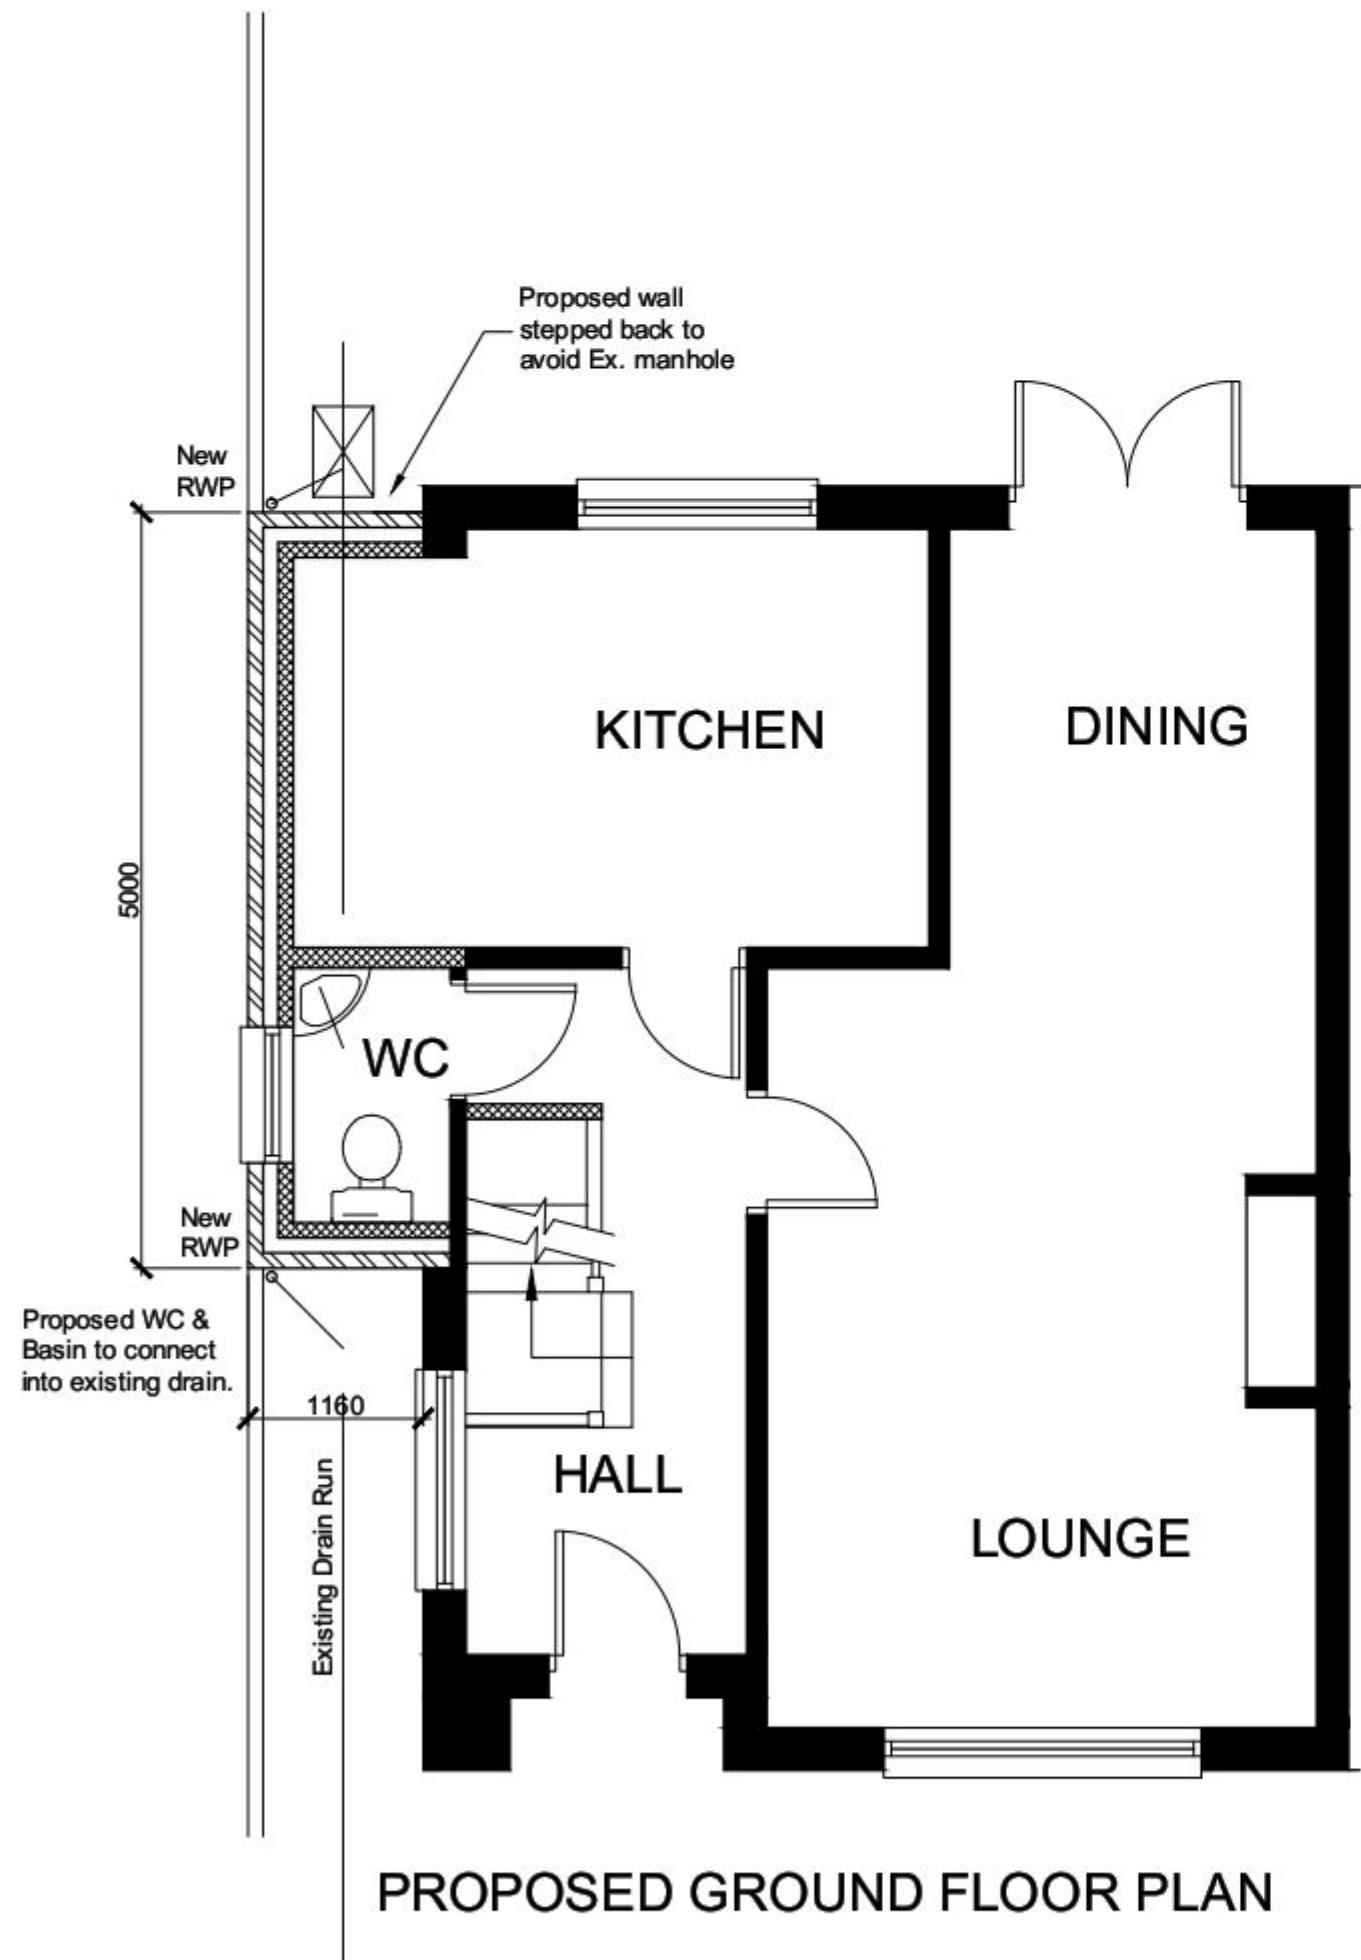

PROPOSED GROUND FLOOR PLAN

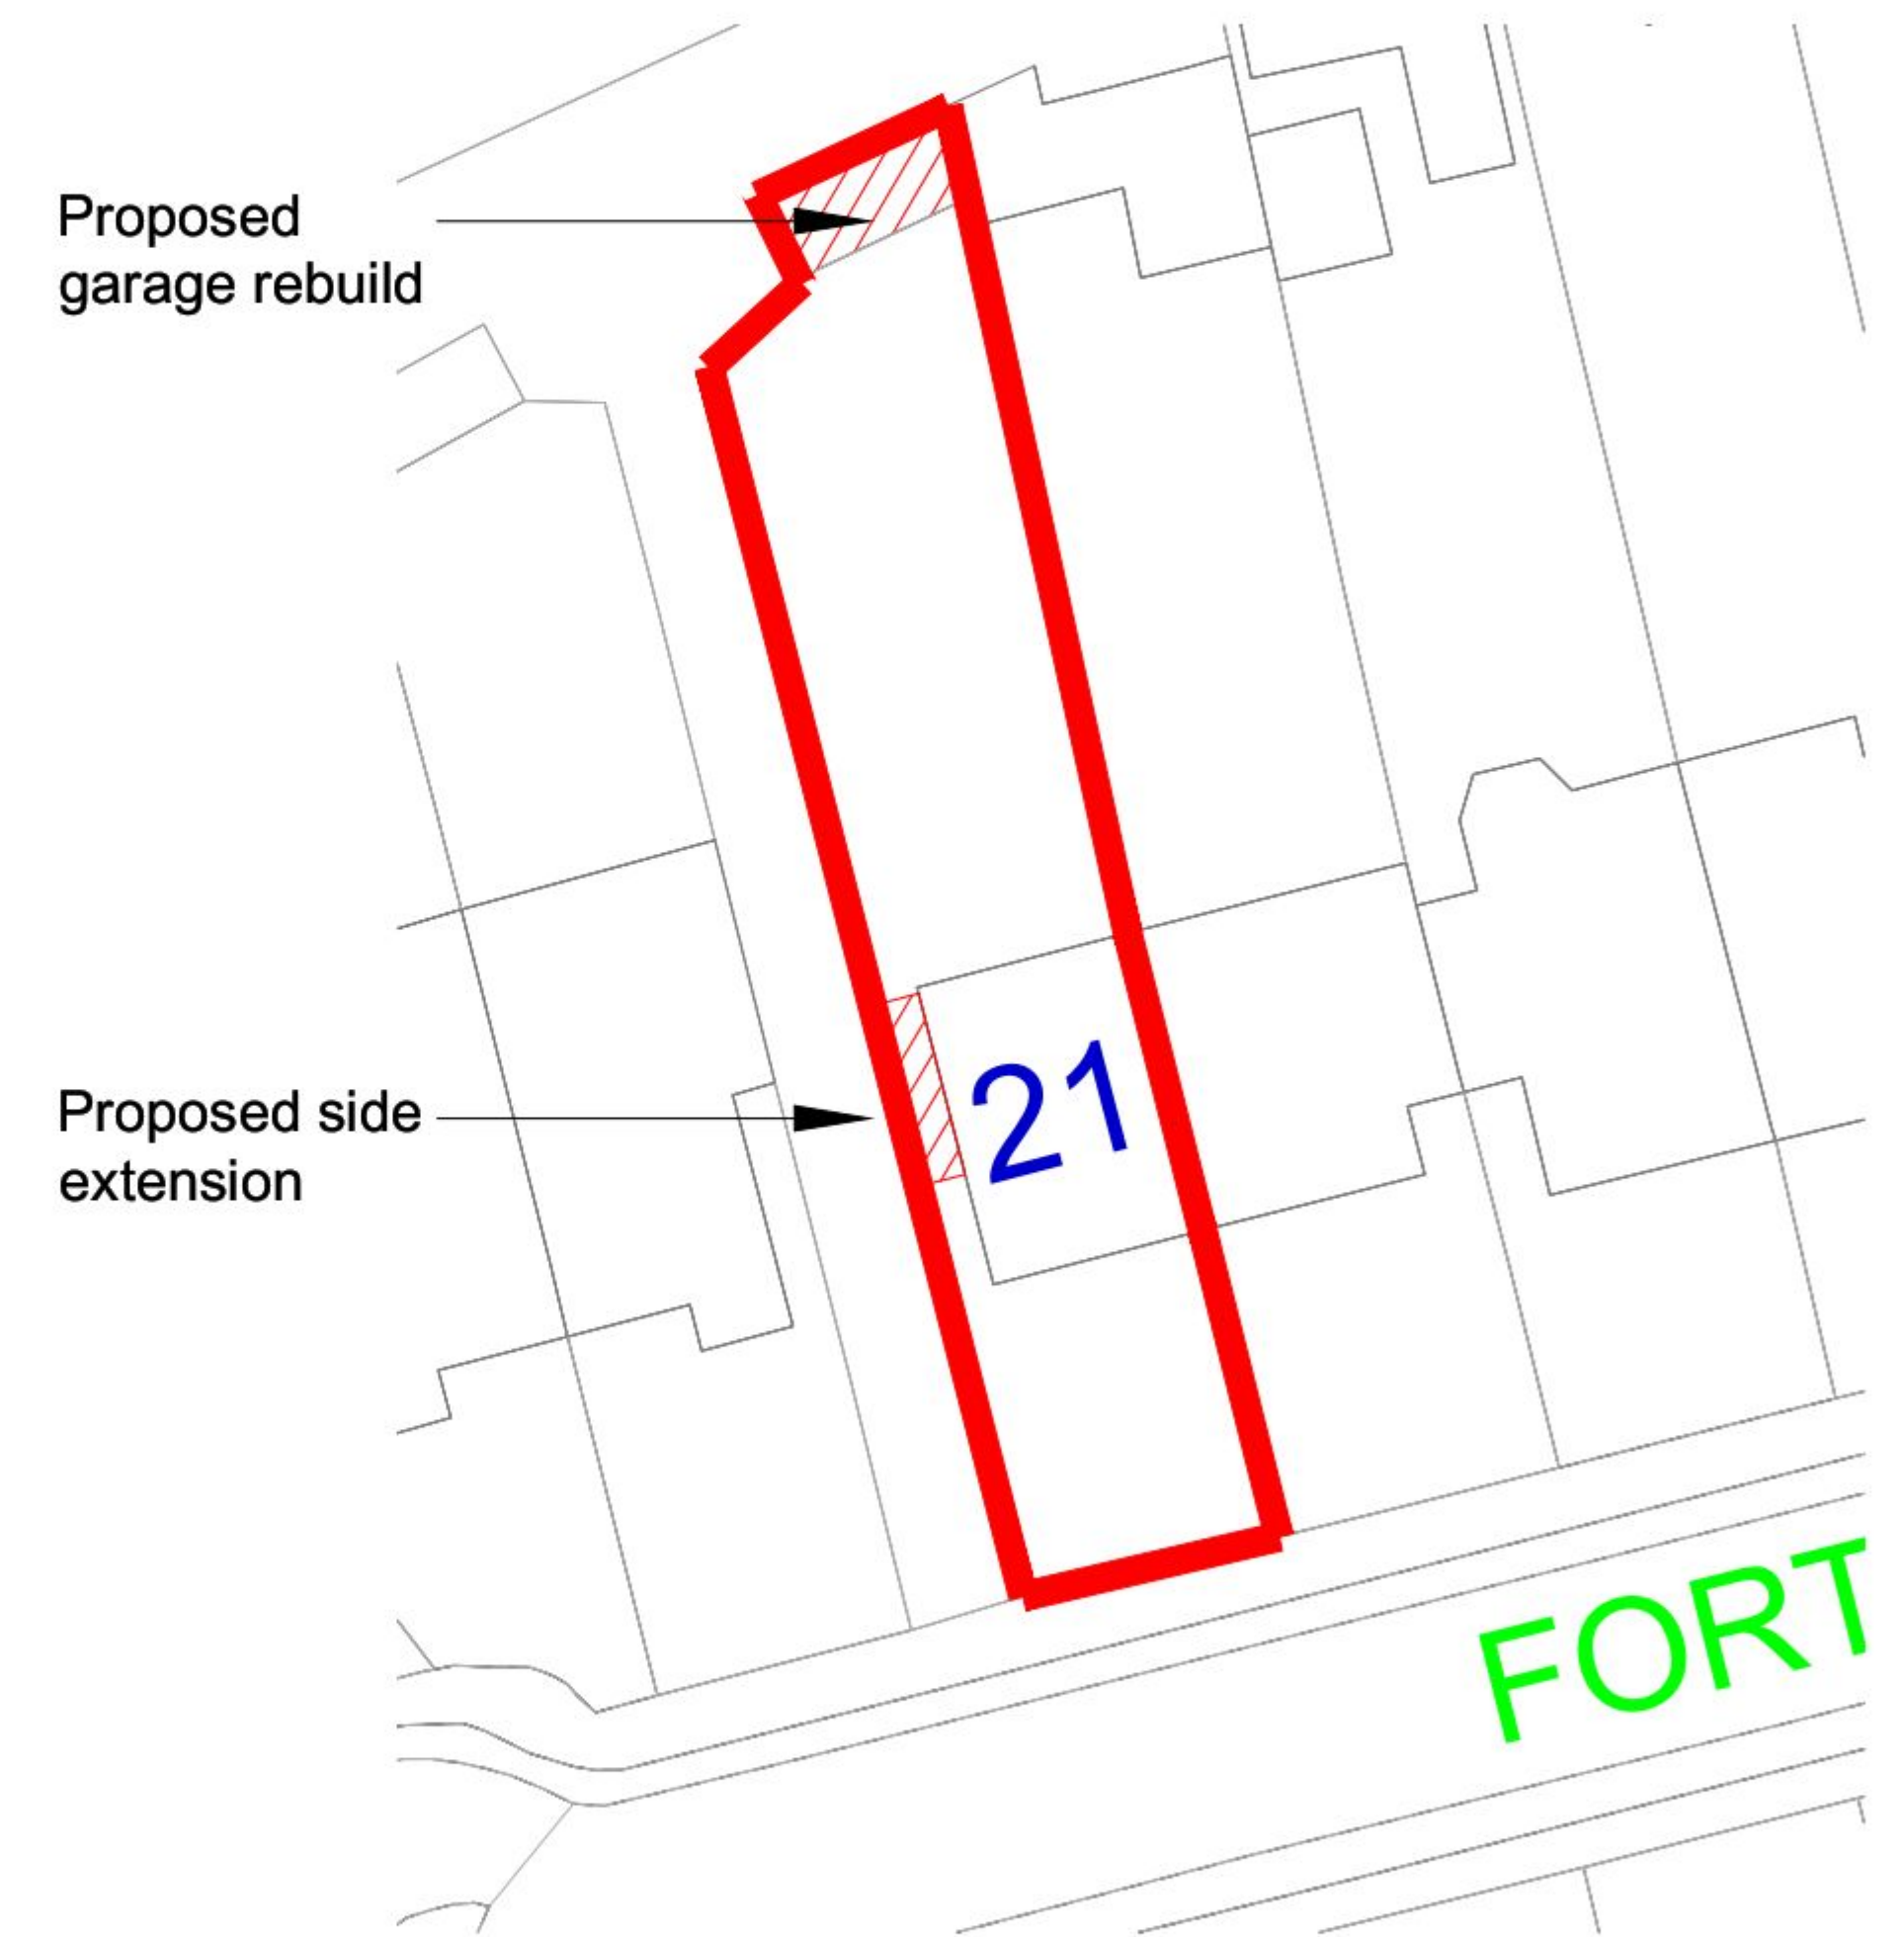

BLOCK PLAN 1:200

Project title. 21 FORTUNES WAY PORTSMOUTH. PO9 3LX PROPOSED SIDE EXTENSION		Drawing Title. EXISTING & PROPOSED PLANS		
JOB No. GA-15/01/001		SCALE 1:50 1:1250	REV	