



SUPERSEDED


PROPOSED ELEVATIONS

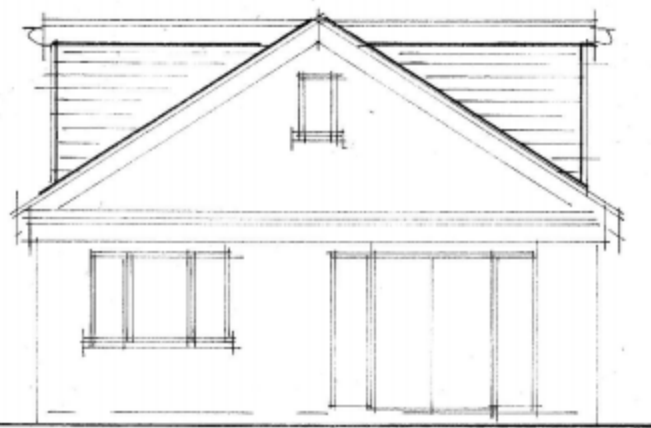


NORTH

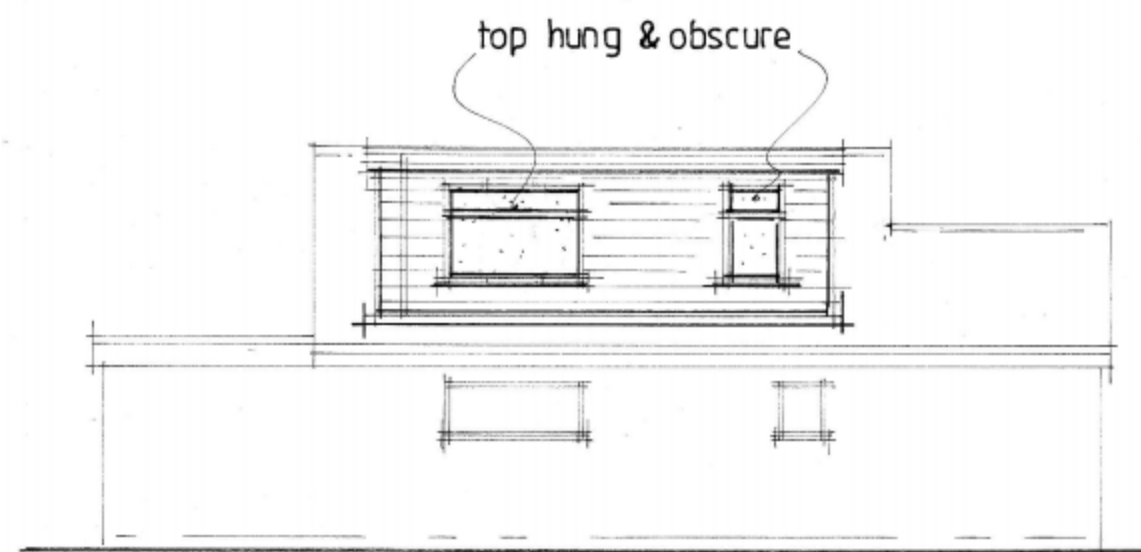


WEST

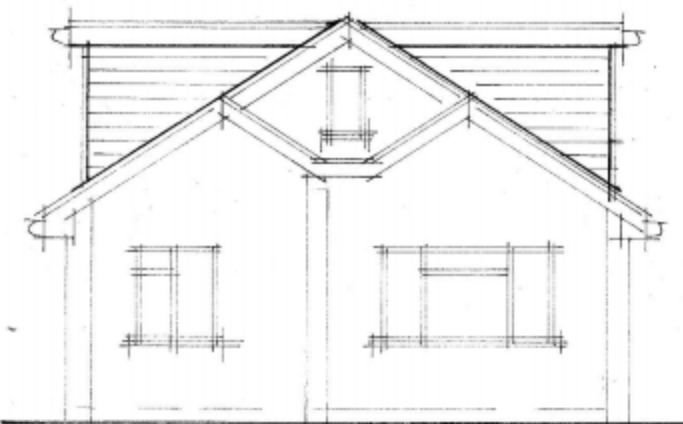

SOUTH

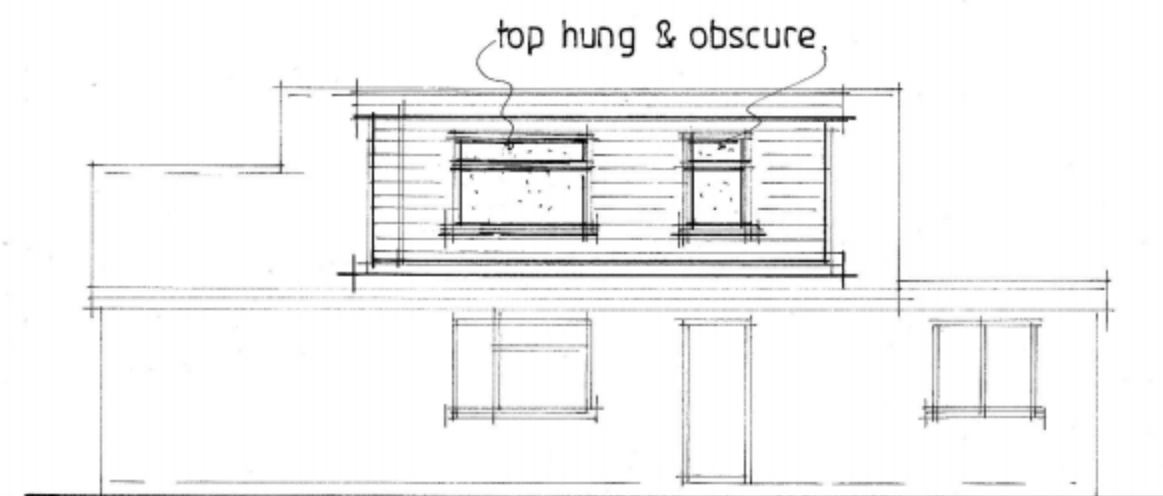

EAST

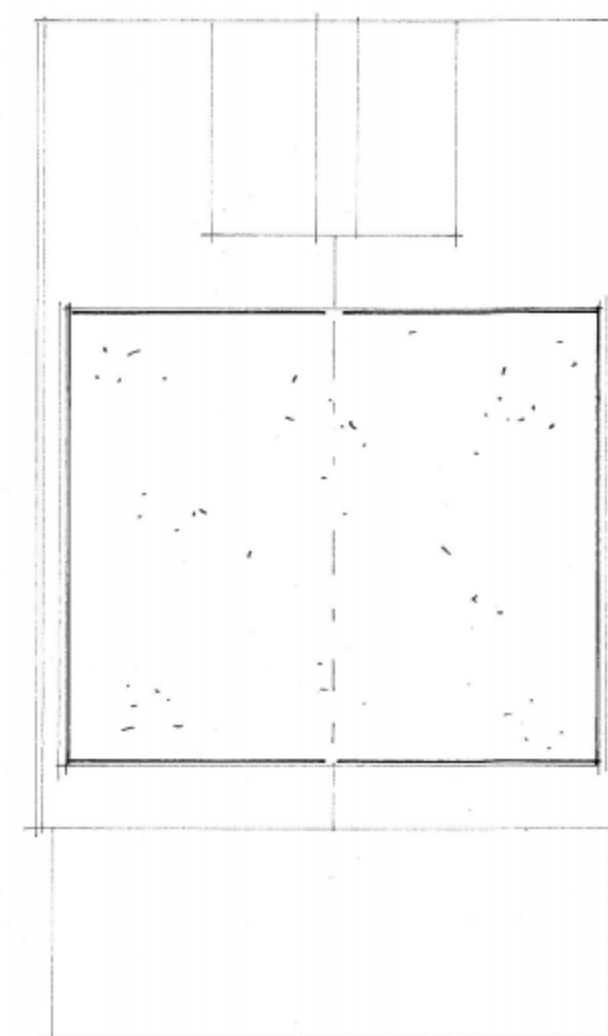

PROPOSED ROOF PLAN

A		Date		Revision	
© copyright					
THORNS-YOUNG ARCHITECTURAL					
THORNS-YOUNG LTD CHARTERED BUILDING CONSULTANTS 232 London Road North End Portsmouth PO2 9JQ Tel: (023) 9267 2883 Fax: (023) 9266 3457 Website: www.thornsyoun.co.uk					
Client MR B MOTH					
Job Title 76 SUNNYMEAD DRIVE WATERLOOVILLE					
Drawing Title PROPOSAL					
Scale 1:100				at A2	
Date JAN 2015				Drawn by SA	
Drg. No. 7213 · 14 · 20				Rev.	