



SUPERSEDED

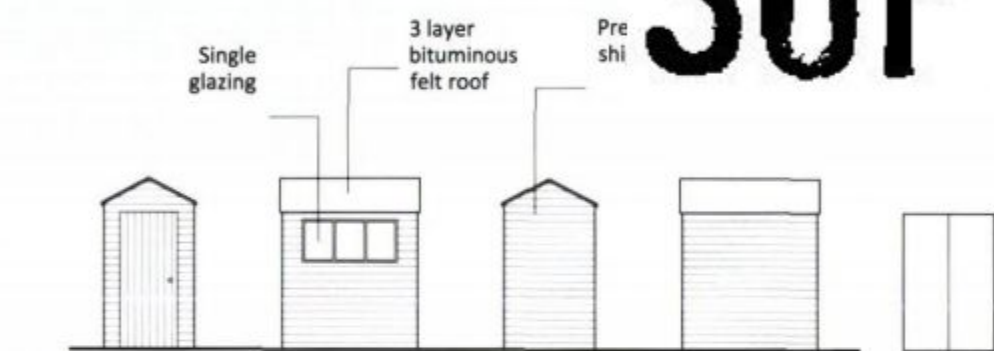


01 Shed Elevations
62

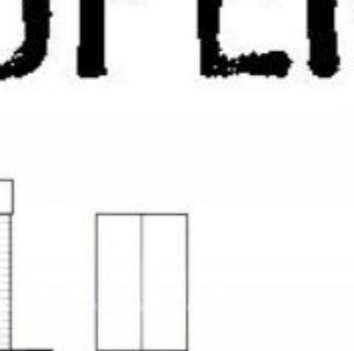


02 Shed Roof Plan
62



03 Refuse Point Section
62

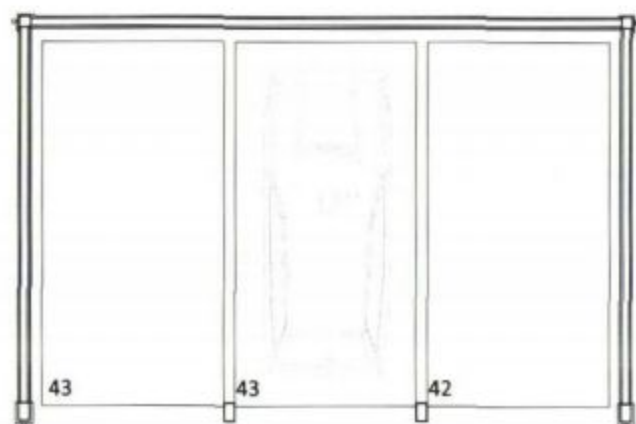


04 Car Barn Plan
62

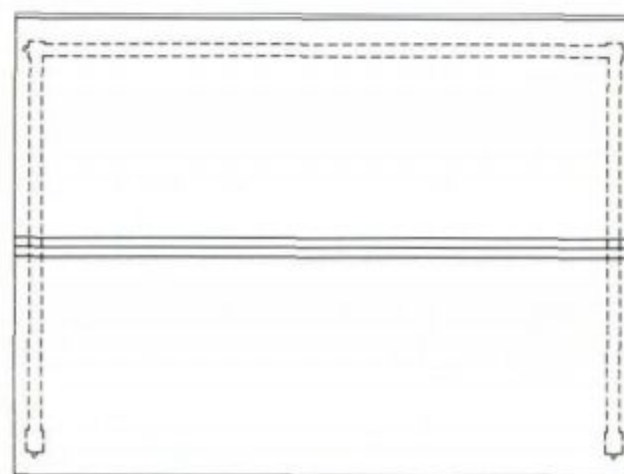


05 Car Barn Roof Plan
62


0 1 2 3 4 5m
Scale 1:100

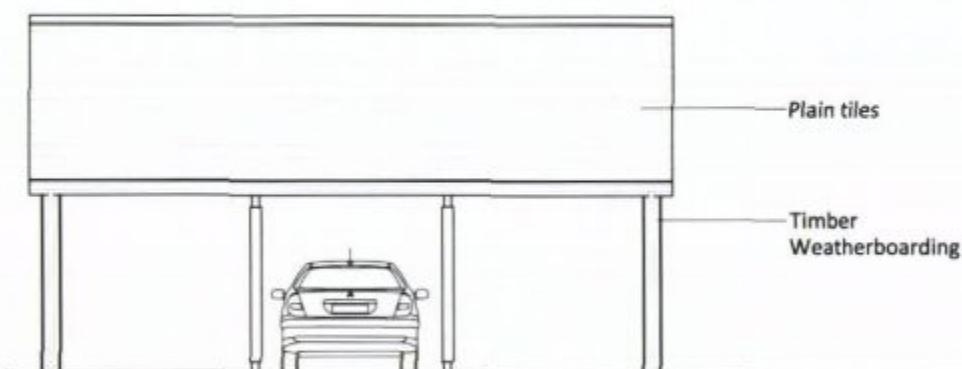

06 Car Barn Front Elevation
62

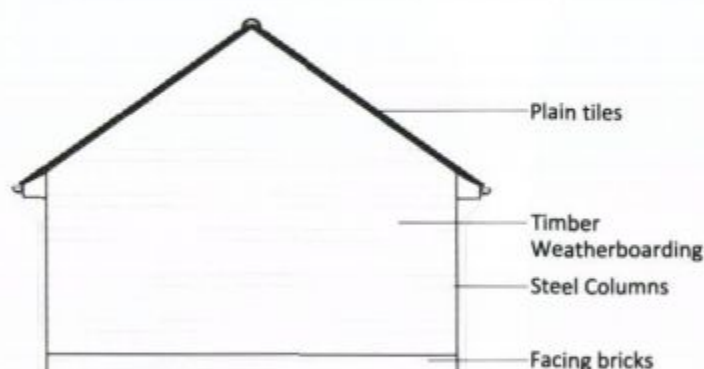

07 Car Barn Side Elevations
62

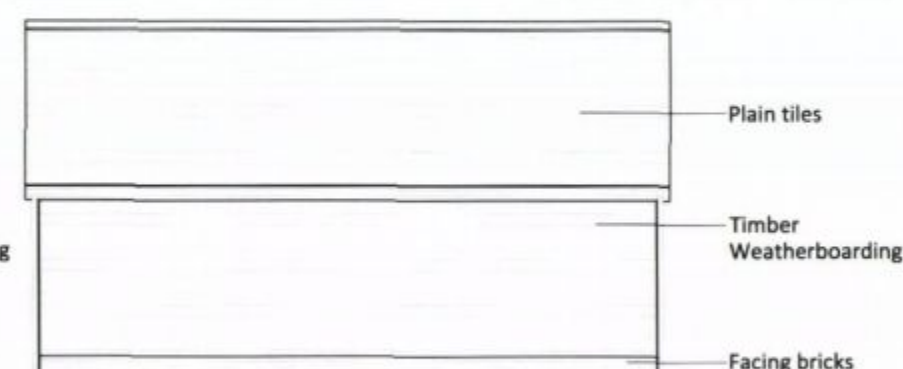

08 Car Barn Rear Elevation
62

14.08.14 Issue for Planning		Rev	Date	Drawn	Checked
Issued For:					
PLANNING					
Project/Client:	Project No:				
Bartons Road	14021				
Havant	62				
Linden Homes (Southern)	Rev:				
	A				
Drawing:	Scale:				
Ancillary Buildings	1:100 @A3				
Plans and Elevations	Drawn By:	Date:			
Typical Shed and Car Barn	MJ	28.07.14			
	Checked By:	Date:			
	DH	28.07.14			