


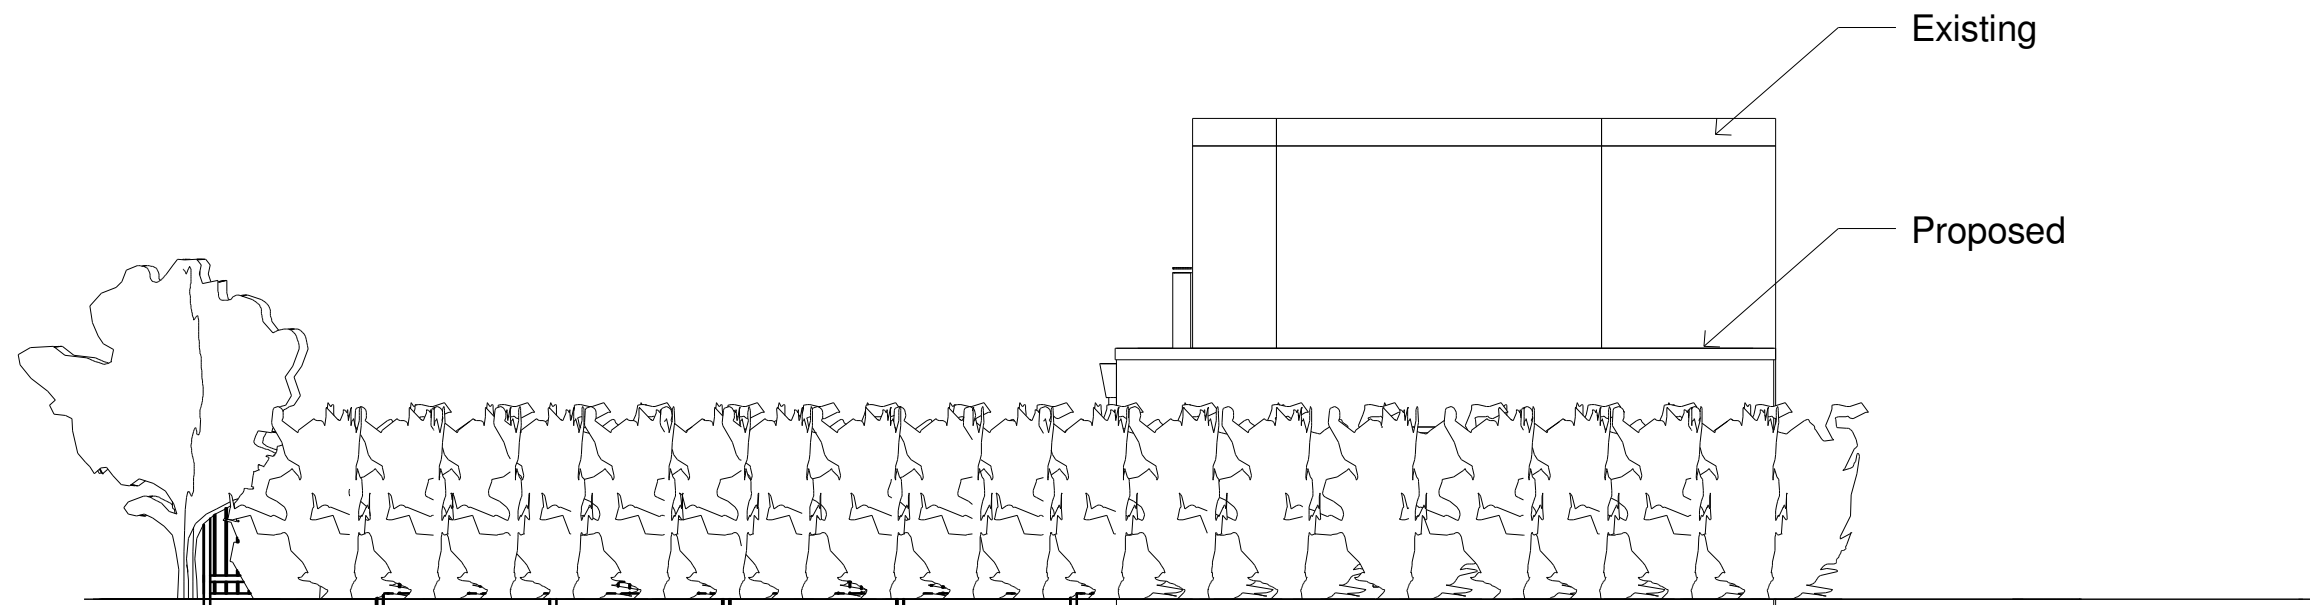

Proposed Site - East Elevation

1 : 100

1:100
Metres
0 1 2 3 4 5 6 7
0 10 20

1:50
Metres
0 1 2 3 4 5
0 5 6 7



Your Home Plans

Tel: 0800 6127 664
www.yourhomeplans.co.uk

These drawings are for approval purposes. Materials and products should not be ordered based on dimensions of drawings as errors may occur along existing building lines. All measurements are to be checked on site.

Ms L Roonan
47 Southleigh Road
Havant
Hampshire
PO9 2QQ

Proposed Site - East Elevation

Project number 47SOU-14

Date 27th March 2014

Drawn by June Grinstead

Checked by JEG

A103

Scale 1 : 100