



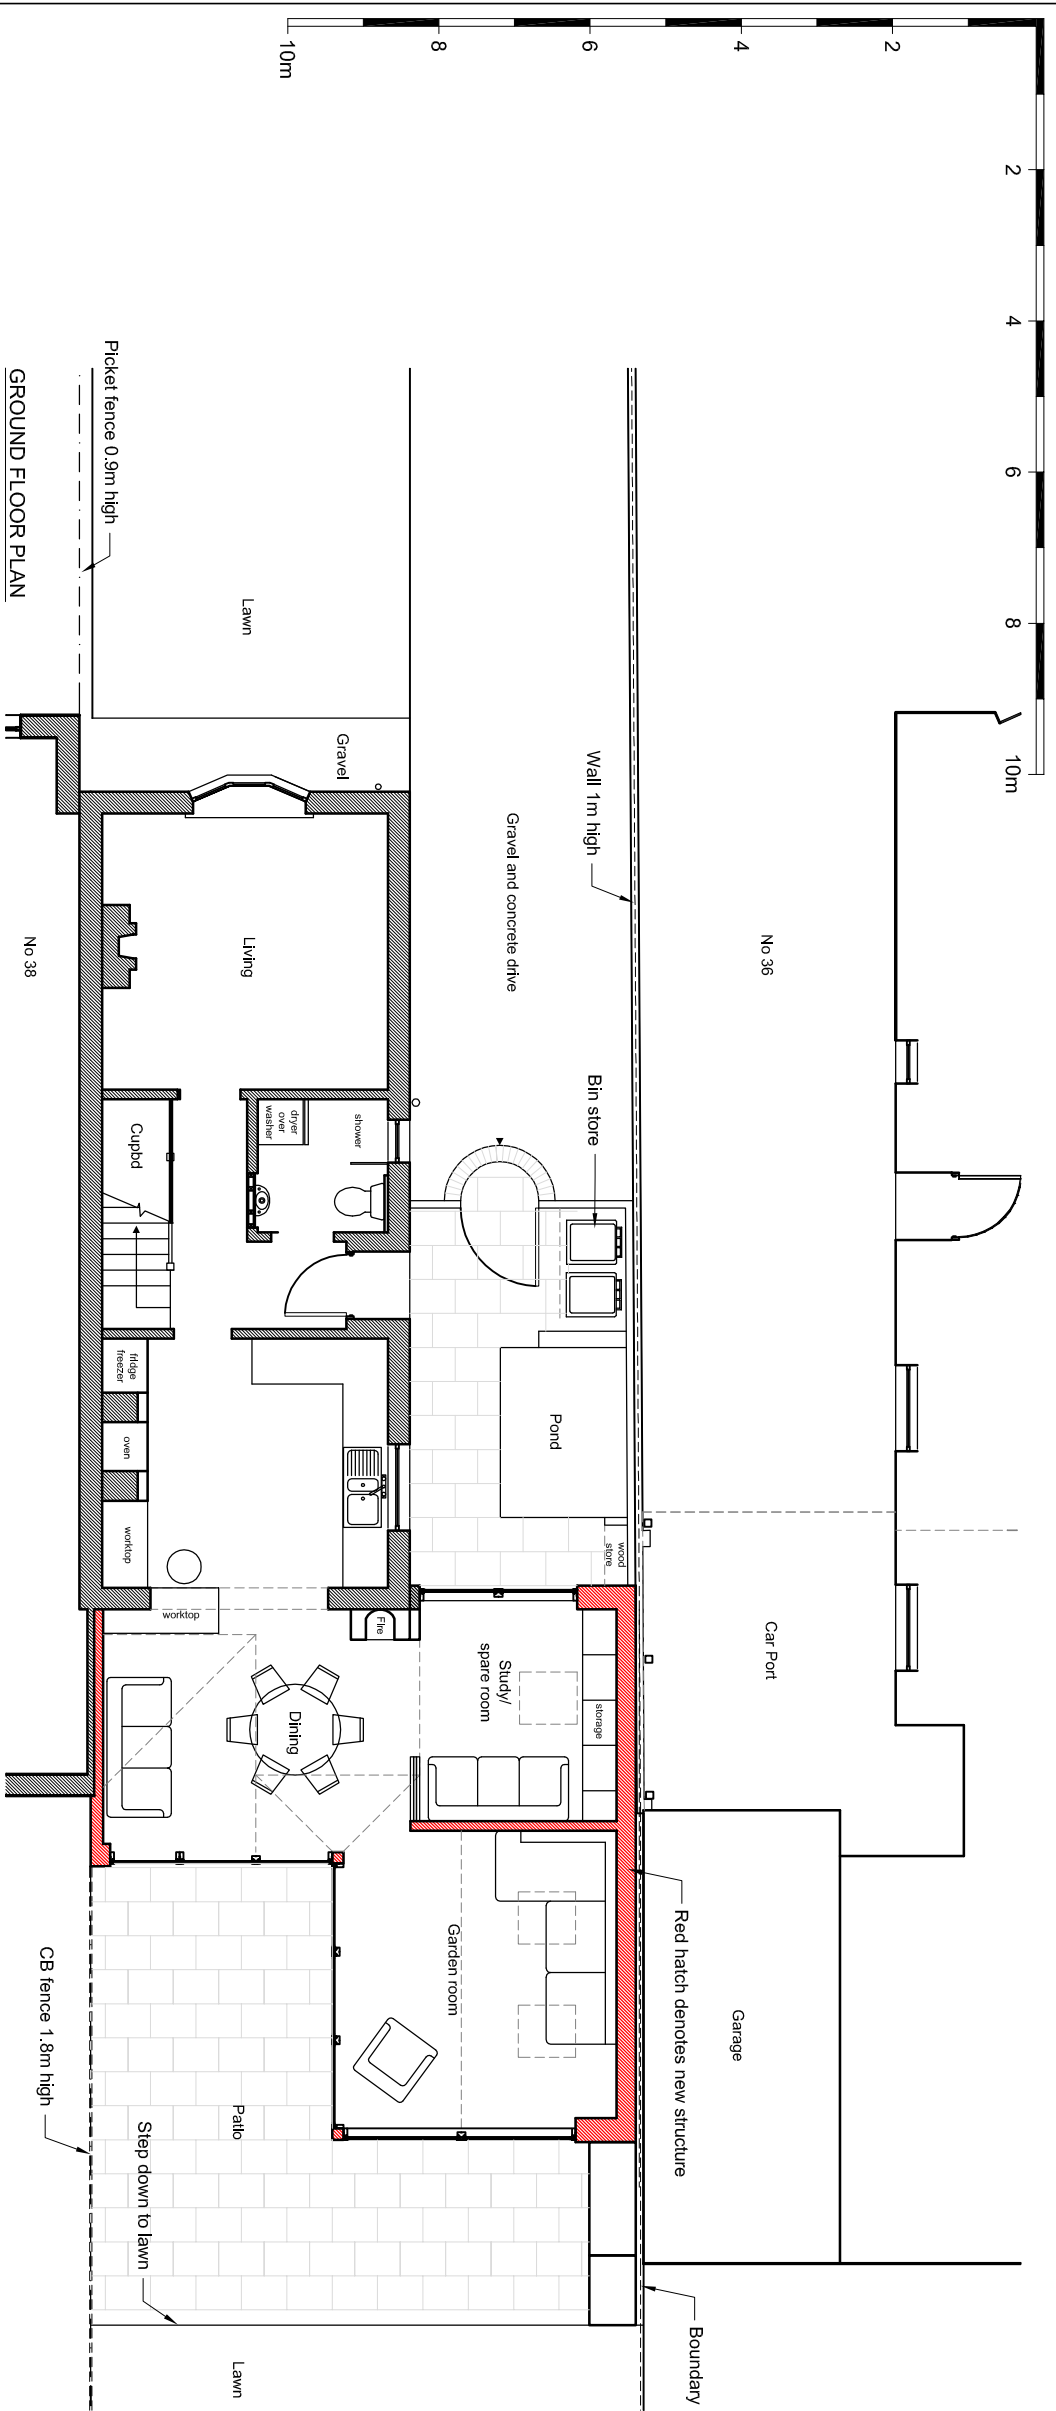

GROUND FLOOR PLAN

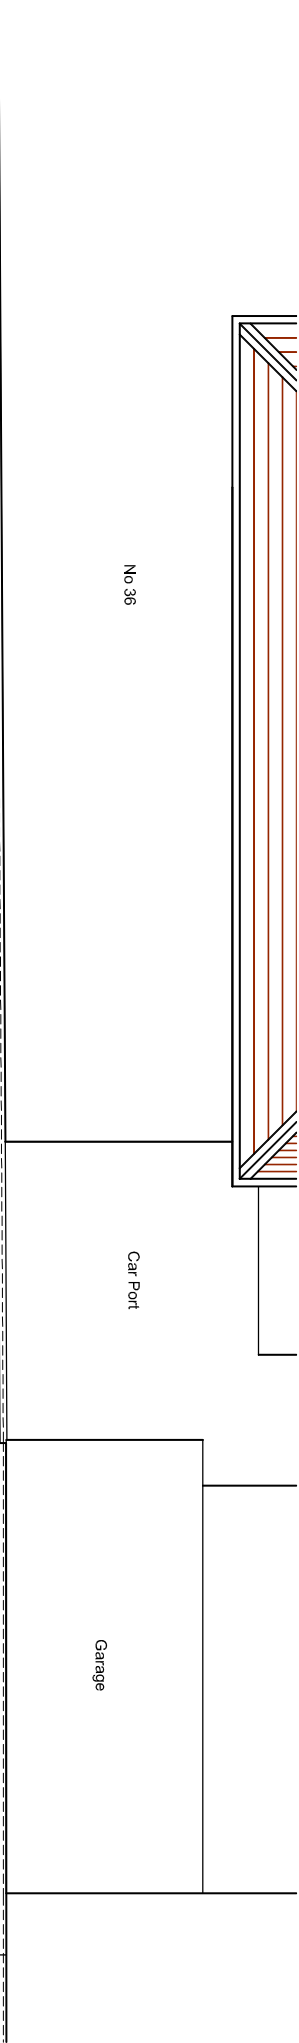

ROOF PLAN

ISSUE: PLANNING		P2	Extent of flat roof corrected	22.10.13
				
JIM GARLAND ARCHITECTS LTD ONE DOLPHIN QUAY EMSWORTH PO10 7BU 01243 370502 01243 378127 email: info@garland.org.uk				
Ms Vivienne McCabe				
37 Northey Road, Hayling Island PO11 0ND				
Plans - proposed				
Scale	1:100	Date	27/08/13	Drawn
Checked	JAG	Revision	P2	Sheet Size
Drawing Number	1306/1100			