
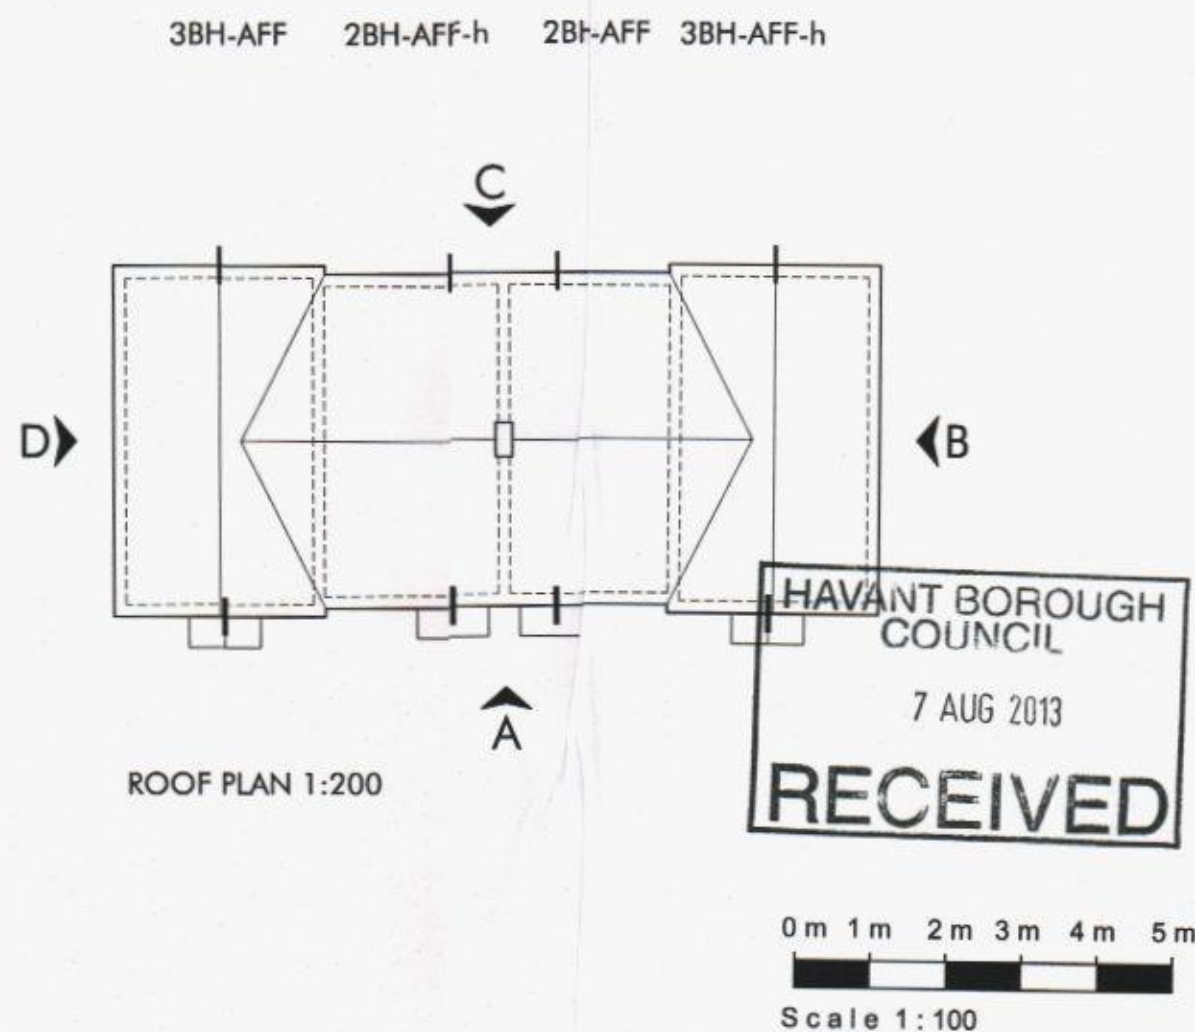
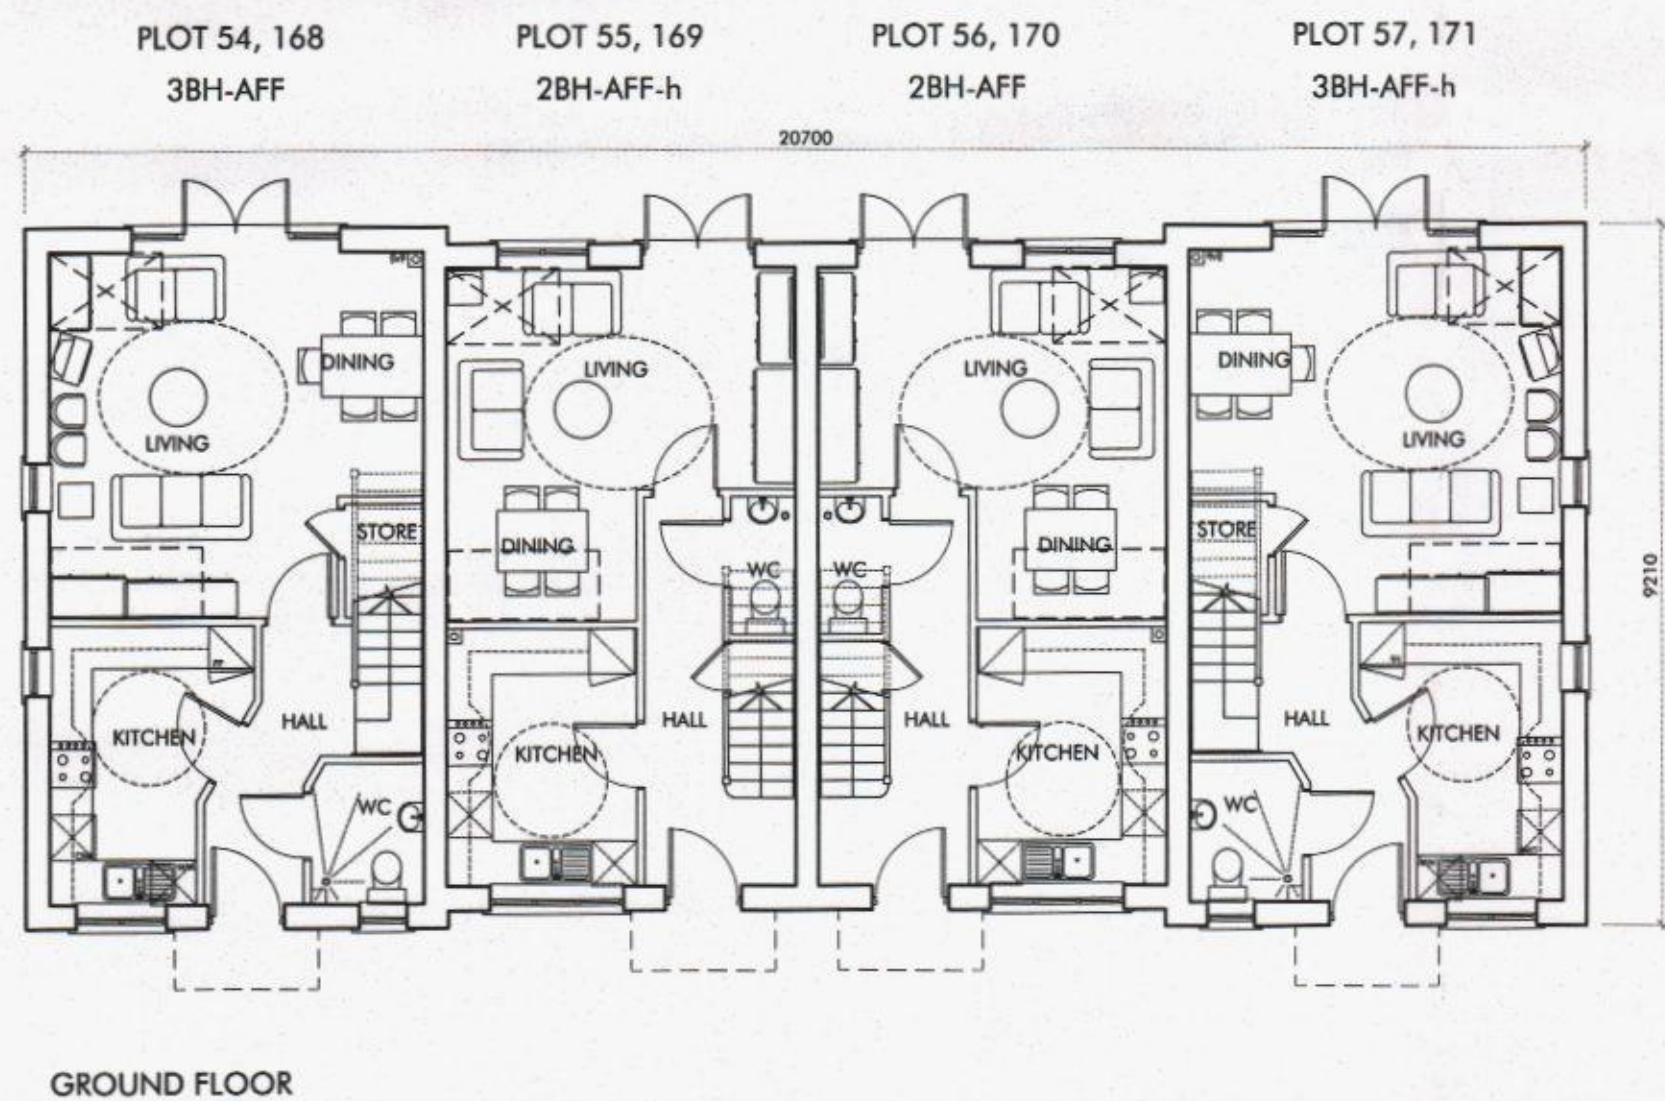


UNIT TYPE	AREA sq.m	AREA sq.ft
HOUSE TYPE 2BH-AFF	75.02	807
HOUSE TYPE 3BH-AFF	85.01	915

UNIT TYPE	PLOT Nos THUS	PLOT Nos HANDLED
HOUSE TYPE 2BH-AFF	56, 170	55, 169
HOUSE TYPE 3BH-AFF	54, 168	57, 171

REV	DATE	CHANGES	BY	CHK	ISSUE FOR
A	16.04.13	FIRST ISSUE	CO	PW	COMMENT
B	21.05.13	SOLAR THERMAL PANELS ADDED TO ROOF ELEVATIONS, L.T.H. LEFT ADDED TO 2BH AND NOTES AMENDED ETC	CO	PW	COMMENT
C	05.07.13	ISSUED FOR PLANNING	GK	PW	PLANNING

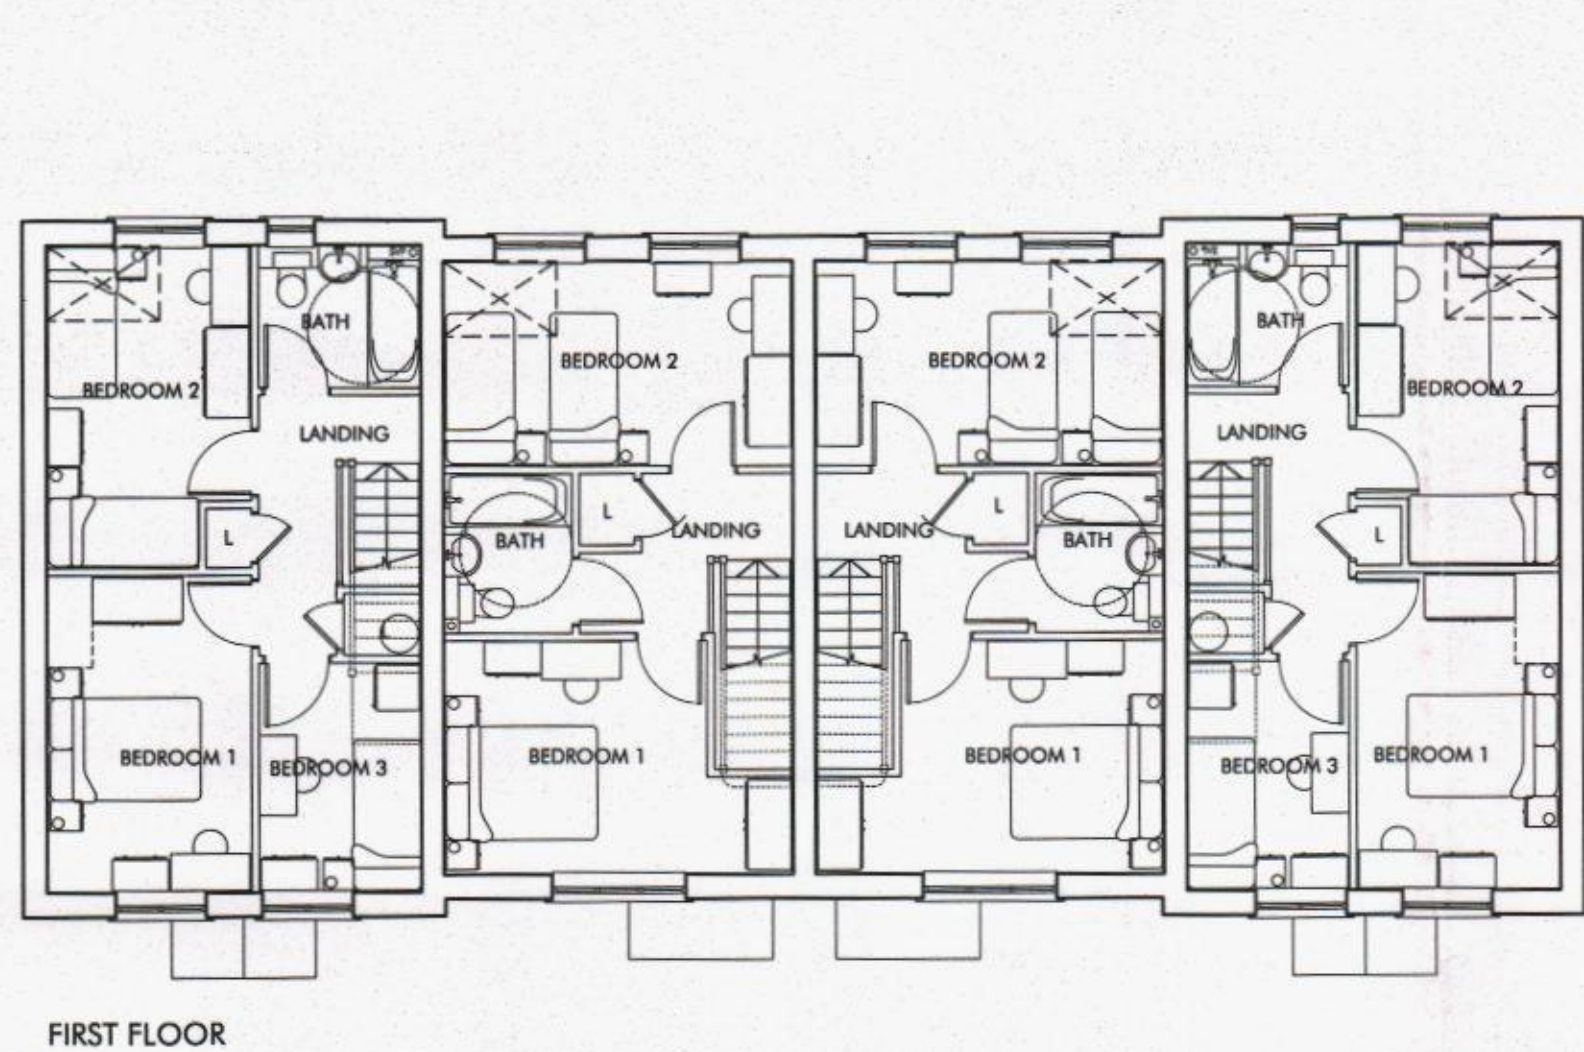

- NOTES
- DO NOT SCALE THIS DRAWING - USE STATED DIMENSIONS.
 - AREAS GIVEN ARE GROSS INTERNAL AND ASSUME PARTY WALL THICKNESS OF 300mm AND EXTERNAL WALL THICKNESS OF 300mm TO PLASTER FINISHES. AREAS WILL BE LESS IF THESE ARE INCREASED.
 - PLANS, ELEVATIONS AND PLOT NUMBERS INDICATED AS HANDLED (H) ARE AS SHOWN ON THE SITE LAYOUT. PLOT Nos THUS IN THE TABLE INDICATES UNHANDLED PLOTS TYPE AS DRAWN BLOCK TYPE MAY CONTAIN HANDLED AND UNHANDLED HOUSE TYPES.
 - ELEVATIONS SHOWING GARAGE POSITIONS ETC ARE INDICATIVE AND MAY VARY DEPENDING ON FINAL SITE LEVELS.
 - SIDE WINDOWS SHALL BE OMITTED WHERE THEY WOULD OTHERWISE CLASH WITH GARAGES ETC.
 - ALL BATHROOM AND EN-SUITE SHOWER ROOM WINDOWS SHALL HAVE OBSCURED GLAZING.
 - FOR GARAGE AND PEDESTRIAN DOOR LOCATIONS REFER TO SITE LAYOUT DRAWING 1924-A-101.0.
 - SOLAR THERMAL PANELS WHERE SHOWN ON ELEVATIONS ARE INDICATIVE OF HEIGHT AND SIZE - FOR PRECISE LOCATIONS TO SUIT PLOT SPECIFIC ROOF ASPECT SEE SITE LAYOUT DRAWINGS 1924-A-101.1.

OMEGA PARTNERSHIP
ALBERT & DONNA (INCORPORATED)
GLYNAYON HOUSE - 39 COMMON ROAD - CLAYGATE - SURREY - KT10 0HG
TEL: 01372 470 313 FAX: 01372 470 358 E-MAIL: info@omegapartnership.co.uk

client
GRAINGER PLC

project
WOODCROFT FARM, HAVANT

description
**BLOCK TYPE AC - 2x2BH-AFF & 2x3BH-AFF
PLOTS 54-57, 168-171
FLOOR PLANS & ELEVATIONS**

project number	drawing number	revision
1924	A-3130	C

scale
1:100 @ A1
1:200 @ A3

date
APRIL 21 2013

status
PLANNING