



© Copyright: all rights reserved.
This drawing must not be reproduced without permission.
This drawing must be read in conjunction with all relevant consultant/
specialist drawings/information.
This drawing must not be used for construction unless issued for construction
All dimensions on this drawing are in millimeters (unless otherwise stated).
Do not scale from this drawing.

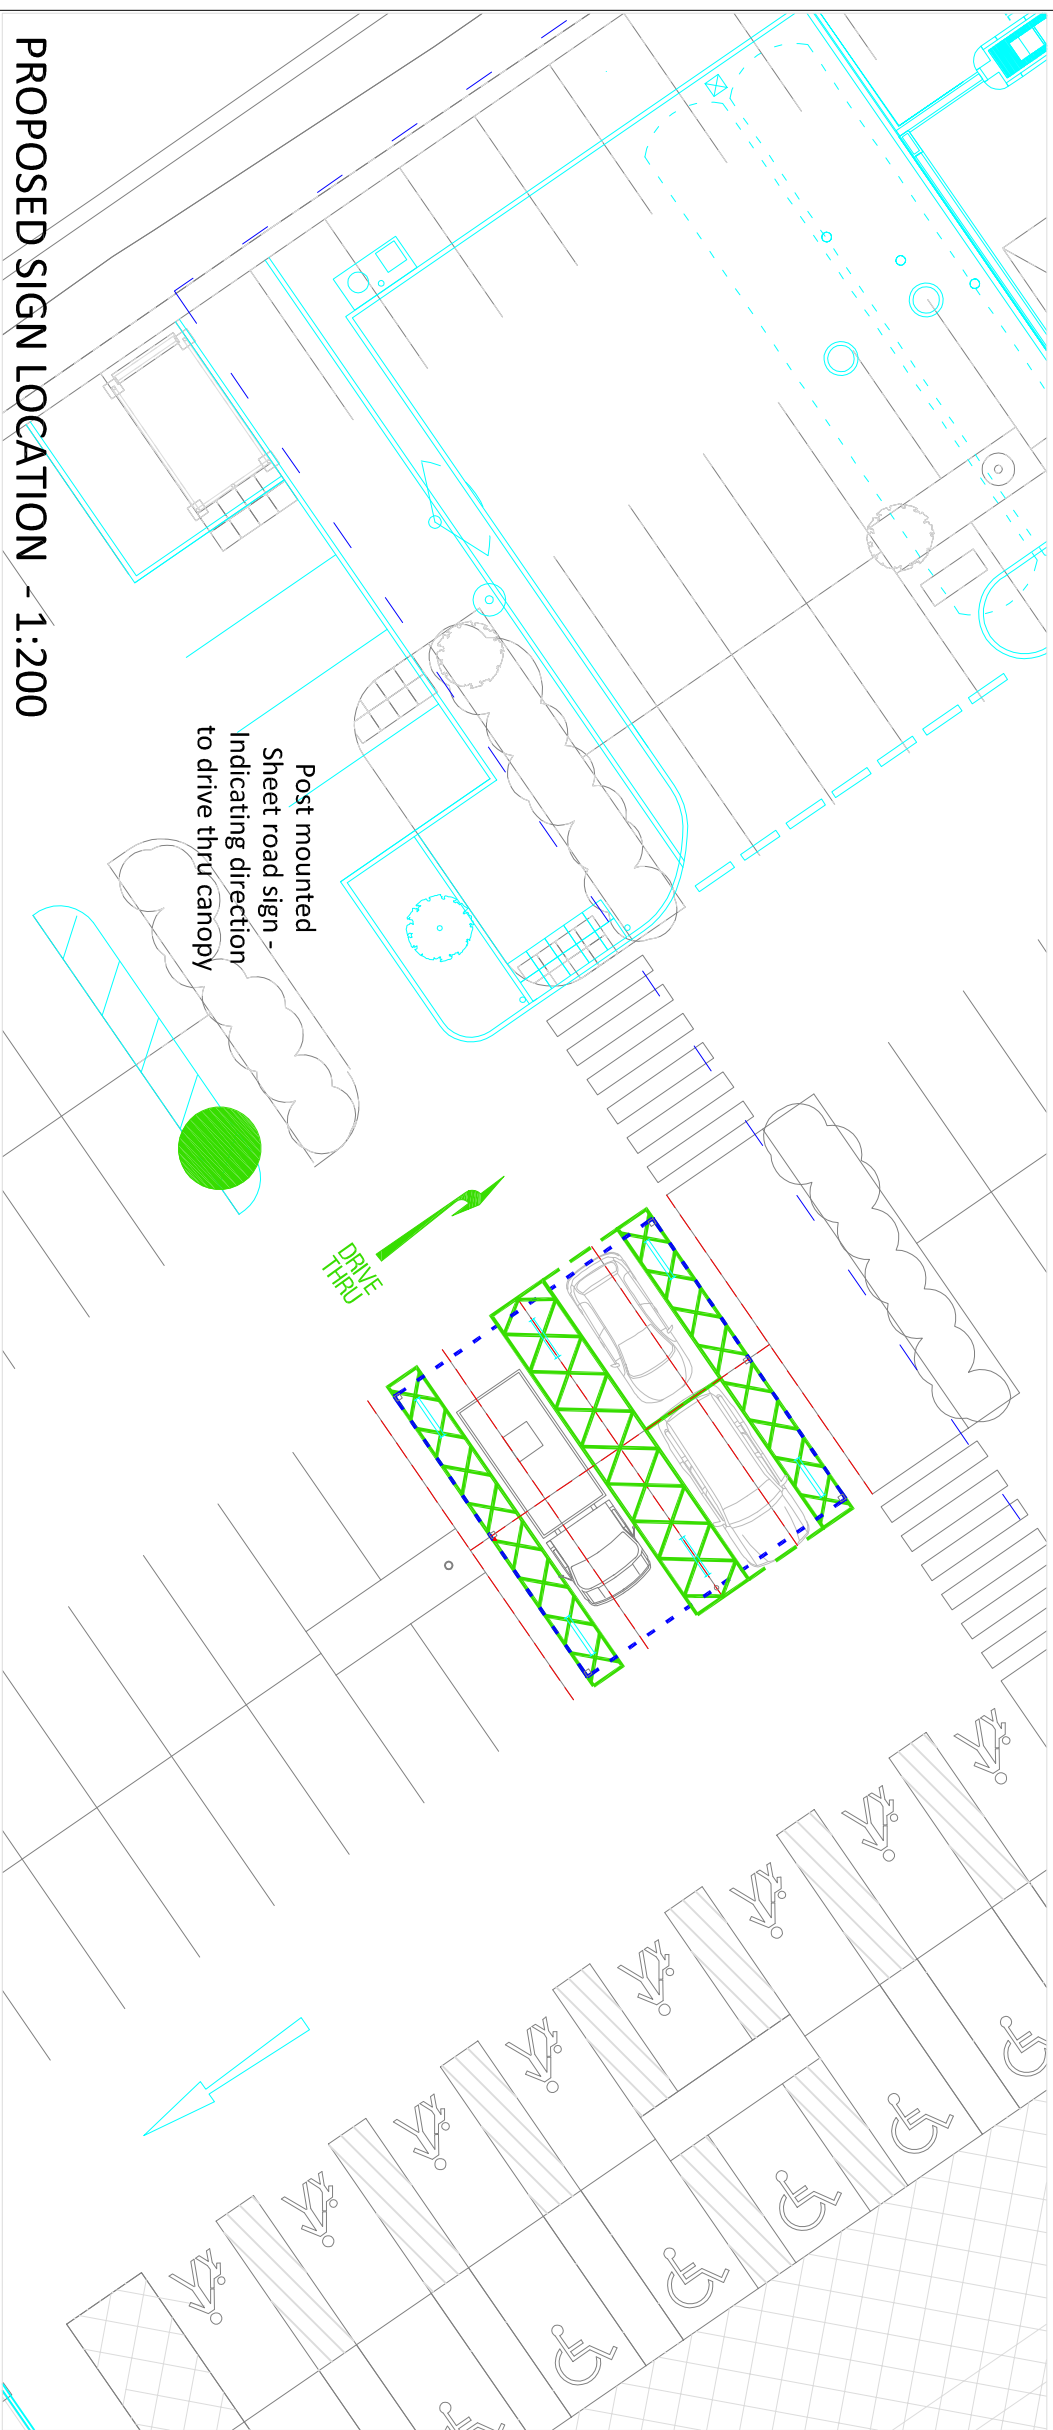

PROPOSED SIGN LOCATION - 1:200

PROPOSED SITE PLAN - 1:500

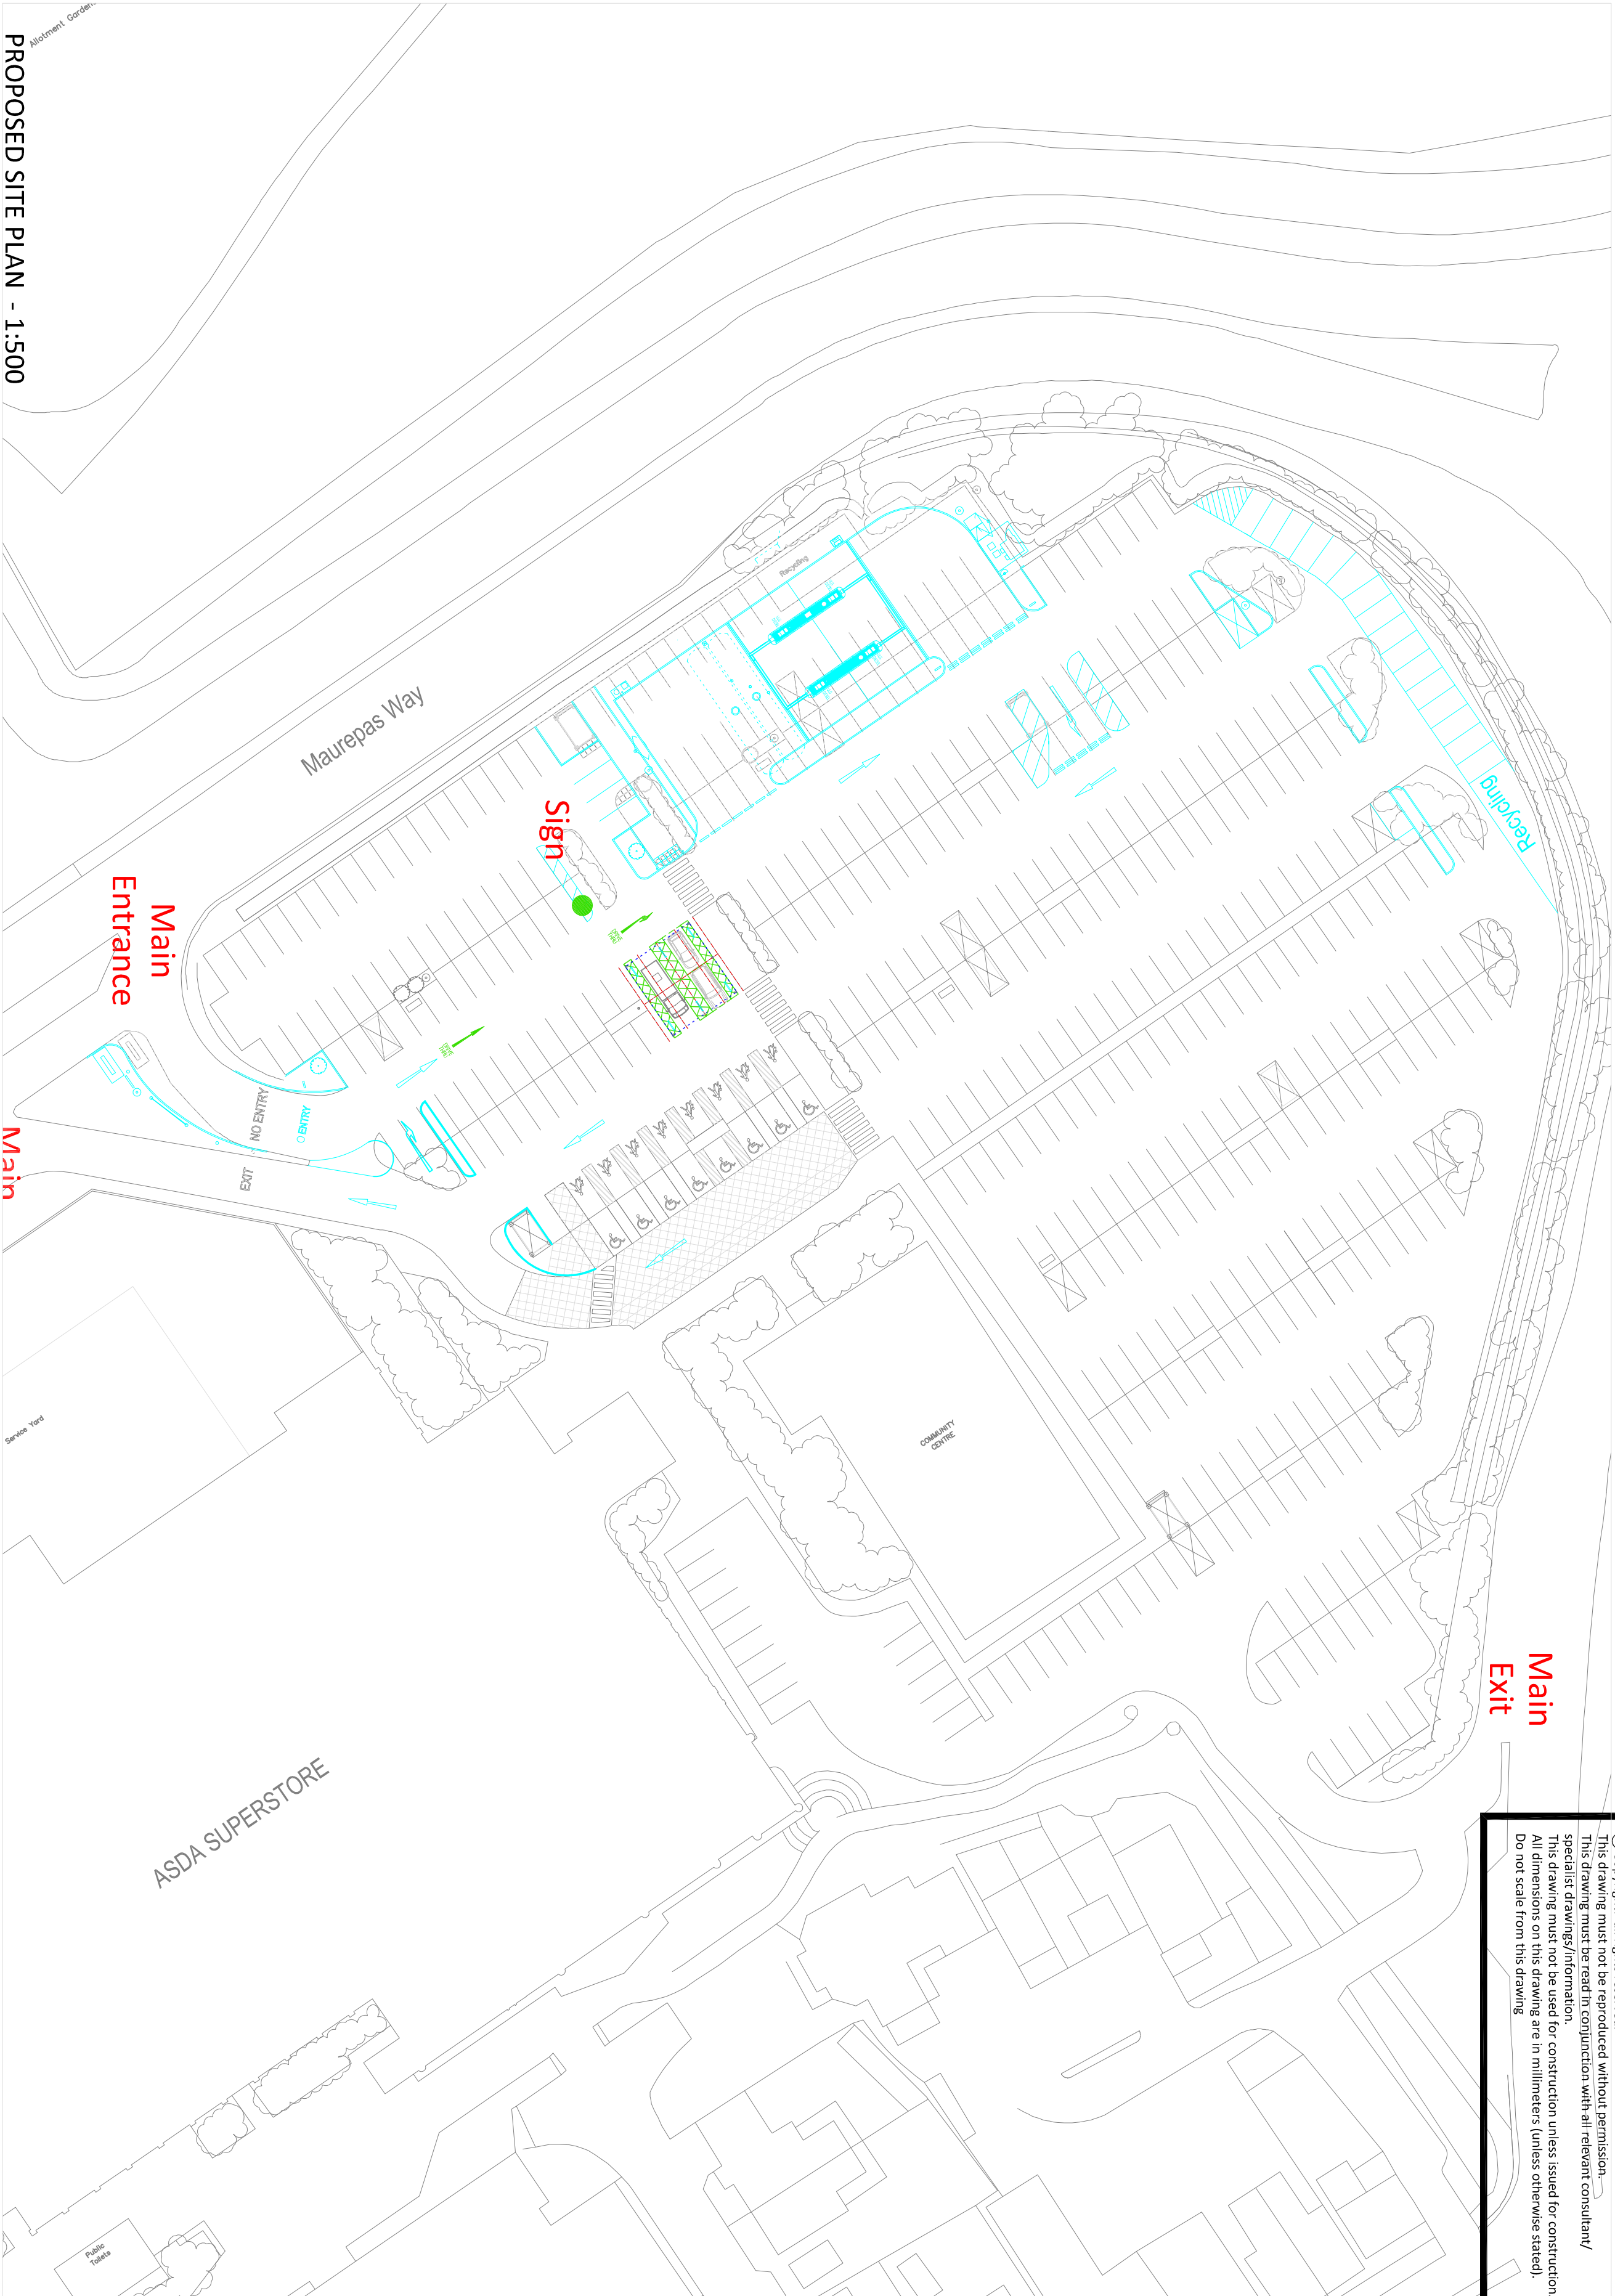

Rev	Date	Amendment		

PLANNING


Project No	Dwg No	Rev
0636.4188	(0)011	-

Dwg Title	Proposed Layout Plan
-----------	----------------------

Date	July 2013	Scale	Varies @ A1
	SL		TG

Project
Asda Waterlooville
Grocery Collection - Drive Thru

Clien

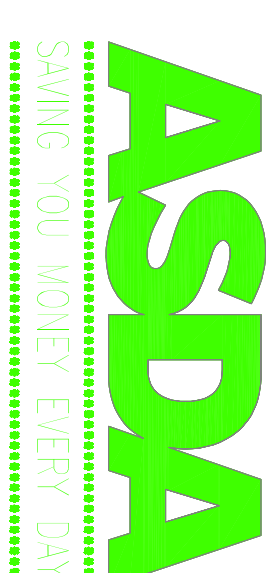

2 Pellon Place
Bradley Business Park
Dyson Wood Way
Huddersfield
HD2 1GT
Tel: 01484 422219
Fax: 01484 513617

PROPOSED DRIVE THRU OPTION TWO - 1:100