



Condition 9 - Soft Landscaping Scher

SUPERSEDED

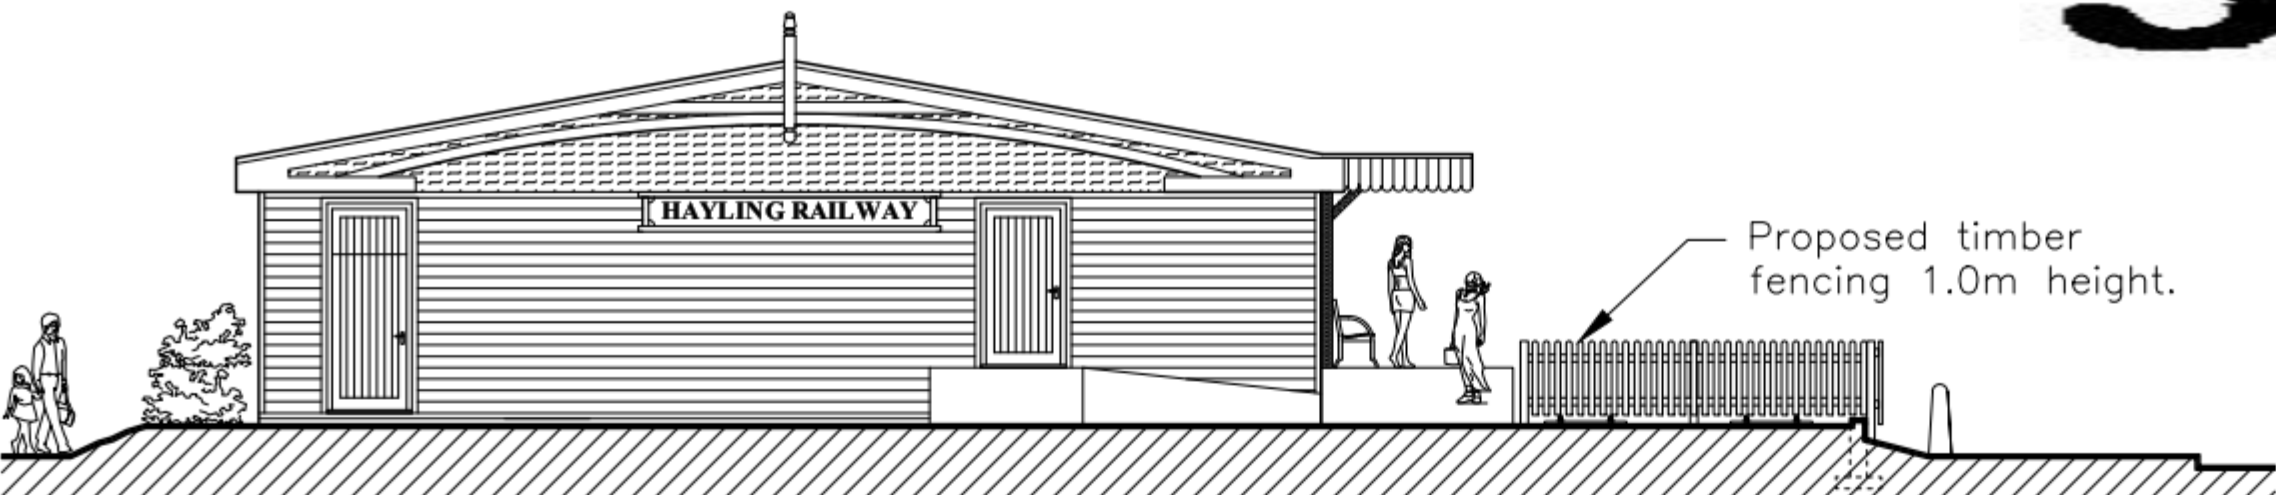

PROPOSED EAST ELEVATION
REF. NO.: BD533 PE01-1

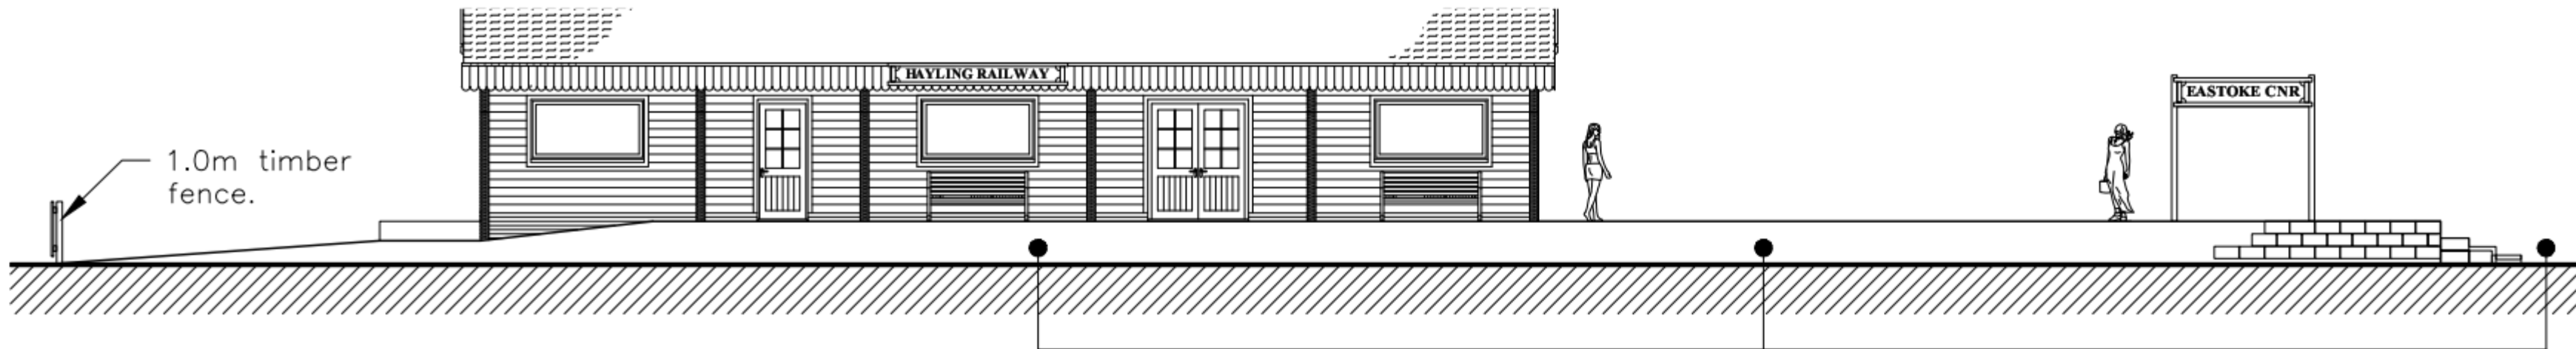


PROPOSED NORTH ELEVATION
REF. NO.: BD533 PE01-2

North side – to run along the length of the low retaining wall as required.
[Hebes. Rosa Rugosa, Daffodils]




PROPOSED SOUTH ELEVATION
REF. NO.: BD533 PE01-3

[*] South side note:
Refer to proposed plan.

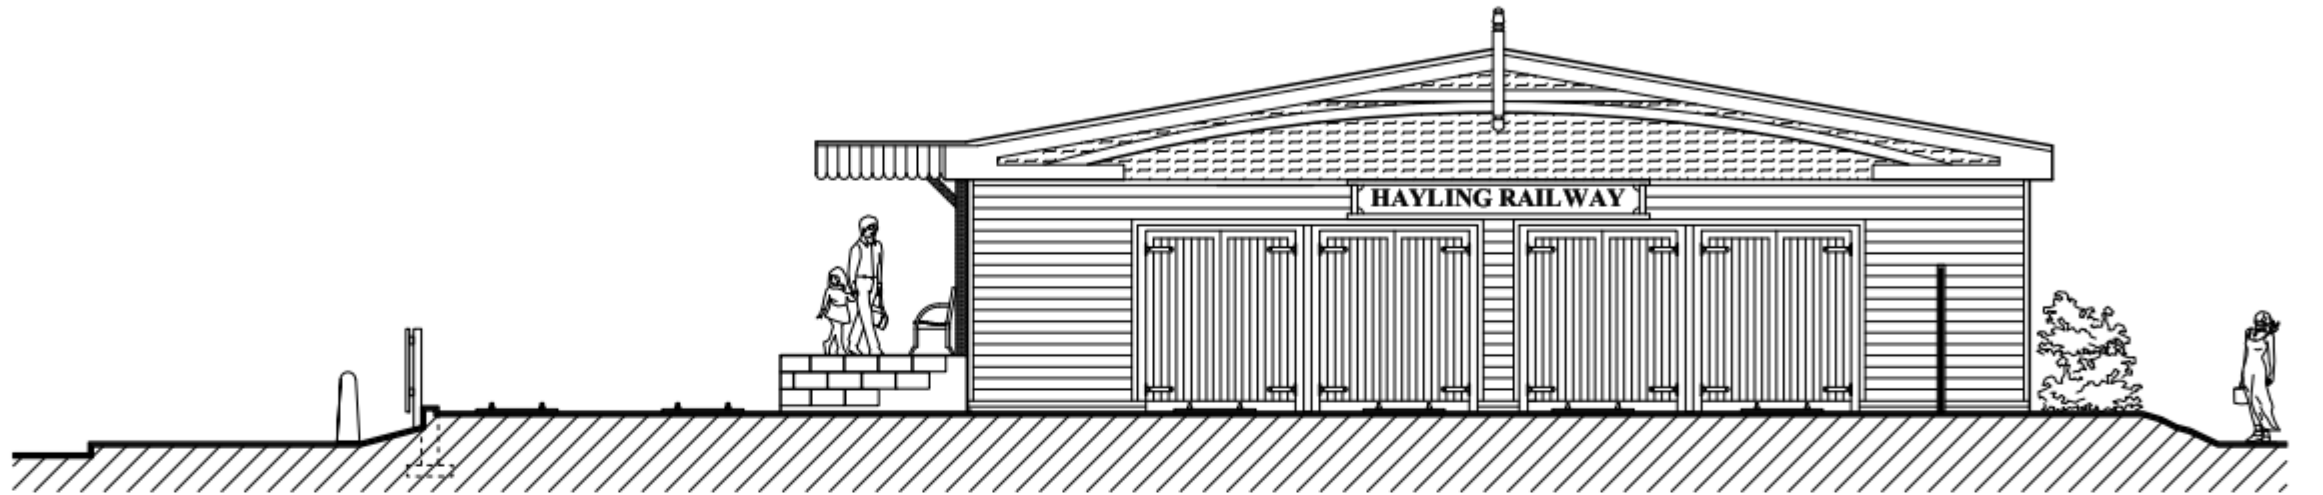

PROPOSED WEST ELEVATION
REF. NO.: BD533 PE01-4

Note: Other perennials to be planted, which will stay within the 0.75m approx border land available between the small retaining wall and fence. This will help to screen the low retaining wall adjacent to the track.

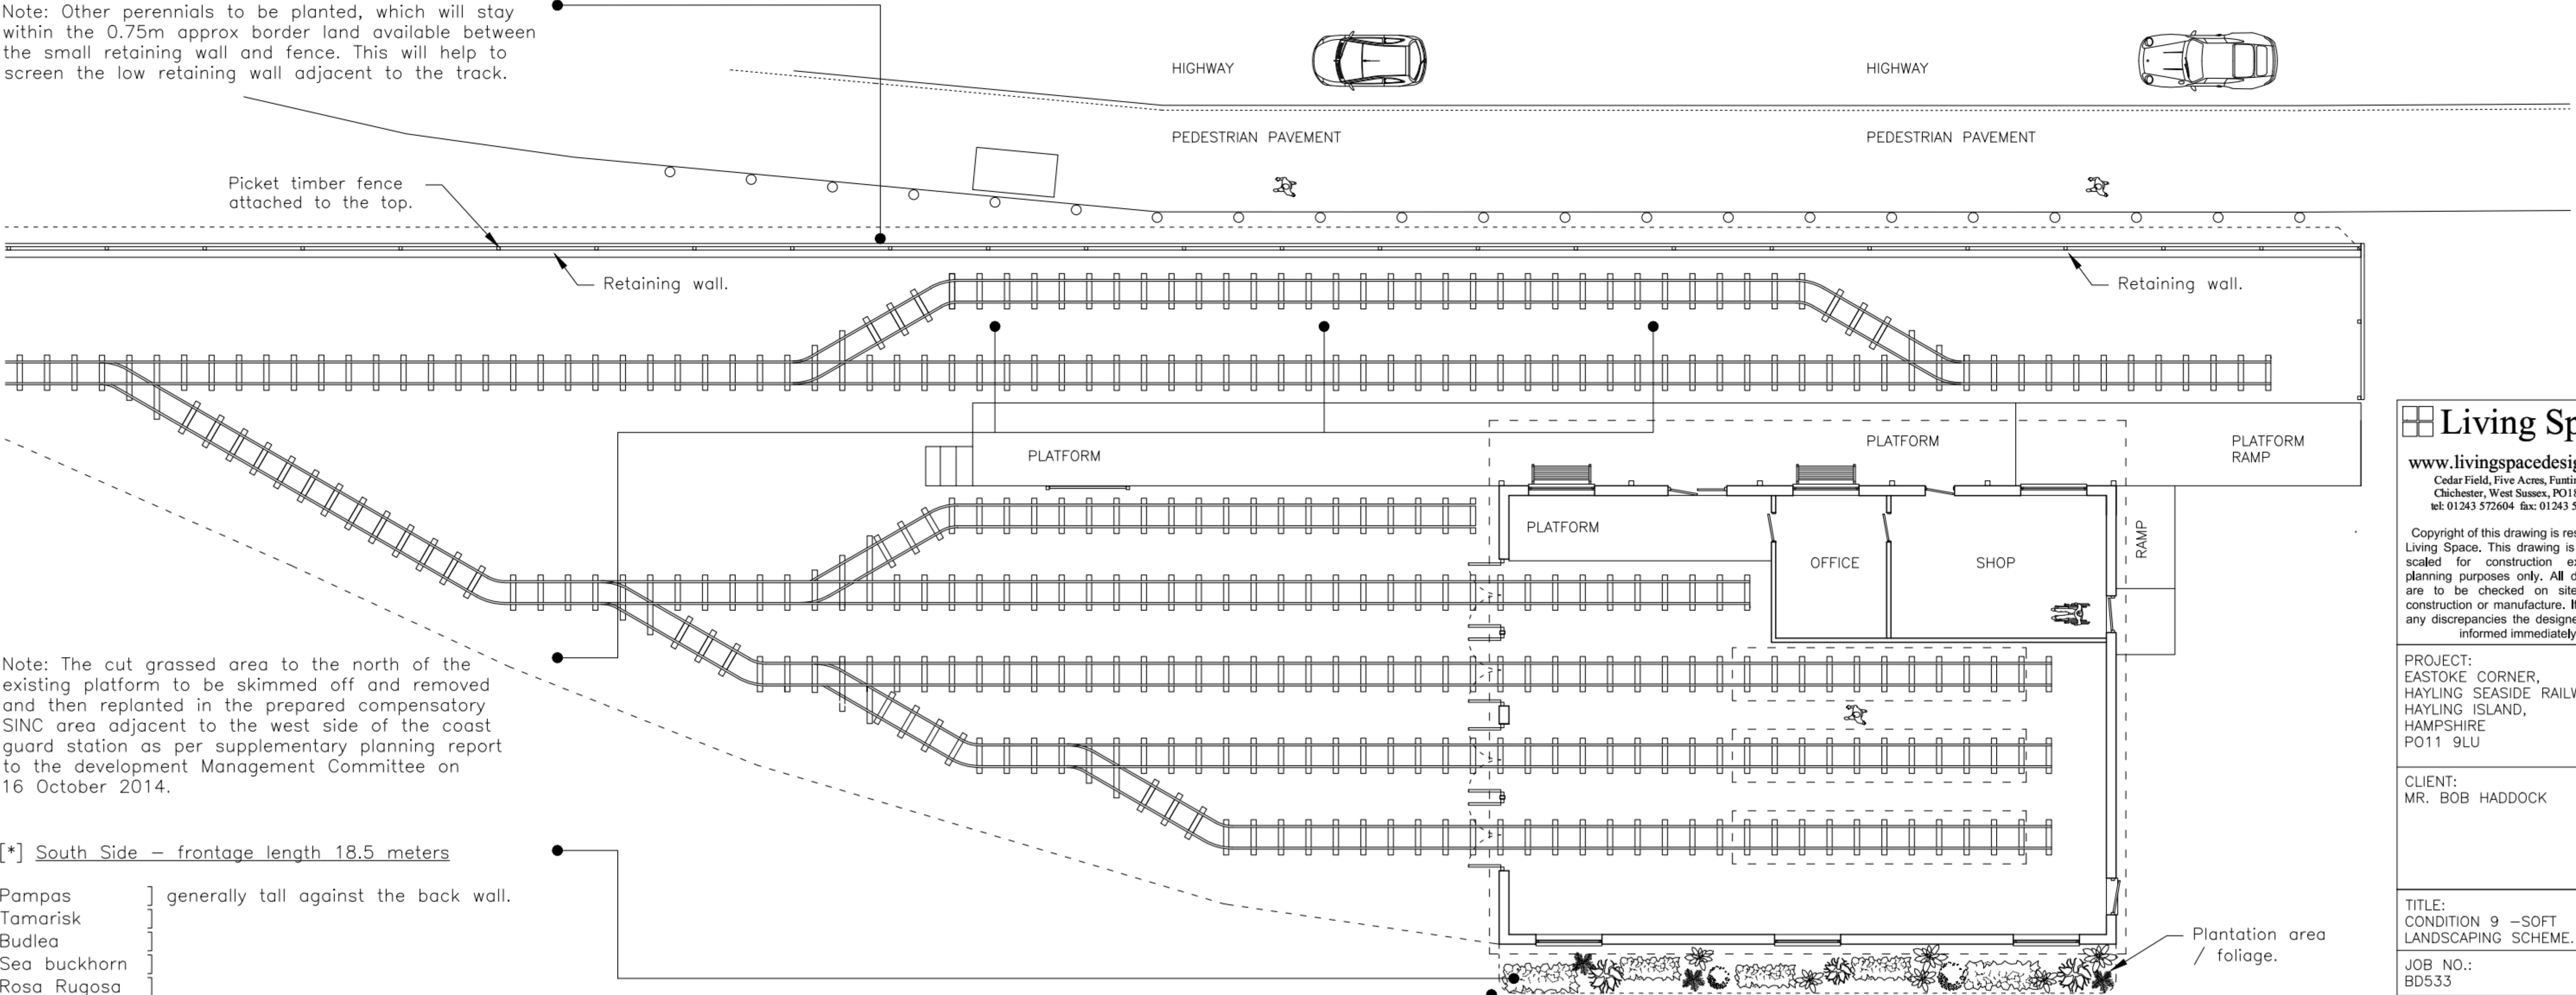

Note: The cut grassed area to the north of the existing platform to be skimmed off and removed and then replanted in the prepared compensatory SINC area adjacent to the west side of the coast guard station as per supplementary planning report to the development Management Committee on 16 October 2014.

[*] South Side – frontage length 18.5 meters

Pampas] generally tall against the back wall.
Tamarisk]
Budlea]
Sea buckhorn]
Rosa Rugosa]

Red Hot Pokers] located under the windows
Thrift] between the taller bushes above.
Other tough perennials]
Daffodils bulbs]



PROPOSED FLOOR PLAN
REF. NO.: BD533 PP01-1

Living Space

www.livingspacedesign.com
Cedar Field, Five Acres, Funtington,
Chichester, West Sussex, PO18 9LX
tel: 01243 572604 fax: 01243 575139

Copyright of this drawing is reserved by Living Space. This drawing is not to be scaled for construction except for planning purposes only. All dimensions are to be checked on site prior to construction or manufacture. If there are any discrepancies the designer is to be informed immediately.

PROJECT:
EASTOKE CORNER,
HAYLING SEASIDE RAILWAY,
HAYLING ISLAND,
HAMPSHIRE
PO11 9LU

CLIENT:
MR. BOB HADDOCK

TITLE:
CONDITION 9 –SOFT
LANDSCAPING SCHEME.

JOB NO.:
BD533

DWG. NO.:
PP01-1/ PE01-1,2,3,4

SCALE:
1:200 @ A3 / 1:100 @ A1

DATE:
10 11 2014

REV.:
L

DRAWN BY:
J.L.