




1 EXISTING SIDE ELEVATION 1:100
2 EXISTING FRONT ELEVATION 1:100
3 EXISTING SIDE ELEVATION 1:100
4 EXISTING REAR ELEVATION 1:100
5 EXISTING ROOF PLAN 1:100
6 EXISTING GRD FLOOR PLAN 1:100

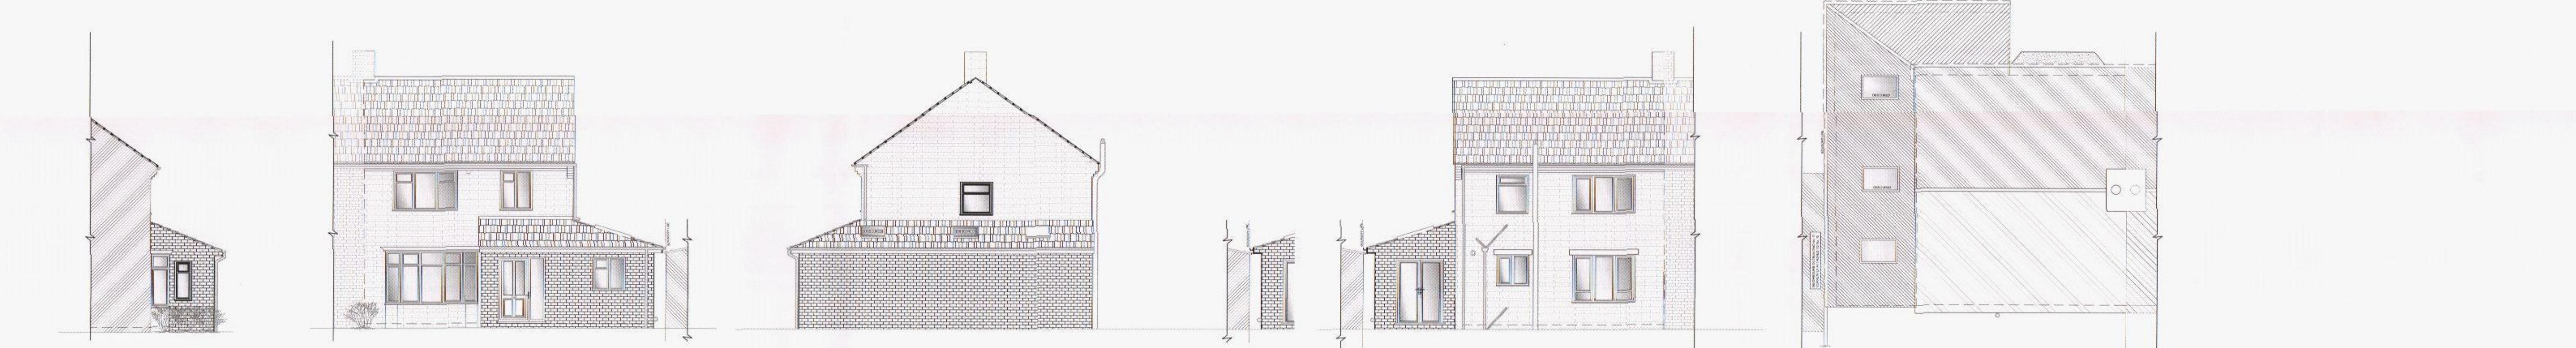


7 PROPOSED SIDE ELEVATION 1:100
8 PROPOSED FRONT ELEVATION 1:100
9 PROPOSED SIDE ELEVATION 1:100
10 PROPOSED REAR ELEVATION 1:100
11 PROPOSED ROOF PLAN 1:100

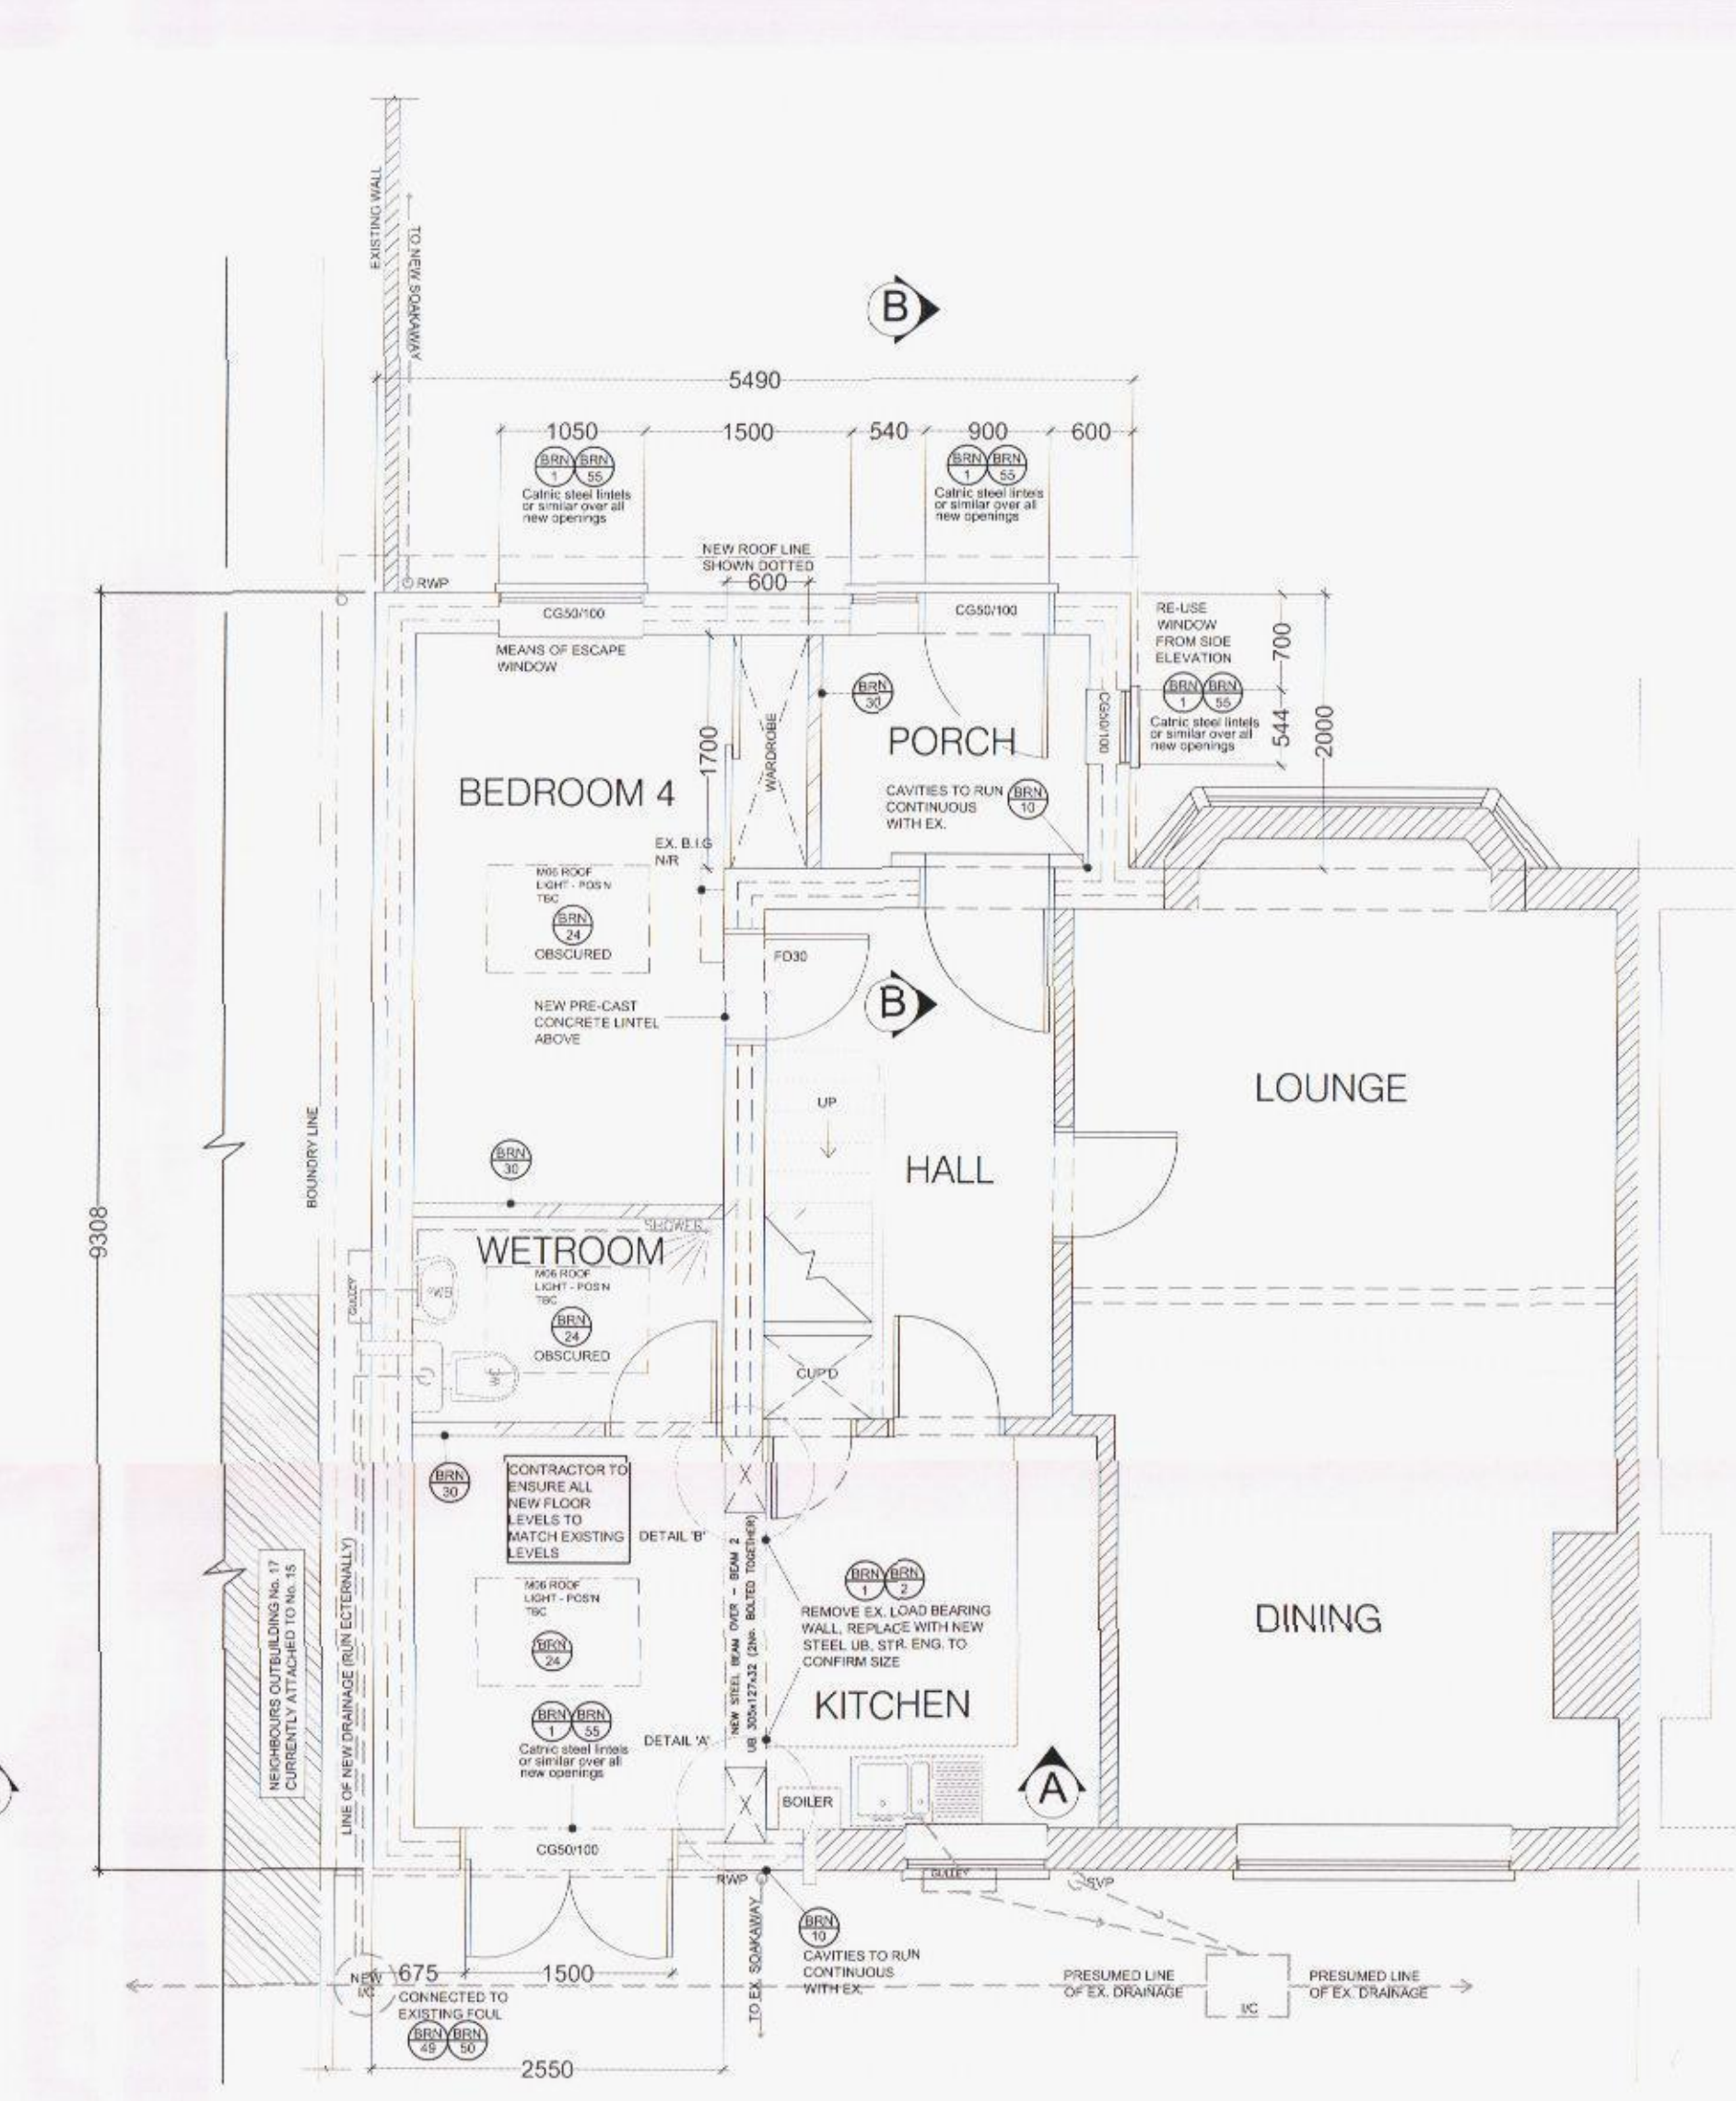


12 PROPOSED GROUND FLOOR PLAN 1:50

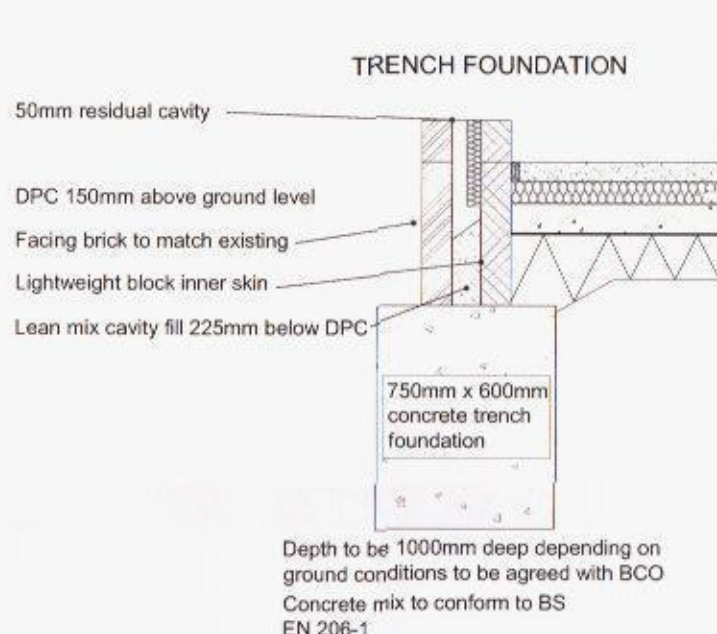


13 PROPOSED FOUNDATION DETAIL 1:25

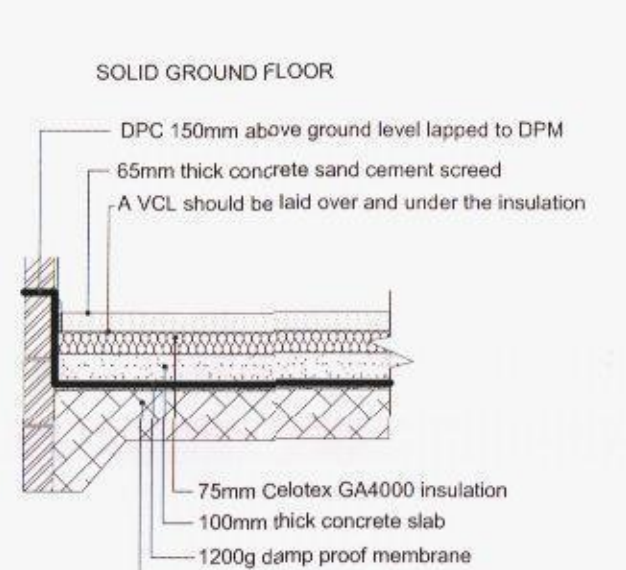


14 PROPOSED FLOOR SECTION 1:25

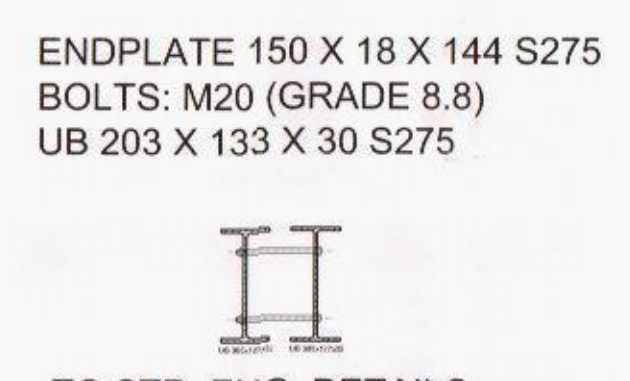

15 PROPOSED BEAM DETAIL 1:20

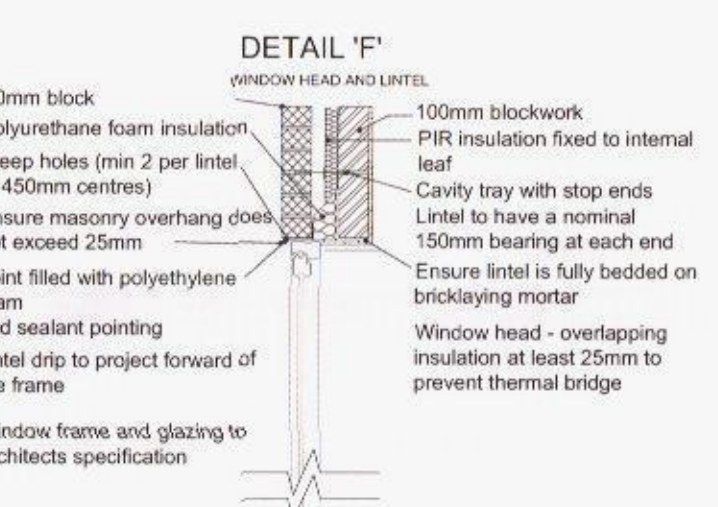


16 PROPOSED DETAIL 'F' 1:25

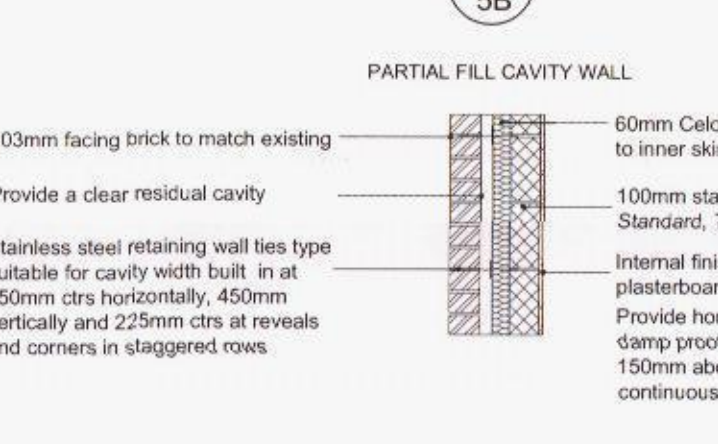


15 PROPOSED WALL SECTION THRU' 1:25




17 PROPOSED DETAIL 'A' & DETAIL 'B' 1:25

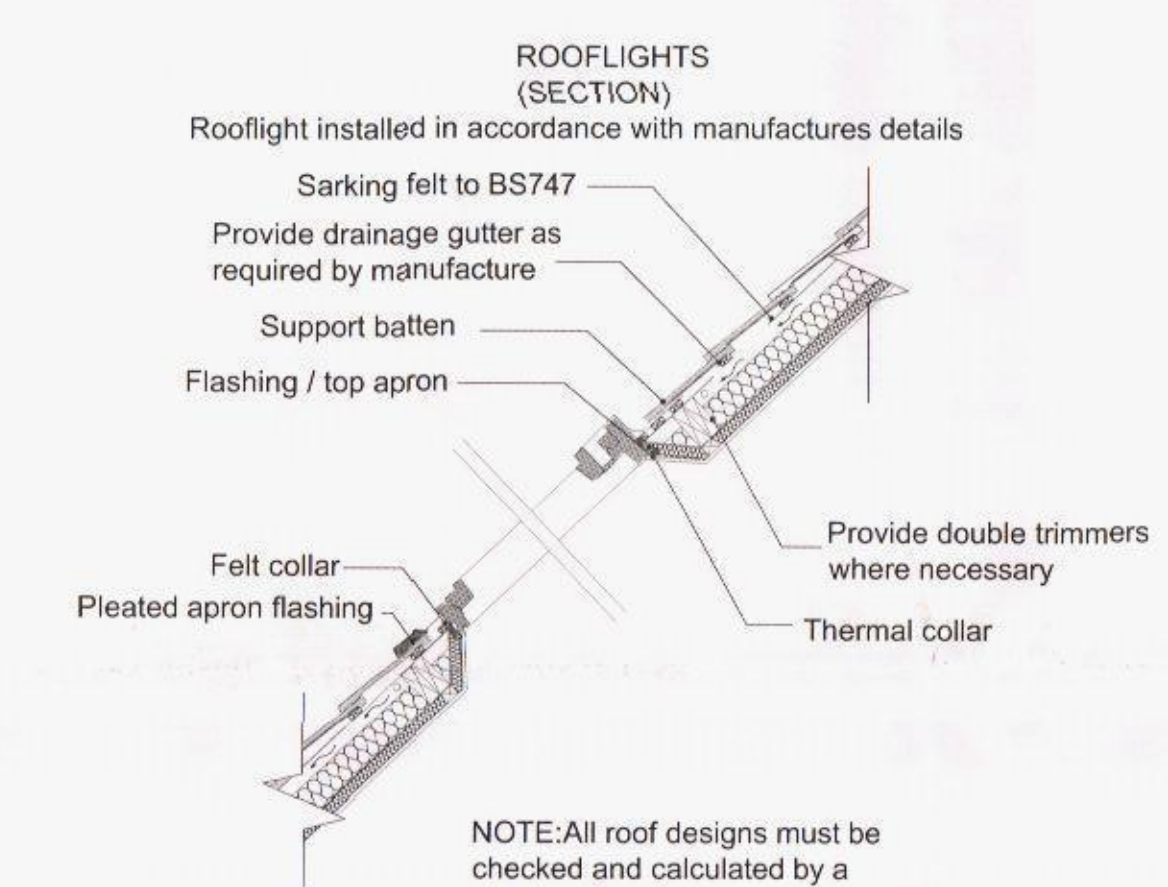


18 PROPOSED ROOFLIGHT SECTION 1:25

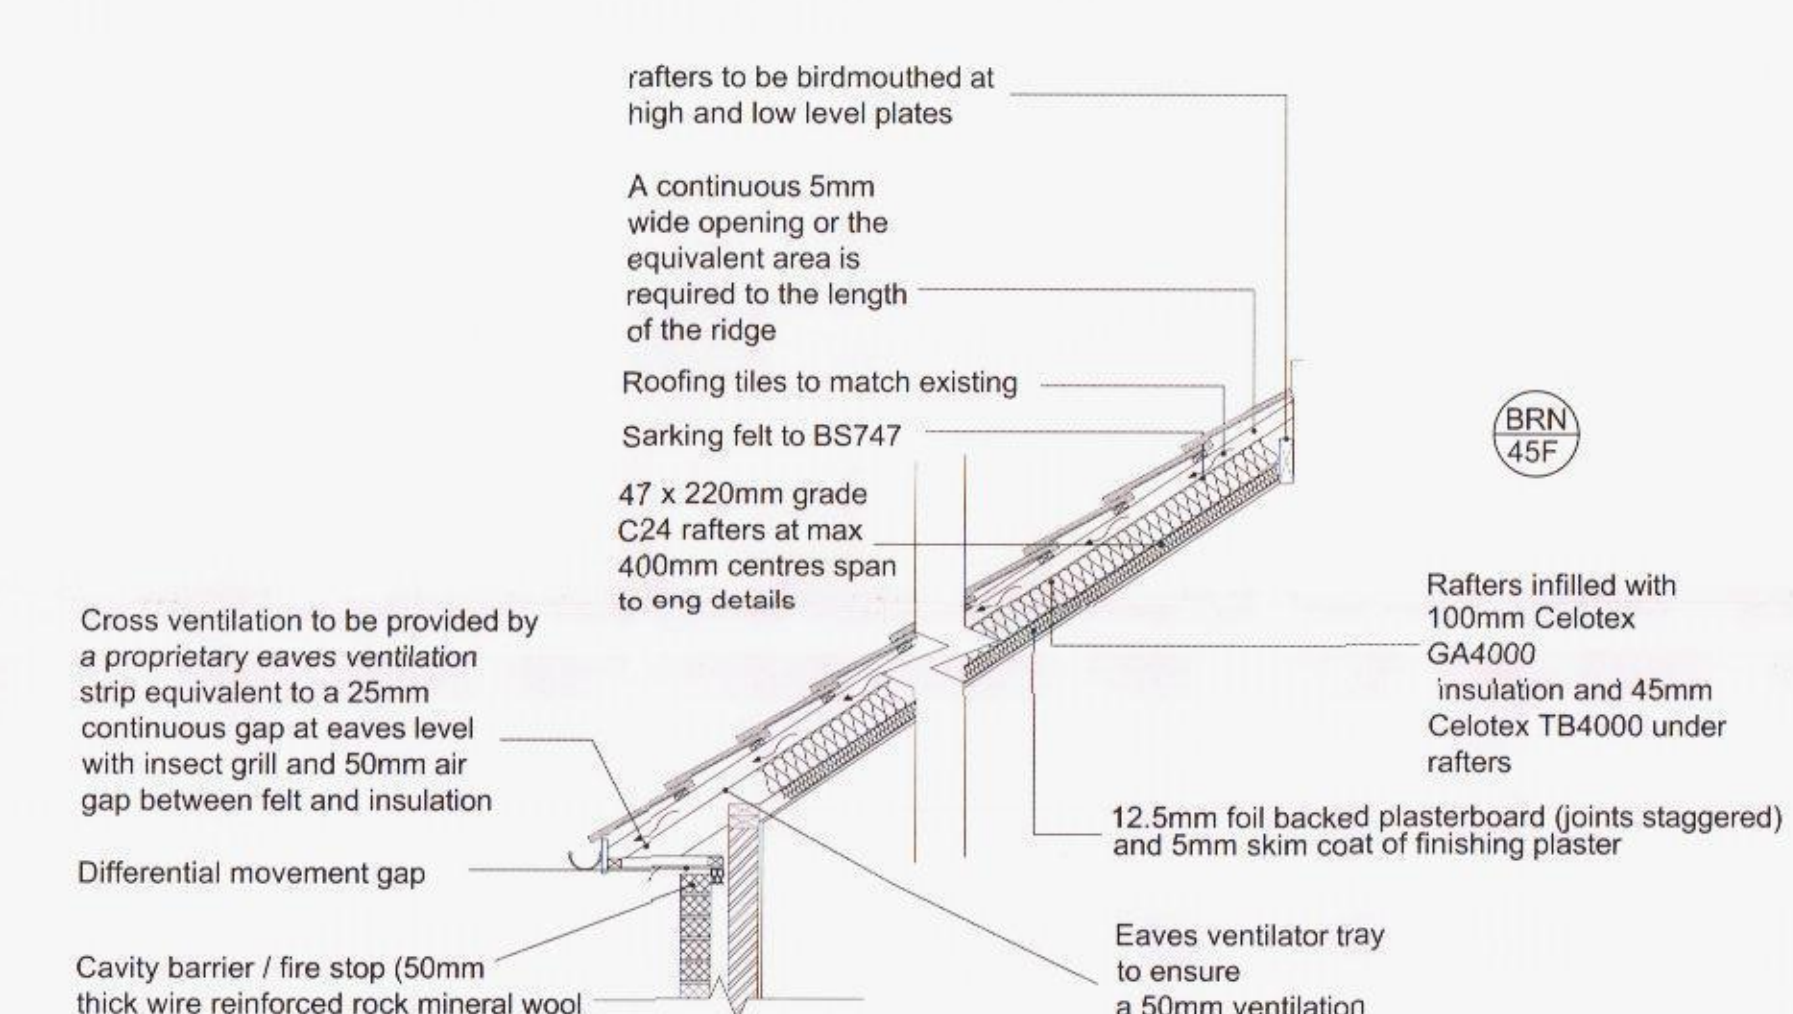


19 PROPOSED PITCHED ROOF 1:25

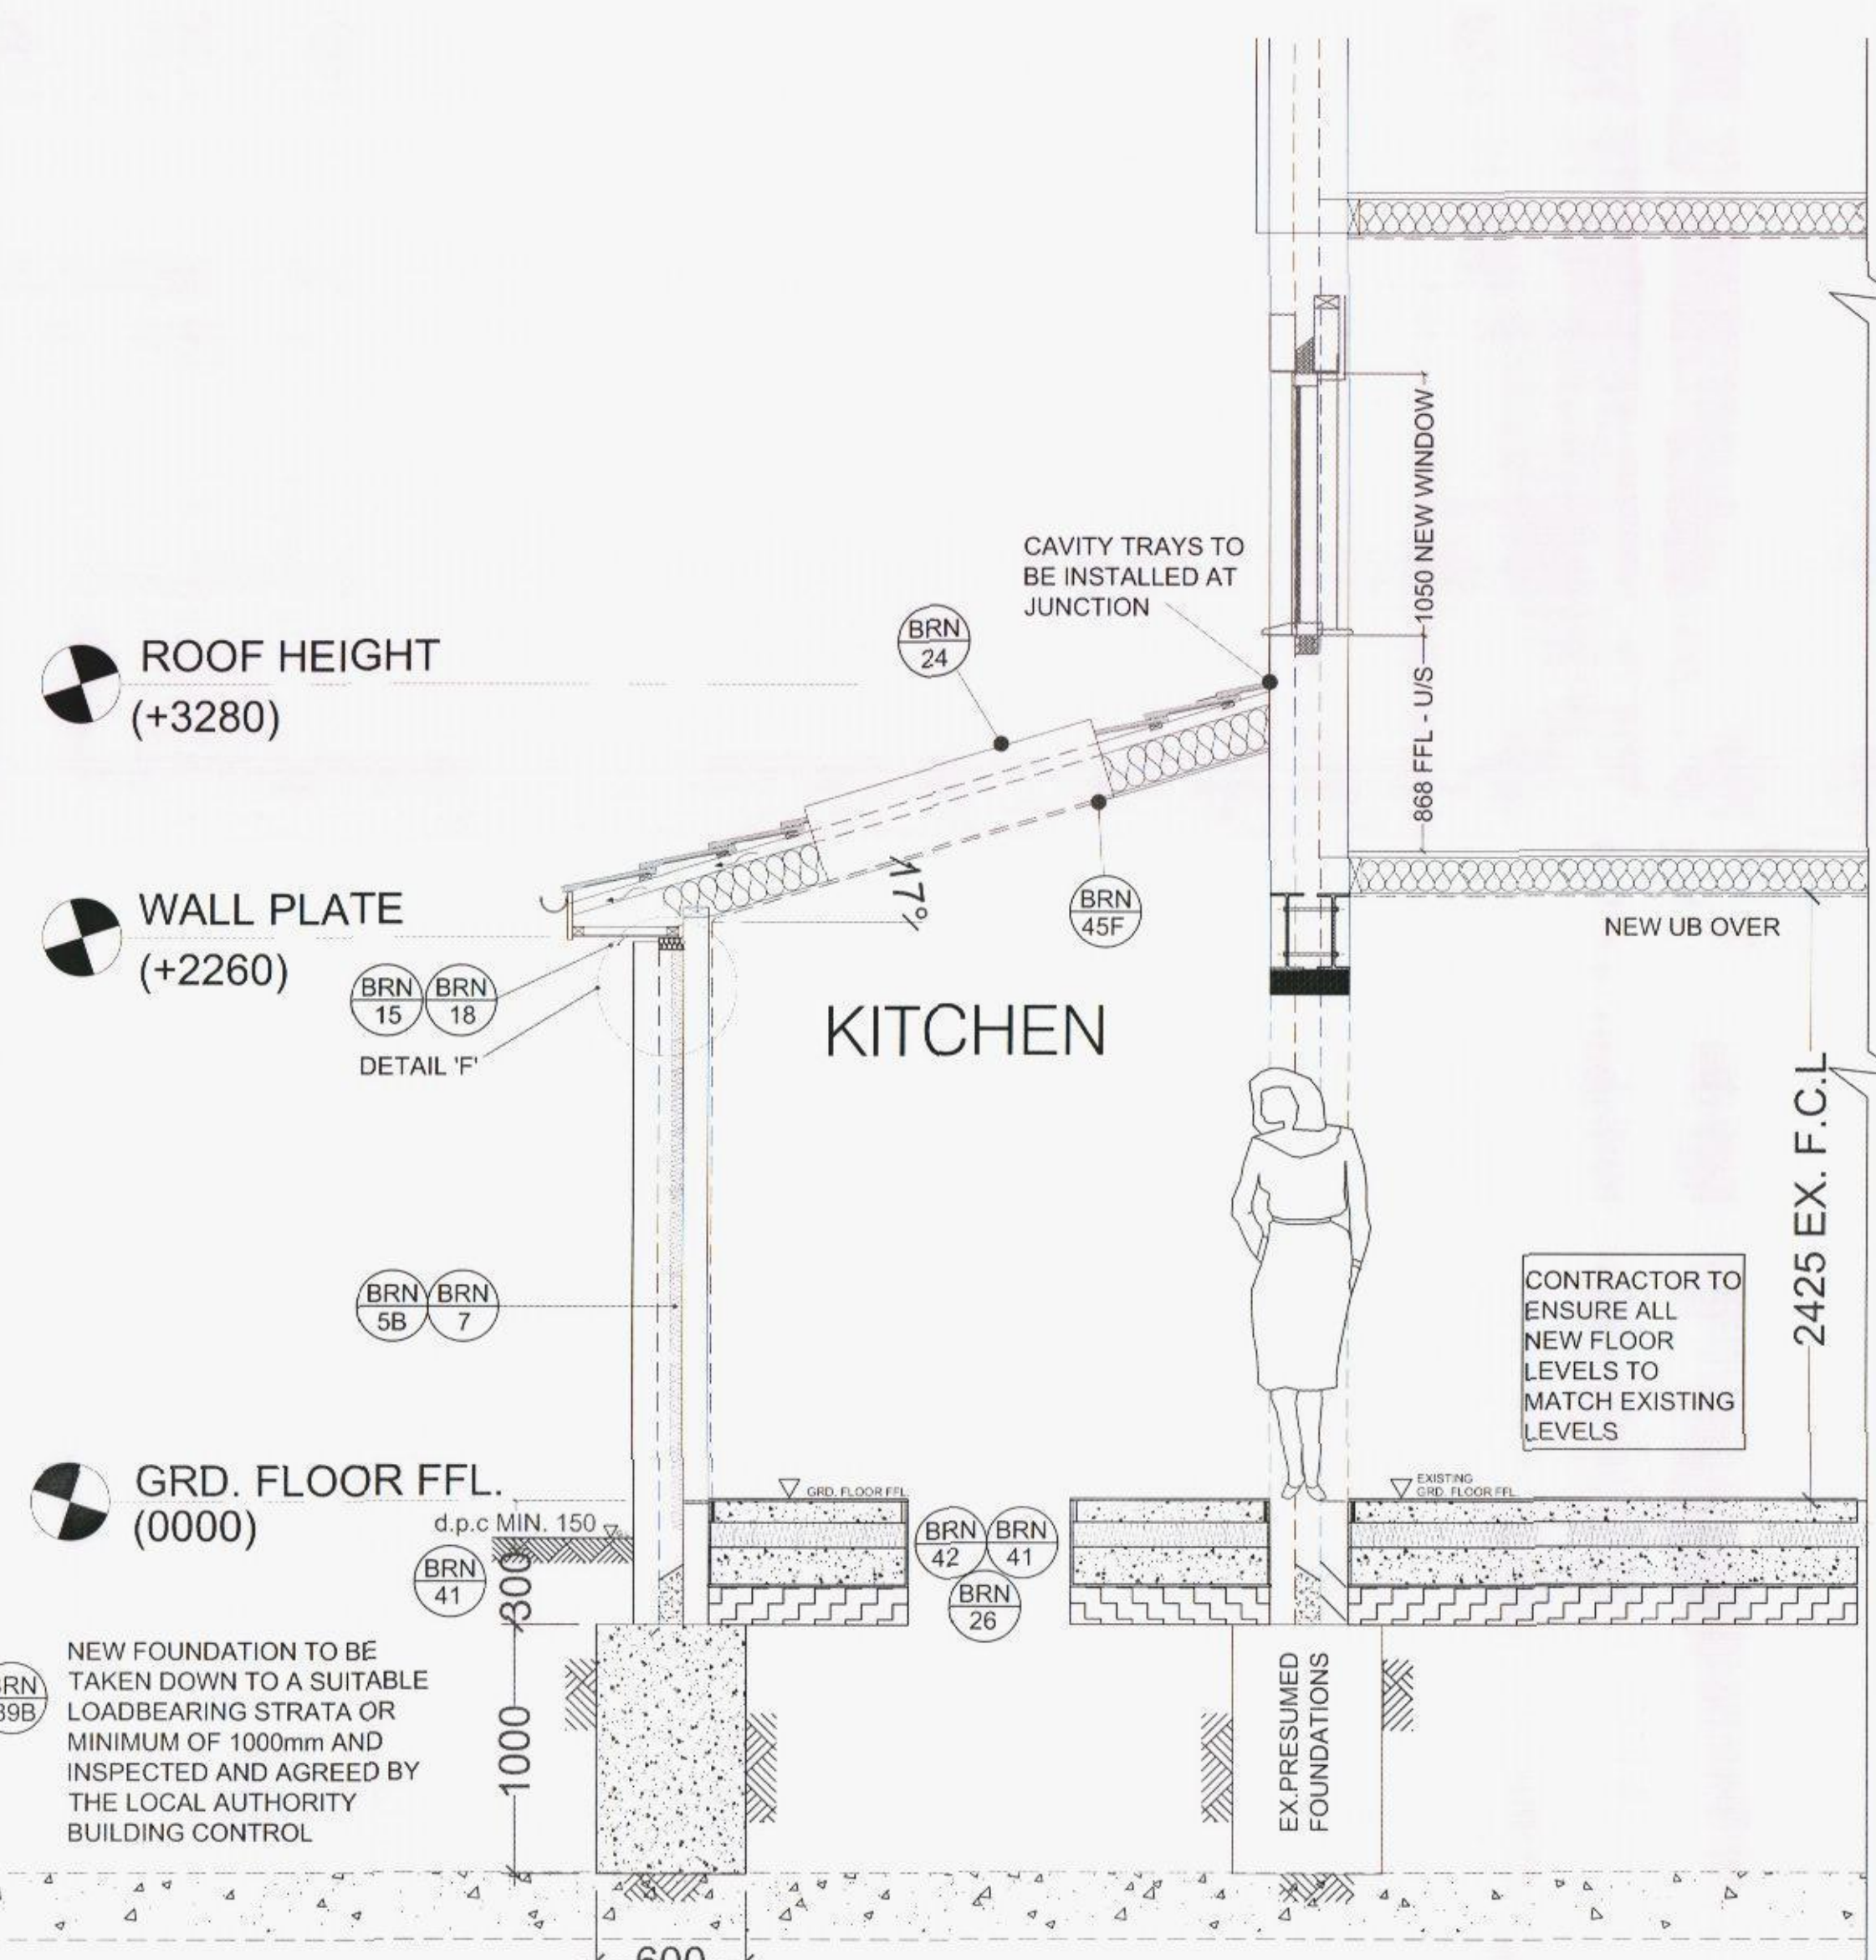

20 PROPOSED SECTION A-A 1:25

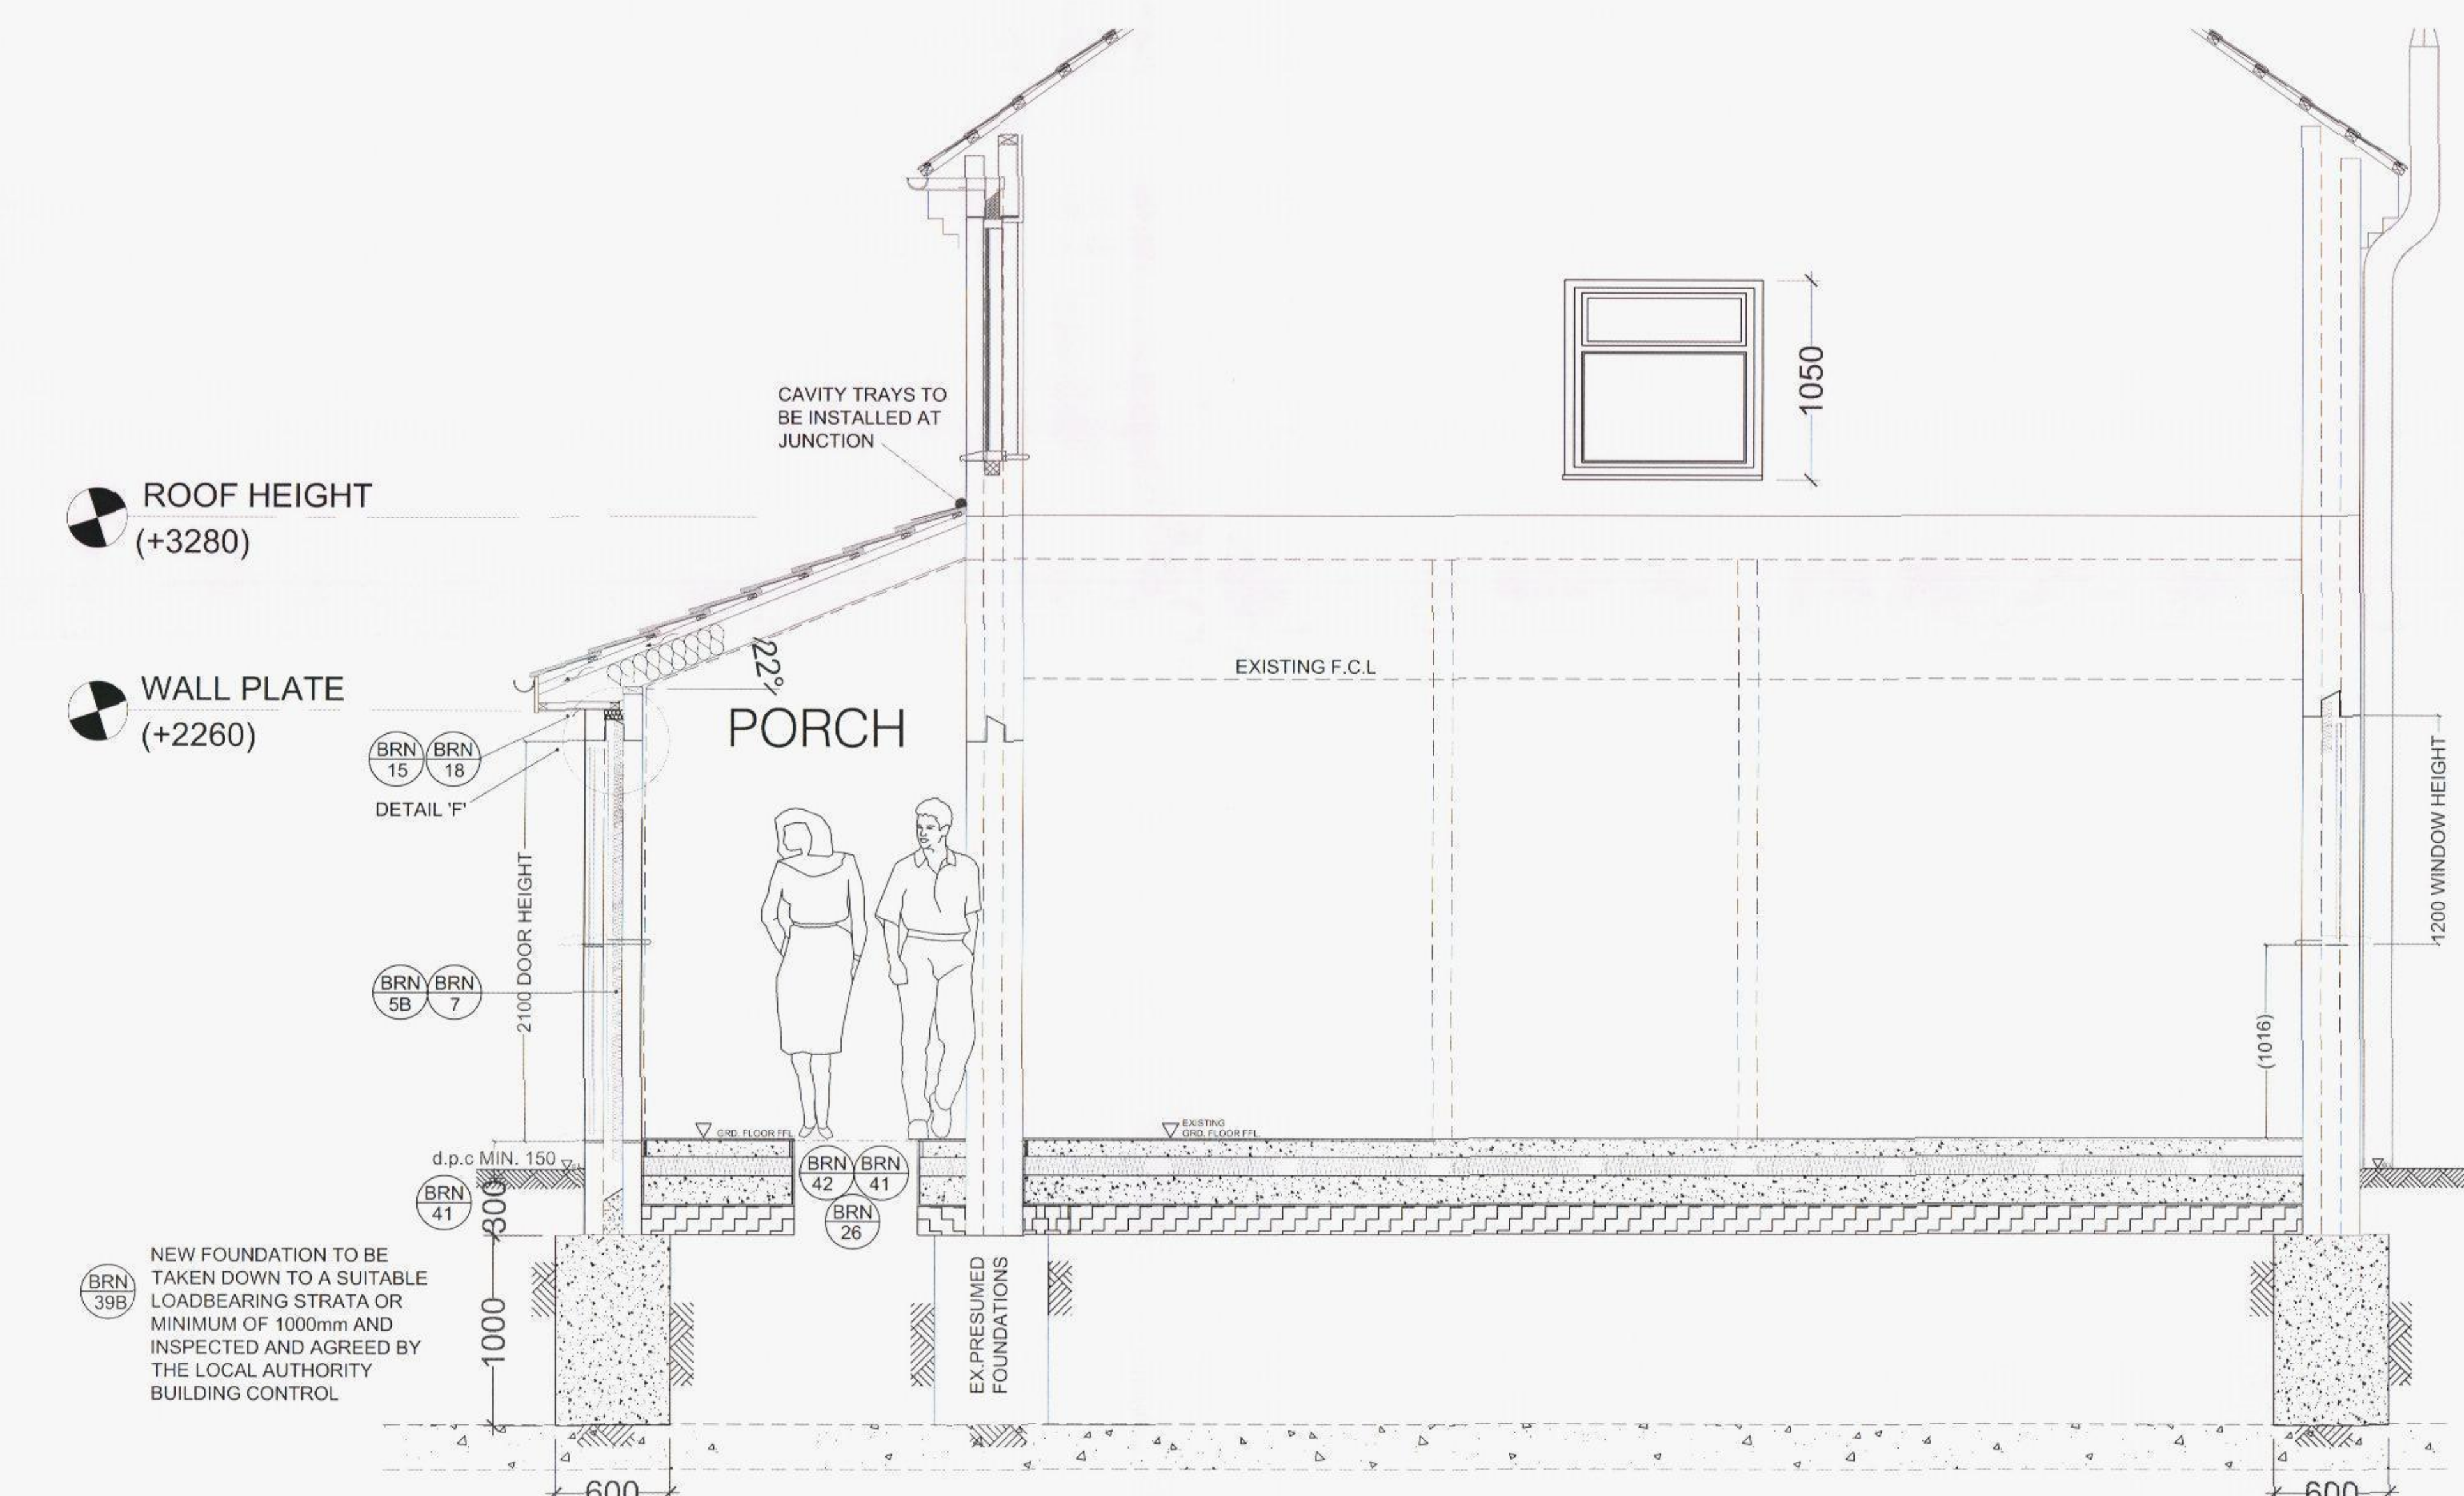

21 PROPOSED SECTION B-B 1:25

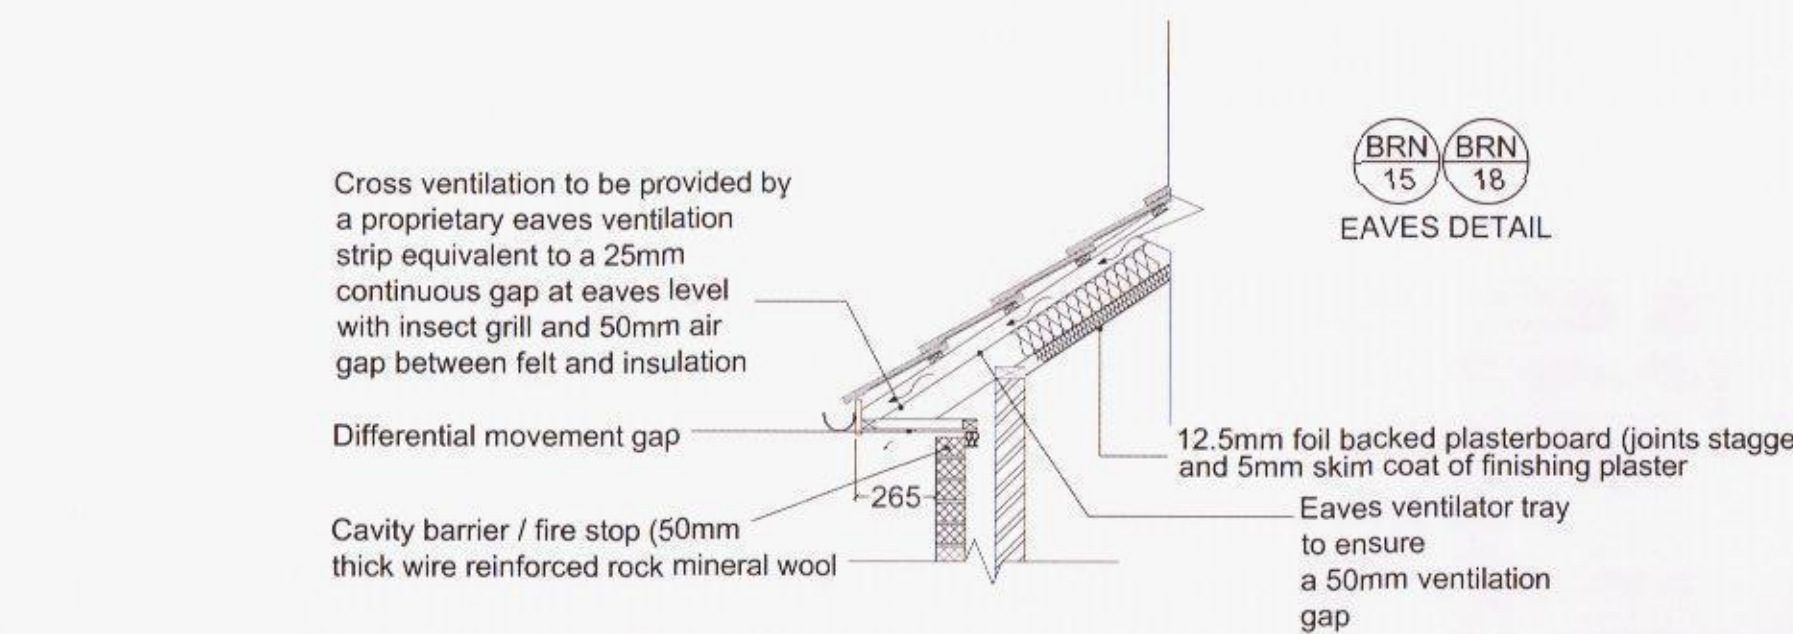

22 PROPOSED EAVES DETAIL 1:25

NOTE:
DRAWING: NEALE 01A TO BE
USED IN CONJUNCTION WITH
ASSOCIATED BUILDING
REGULATIONS NOTES
NEALE/BRN.
DIRECTIONAL NORTH ARROW
SHOWN ON BLOCK & LOCATION
PLANS NEALE/BLP.

BRN 1 DENOTES ATTACHED BUILDING REGULATION NOTES
1 DENOTES ITEM No.

MODIFICATIONS		ISSUE:		
TITLE PROPOSED SINGLE STOREY SIDE EXTENSION WITH NEW PORCH TO FRONT ELEVATION				
CUSTOMER		MRS NEALE 15 ILEX WALK, HAYLING ISLAND HAVANT, HANTS, PO11 9N2		
DRAWN BY:		DRAWING NO: NEALE 01A 1 OF 1		
		SCALE:		VARIES:
		DATE:		04.09.20
		REVISION:		A A0