


A3			
HouseType	2B3P	Variation	2B3P (DIS)
Bedrooms	2	Persons	3
Sq. ft	631	Sq. ft finish	57.89
Sq. ft structural	624	Sq. ft structural	58.65
Bedrooms	2	Persons	3
Sq. ft	742	Sq. ft finish	68.91
Sq. ft structural	751	Sq. ft structural	69.78

scale 1:100



SUPERSEDED

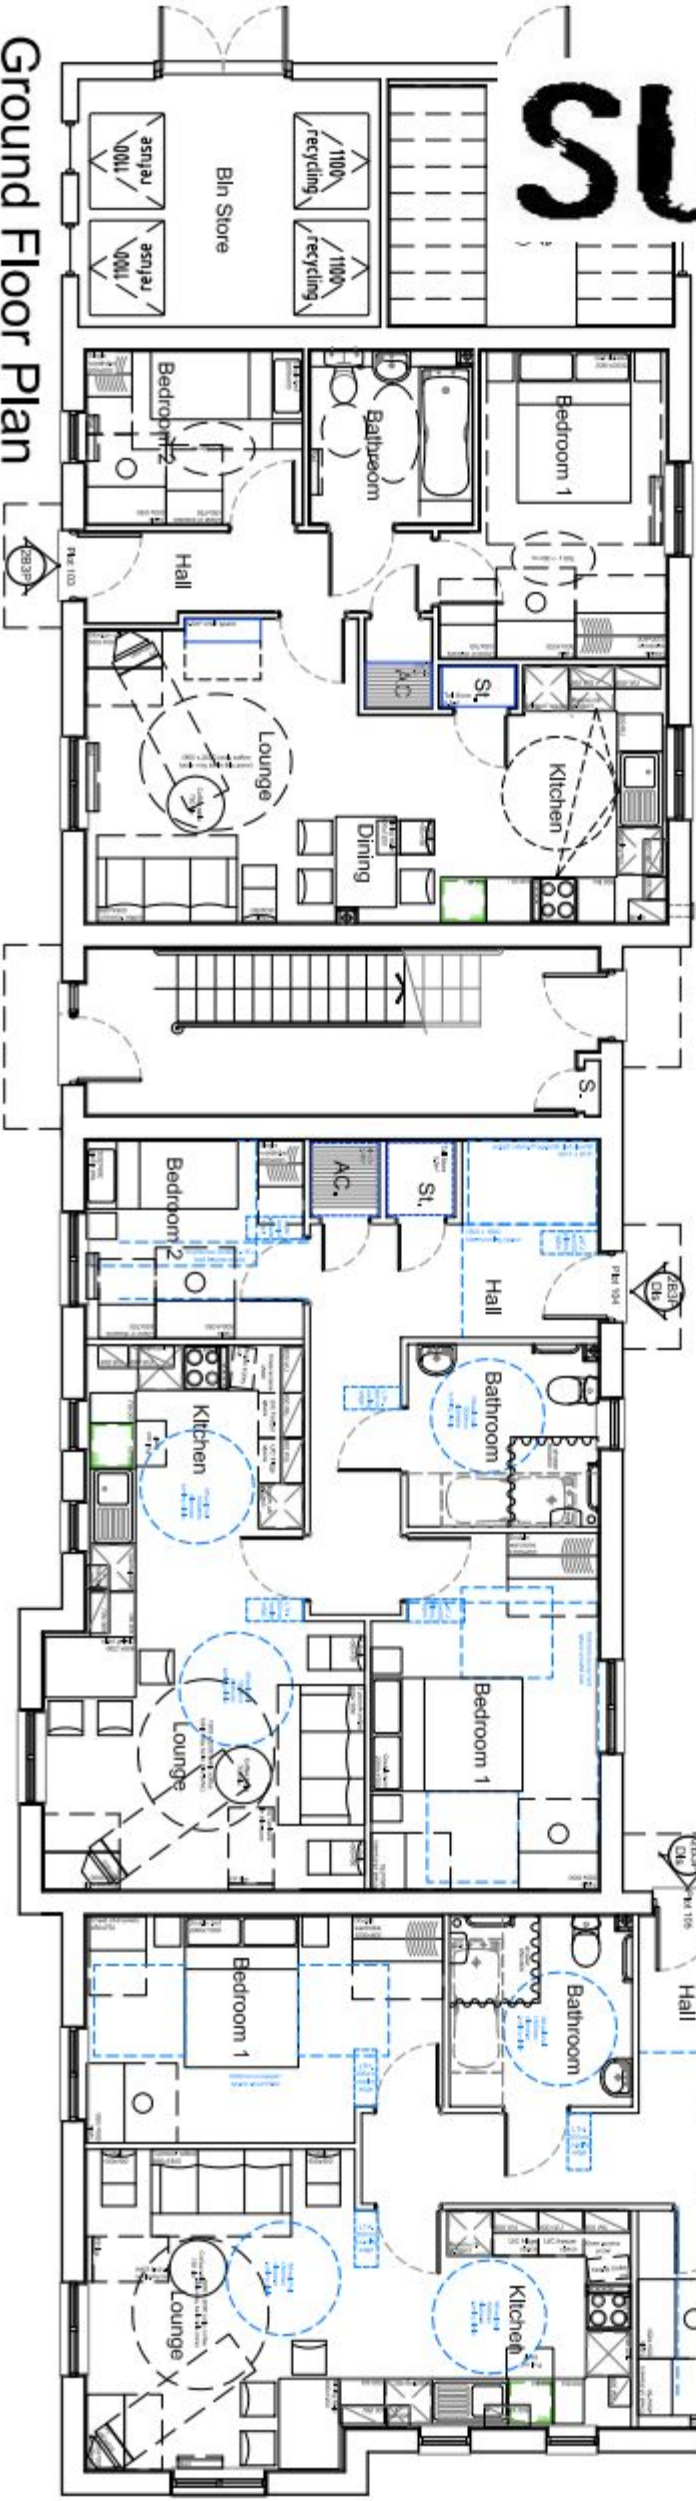

Ground Floor Plan

NOTES

Permission is granted to scale from this drawing for the purpose of Local Authority Planning Approval only. In all other circumstances DO NOT scale from this drawing. Please contact this office for any additional information required.

Contractors, Sub Contractors and Suppliers are to check all relevant dimensions and levels of the site and building before commencing any shop drawings or building work. Any discrepancies should be reported to the Architect.

Where applicable this drawing is to be read in conjunction with the Consultants' drawings.

This drawing is the copyright of Telford King Ltd & All rights reserved.

Ordinance Survey Data © Crown Copyright. All rights reserved. Licence No. 100007356

REV	DESCRIPTION	DATE	AUTH	CHKD
-----	-------------	------	------	------

PLANNING



ARCHITECTS : URBAN DESIGNERS : SUSTAINABILITY CONSULTANTS
100 King St., The Grange, Birmmham, B15 2JN, UK
Tel: 0121 257 7037 Fax: 0121 257 7037 Email: info@telfordking.co.uk

PROJECT

Berewood, Phase 2
Waterlooille

For: Redrow Homes (Southern)

DRAWING

Flats Block C

Plots 110 - 117

Floor Plans sheet 1 of 2

SCALE	DATE	AUTHOR	CHKD
1:100 @ A3	Nov 2013	AS	
JOB NO.	DRAWING NO.	REV	
REDR130524	P.110-117.p1		